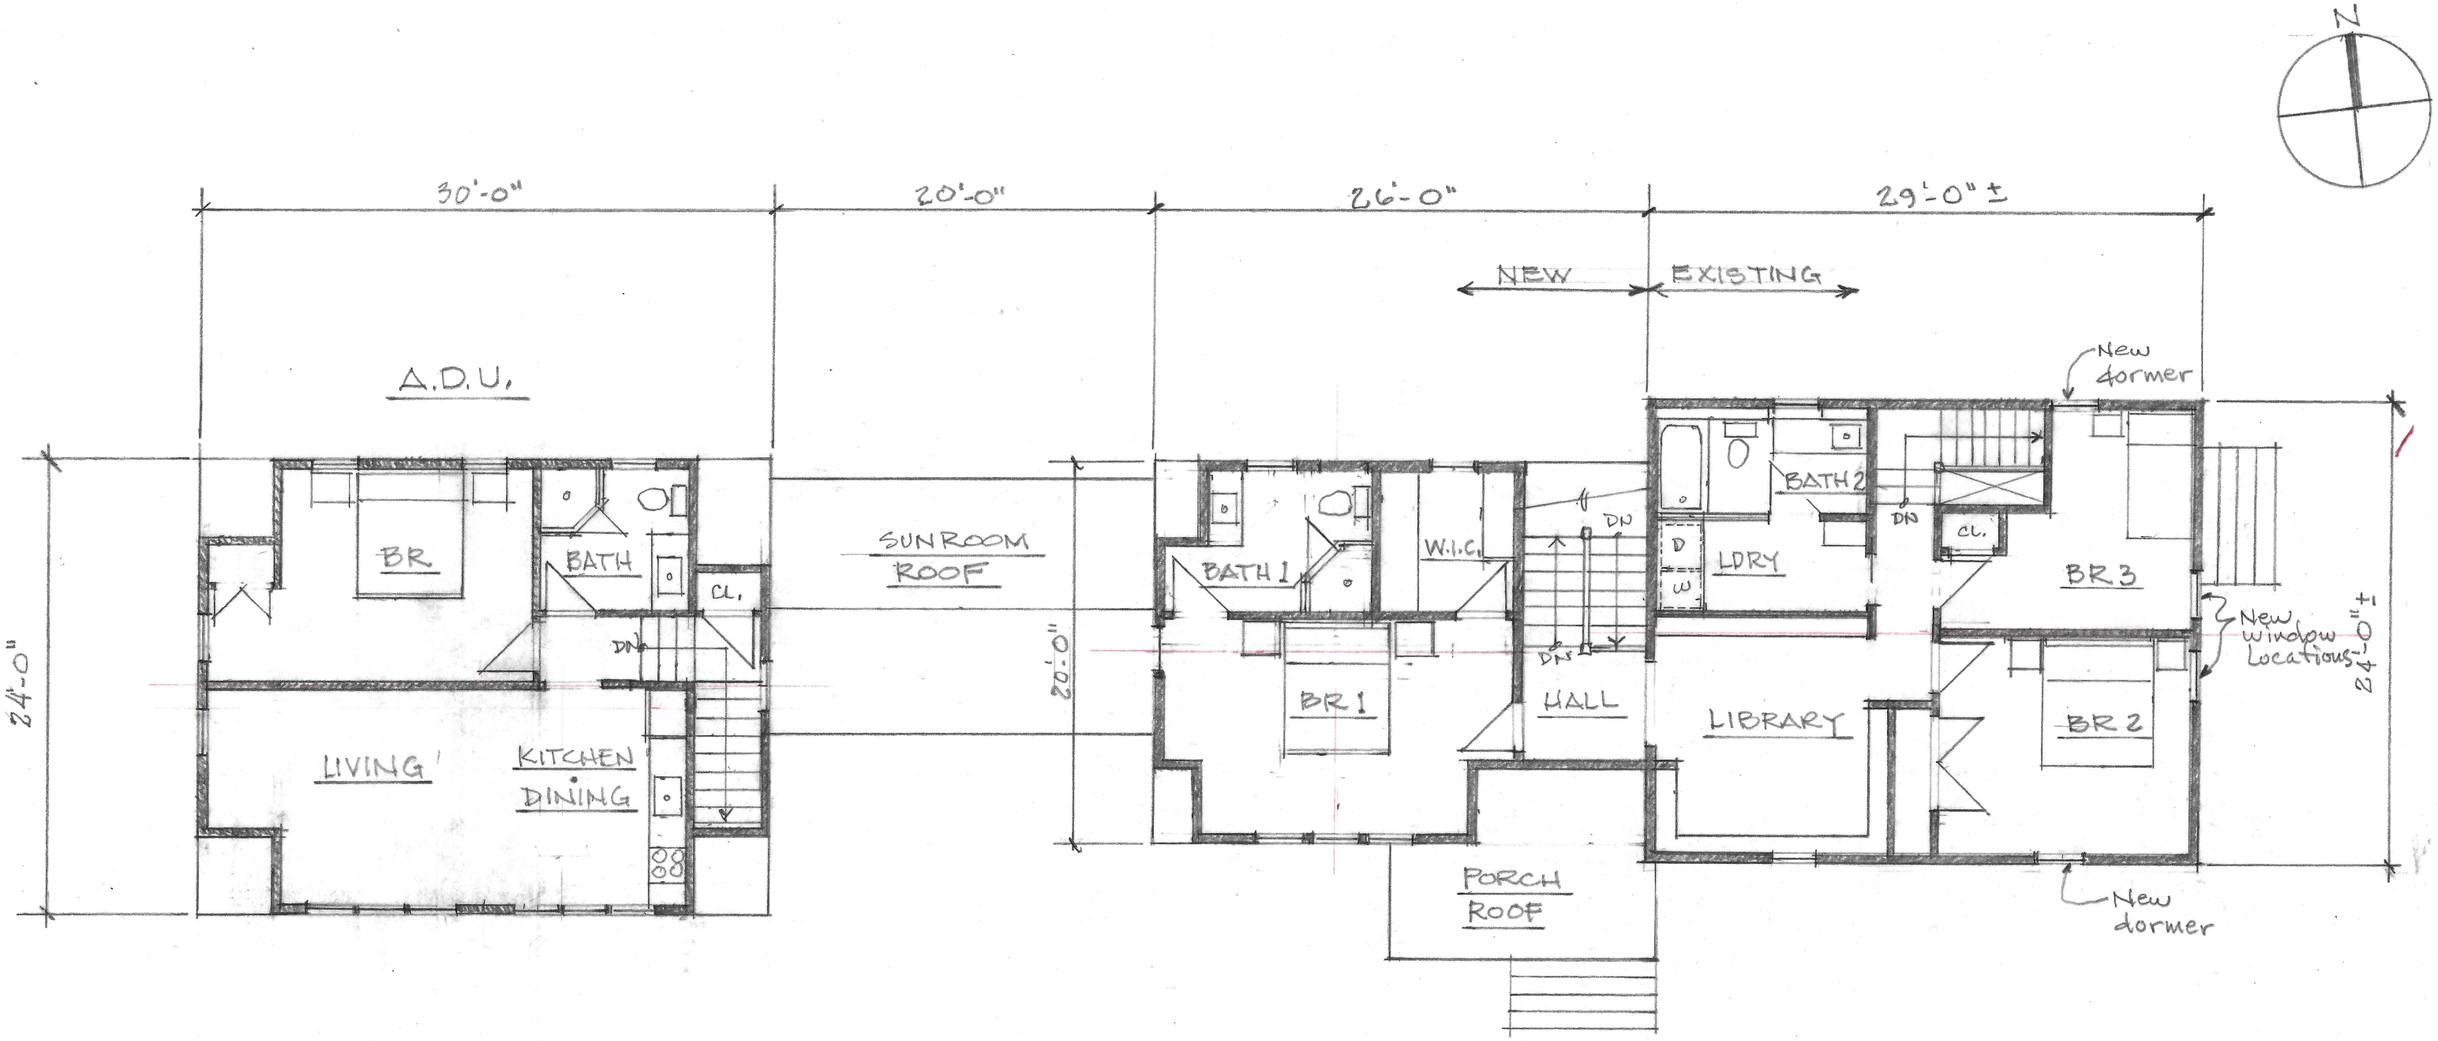


6 SECOND FLOOR PLAN

1/8"=1'-0"

145 HIGH ST., BRISTOL, RI

Sheet 5 of 5 10.15.2026

ROYER ARCHITECTS

www.royerarchitects.com