NELSON RESIDENCE


83 State Street, Bristol, RI

LANDSCAPE VISION PLAN


22 September 2026 - HDC Submission
15 October 2026 - HDC Submission - revised

Jessalyn Jarest
Landscape Architecture LLC

183 High Street | Bristol, RI 02809
o : 401.480.3898 e : info@jessalynjarest.com

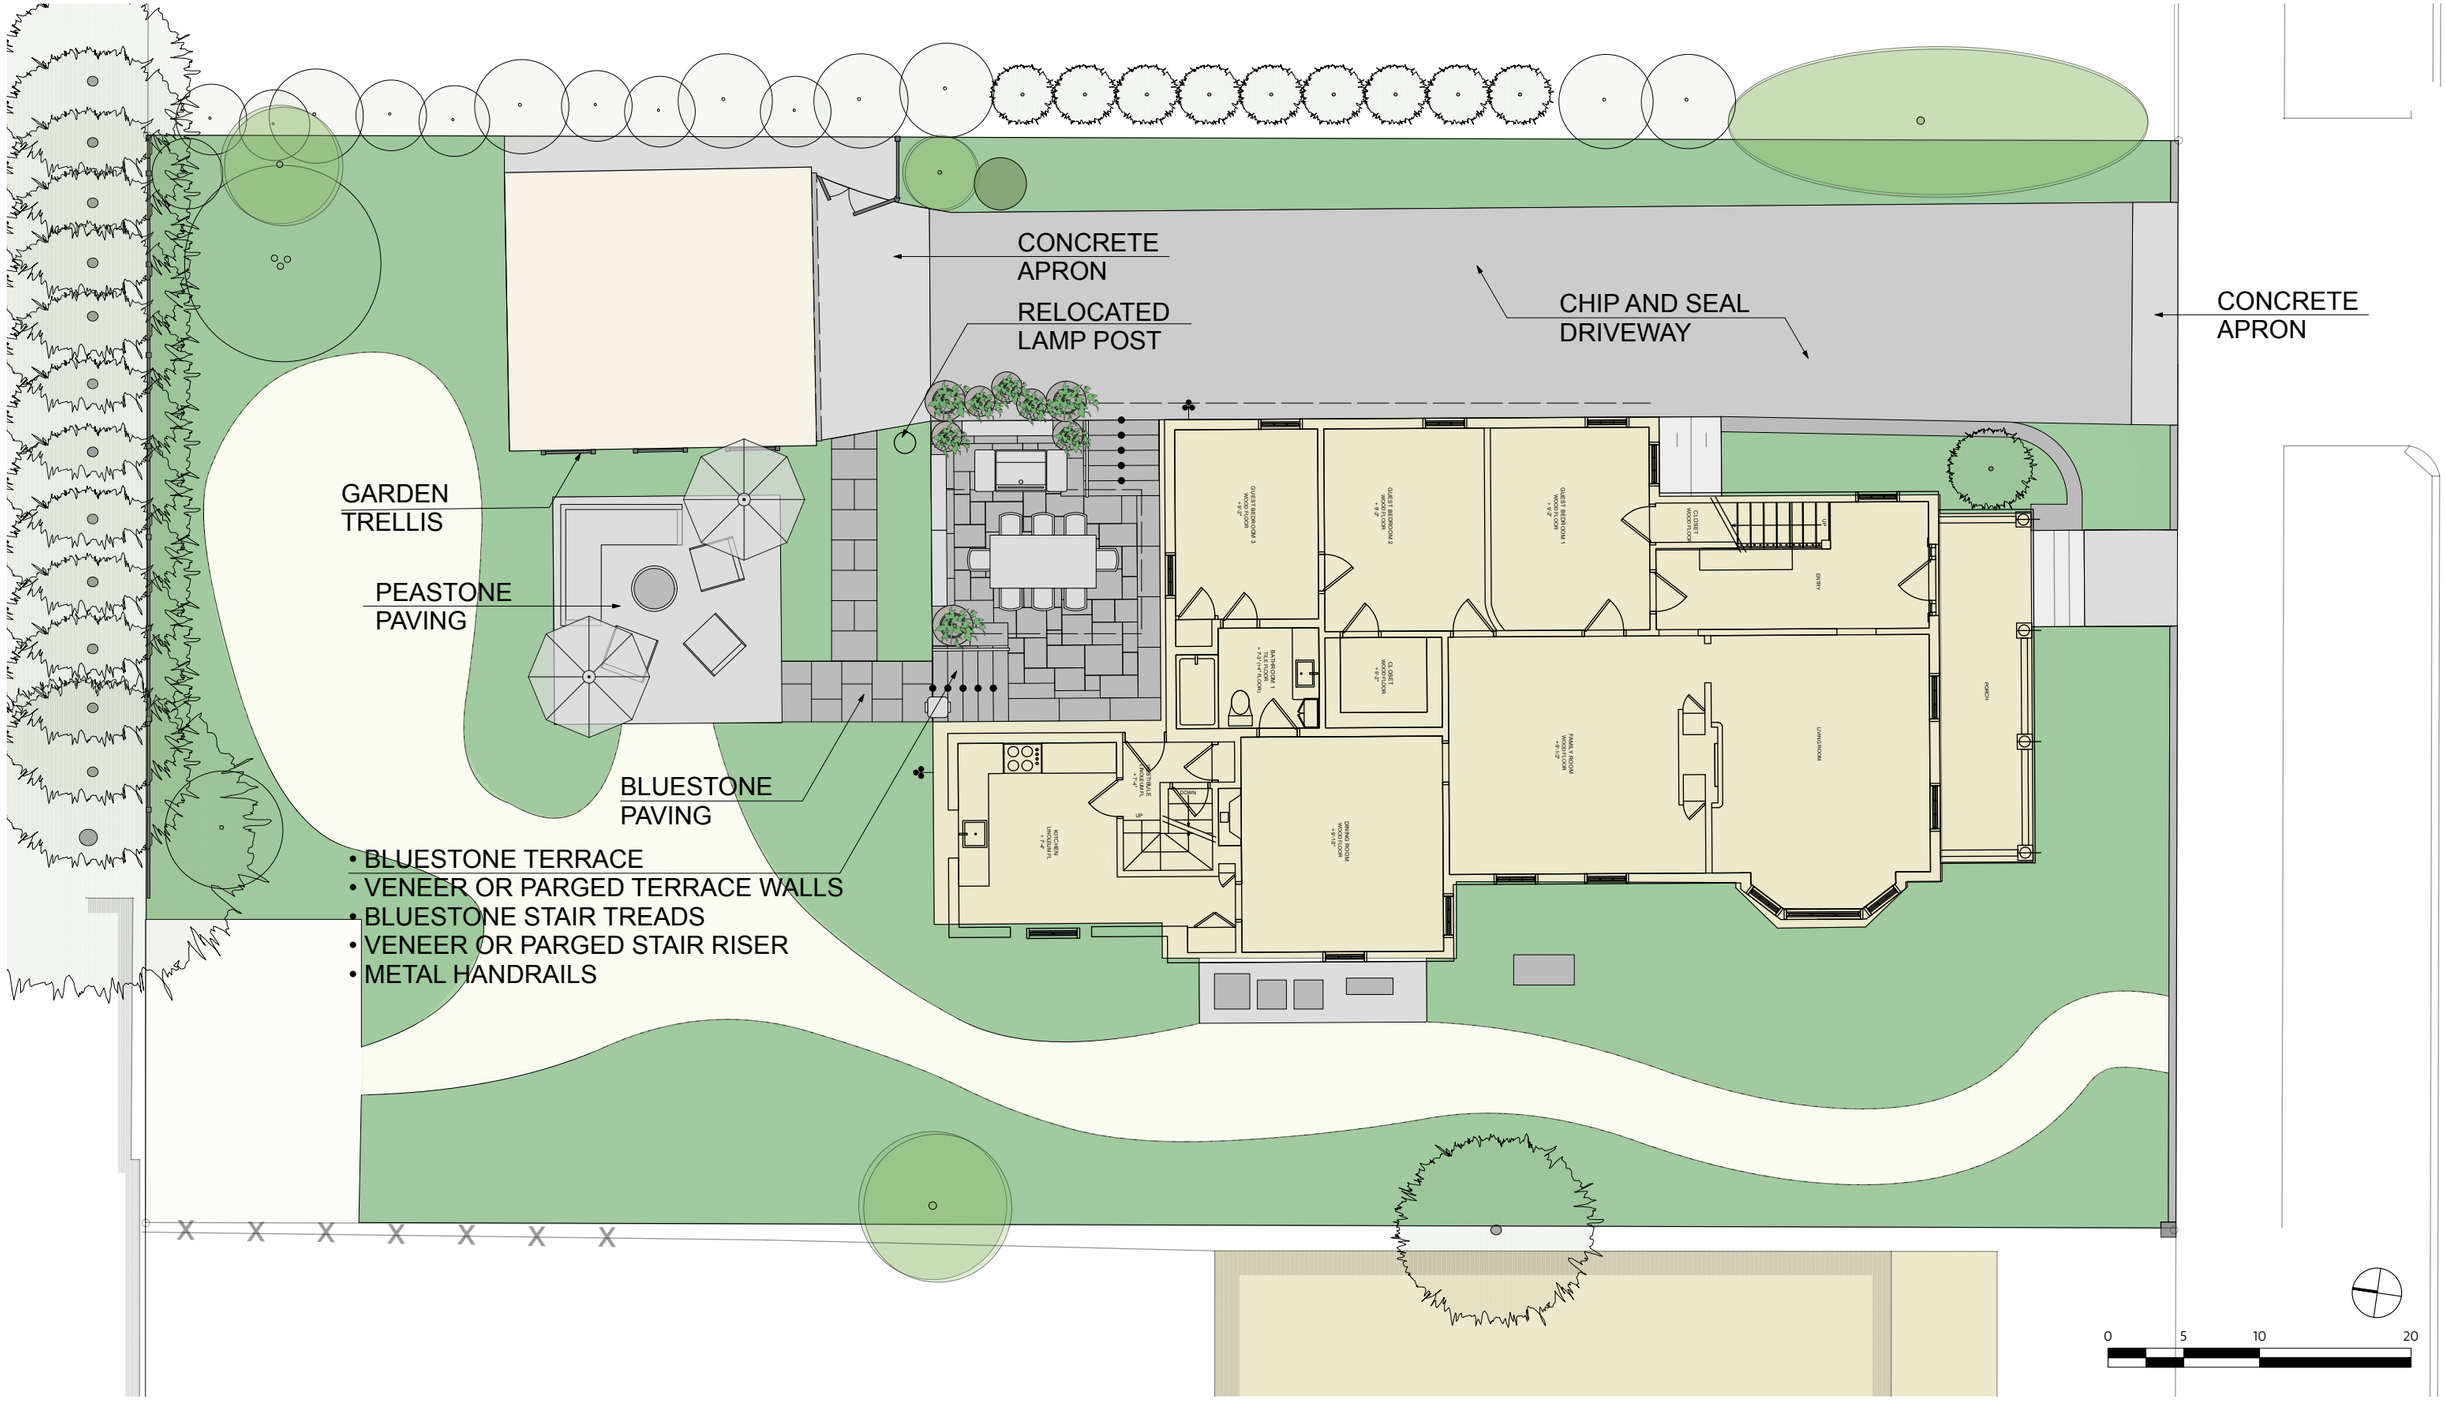
CONCRETE APRON
RELOCATED LAMP POST
CHIP AND SEAL DRIVEWAY
CONCRETE APRON
GARDEN TRELLIS
PEASTONE PAVING
BLUESTONE PAVING
• BLUESTONE TERRACE
• VENEER OR PARGED TERRACE WALLS
• BLUESTONE STAIR TREADS
• VENEER OR PARGED STAIR RISER
• METAL HANDRAILS
GUEST BEDROOM 3
GUEST BEDROOM 2
GUEST BEDROOM 1
CLOSET
ENTRY
BATHROOM 1
CLOSET
KITCHEN
DINING ROOM
FAMILY ROOM
LIVING ROOM
PORCH
0
5
10
20

TERRACE ELEVATION

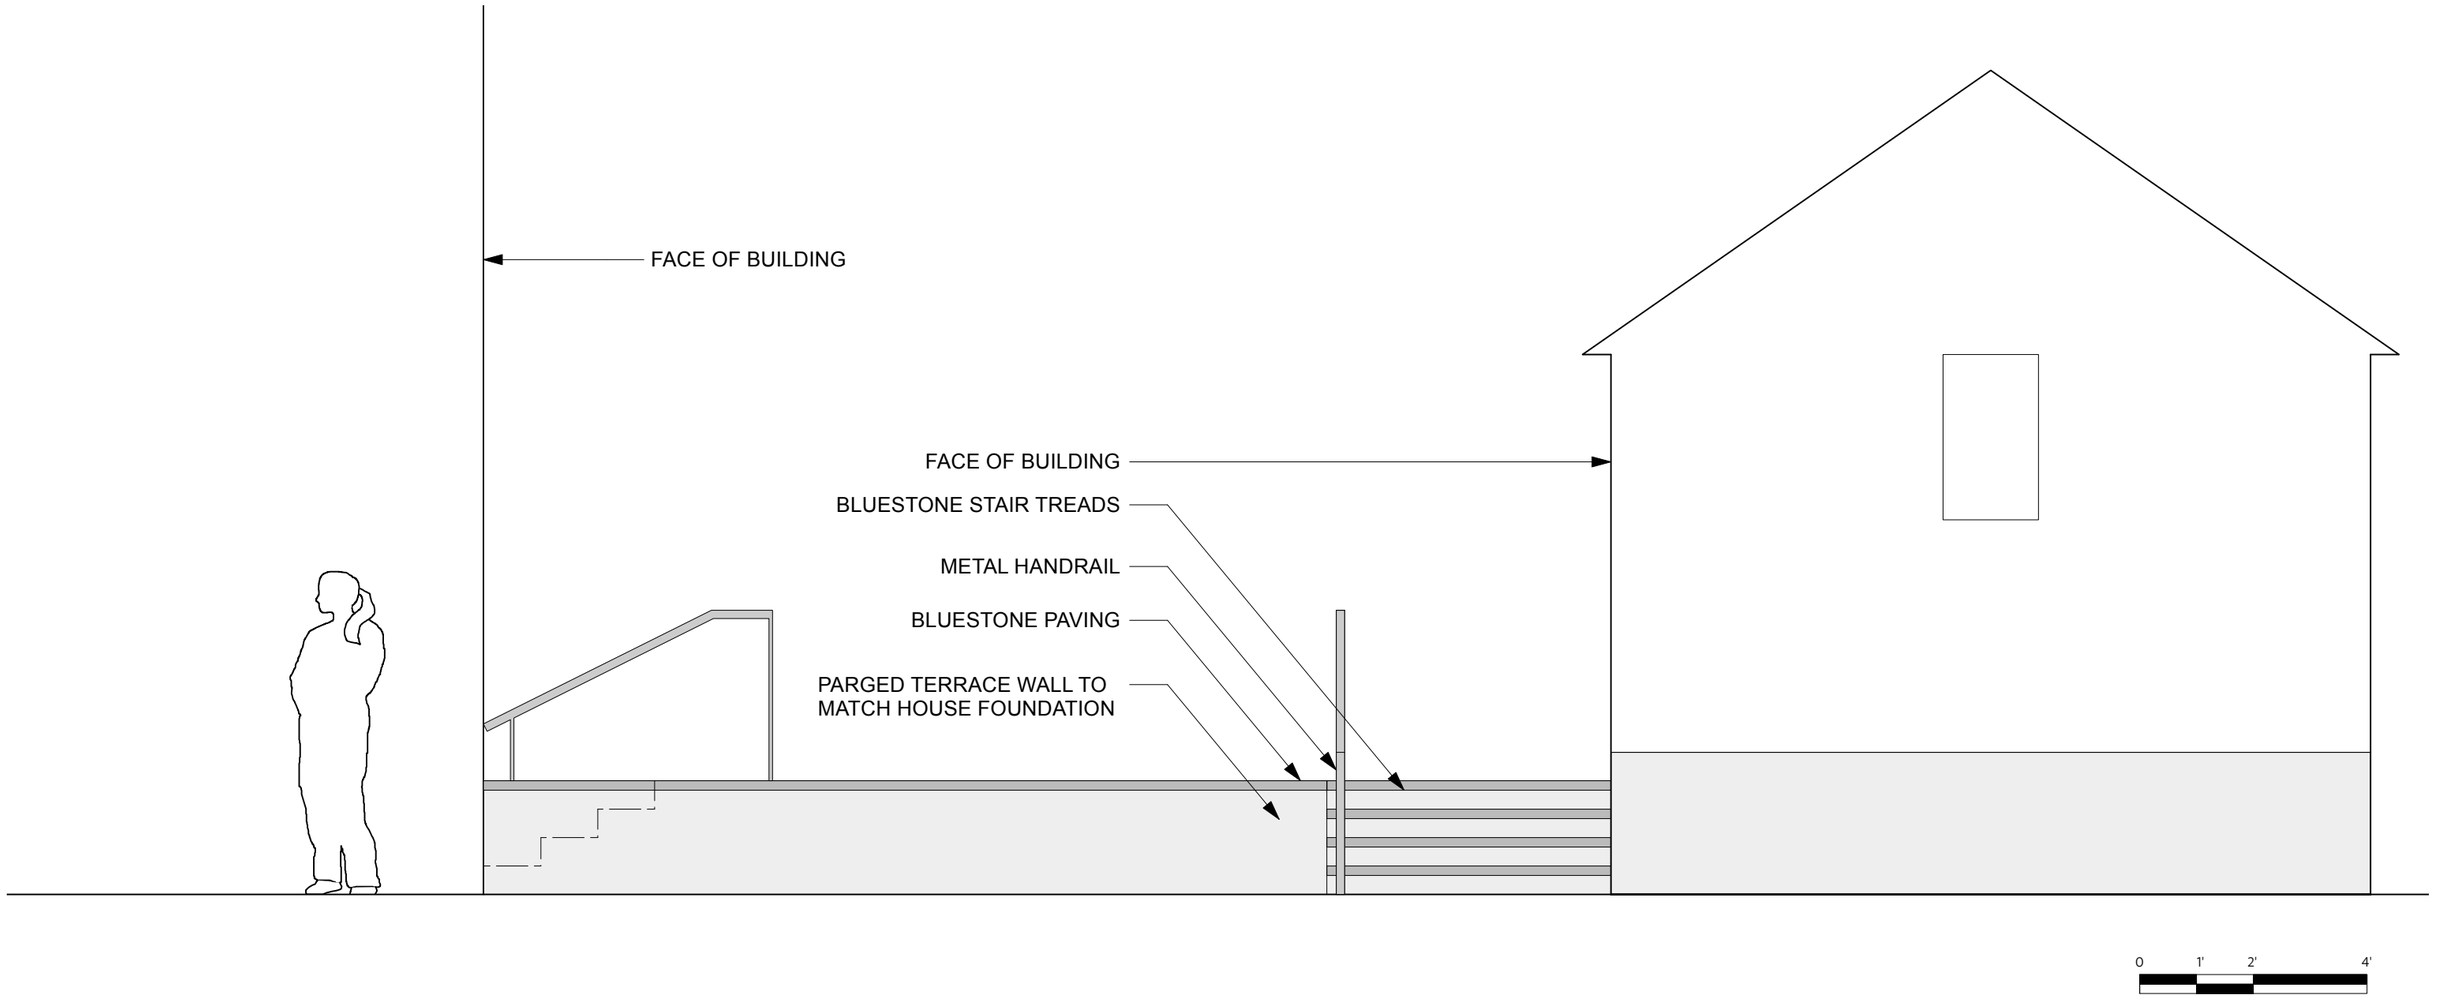





Bluestone Treads with Bluestone Risers



ALT : Bluestone Treads with Stucco Risers

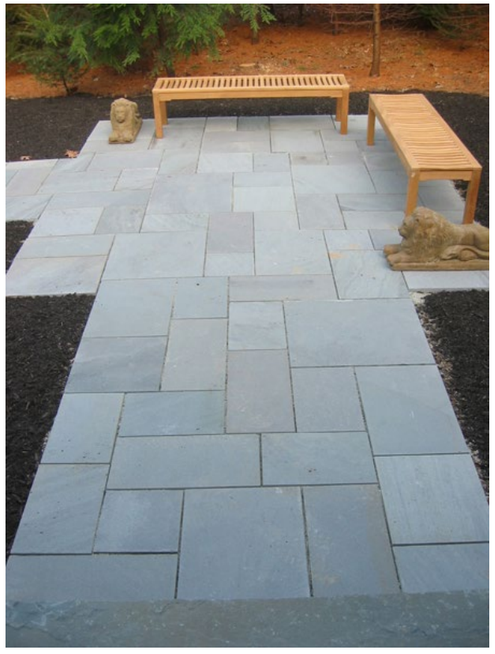

Thermal Bluestone

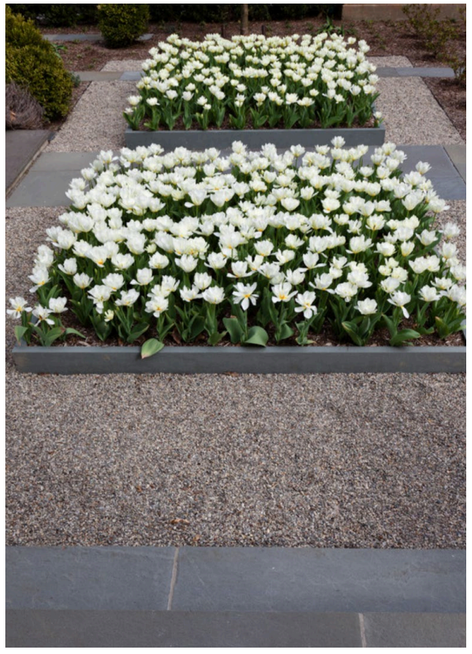

Peastone



Metal Handrail, Exact end components TBD



Chip + Seal Driveway



Exposed Aggregate Apron