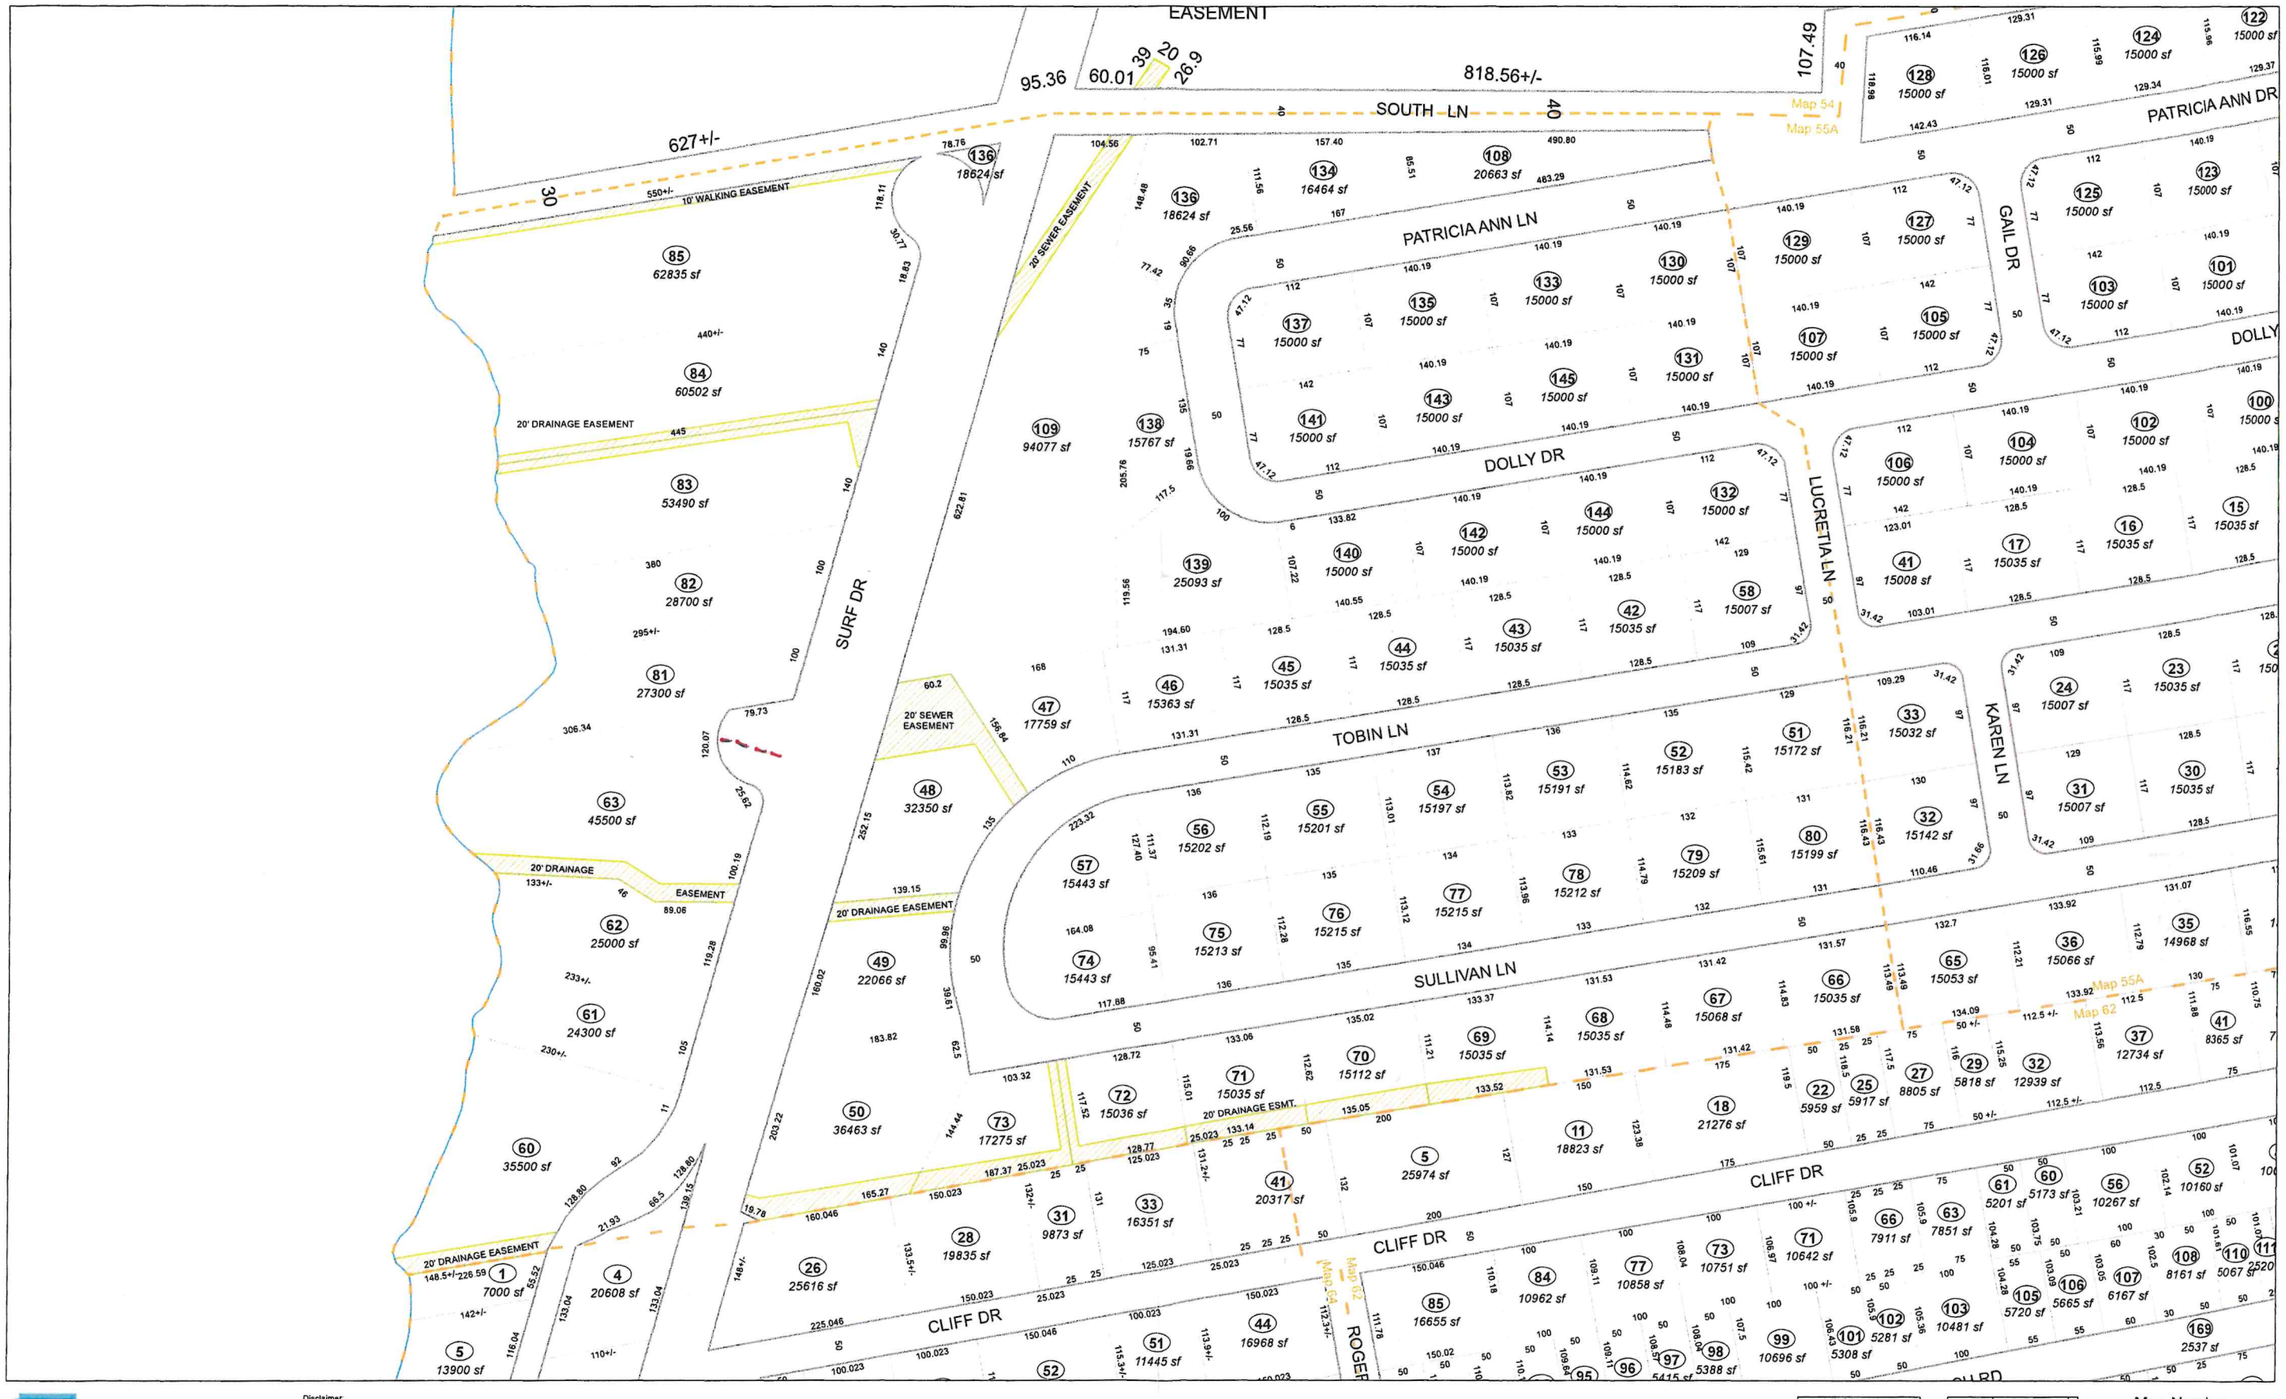

REVISED & REPRINTED BY
CAI Technologies
Precision Mapping Geospatial Solutions
11 Pleasant Street, Littleton, NH 03561
800.322.4540 - www.cai-tech.com

This map is for assessment purposes only and is not valid for legal description or conveyance.

Online mapping and property information available at: www.mainstreetmaps.com/ri/bristol

Disclaimer:
This Plat shall be used only to provide general information regarding lot dimensions, areas, etc. and does not represent, or take the place of, actual field surveys of the individual lots. The information on this map was compiled from the Town of Bristol's CAD Plat maps, which were compiled from Town records, including deeds, existing Plat cards, subdivision plans and similar documentation produced by others. Merge documents and subdivision plans for 2005 through 2020 were also used to update the Plats/properties. Neither the Town of Bristol, Robert Haig Associates, BETA Group, Inc., MainStreetGIS, LLC, or CAI Technologies assume responsibility for the accuracy of said information on this map.

Feet
0 25 50 100 150
1" = 75'
(when printed at 36" x 24")

Publication Date: 3/25/2022
Parcel mapping data is current through December 31, 2021

TAX MAP
TOWN OF BRISTOL
Rhode Island

Property Boundary
Right-of-Way
Paper Street
Bluff
Bridge
Survey Line
Water Boundary
Town Boundary
Stream (RIGIS, 2001)
Tax Map Boundary
Easement
Paper Street
Water Body (RIGIS, 2010)

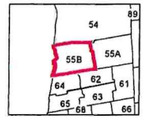

Map Number
55B