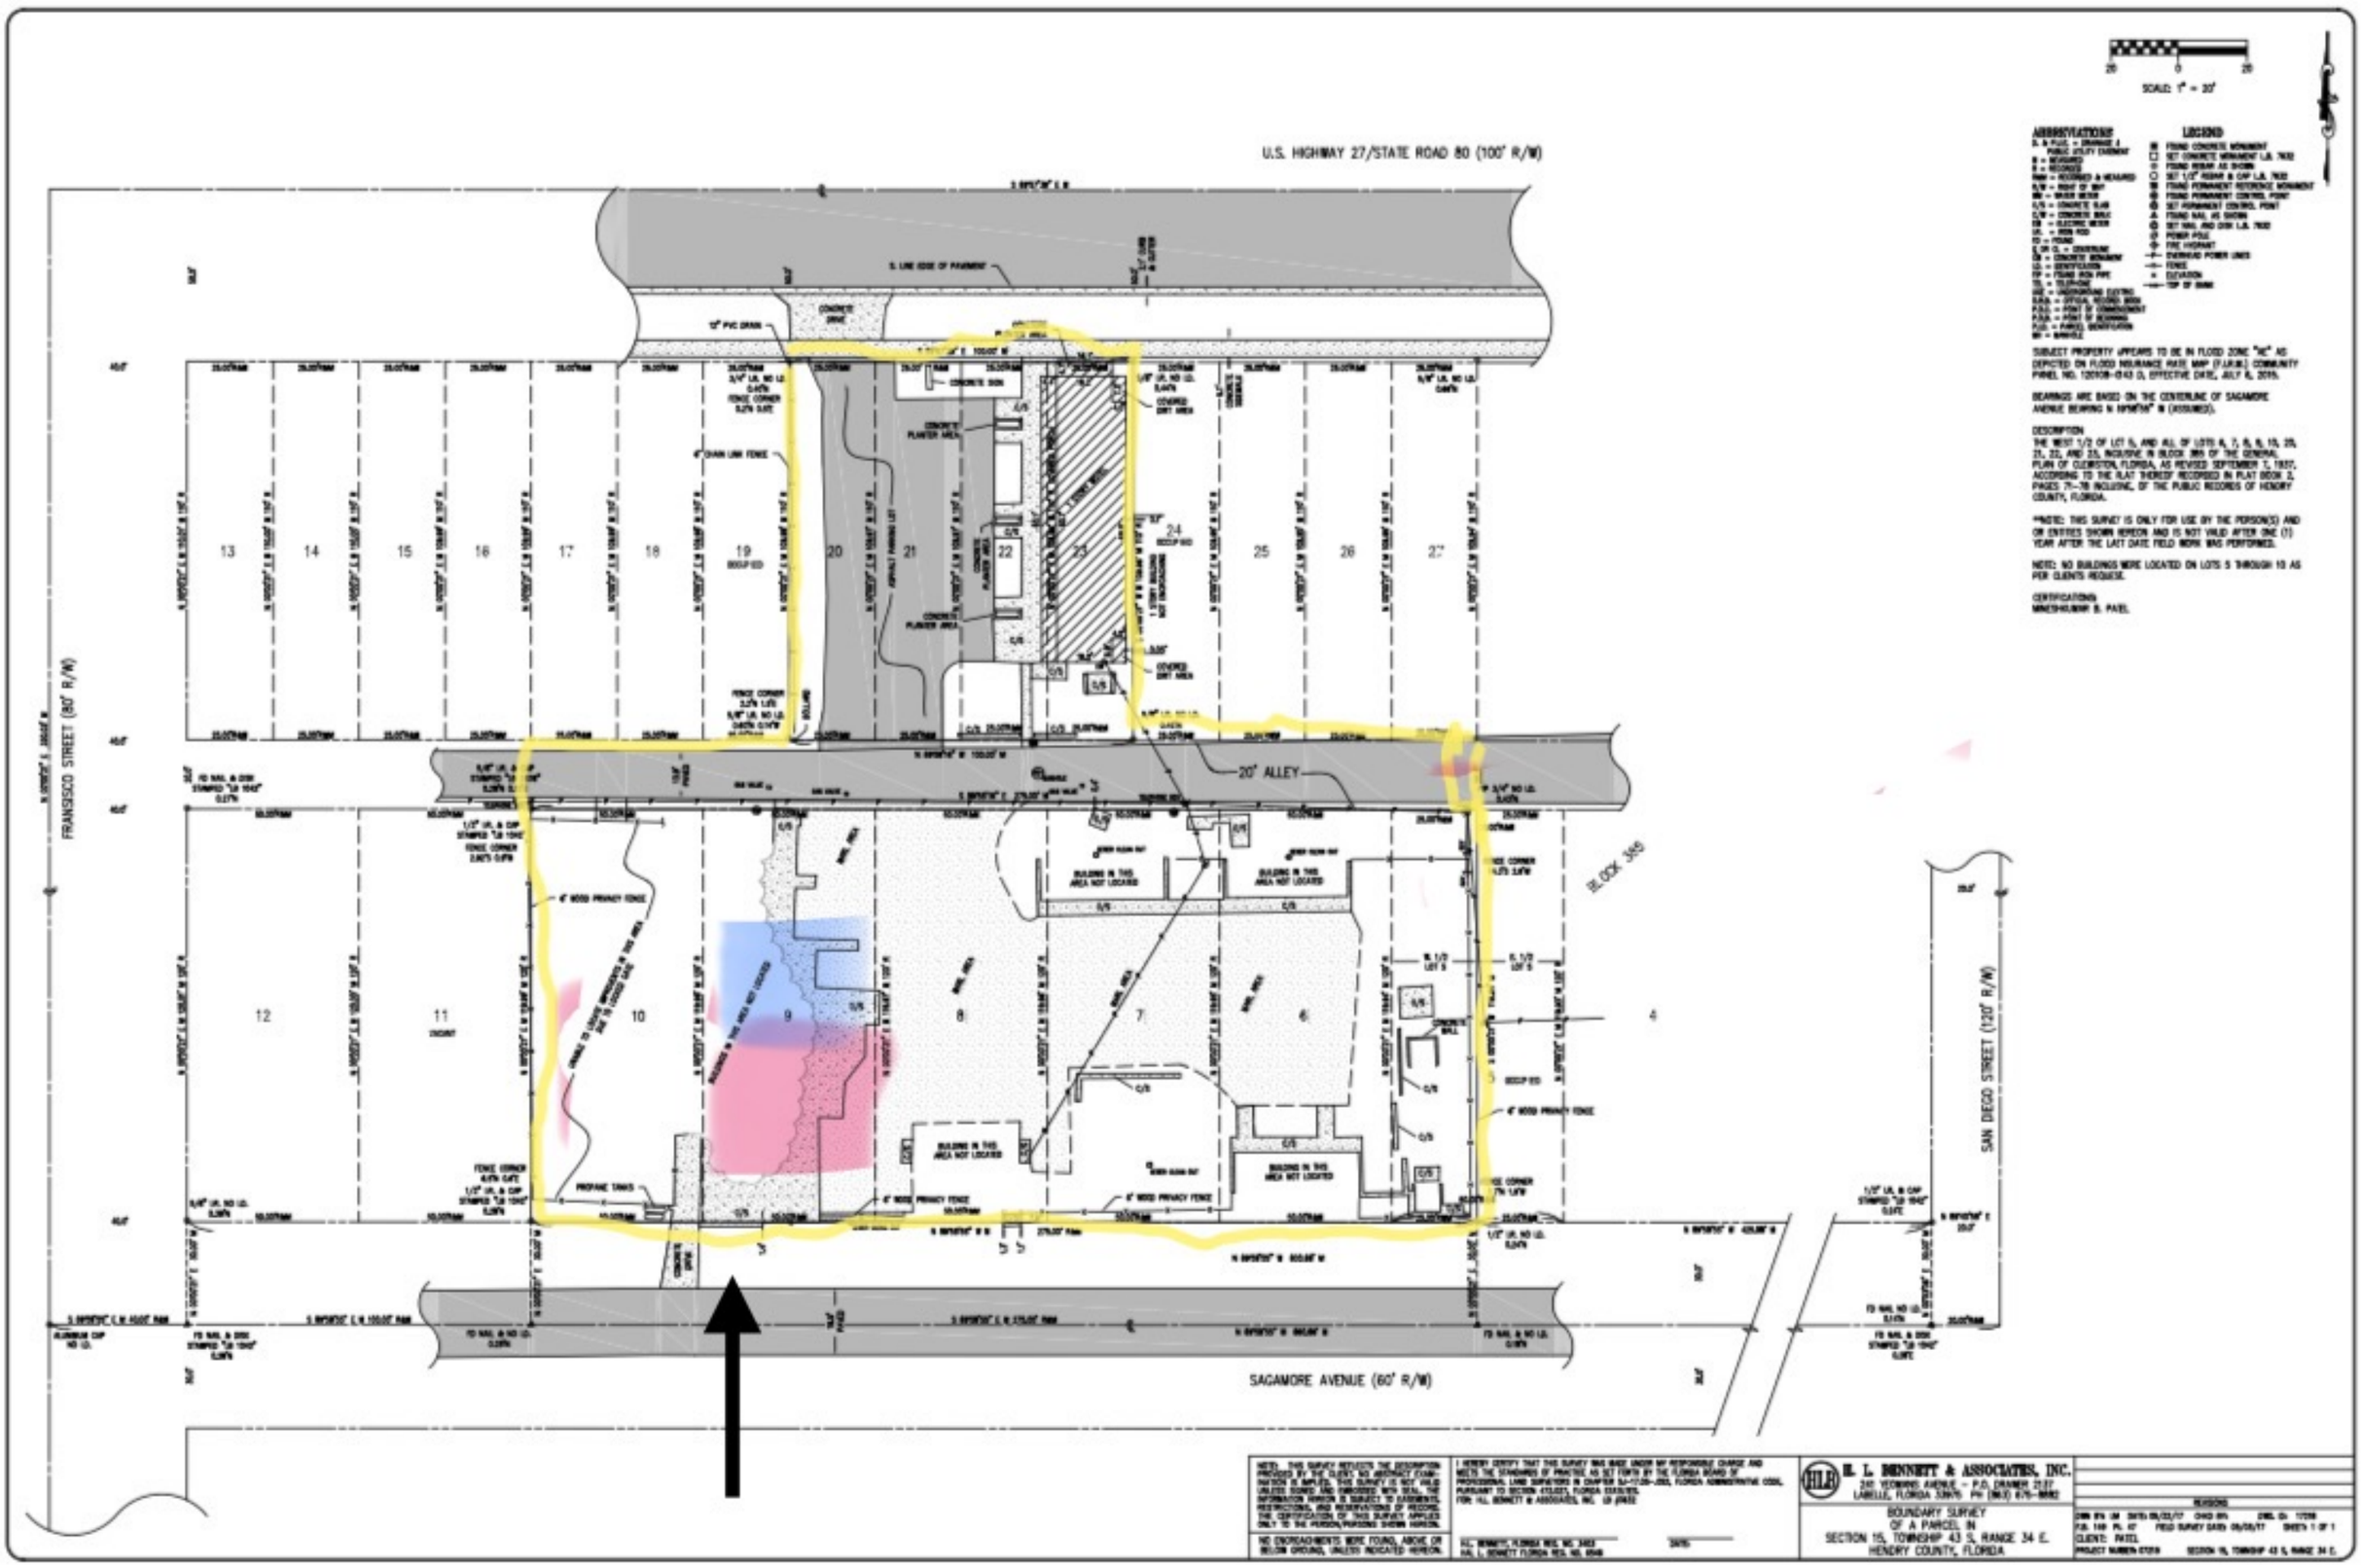

View of Proposed Mechanic Shop from Sagamore Ave

Showroom Garage FENCE