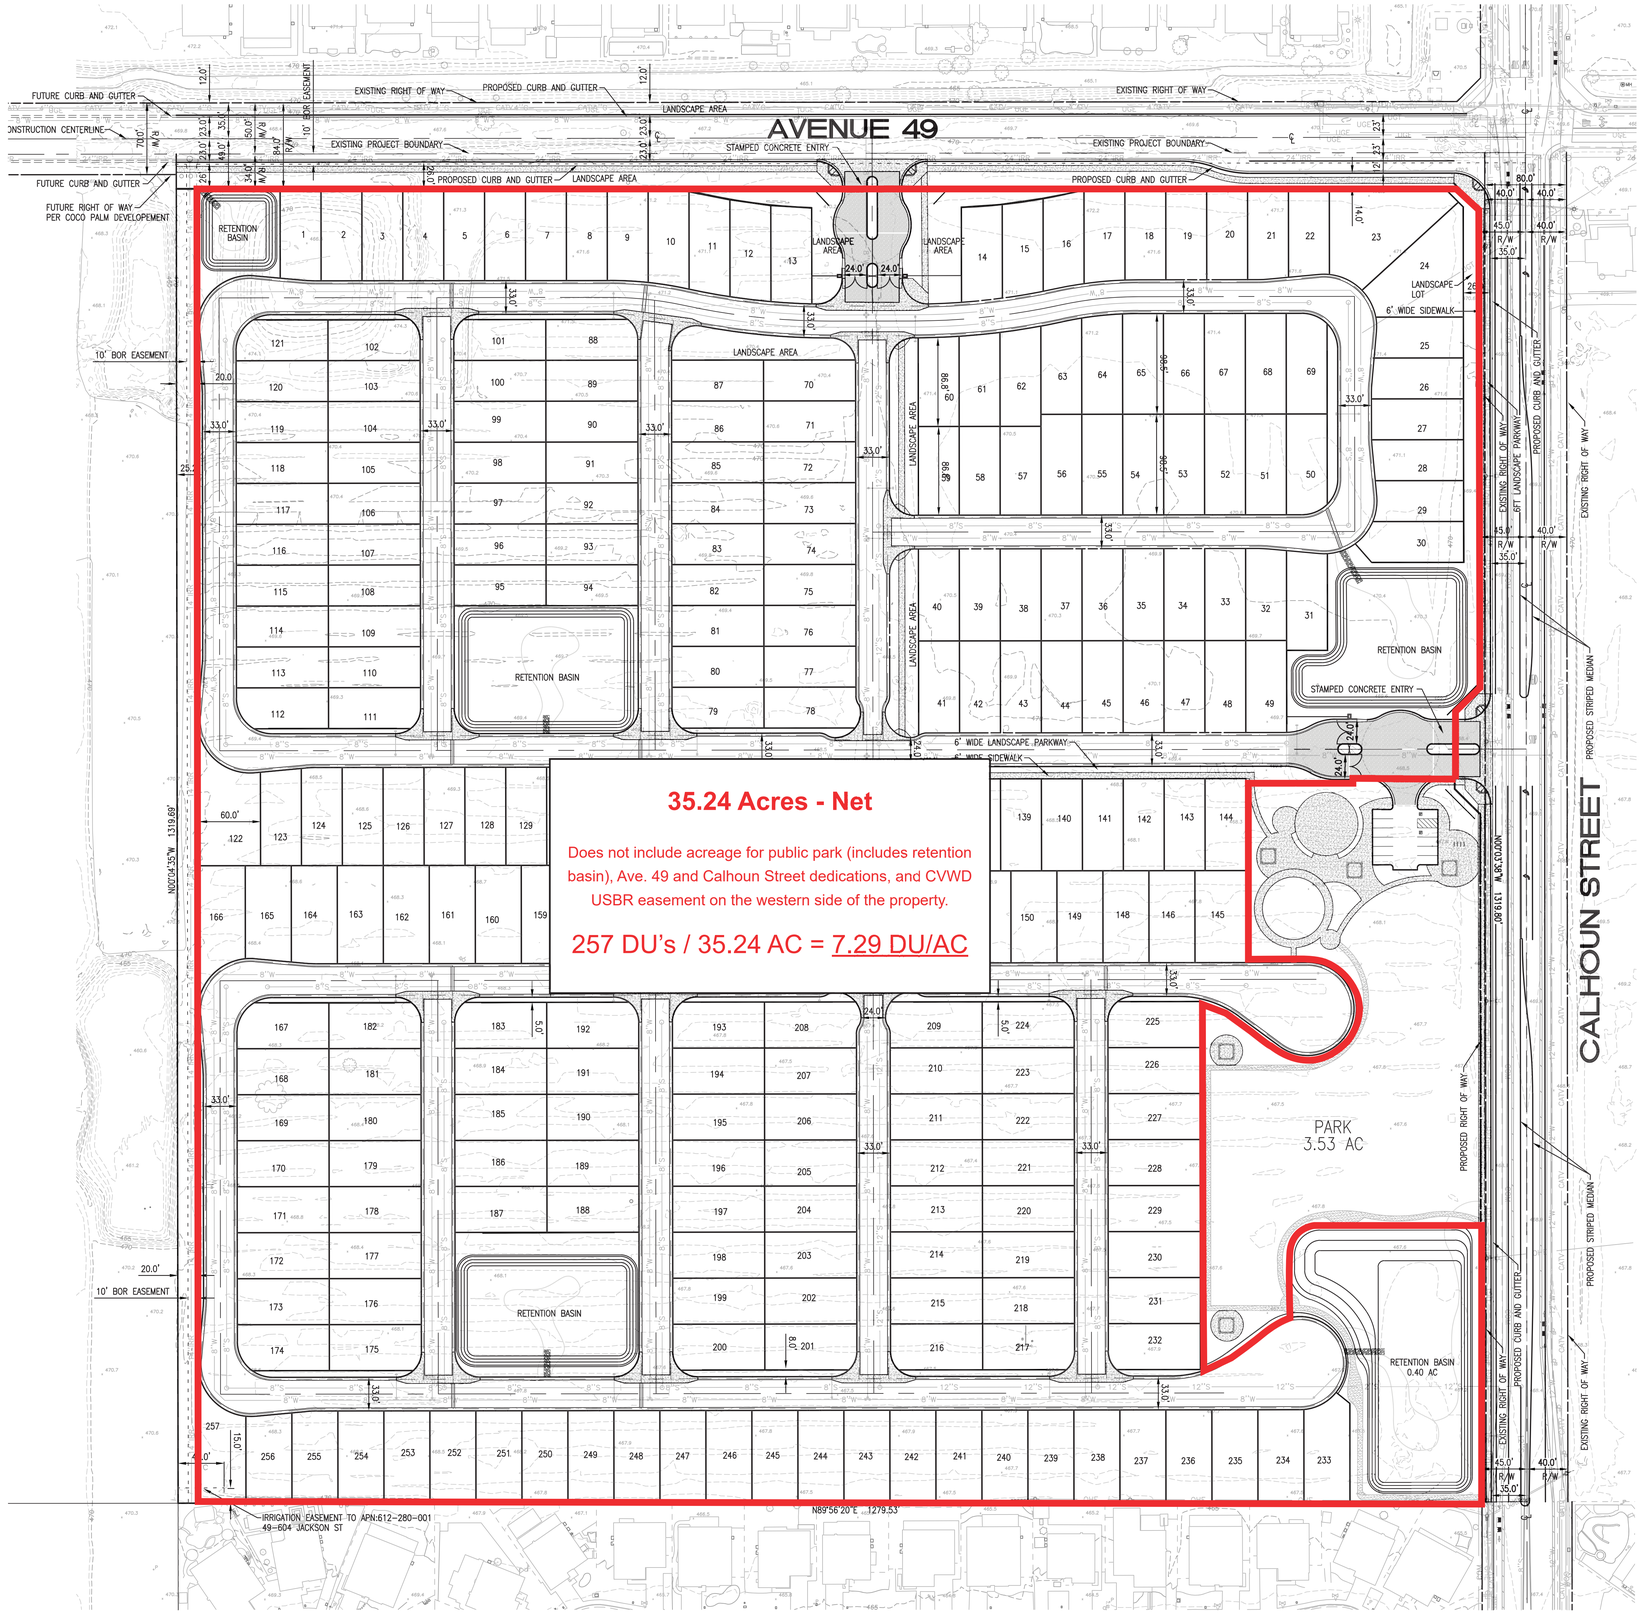

12/05/2025

Calhoun Street Housing Development

Coachella, California
APN: 612-260-010

The Altum Group

SHEET TITLE:

DENSITY CALCULATION EXHIBIT