CREST VIEW COMMUNITIES

CITY OF COLUMBIA HEIGHTS
ANOKA COUNTY, MINNESOTA

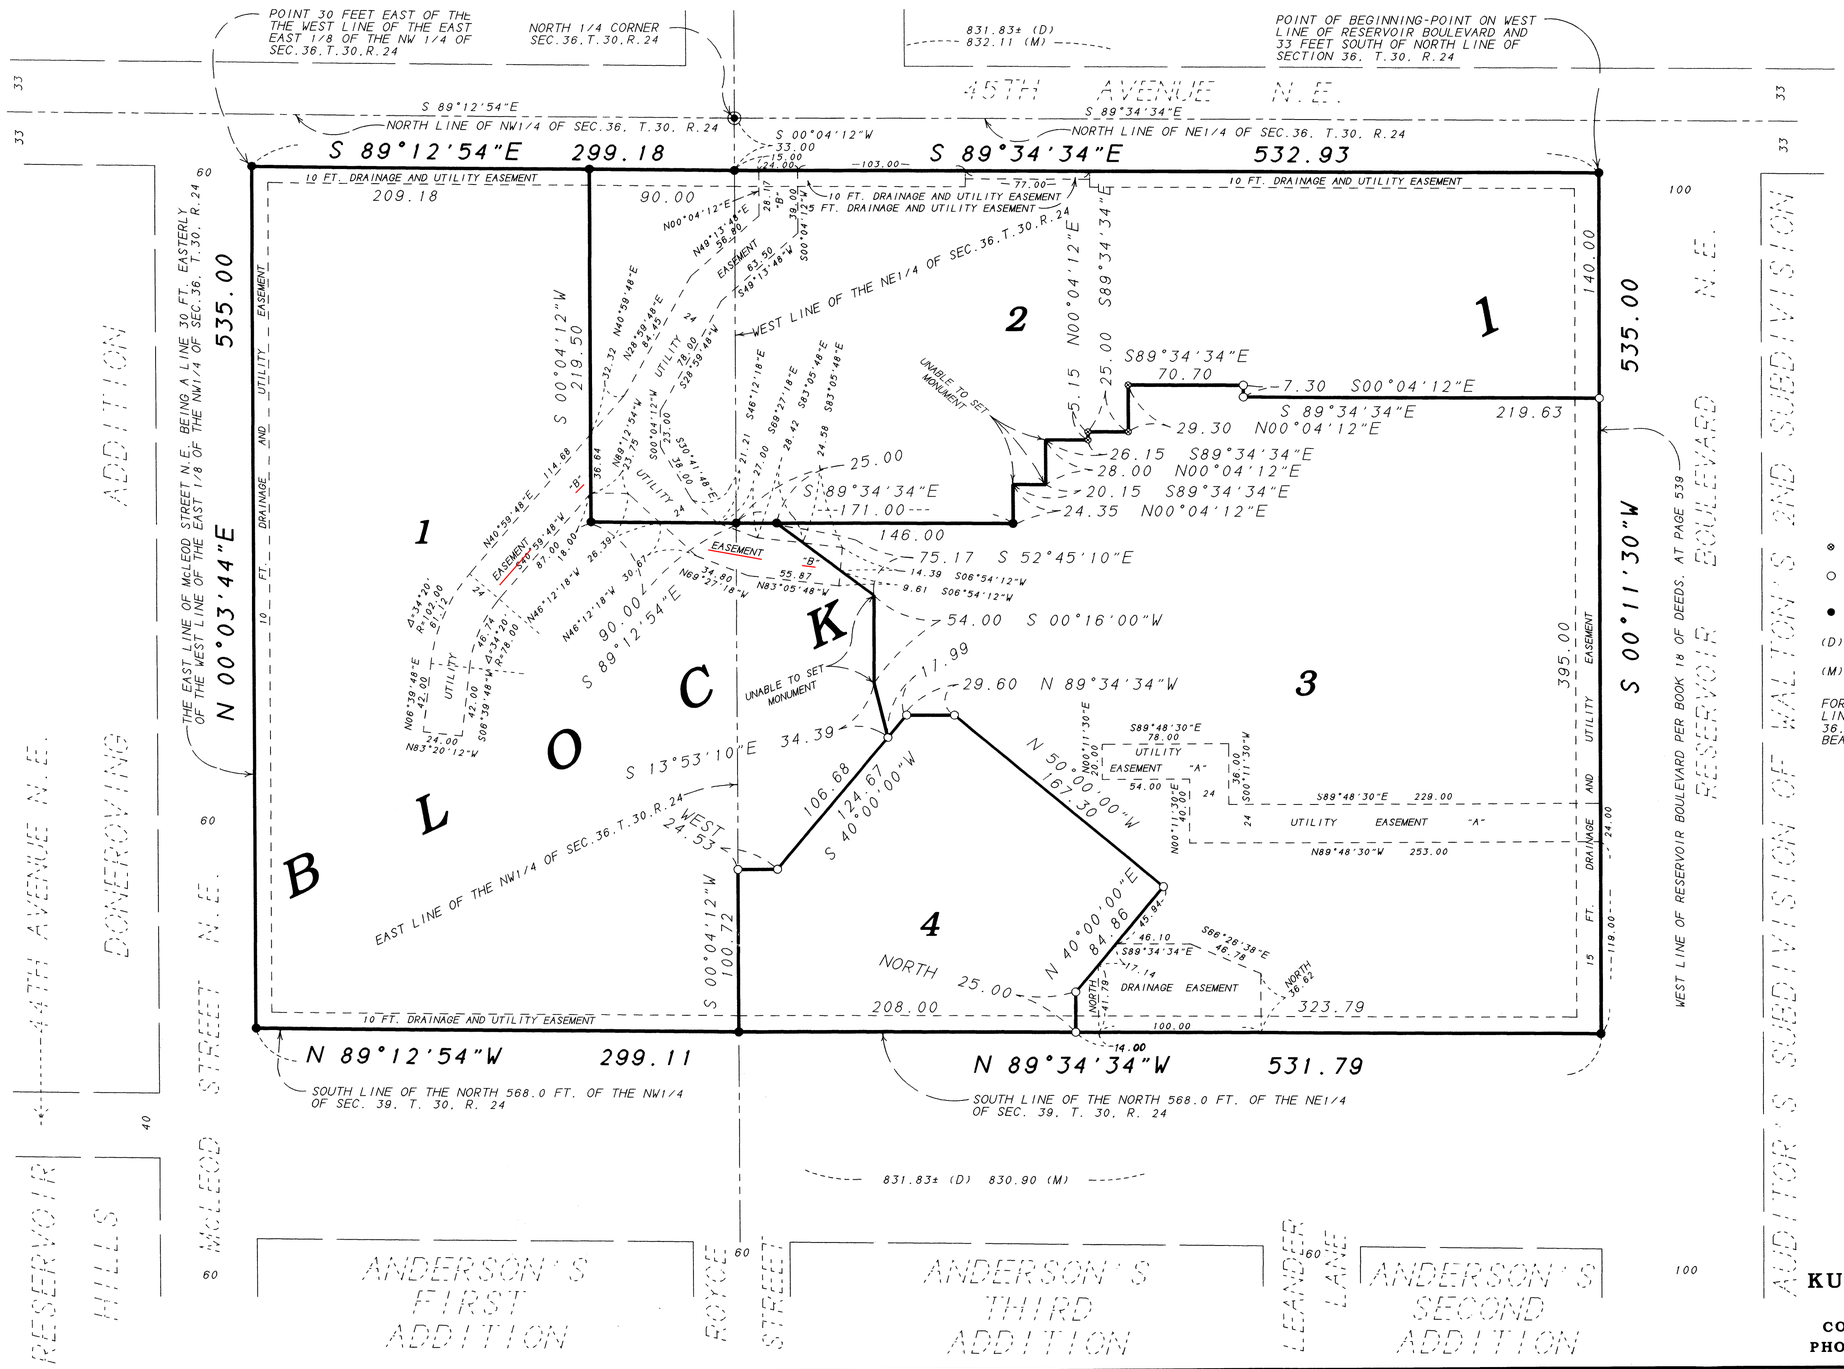

GRAPHIC SCALE IN FEET

0 50 100
SCALE: 1 INCH=50 FEET

⊗ DENOTES CHISEL HOLE IN CONCRETE

○ DENOTES IRON PIPE MONUMENT SET

● DENOTES IRON PIPE MONUMENT FOUND IN PLACE

(D) DENOTES DIMENSION OF RECORD

(M) DENOTES MEASURED DIMENSION

FOR THE PURPOSES OF THIS PLAT, THE WEST LINE OF THE NORTHEAST QUARTER OF SECTION 36, TOWNSHIP 30, RANGE 24, IS ASSUMED TO BEAR S 00°04'12"W.

KURTH SURVEYING, INC.
4002 JEFFERSON ST. N.E.
COLUMBIA HEIGHTS, MN 55421
PHONE: 788-9769 FAX: 788-7602