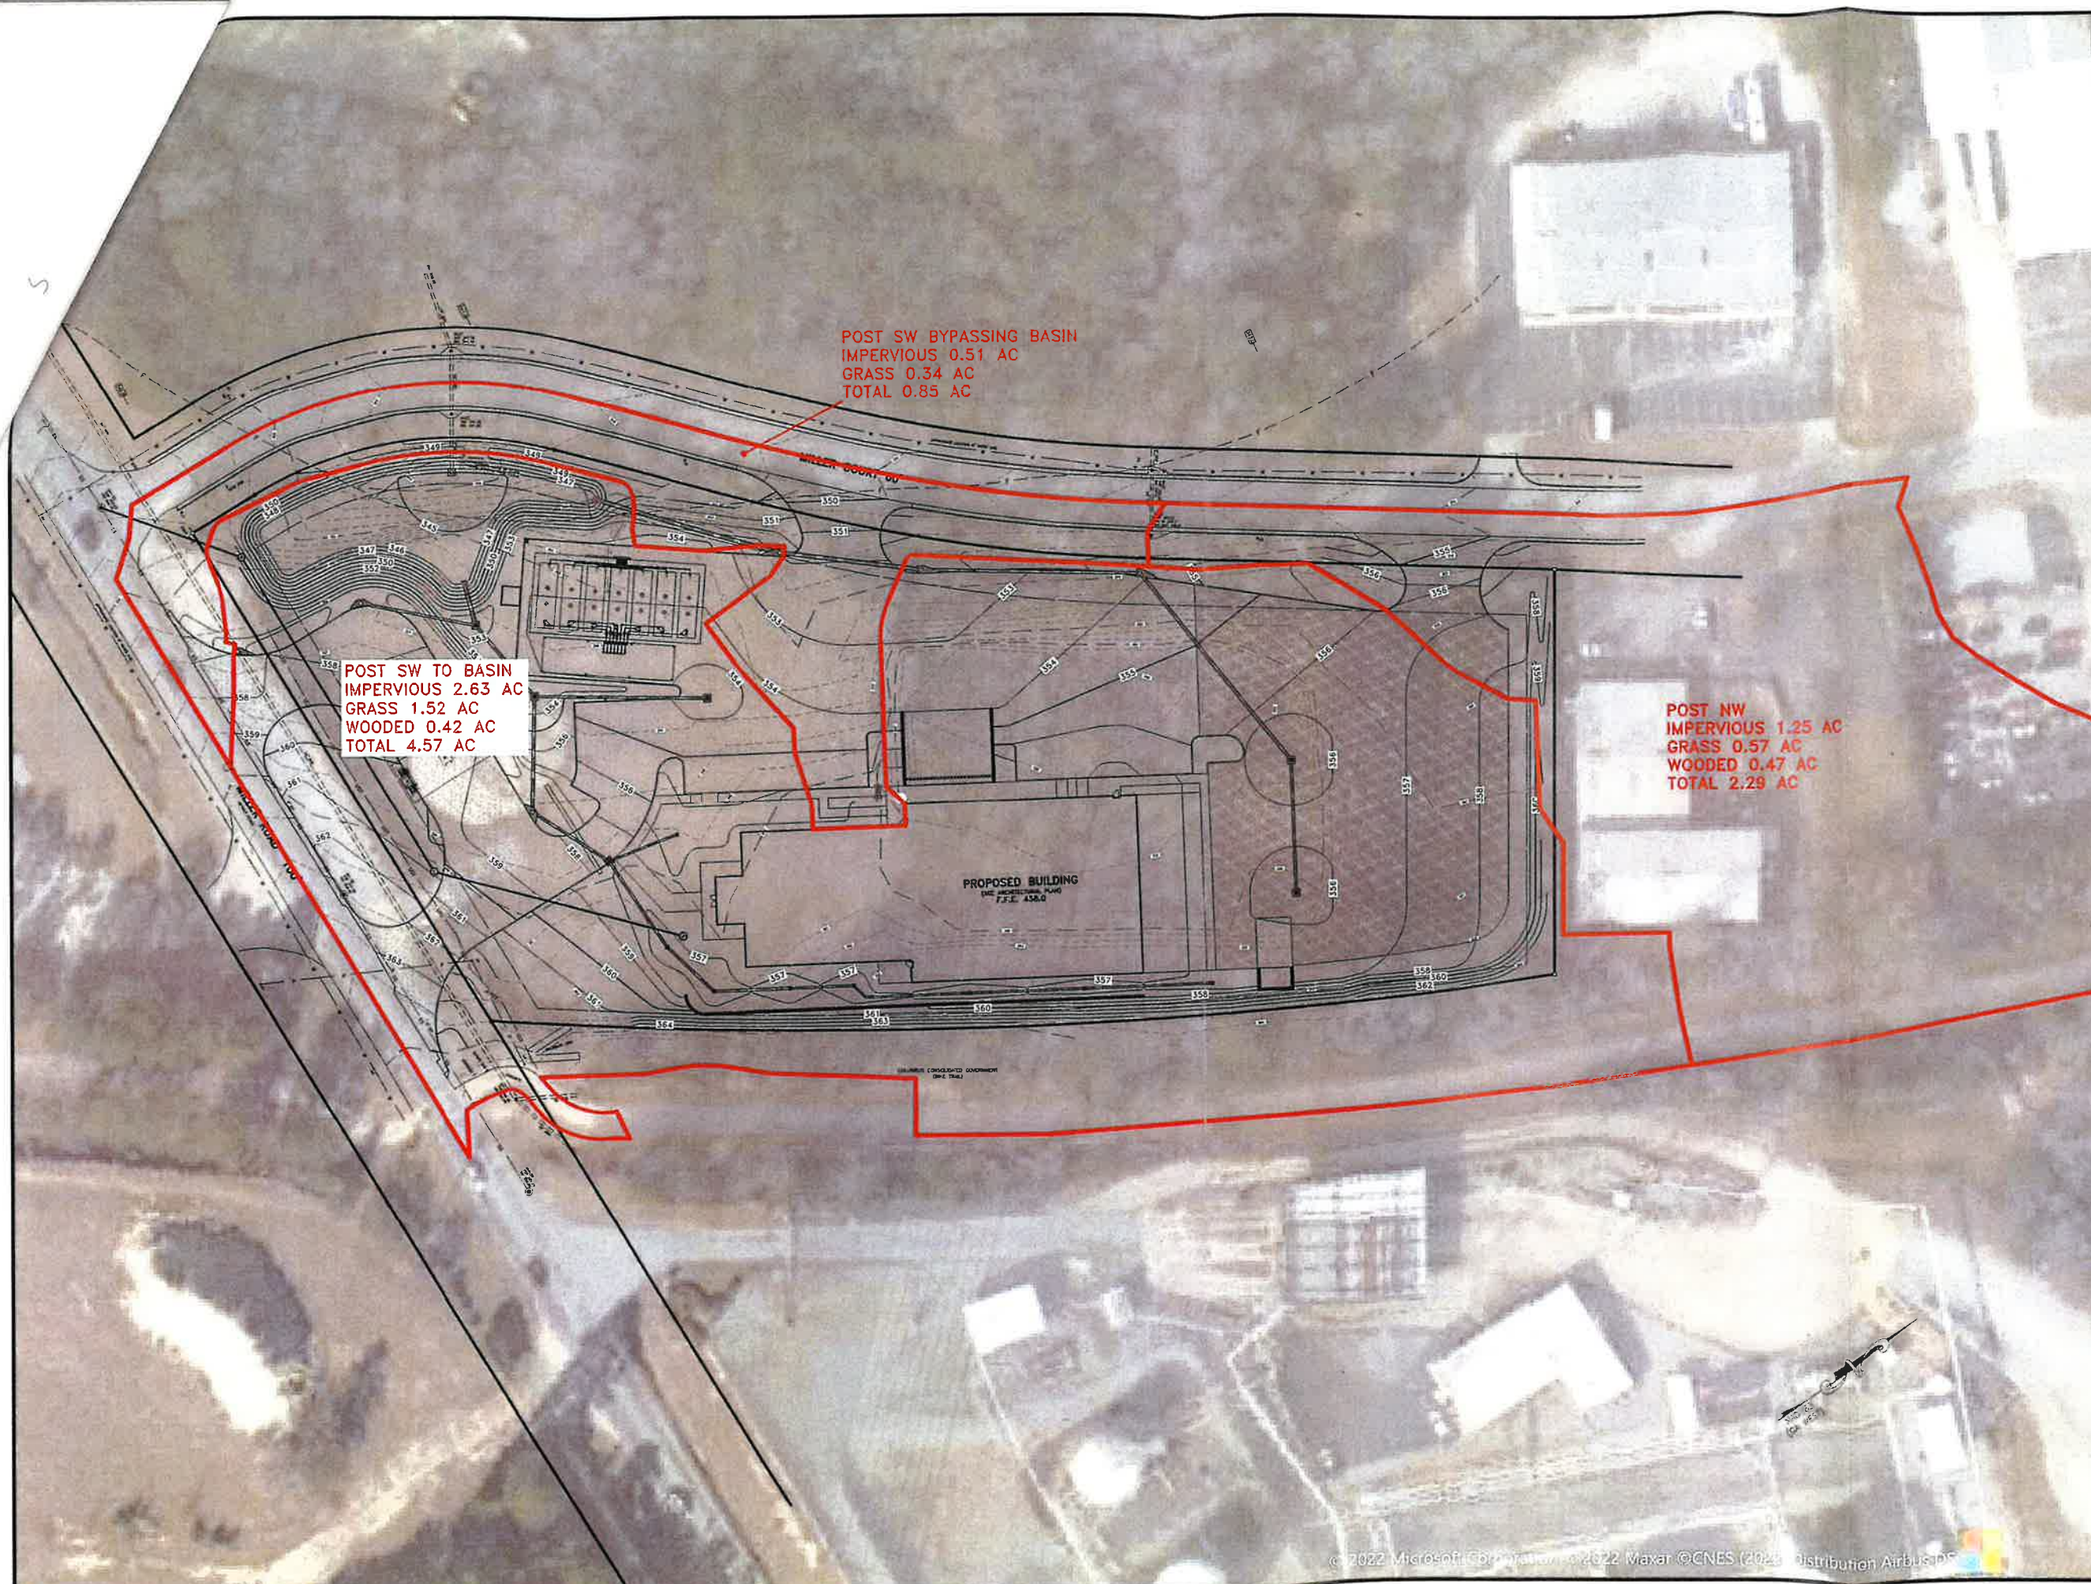

MOON MEEKS & ASSOCIATES, INC.
CIVIL ENGINEERS LAND SURVEYORS
LANDSCAPE ARCHITECTS ENVIRONMENTAL CONSULTANTS
PHONE: (706) 327-9306
WWW.MOONMEEKS.COM
100 SOUTHERN WAY, SUITE A
COLUMBUS, GA 31904

POST-DEVELOPED DRAINAGE MAP
FOR
WHATLEY OIL HEADQUARTERS
PART OF LAND LOT 5 OF THE 9TH DISTRICT
COLUMBUS, MUSCOGEE COUNTY, GEORGIA

REVISIONS:

PRELIMINARY
FOR REVIEW ONLY

GSWCC#	53175
MMA#	2022048
DATE:	12/02/2022
SCALE:	1" = 30'

SHEET No.

POST