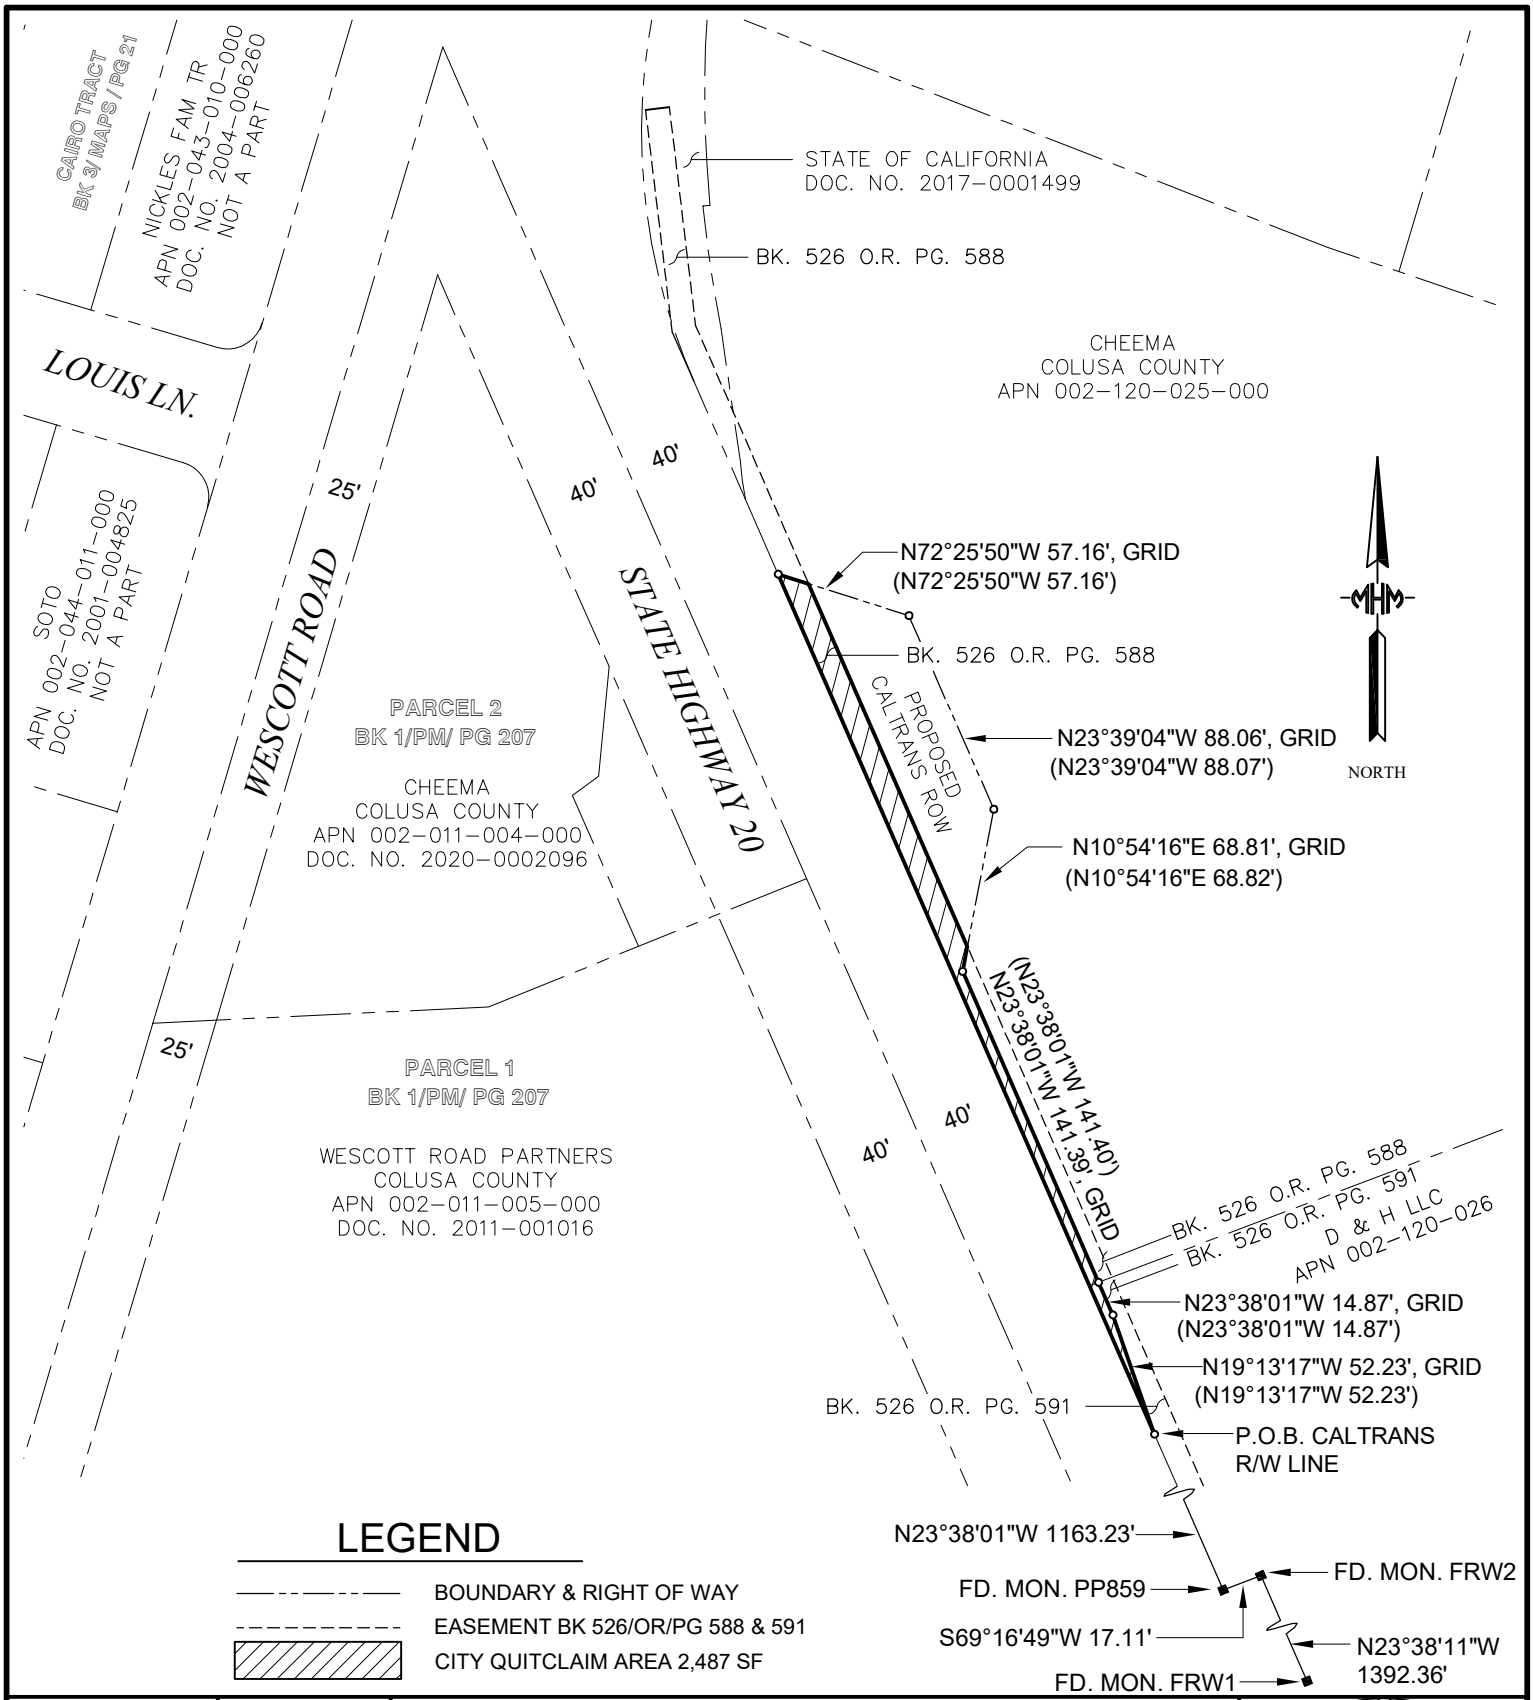

LEGEND

- BOUNDARY & RIGHT OF WAY
- EASEMENT BK 526/OR/PG 588 & 591
- CITY QUITCLAIM AREA 2,487 SF

DATE: 04/30/24

JOB NO: 20-684

DRAWN: AC

20684 Caltrans Doc

CHECKED: RKH

NORTH

SCALE: 1"= 80'

TITLE:

EXHIBIT "B"
EASEMENT QUITCLAIM
CITY OF COLUSA

BEING A PORTION OF PARCEL 2 AS DESCRIBED IN THE GRANT DEED TO D & H LLC RECORDED AS DOCUMENT NUMBER 2014-0001080 AS SHOWN ON THAT CERTAIN RECORD OF SURVEY FILED IN BOOK 5 OF RECORD OF SURVEYS AT PAGE 69, COLUSA COUNTY RECORDS.

PREPARED BY: MHM, INC 1204 E STREET MARYSVILLE, CA 95901 SHEET 1 OF 1

PROFESSIONAL LAND SURVEYOR
ROGER K. HANLIN
NO. LS 5912
STATE OF CALIFORNIA