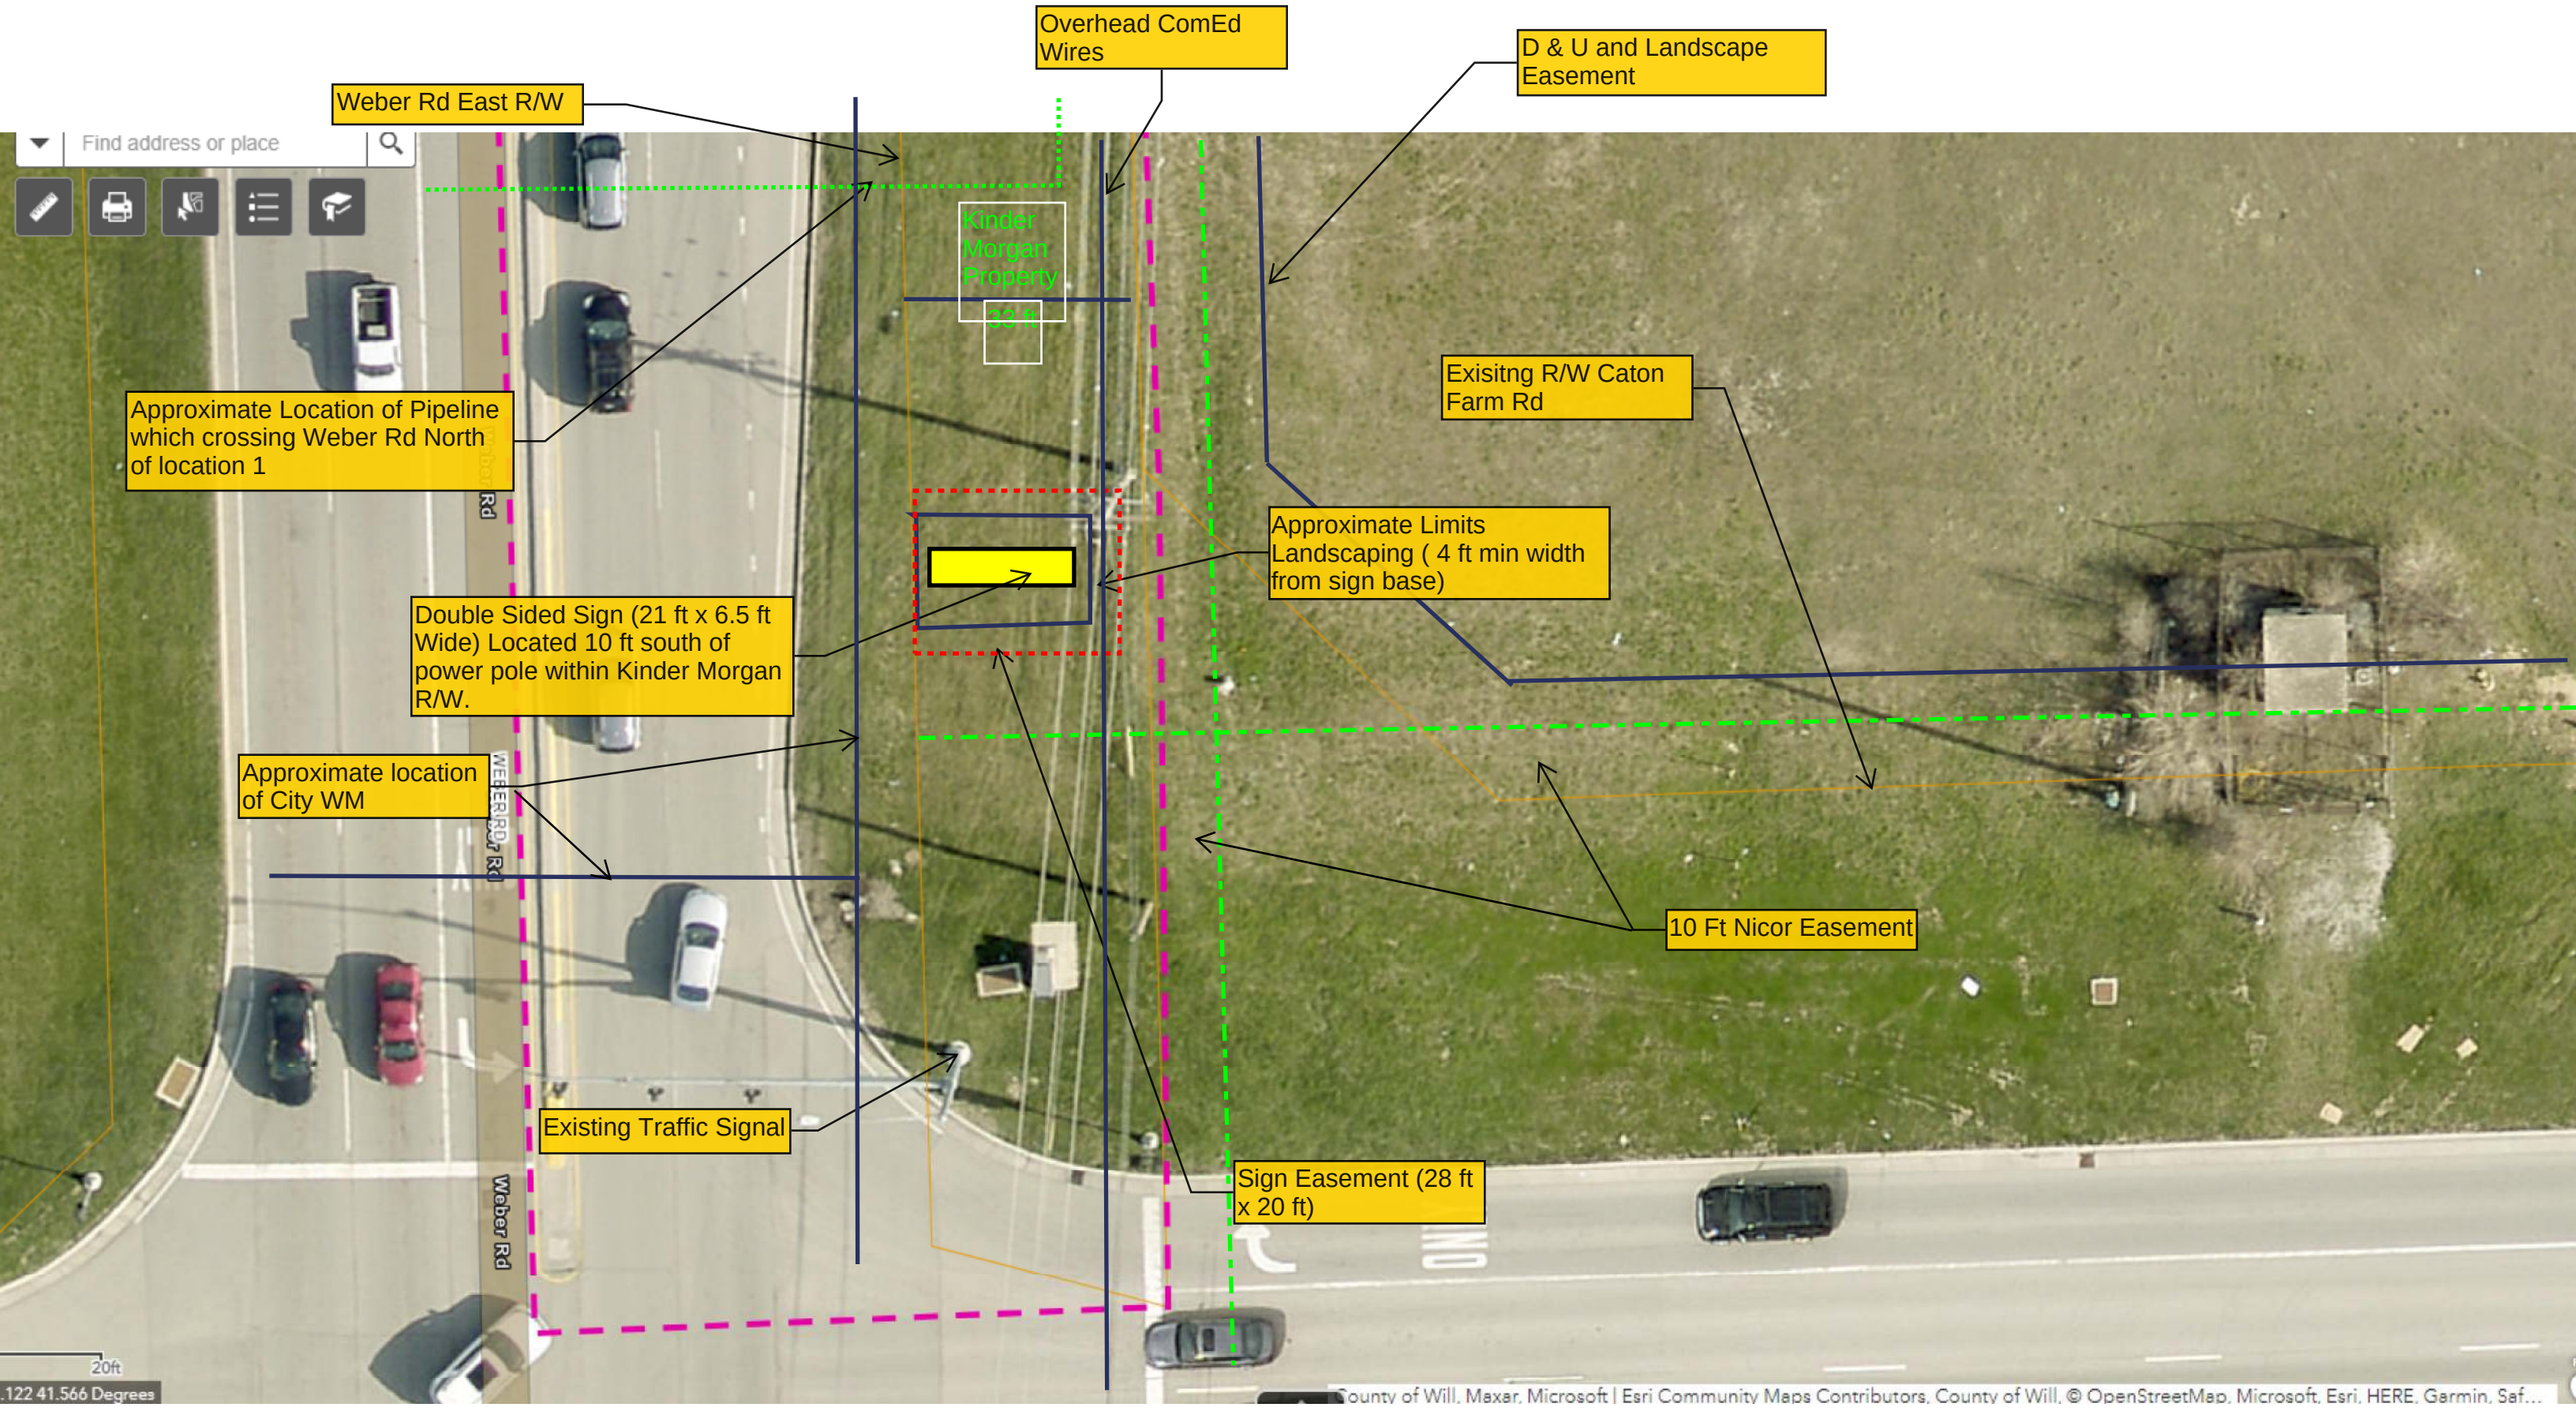
Overhead ComEd Wires
D & U and Landscape Easement
Weber Rd East R/W
Find address or place
Kinder Morgan Property
Exisitng R/W Caton Farm Rd
Approximate Location of Pipeline which crossing Weber Rd North of location 1
Approximate Limits Landscaping (4 ft min width from sign base)
Double Sided Sign (21 ft x 6.5 ft Wide) Located 10 ft south of power pole within Kinder Morgan R/W.
Approximate location of City WM
WEBER RD
Weber Rd
10 Ft Nicor Easement
Existing Traffic Signal
Sign Easement (28 ft x 20 ft)
20ft
.122 41.566 Degrees
County of Will, Maxar, Microsoft | Esri Community Maps Contributors, County of Will, © OpenStreetMap, Microsoft, Esri, HERE, Garmin, Saf...