Y:\RDE SUBDIVISIONS 2021\Marin. Dripping Springs\DWG\EXHIBIT DWGS\OVERWRITE THESE FOR PRINT\DRIPPING SPRINGS .75 ACRE DESIGN.dwg WALTER D SALAS 7/20/2021 9:50 AM

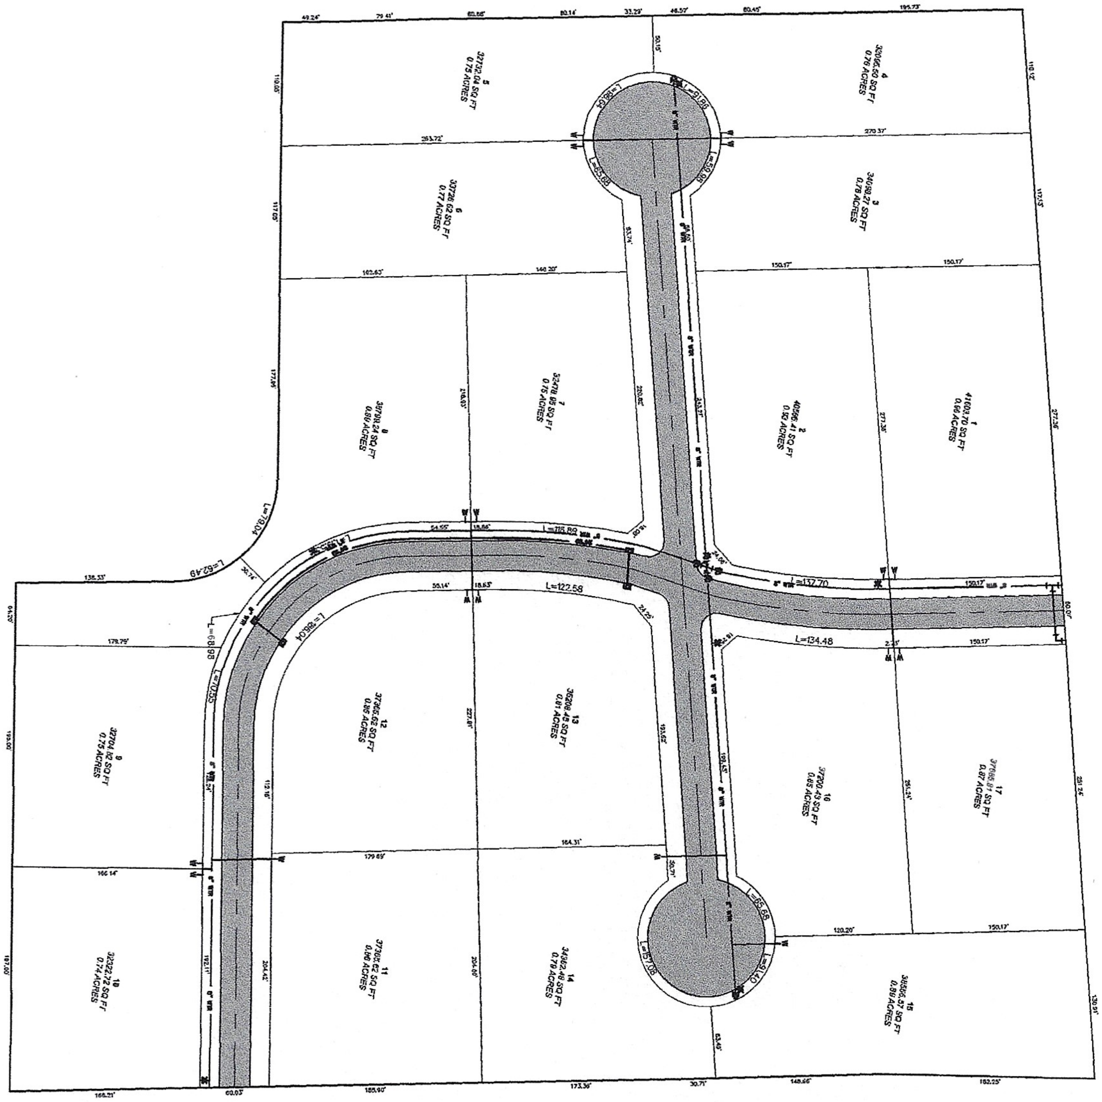

SCALE: 1" = 50'
BEARING OF BASIS
TEXAS STATE PLANE
COORDINATES TEXAS SOUTH
(4205) (NAD 83)

ENGINEER: SURVEYOR:	GILBERT J. GUERRA P.E.
CHECKED:	
DRAWN:	WALTER SALAS
SCALE:	1"=50'
DATE:	JULY, 2021
PROJECT:	EXHIBIT 2021
REVISIONS:	
PAGE NO.	1

PROJECT

3/4 ACRE DRIPPING SPRINGS

ISSUED FOR
EXHIBIT

THIS DOCUMENT IS RELEASED FOR THE PURPOSE OF INTERIM REVIEW UNDER THE AUTHORITY OF GILBERT J. GUERRA, P.E. 98156 ON
IT IS NOT TO BE USED FOR CONSTRUCTION, BIDDING OR PERMIT PURPOSES.

RIO DELTA ENGINEERING
FIRM REGISTRATION No. F-7628
SURVEY FIRM No. 10194027
921 S. 10TH AVENUE EDINBURG, TEXAS 78539
(TEL) 956-380-5152 (FAX) 956-380-5083