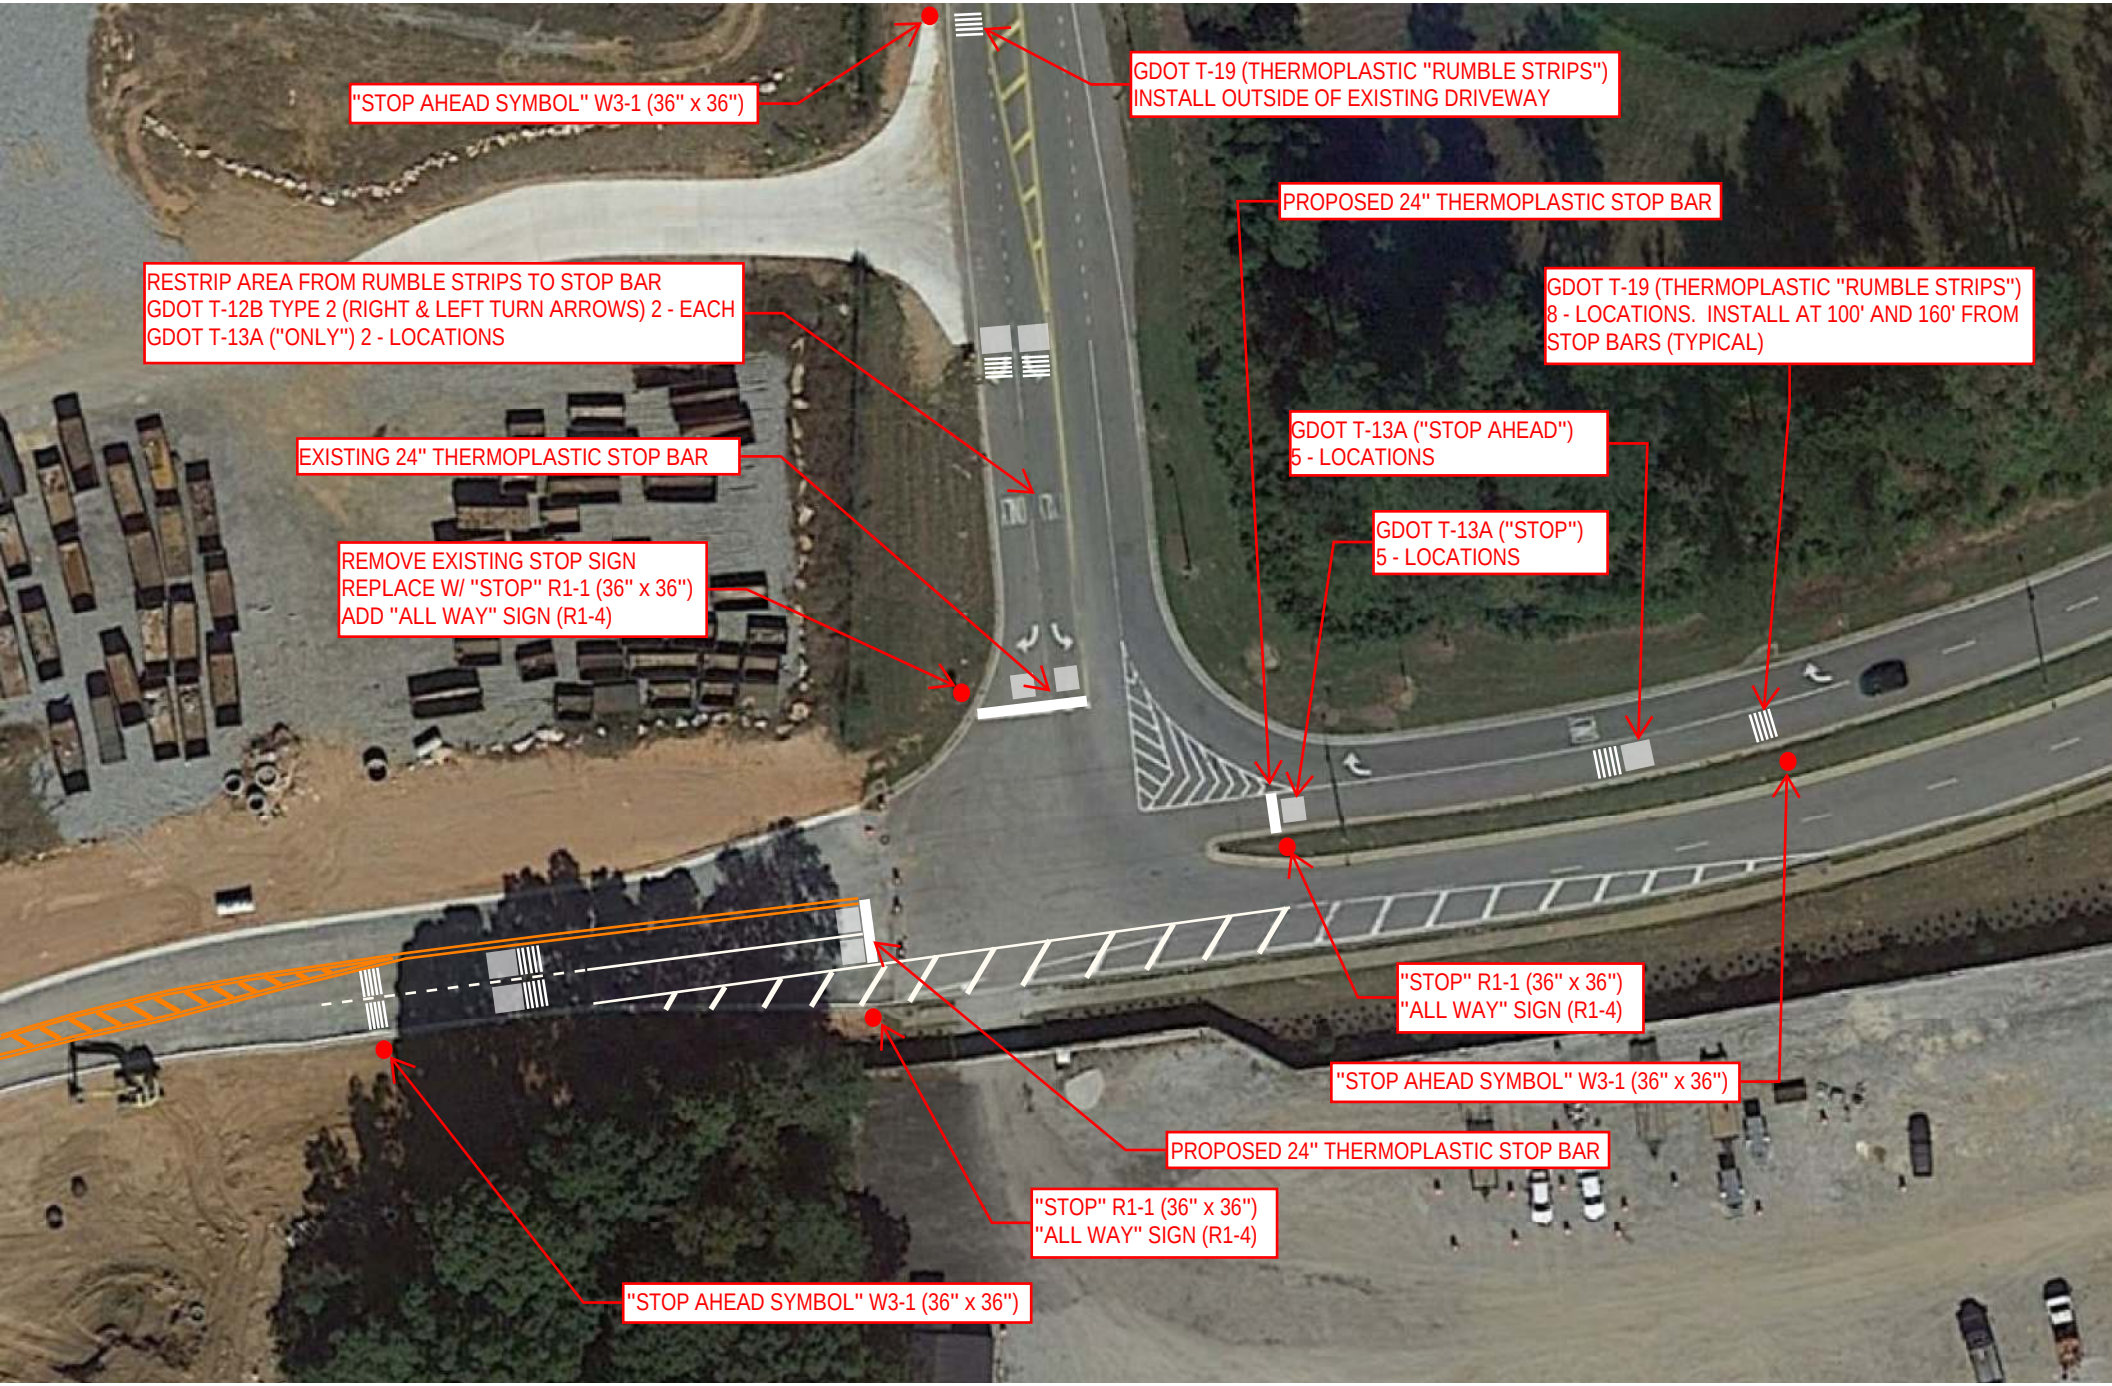

ANVIL BLOCK ROAD - METCALF CONNECTOR
TRAFFIC CONTROL MODIFICATIONS - 3-WAY STOP