PEAKVIEW ANNEXATION NO. 2

TO THE CITY OF FORT COLLINS, LOCATED IN THE EAST 1/2 OF THE SOUTHWEST 1/4 OF SECTION 9 TOWNSHIP 7 NORTH, RANGE 68 WEST OF THE 6TH P.M. COUNTY OF LARIMER, STATE OF COLORADO

LEGAL DESCRIPTION:

TWO PARCELS OF LAND BEING ALL OF LOTS 1–5 AND OUTLOT C, PARKVIEW P.L.D. 05–S2523, AS RECORDED UNDER RECEPTION NO. 20220059051 IN THE RECORDS OF THE LARIMER COUNTY CLERK AND RECORDER, TOGETHER WITH A PORTION OF THE EAST HALF OF THE SOUTHWEST QUARTER OF SECTION 9, TOWNSHIP 7 NORTH, RANGE 68 WEST OF THE 6TH P.M., COUNTY OF LARIMER, STATE OF COLORADO, BEING MORE PARTICULARLY DESCRIBED AS FOLLOWS:

BASIS OF BEARINGS: THE SOUTH LINE OF THE EAST HALF OF THE SOUTHWEST QUARTER OF SECTION 9, TOWNSHIP 7 NORTH, RANGE 68 WEST OF THE 6TH P.M. BEING MONUMENTED BY A 2–1/2" ALUMINUM CAP STAMPED "LS 23503" AT THE WEST END AND A 2–1/2" ALUMINUM CAP STAMPED "LS 22573" AT THE EAST END, SAID LINE BEING ASSUMED TO BEAR S89°11'21"E.

PARCEL 1:
BEGINNING AT THE NORTHEAST CORNER OF THE SOUTHWEST QUARTER OF SAID SECTION 9;

THENCE ON THE EAST LINE OF THE SOUTHWEST QUARTER OF SAID SECTION 9, S00°10'34"W A DISTANCE OF 1,978.18 FEET, TO THE NORTHEAST CORNER OF THAT PROPERTY RECORDED UNDER RECEPTION NO. 97039686 IN THE RECORDS OF THE LARIMER COUNTY CLERK AND RECORDER;
THENCE ON THE NORTHERLY LINE OF SAID PROPERTY, N89°11'21"W A DISTANCE OF 250.00 FEET, TO THE NORTHWEST CORNER OF SAID PROPERTY;
THENCE ON THE WESTERLY LINE OF SAID PROPERTY, S00°10'34"W A DISTANCE OF 620.00 FEET, TO THE SOUTHWEST CORNER OF SAID PROPERTY, ALSO BEING ON THE NORTHERLY RIGHT–OF–WAY LINE OF EAST MULBERRY STREET;
THENCE ON SAID NORTHERLY RIGHT–OF–WAY LINE, N89°11'21"W A DISTANCE OF 341.48 FEET, TO A POINT OF NON–TANGENT CURVE;
THENCE DEPARTING SAID NORTHERLY RIGHT–OF–WAY LINE, THE FOLLOWING THIRTY–SEVEN (37) COURSES:

1. ON THE ARC OF A CURVE TO THE RIGHT WHOSE CENTER BEARS N06°19'53"E, HAVING A RADIUS OF 217.00 FEET, A CENTRAL ANGLE OF 48°41'45" AND AN ARC LENGTH OF 184.43 FEET, TO A POINT OF TANGENT;
2. N34°58'22"W A DISTANCE OF 155.19 FEET, TO A POINT OF CURVE;
3. ON THE ARC OF A CURVE TO THE LEFT, HAVING A RADIUS OF 283.00 FEET, A CENTRAL ANGLE OF 25°29'51" AND AN ARC LENGTH OF 125.94 FEET, TO A POINT OF REVERSE CURVE;
4. ON THE ARC OF A CURVE TO THE RIGHT, HAVING A RADIUS OF 20.00 FEET, A CENTRAL ANGLE OF 09°31'31" AND AN ARC LENGTH OF 3.32 FEET, TO A POINT OF TANGENT;
5. N50°56'41"W A DISTANCE OF 28.81 FEET, TO A POINT OF CURVE;
6. ON THE ARC OF A CURVE TO THE LEFT, HAVING A RADIUS OF 29.00 FEET, A CENTRAL ANGLE OF 17°32'15" AND AN ARC LENGTH OF 8.88 FEET, TO A POINT OF COMPOUND CURVE;
7. ON THE ARC OF A CURVE TO THE LEFT, HAVING A RADIUS OF 291.00 FEET, A CENTRAL ANGLE OF 09°27'22" AND AN ARC LENGTH OF 48.03 FEET, TO A POINT OF COMPOUND CURVE;
8. ON THE ARC OF A CURVE TO THE LEFT, HAVING A RADIUS OF 541.00 FEET, A CENTRAL ANGLE OF 05°46'51" AND AN ARC LENGTH OF 54.58 FEET, TO A POINT OF REVERSE CURVE;
9. ON THE ARC OF A CURVE TO THE RIGHT, HAVING A RADIUS OF 49.00 FEET, A CENTRAL ANGLE OF 62°31'40" AND AN ARC LENGTH OF 53.47 FEET, TO A POINT OF TANGENT;
10. N21°11'28"W A DISTANCE OF 91.99 FEET, TO A POINT OF CURVE;
11. ON THE ARC OF A CURVE TO THE LEFT, HAVING A RADIUS OF 179.00 FEET, A CENTRAL ANGLE OF 01°22'20" AND AN ARC LENGTH OF 4.29 FEET, TO A POINT OF TANGENT;
12. N19°49'08"W A DISTANCE OF 108.53 FEET, TO A POINT OF CURVE;
13. ON THE ARC OF A CURVE TO THE RIGHT, HAVING A RADIUS OF 129.00 FEET, A CENTRAL ANGLE OF 08°04'32" AND AN ARC LENGTH OF 18.18 FEET, TO A POINT OF REVERSE CURVE;
14. ON THE ARC OF A CURVE TO THE LEFT, HAVING A RADIUS OF 20.00 FEET, A CENTRAL ANGLE OF 03°07'00" AND AN ARC LENGTH OF 1.09 FEET, TO A POINT OF TANGENT;
15. N14°51'36"W A DISTANCE OF 84.36 FEET;
16. N13°42'52"W A DISTANCE OF 50.01 FEET;
17. N14°51'36"W A DISTANCE OF 50.10 FEET, TO A POINT OF NON–TANGENT CURVE;
18. ON THE ARC OF A CURVE TO THE LEFT WHOSE CENTER BEARS S75°31'34"W, HAVING A RADIUS OF 108.19 FEET, A CENTRAL ANGLE OF 10°37'19" AND AN ARC LENGTH OF 20.06 FEET, TO A POINT OF NON–TANGENT;
19. N24°42'34"W A DISTANCE OF 43.84 FEET, TO A POINT OF CURVE;
20. ON THE ARC OF A CURVE TO THE RIGHT, HAVING A RADIUS OF 84.00 FEET, A CENTRAL ANGLE OF 11°47'15" AND AN ARC LENGTH OF 17.28 FEET, TO A POINT OF COMPOUND CURVE;
21. ON THE ARC OF A CURVE TO THE RIGHT, HAVING A RADIUS OF 1,033.00 FEET, A CENTRAL ANGLE OF 09°59'32" AND AN ARC LENGTH OF 180.15 FEET, TO A POINT OF COMPOUND CURVE;
22. ON THE ARC OF A CURVE TO THE RIGHT, HAVING A RADIUS OF 134.00 FEET, A CENTRAL ANGLE OF 09°33'20" AND AN ARC LENGTH OF 22.35 FEET, TO A POINT OF TANGENT;
23. N06°37'34"E A DISTANCE OF 78.77 FEET, TO A POINT OF CURVE;
24. ON THE ARC OF A CURVE TO THE LEFT, HAVING A RADIUS OF 166.00 FEET, A CENTRAL ANGLE OF 06°23'15" AND AN ARC LENGTH OF 18.51 FEET, TO A POINT OF TANGENT;
25. N00°14'19"E A DISTANCE OF 102.11 FEET, TO A POINT OF CURVE;
26. ON THE ARC OF A CURVE TO THE LEFT, HAVING A RADIUS OF 116.00 FEET, A CENTRAL ANGLE OF 09°54'53" AND AN ARC LENGTH OF 20.07 FEET, TO A POINT OF TANGENT;
27. N09°40'35"W A DISTANCE OF 52.35 FEET, TO A POINT OF CURVE;
28. ON THE ARC OF A CURVE TO THE RIGHT, HAVING A RADIUS OF 84.00 FEET, A CENTRAL ANGLE OF 09°54'53" AND AN ARC LENGTH OF 14.54 FEET, TO A POINT OF TANGENT;
29. N00°14'19"E A DISTANCE OF 182.11 FEET, TO A POINT OF CURVE;
30. ON THE ARC OF A CURVE TO THE RIGHT, HAVING A RADIUS OF 134.00 FEET, A CENTRAL ANGLE OF 06°41'42" AND AN ARC LENGTH OF 15.66 FEET, TO A POINT OF TANGENT;
31. N06°56'01"E A DISTANCE OF 85.38 FEET, TO A POINT OF CURVE;
32. ON THE ARC OF A CURVE TO THE LEFT, HAVING A RADIUS OF 166.00 FEET, A CENTRAL ANGLE OF 06°41'42" AND AN ARC LENGTH OF 19.40 FEET, TO A POINT OF TANGENT;
33. N00°14'19"E A DISTANCE OF 75.11 FEET, TO A POINT OF CURVE;
34. ON THE ARC OF A CURVE TO THE LEFT, HAVING A RADIUS OF 116.00 FEET, A CENTRAL ANGLE OF 11°15'25" AND AN ARC LENGTH OF 22.79 FEET, TO A POINT OF TANGENT;
35. N11°01'07"W A DISTANCE OF 41.76 FEET, TO A POINT OF CURVE;
36. ON THE ARC OF A CURVE TO THE RIGHT, HAVING A RADIUS OF 84.00 FEET, A CENTRAL ANGLE OF 11°15'25" AND AN ARC LENGTH OF 16.50 FEET, TO A POINT OF TANGENT;
37. N00°14'19"E A DISTANCE OF 827.07 FEET, TO A POINT ON THE NORTH LINE OF THE SOUTHWEST QUARTER OF SAID SECTION 9;

THENCE ON SAID NORTH LINE, S88°55'11"E A DISTANCE OF 1,281.26 FEET, TO THE POINT OF BEGINNING.

TOGETHER WITH PARCEL 2:
COMMENCING AT THE SOUTHWEST CORNER OF PARCEL 1, BEING LOCATED ON THE NORTHERLY RIGHT–OF–WAY LINE OF EAST MULBERRY STREET;

THENCE ON SAID NORTHERLY RIGHT–OF–WAY LINE, N89°11'21"W A DISTANCE OF 161.99 FEET, TO THE POINT OF BEGINNING;
THENCE CONTINUING ON SAID NORTHERLY RIGHT–OF–WAY LINE, N89°11'21"W A DISTANCE OF 417.78 FEET TO A POINT OF NON–TANGENT CURVE;
THENCE DEPARTING SAID NORTHERLY RIGHT–OF–WAY LINE, THE FOLLOWING SIXTEEN (16) COURSES:

1. ON THE ARC OF A CURVE TO THE RIGHT WHOSE CENTER BEARS N61°24'47"E, HAVING A RADIUS OF 30.51 FEET, A CENTRAL ANGLE OF 28°12'43" AND AN ARC LENGTH OF 15.02 FEET, TO A POINT OF NON–TANGENT;
2. N00°14'19"E A DISTANCE OF 11.14 FEET, TO A POINT OF CURVE;
3. ON THE ARC OF A CURVE TO THE LEFT, HAVING A RADIUS OF 517.00 FEET, A CENTRAL ANGLE OF 05°14'12" AND AN ARC LENGTH OF 47.25 FEET, TO A POINT OF NON–TANGENT CURVE;
4. ON THE ARC OF A CURVE TO THE RIGHT WHOSE CENTER BEARS N85°08'49"E, HAVING A RADIUS OF 10.12 FEET, A CENTRAL ANGLE OF 38°04'04" AND AN ARC LENGTH OF 6.73 FEET, TO A POINT OF NON–TANGENT CURVE;
5. ON THE ARC OF A CURVE TO THE LEFT WHOSE CENTER BEARS N60°14'45"W, HAVING A RADIUS OF 10.00 FEET, A CENTRAL ANGLE OF 35°00'00" AND AN ARC LENGTH OF 6.11 FEET, TO A POINT OF TANGENT;
6. N05°14'45"W A DISTANCE OF 94.32 FEET, TO A POINT OF CURVE;
7. ON THE ARC OF A CURVE TO THE RIGHT, HAVING A RADIUS OF 79.00 FEET, A CENTRAL ANGLE OF 50°07'19" AND AN ARC LENGTH OF 69.11 FEET, TO A POINT OF COMPOUND CURVE;
8. ON THE ARC OF A CURVE TO THE RIGHT, HAVING A RADIUS OF 54.00 FEET, A CENTRAL ANGLE OF 43°02'58" AND AN ARC LENGTH OF 40.57 FEET, TO A POINT OF COMPOUND CURVE;
9. ON THE ARC OF A CURVE TO THE RIGHT, HAVING A RADIUS OF 409.00 FEET, A CENTRAL ANGLE OF 17°14'40" AND AN ARC LENGTH OF 123.10 FEET, TO A POINT OF COMPOUND CURVE;
10. ON THE ARC OF A CURVE TO THE RIGHT, HAVING A RADIUS OF 189.00 FEET, A CENTRAL ANGLE OF 15°18'19" AND AN ARC LENGTH OF 50.49 FEET, TO A POINT OF REVERSE CURVE;
11. ON THE ARC OF A CURVE TO THE LEFT, HAVING A RADIUS OF 29.00 FEET, A CENTRAL ANGLE OF 07°34'05" AND AN ARC LENGTH OF 3.83 FEET, TO A POINT OF TANGENT;
12. S67°05'34"E A DISTANCE OF 29.69 FEET, TO A POINT OF CURVE;
13. ON THE ARC OF A CURVE TO THE RIGHT, HAVING A RADIUS OF 20.00 FEET, A CENTRAL ANGLE OF 19°54'23" AND AN ARC LENGTH OF 6.95 FEET, TO A POINT OF COMPOUND CURVE;
14. ON THE ARC OF A CURVE TO THE RIGHT, HAVING A RADIUS OF 217.00 FEET, A CENTRAL ANGLE OF 12°12'50" AND AN ARC LENGTH OF 46.26 FEET, TO A POINT OF TANGENT;
15. S34°58'22"E A DISTANCE OF 155.19 FEET, TO A POINT OF CURVE;
16. ON THE ARC OF A CURVE TO THE LEFT, HAVING A RADIUS OF 283.00 FEET, A CENTRAL ANGLE OF 13°57'58" AND AN ARC LENGTH OF 68.98 FEET, TO THE POINT OF BEGINNING.

CONTAINING A COMBINED CALCULATED AREA OF 3,038,737 SQUARE FEET OR 69.7598 ACRES.

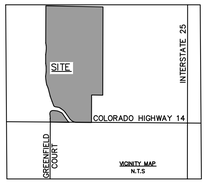

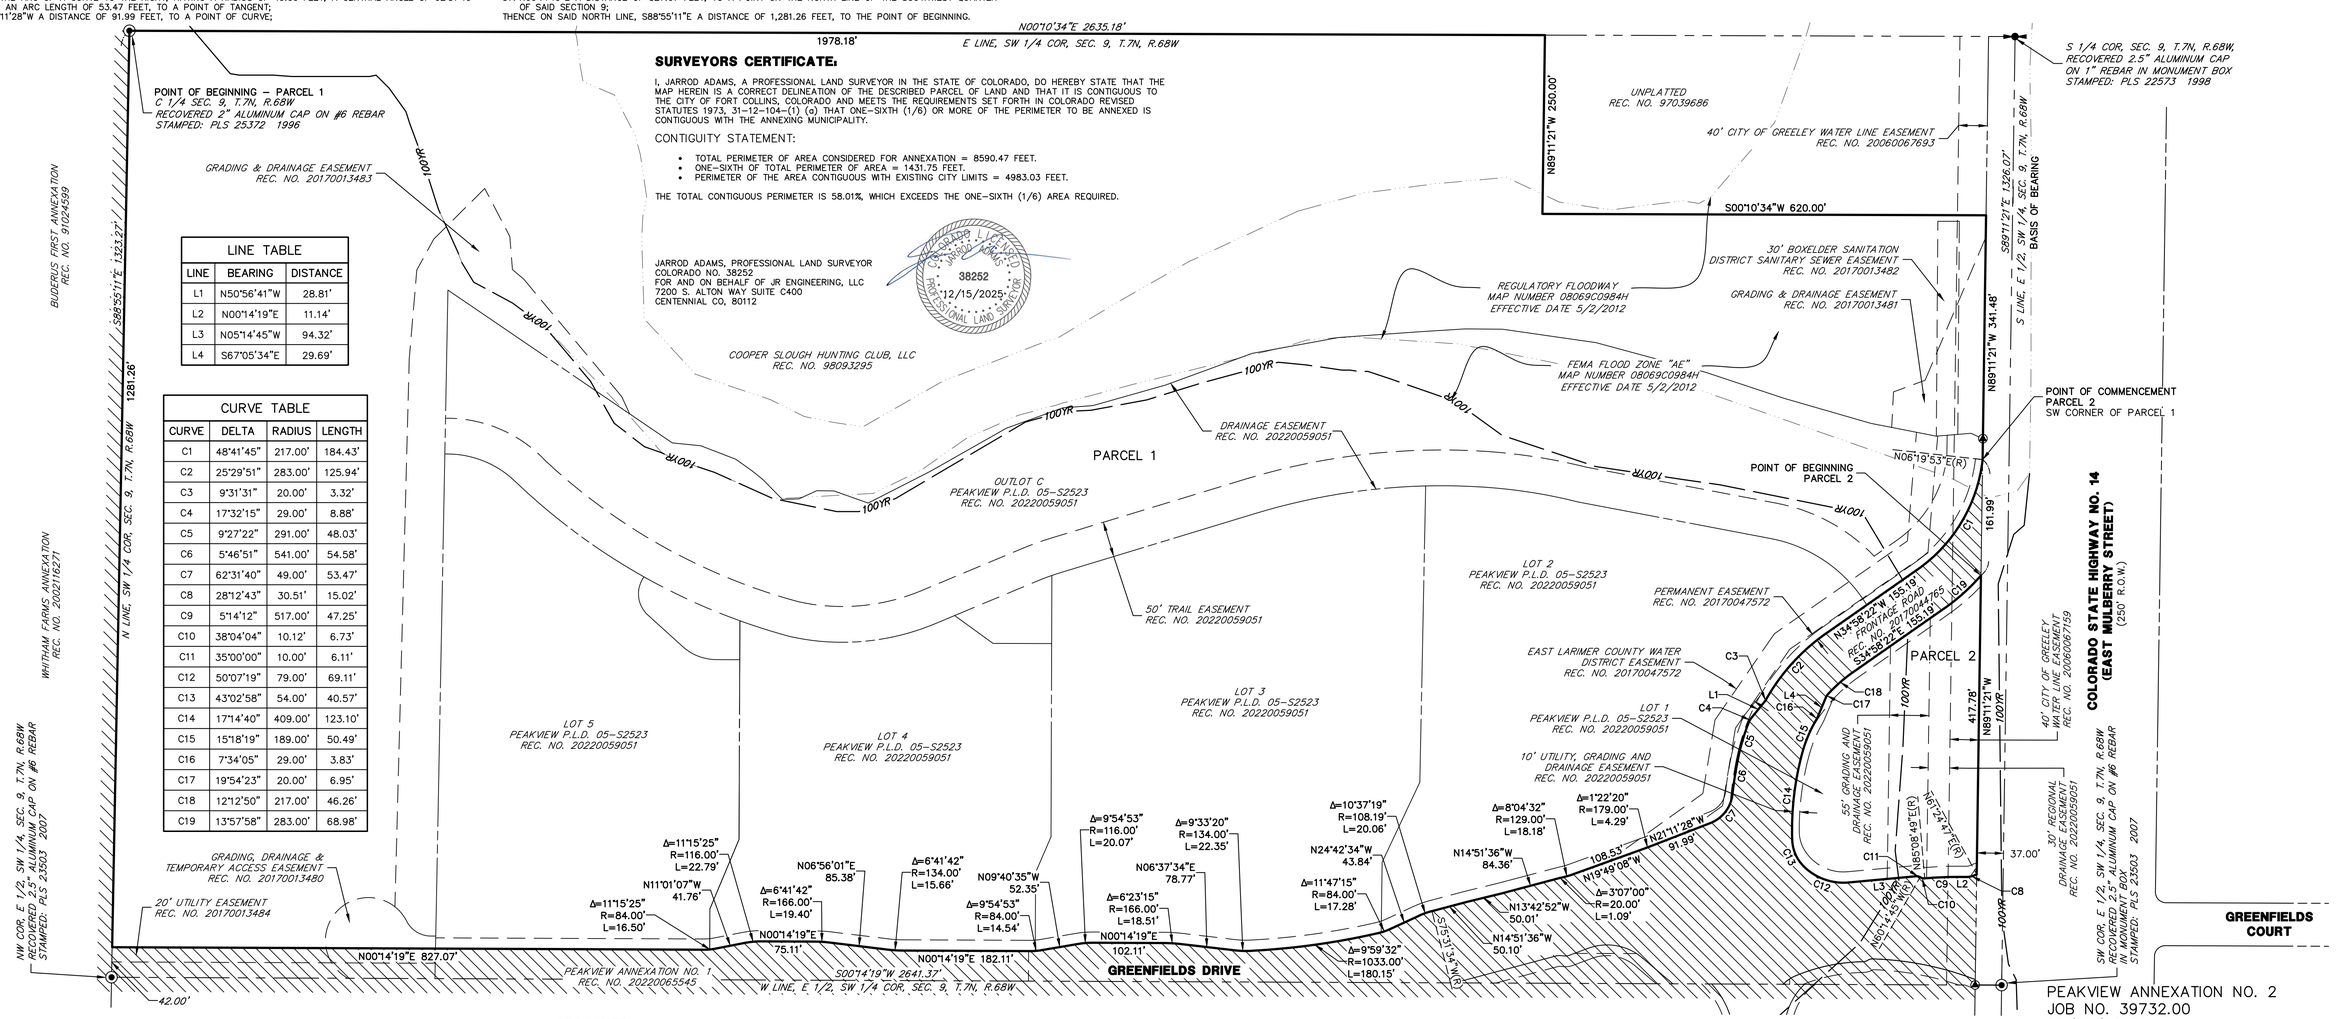

LINE TABLE		
LINE	BEARING	DISTANCE
L1	N50°56'41"W	28.81'
L2	N00°14'19"E	11.14'
L3	N05°14'45"W	94.32'
L4	S67°05'34"E	29.69'

CURVE TABLE			
CURVE	DELTA	RADIUS	LENGTH
C1	48°41'45"	217.00'	184.43'
C2	25°29'51"	283.00'	125.94'
C3	9°31'31"	20.00'	3.32'
C4	17°32'15"	29.00'	8.88'
C5	9°27'22"	291.00'	48.03'
C6	5°46'51"	541.00'	54.58'
C7	62°31'40"	49.00'	53.47'
C8	28°12'43"	30.51'	15.02'
C9	5°14'12"	517.00'	47.25'
C10	38°04'04"	10.12'	6.73'
C11	35°00'00"	10.00'	6.11'
C12	50°07'19"	79.00'	69.11'
C13	43°02'58"	54.00'	40.57'
C14	17°14'40"	409.00'	123.10'
C15	15°18'19"	189.00'	50.49'
C16	7°34'05"	29.00'	3.83'
C17	19°54'23"	20.00'	6.95'
C18	12°12'50"	217.00'	46.26'
C19	13°57'58"	283.00'	68.98'

SURVEYORS CERTIFICATE:

I, JARROD ADAMS, A PROFESSIONAL LAND SURVEYOR IN THE STATE OF COLORADO, DO HEREBY STATE THAT THE MAP HEREIN IS A CORRECT DELINEATION OF THE DESCRIBED PARCEL OF LAND AND THAT IT IS CONTIGUOUS TO THE CITY OF FORT COLLINS, COLORADO AND MEETS THE REQUIREMENTS SET FORTH IN COLORADO REVISED STATUTES 1973, 31–12–104–(1) (a) THAT ONE–SIXTH (1/6) OR MORE OF THE PERIMETER TO BE ANNEXED IS CONTIGUOUS WITH THE ANNEXING MUNICIPALITY.

CONTIGUITY STATEMENT:

- TOTAL PERIMETER OF AREA CONSIDERED FOR ANNEXATION = 8590.47 FEET.
- ONE–SIXTH OF TOTAL PERIMETER OF AREA = 1431.75 FEET.
- PERIMETER OF THE AREA CONTIGUOUS WITH EXISTING CITY LIMITS = 4983.03 FEET.

THE TOTAL CONTIGUOUS PERIMETER IS 58.01%, WHICH EXCEEDS THE ONE–SIXTH (1/6) AREA REQUIRED.

JARROD ADAMS, PROFESSIONAL LAND SURVEYOR
COLORADO NO. 38252
FOR AND ON BEHALF OF JR ENGINEERING, LLC
7200 S. ALTON WAY SUITE C400
CENTENNIAL CO, 80112

COLORADO LICENSED JARROD ADAMS 38252 12/15/2025 PROFESSIONAL LAND SURVEYOR

GENERAL NOTES:

1. ALL REFERENCES HEREON TO BOOKS, PAGES, MAPS AND RECEPTION NUMBERS ARE PUBLIC DOCUMENTS FILED IN THE RECORDS OF LARIMER COUNTY, COLORADO.
2. ALL LINEAL UNITS DEPICTED ON THIS ANNEXATION MAP ARE U.S. SURVEY FEET. ONE METER EQUALS 39.37/12 U.S. SURVEY FEET, EXACTLY ACCORDING TO THE NATIONAL INSTITUTE OF STANDARDS AND TECHNOLOGY.
3. THIS ANNEXATION MAP DOES NOT REPRESENT A MONUMENTED LAND SURVEY NOR A LAND SURVEY PLAT.
4. NOTICE: PER C.R.S. 13–80–105, YOU MUST COMMENCE ANY LEGAL ACTION BASED UPON ANY DEFECT IN THIS SURVEY WITHIN THREE YEARS AFTER YOU FIRST DISCOVER SUCH DEFECT. IN NO EVENT MAY ANY ACTION BASED UPON ANY DEFECT IN THIS SURVEY BE COMMENCED MORE THAN TEN YEARS FROM THE DATE OF THE CERTIFICATION SHOWN HEREON.

APPROVED

THIS PLAT IS TO BE KNOWN AS PEAKVIEW ANNEXATION NO. 2 TO THE CITY OF FORT COLLINS, COLORADO IS APPROVED AND ACCEPTED FOR ANNEXATION TO THE CITY OF FORTH COLLINS, COUNTY OF LARIMER, STATE OF COLORADO, BY ORDINANCE NO. _____ PASSED AND ADOPTED ON FINAL READING AT A REGULAR MEETING OF THE CITY COUNCIL OF FORT COLLINS, COLORADO, HELD ON THE _____ OF _____ 20____.

_____
CITY CLERK

APPROVED AS TO FORM

_____
CITY ENGINEER

LEGEND

▲ = RECOVERED REBAR WITH ORANGE PLASTIC CAP, STAMPED:PLS 23503
▨ = EXISTING CITY OF FORT COLLINS LIMITS

100 50 0 100
ORIGINAL SCALE: 1" = 100'

PEAKVIEW ANNEXATION NO. 2
JOB NO. 39732.00
12/10/2025
SHEET 1 OF 1

J·R ENGINEERING
A Westrian Company

Centennial 303–740–9393 • Colorado Springs 719–593–2593
Fort Collins 970–491–9888 • www.jrengineering.com