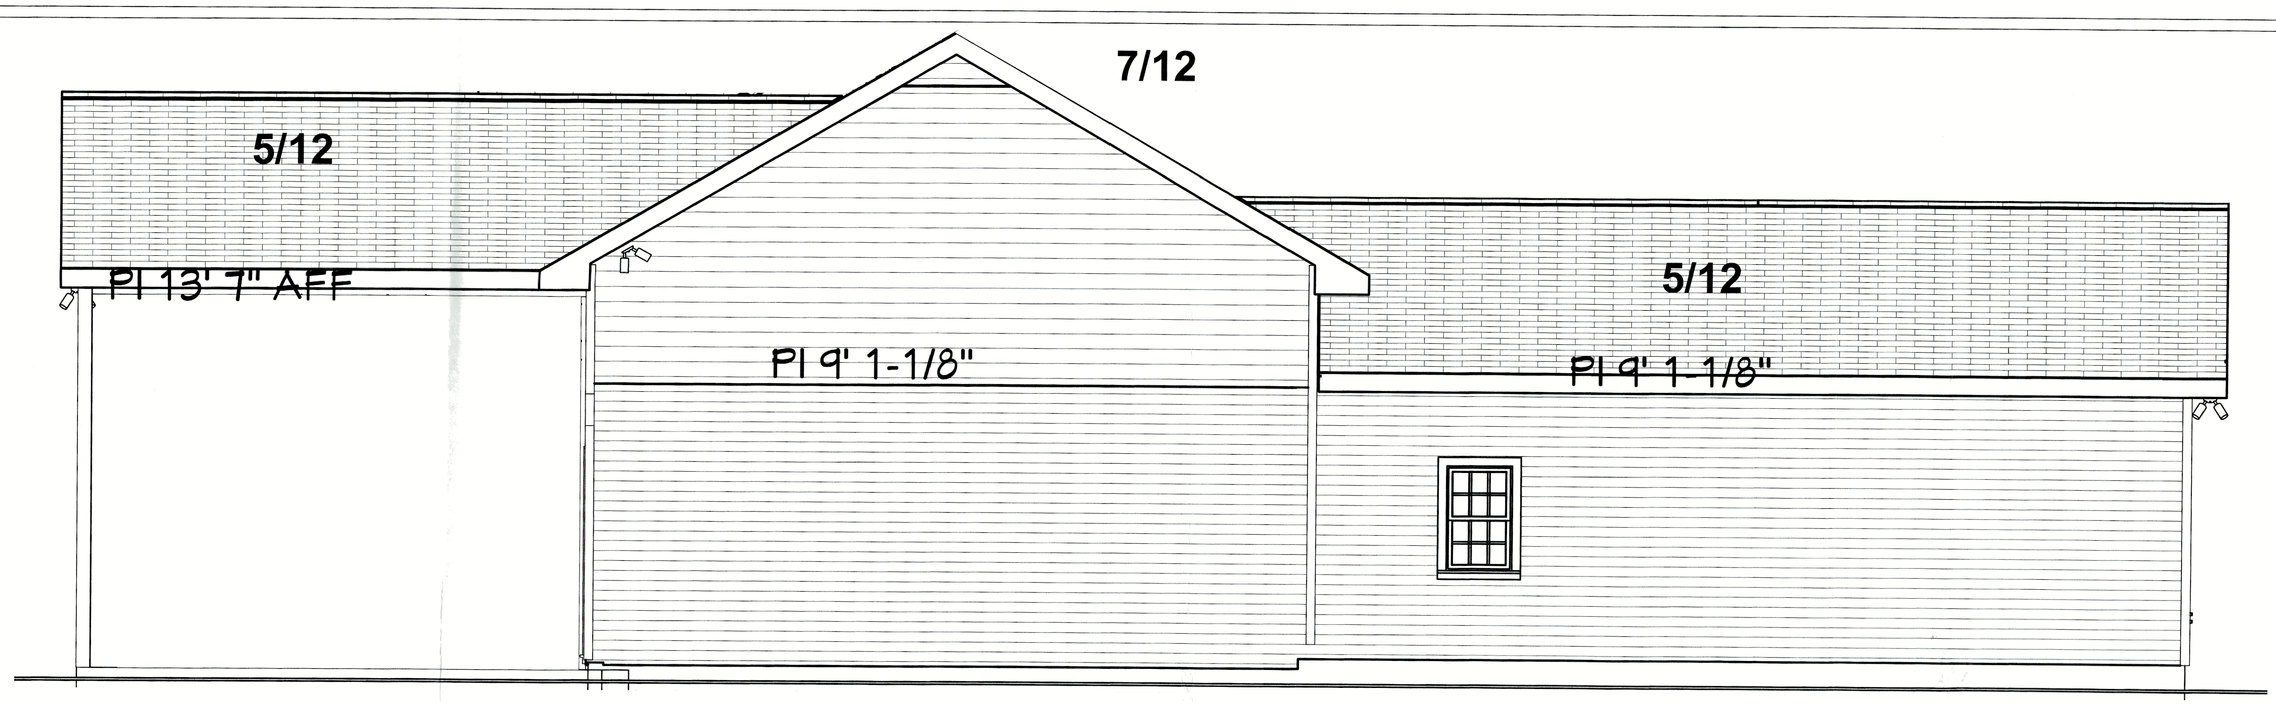

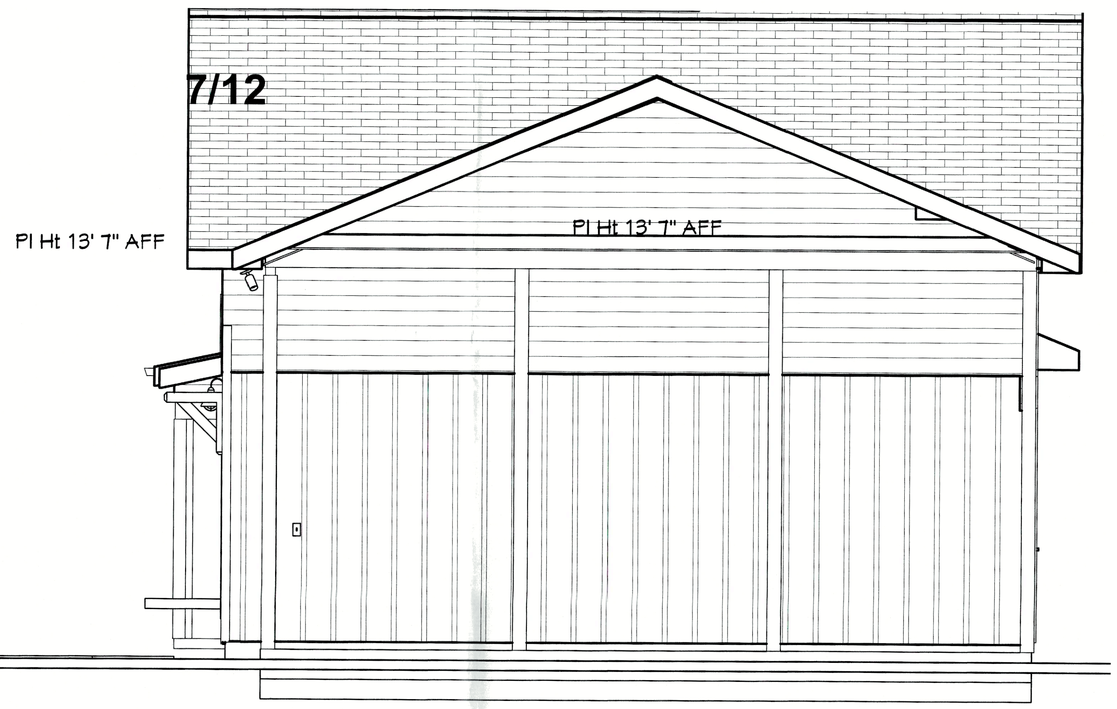

Elevation 15

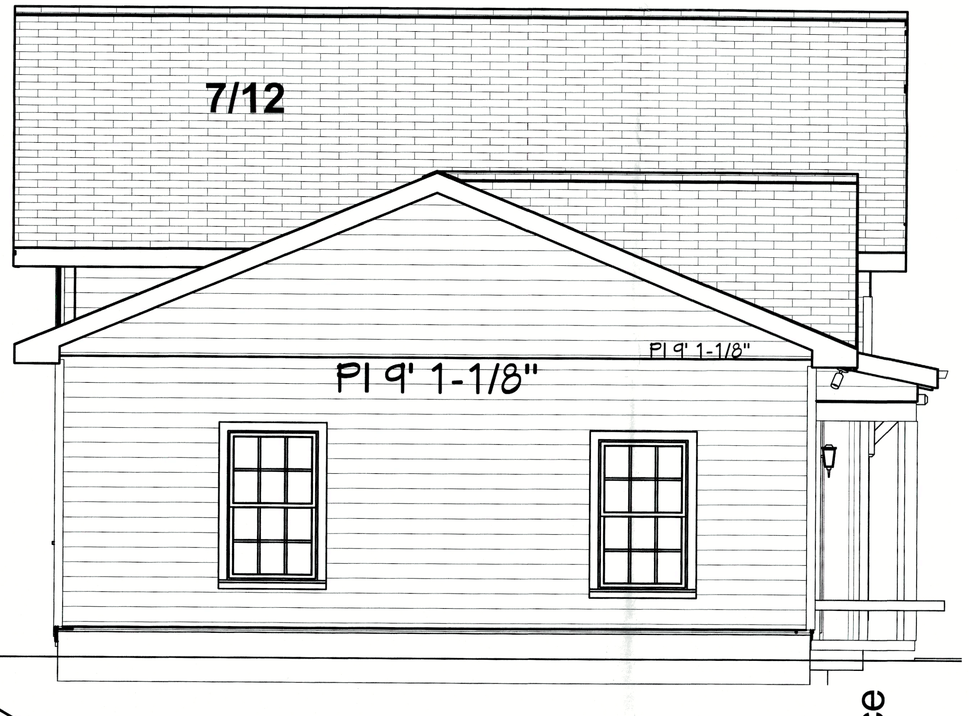

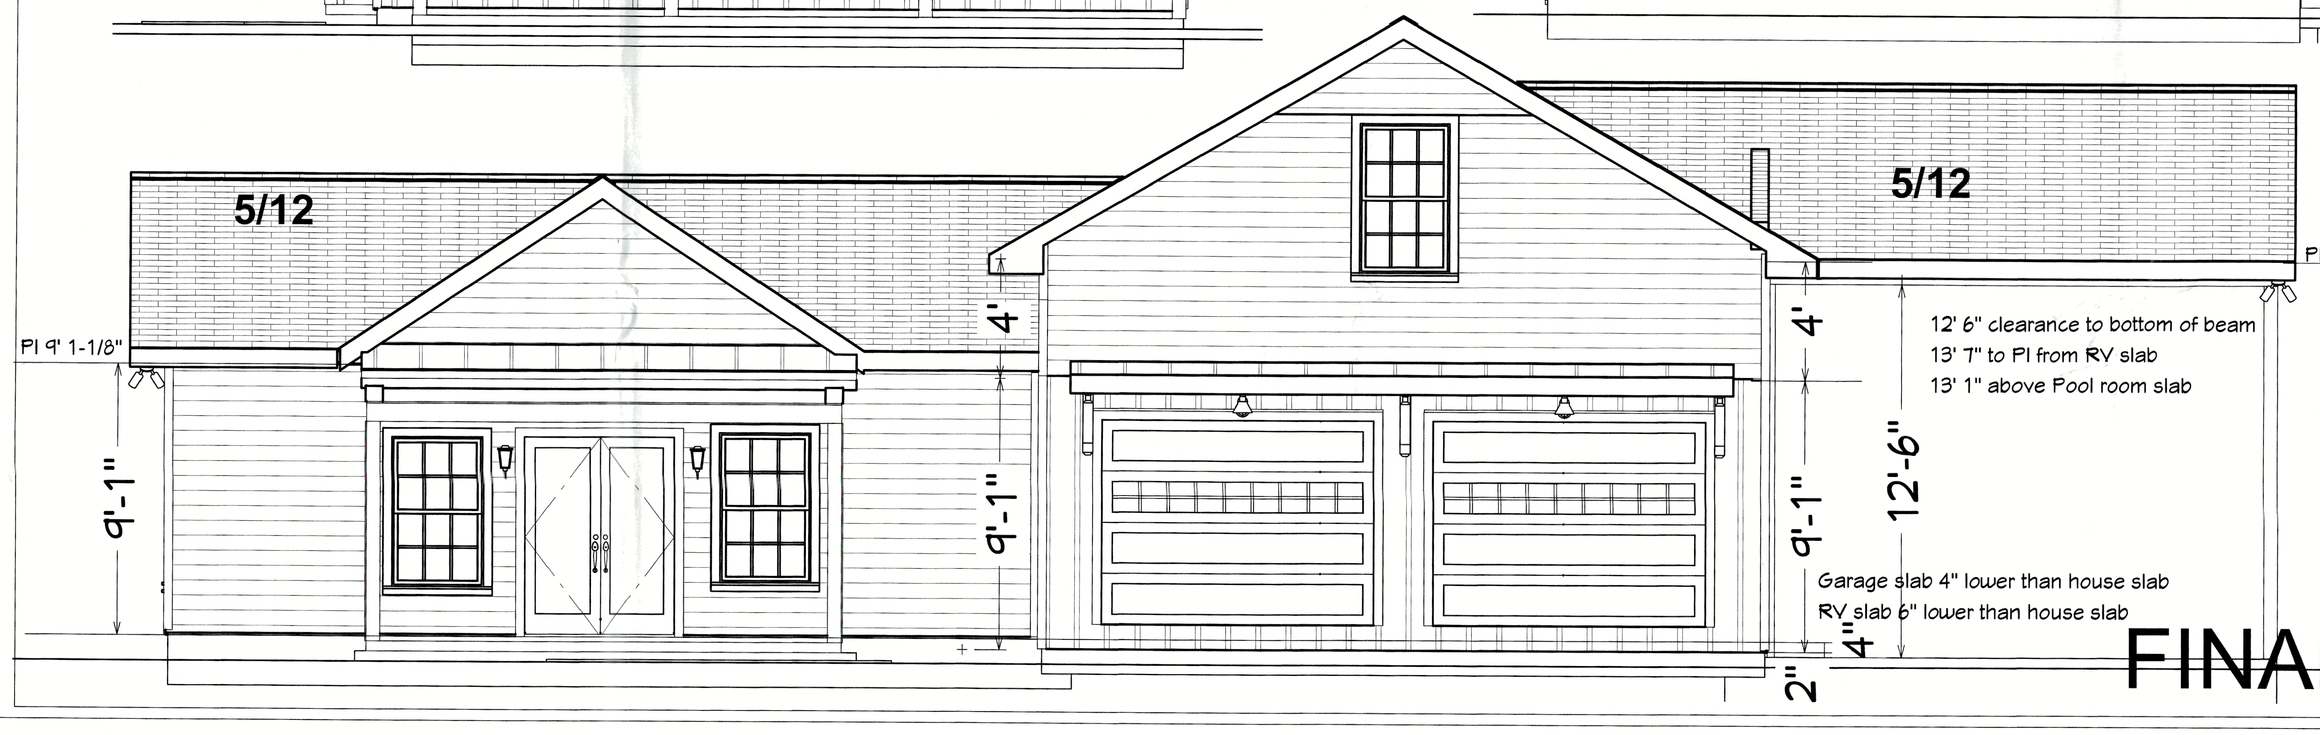

New Single Family Residence
Anthony and Kim Evans
641 St Johns Ave
Green Cove Springs, FL 32043

S 200' OF LOT 2 BLK 8 N.S. OF GCS AS REC O R 4521 PG 237

FINAL PLAN

NO.	DESCRIPTION	BY	DATE

SHEET TITLE: Storage/Garage RV Elevations

PROJECT DESCRIPTION: Evans Residence

DRAWINGS PROVIDED BY:
Sweatland
820 N Orange Ave
Green Cove Springs FL 32043

DATE:

SCALE:

SHEET: AG-3