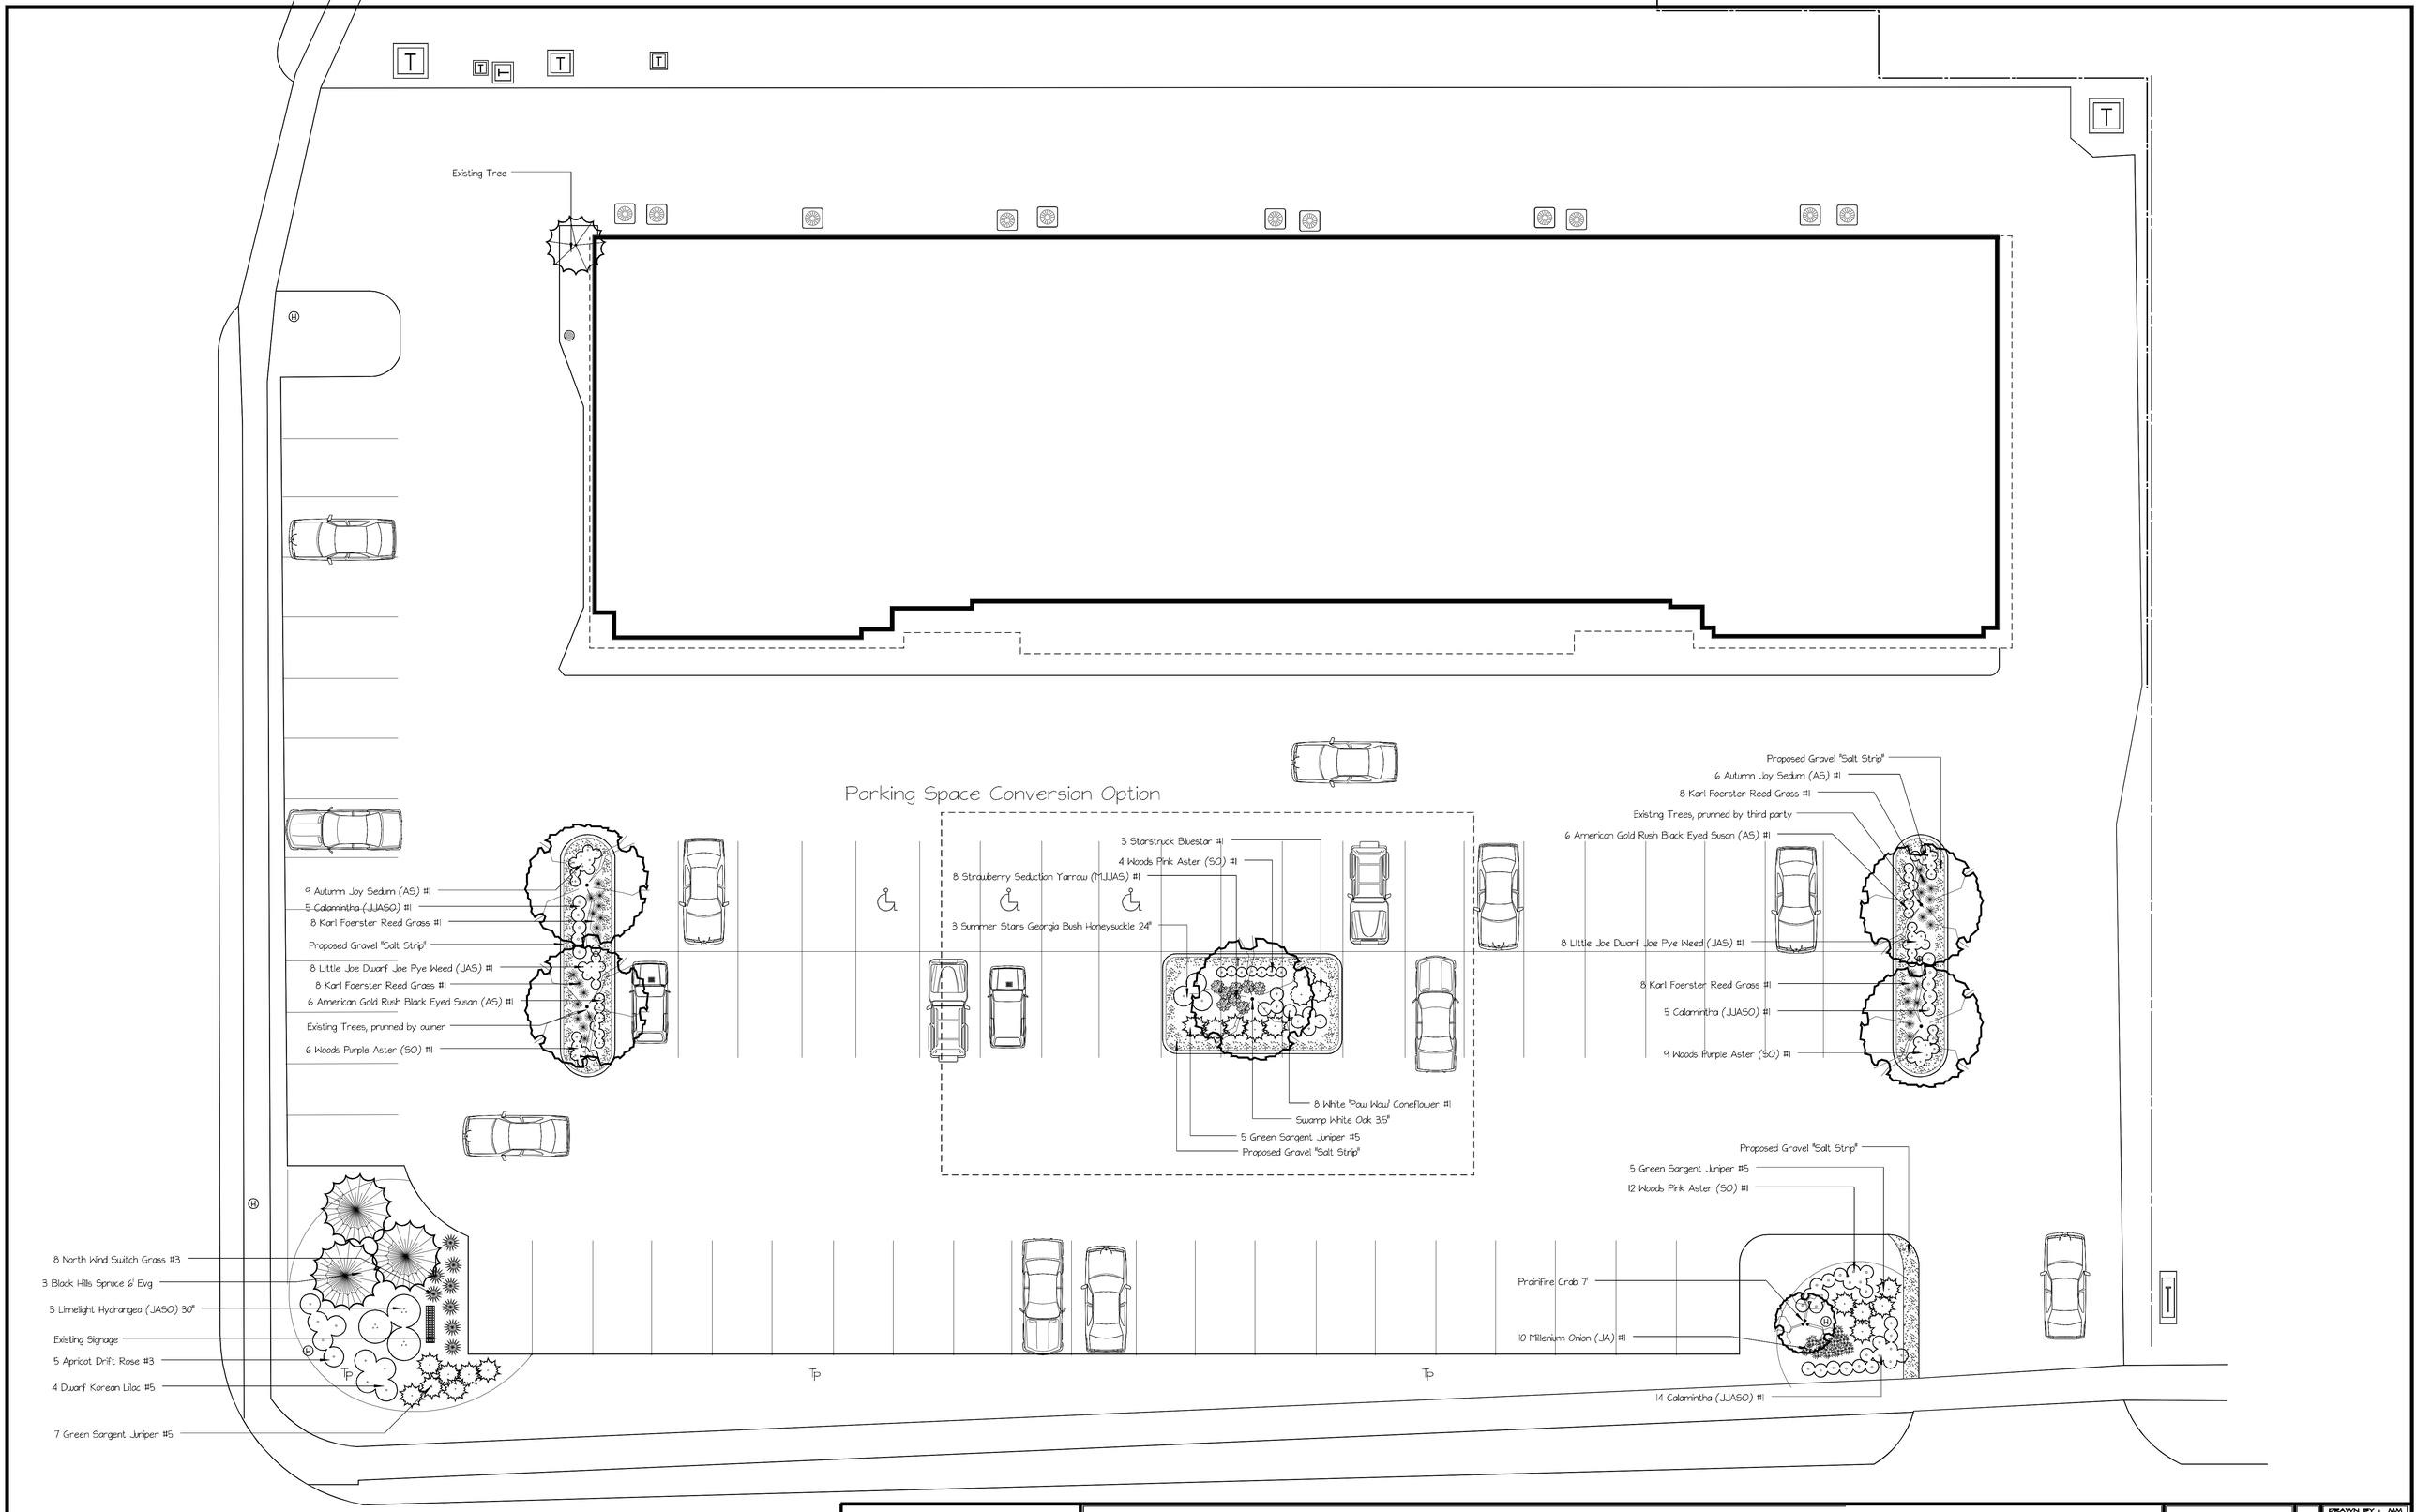


# Park West Plaza

3003 w. 183rd street Homewood

Arbeen Landscaping 5772 Stewart Road, Oswego, Il 60543

DRAWING SCALE

11 x 17

DRAWN BY : MM
ORIGINAL : 09.29
REVISED :
REVISED :
REVISED :
REVISED :