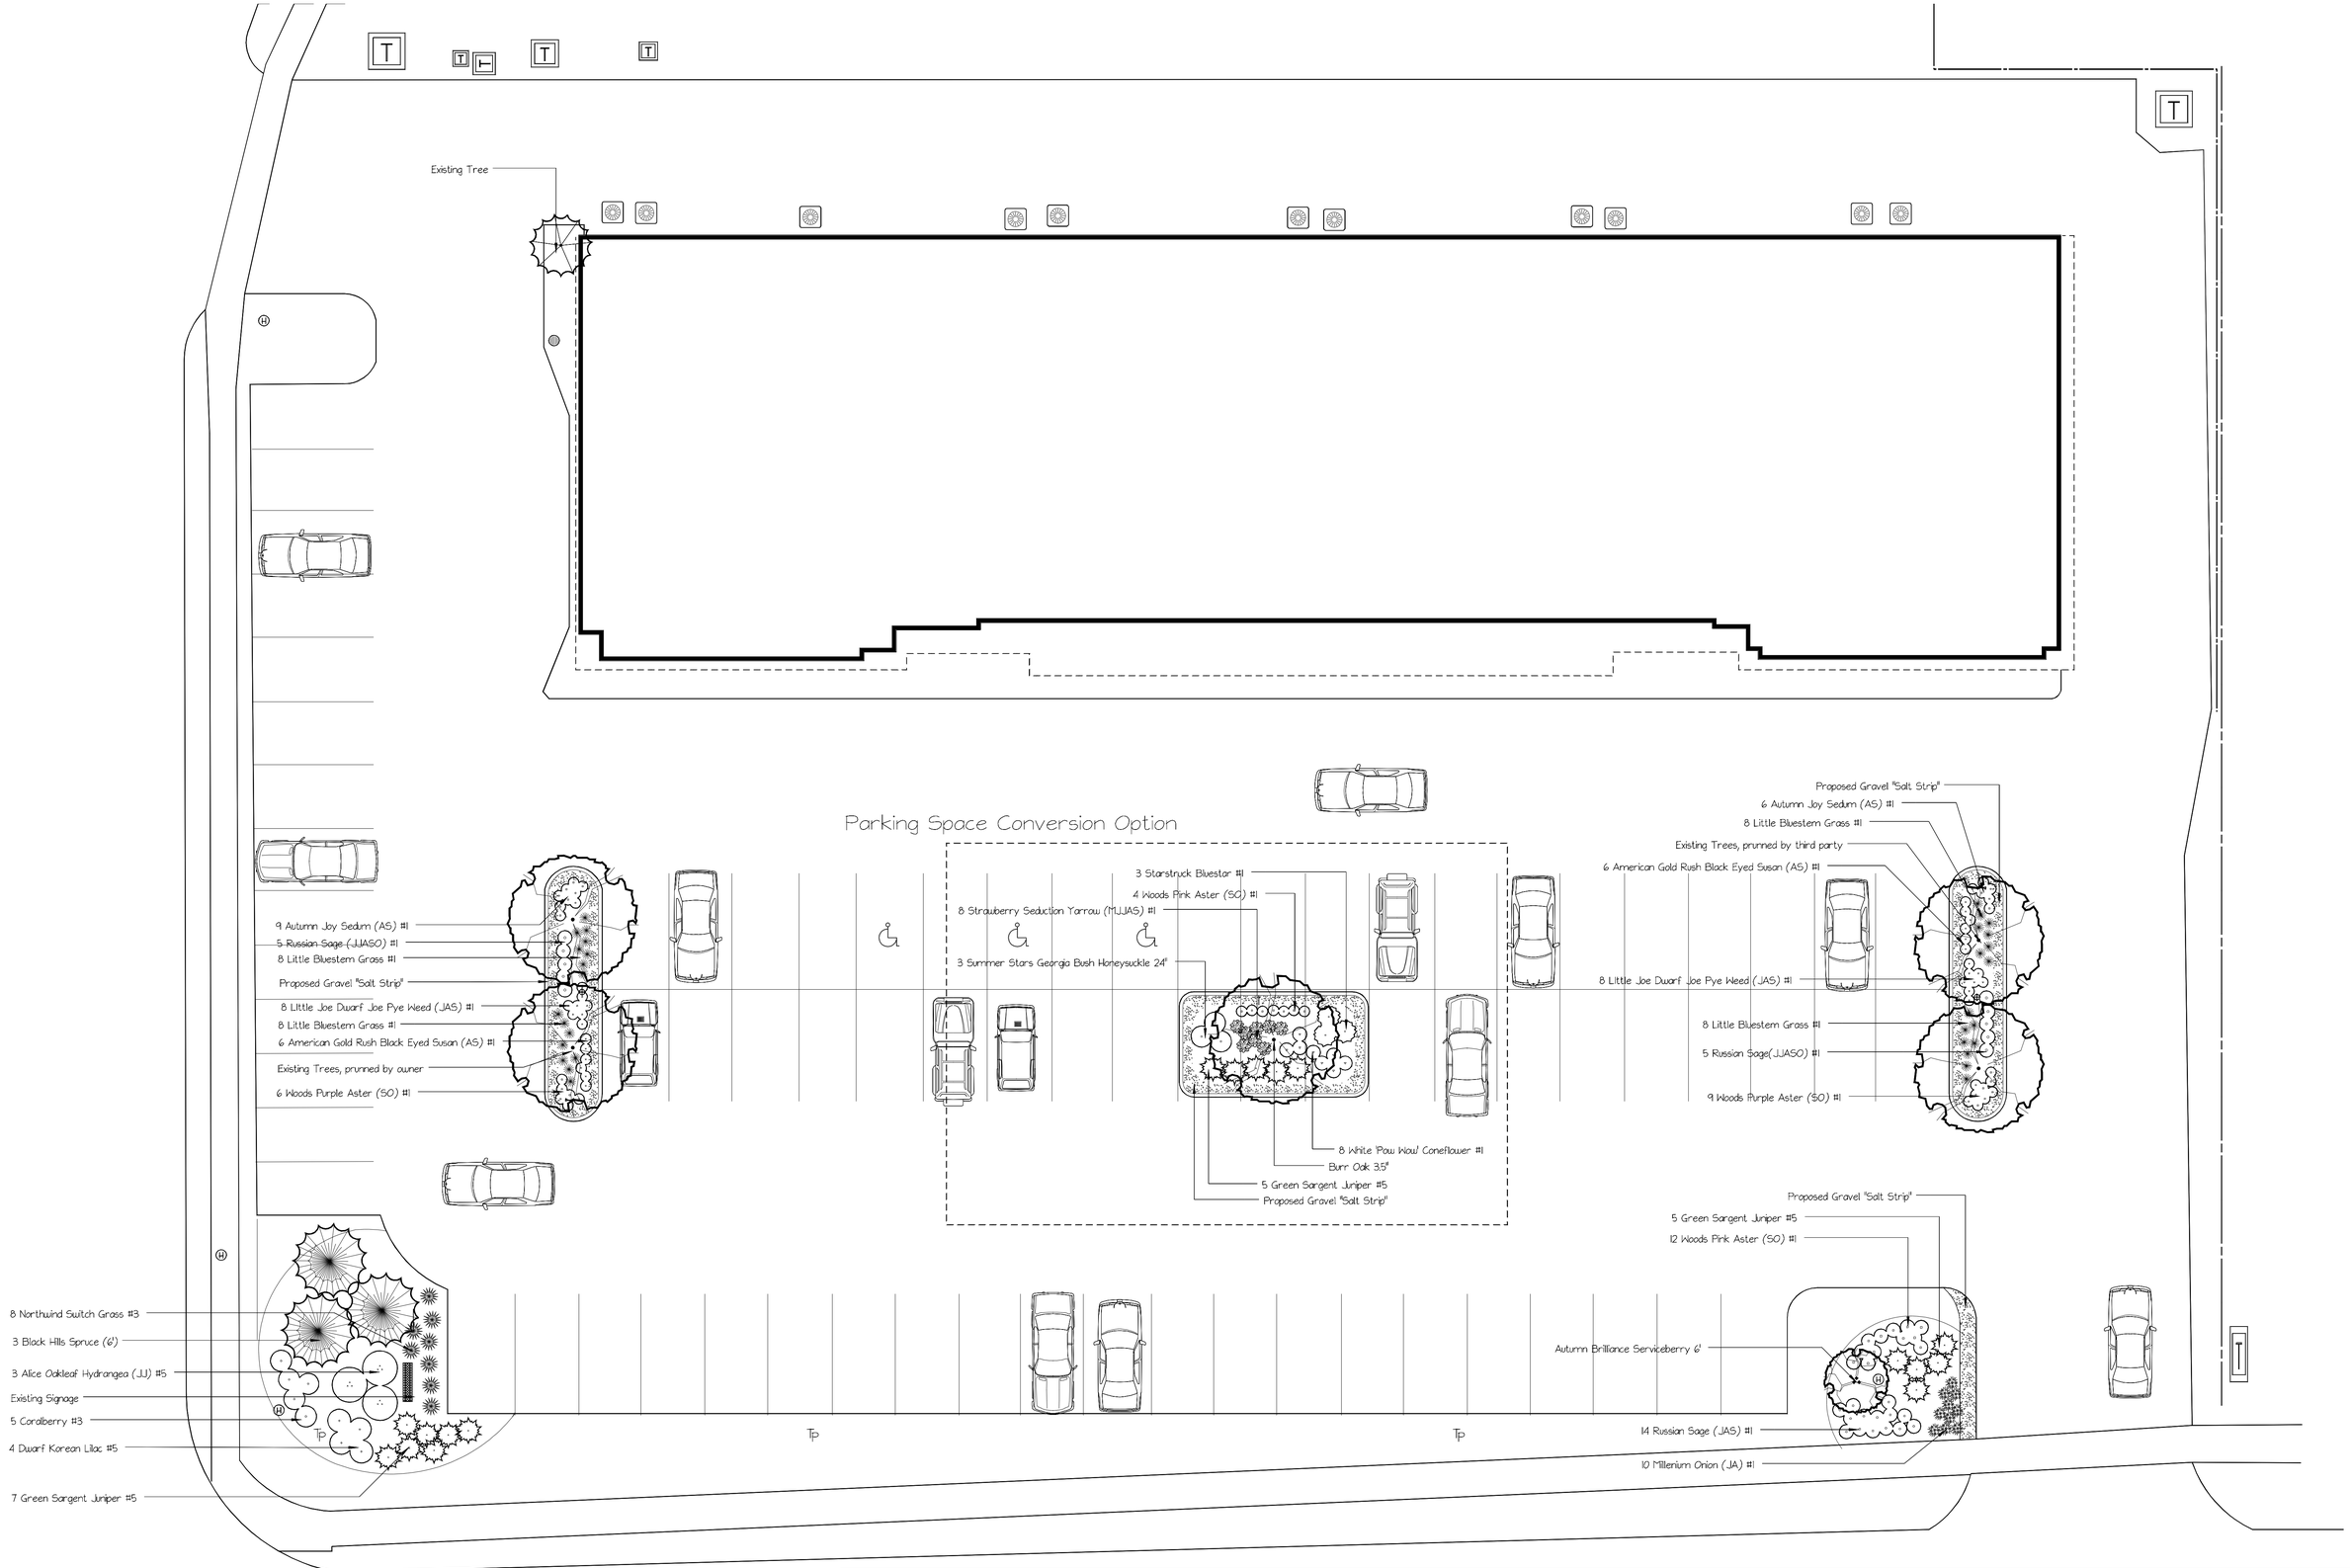

Park West Plaza

3003 w. 183rd street Homewood

Arbeen Landscaping 5772 Stewart Road, Oswego, Il 60543

24 x 36

DRAWN BY : MA
ORIGINAL : 9.9.09
REVISED :
REVISED :
REVISED :
REVISED :
REVISED :

Village of Oswego