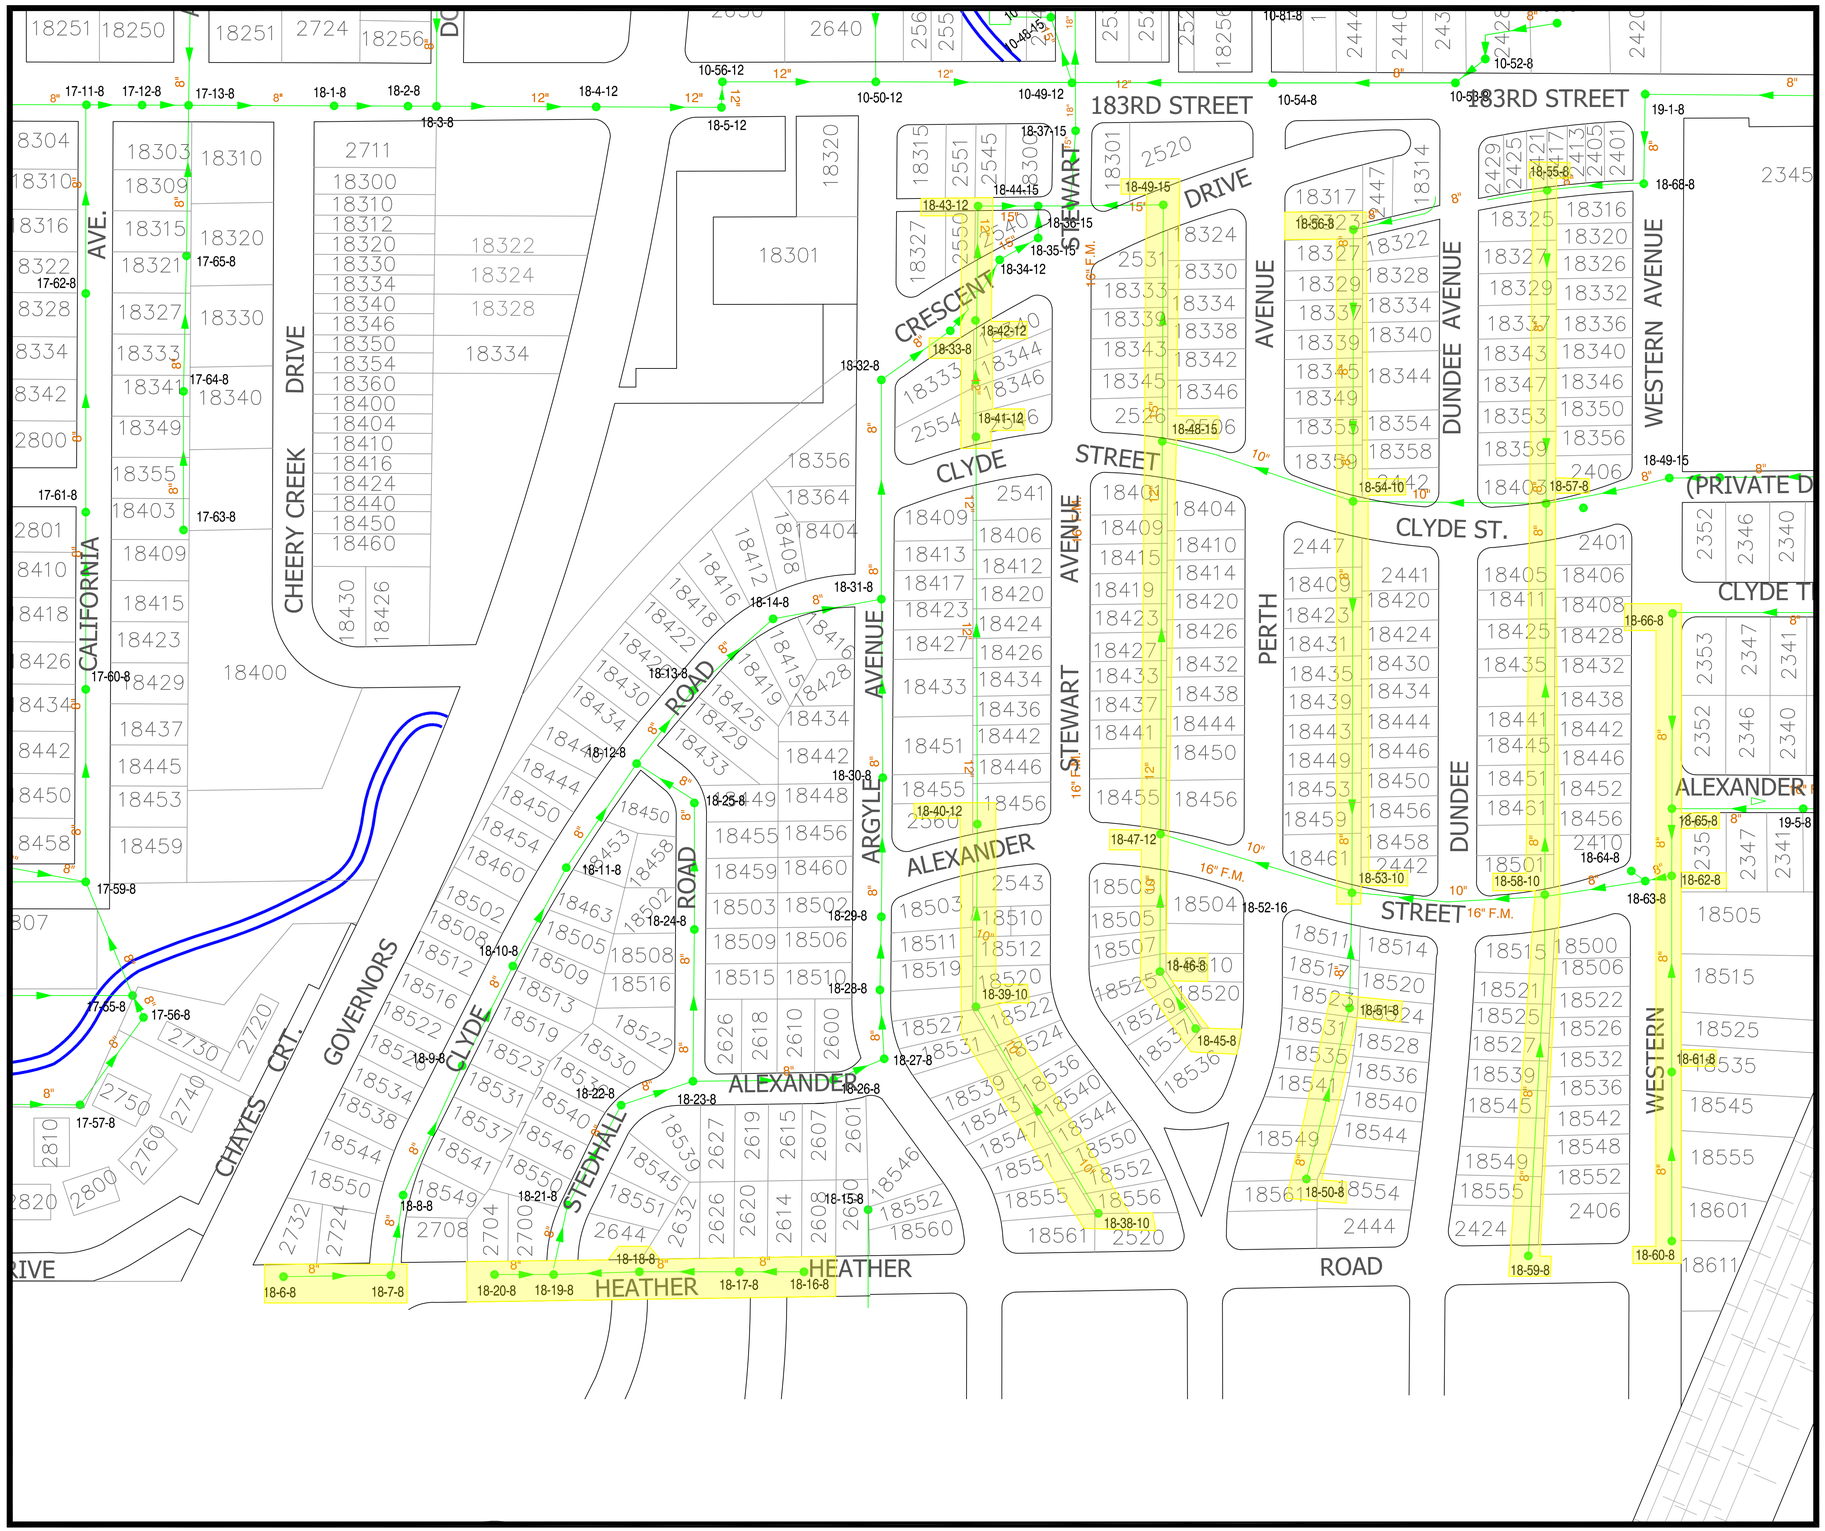

THE VILLAGE OF
HOMEWOOD
1893

ATLAS
WATER & SEWER UTILITIES

N

SCALE 1"=200'

LEGEND

SANITARY SEWER

FORCED MAIN SANITARY SEWER

WATER MAIN

Sheet location compass:

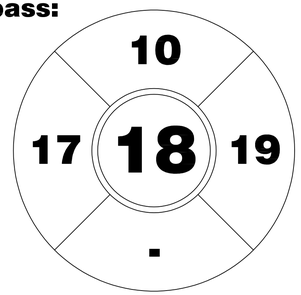

VILLAGE OF HOMEWOOD
DEPARTMENT OF PUBLIC WORKS
17755 S. ASHLAND AVE.
HOMEWOOD, ILLINOIS 60430-1776 (708) 206-3470