SITE PLAN OPTION 2

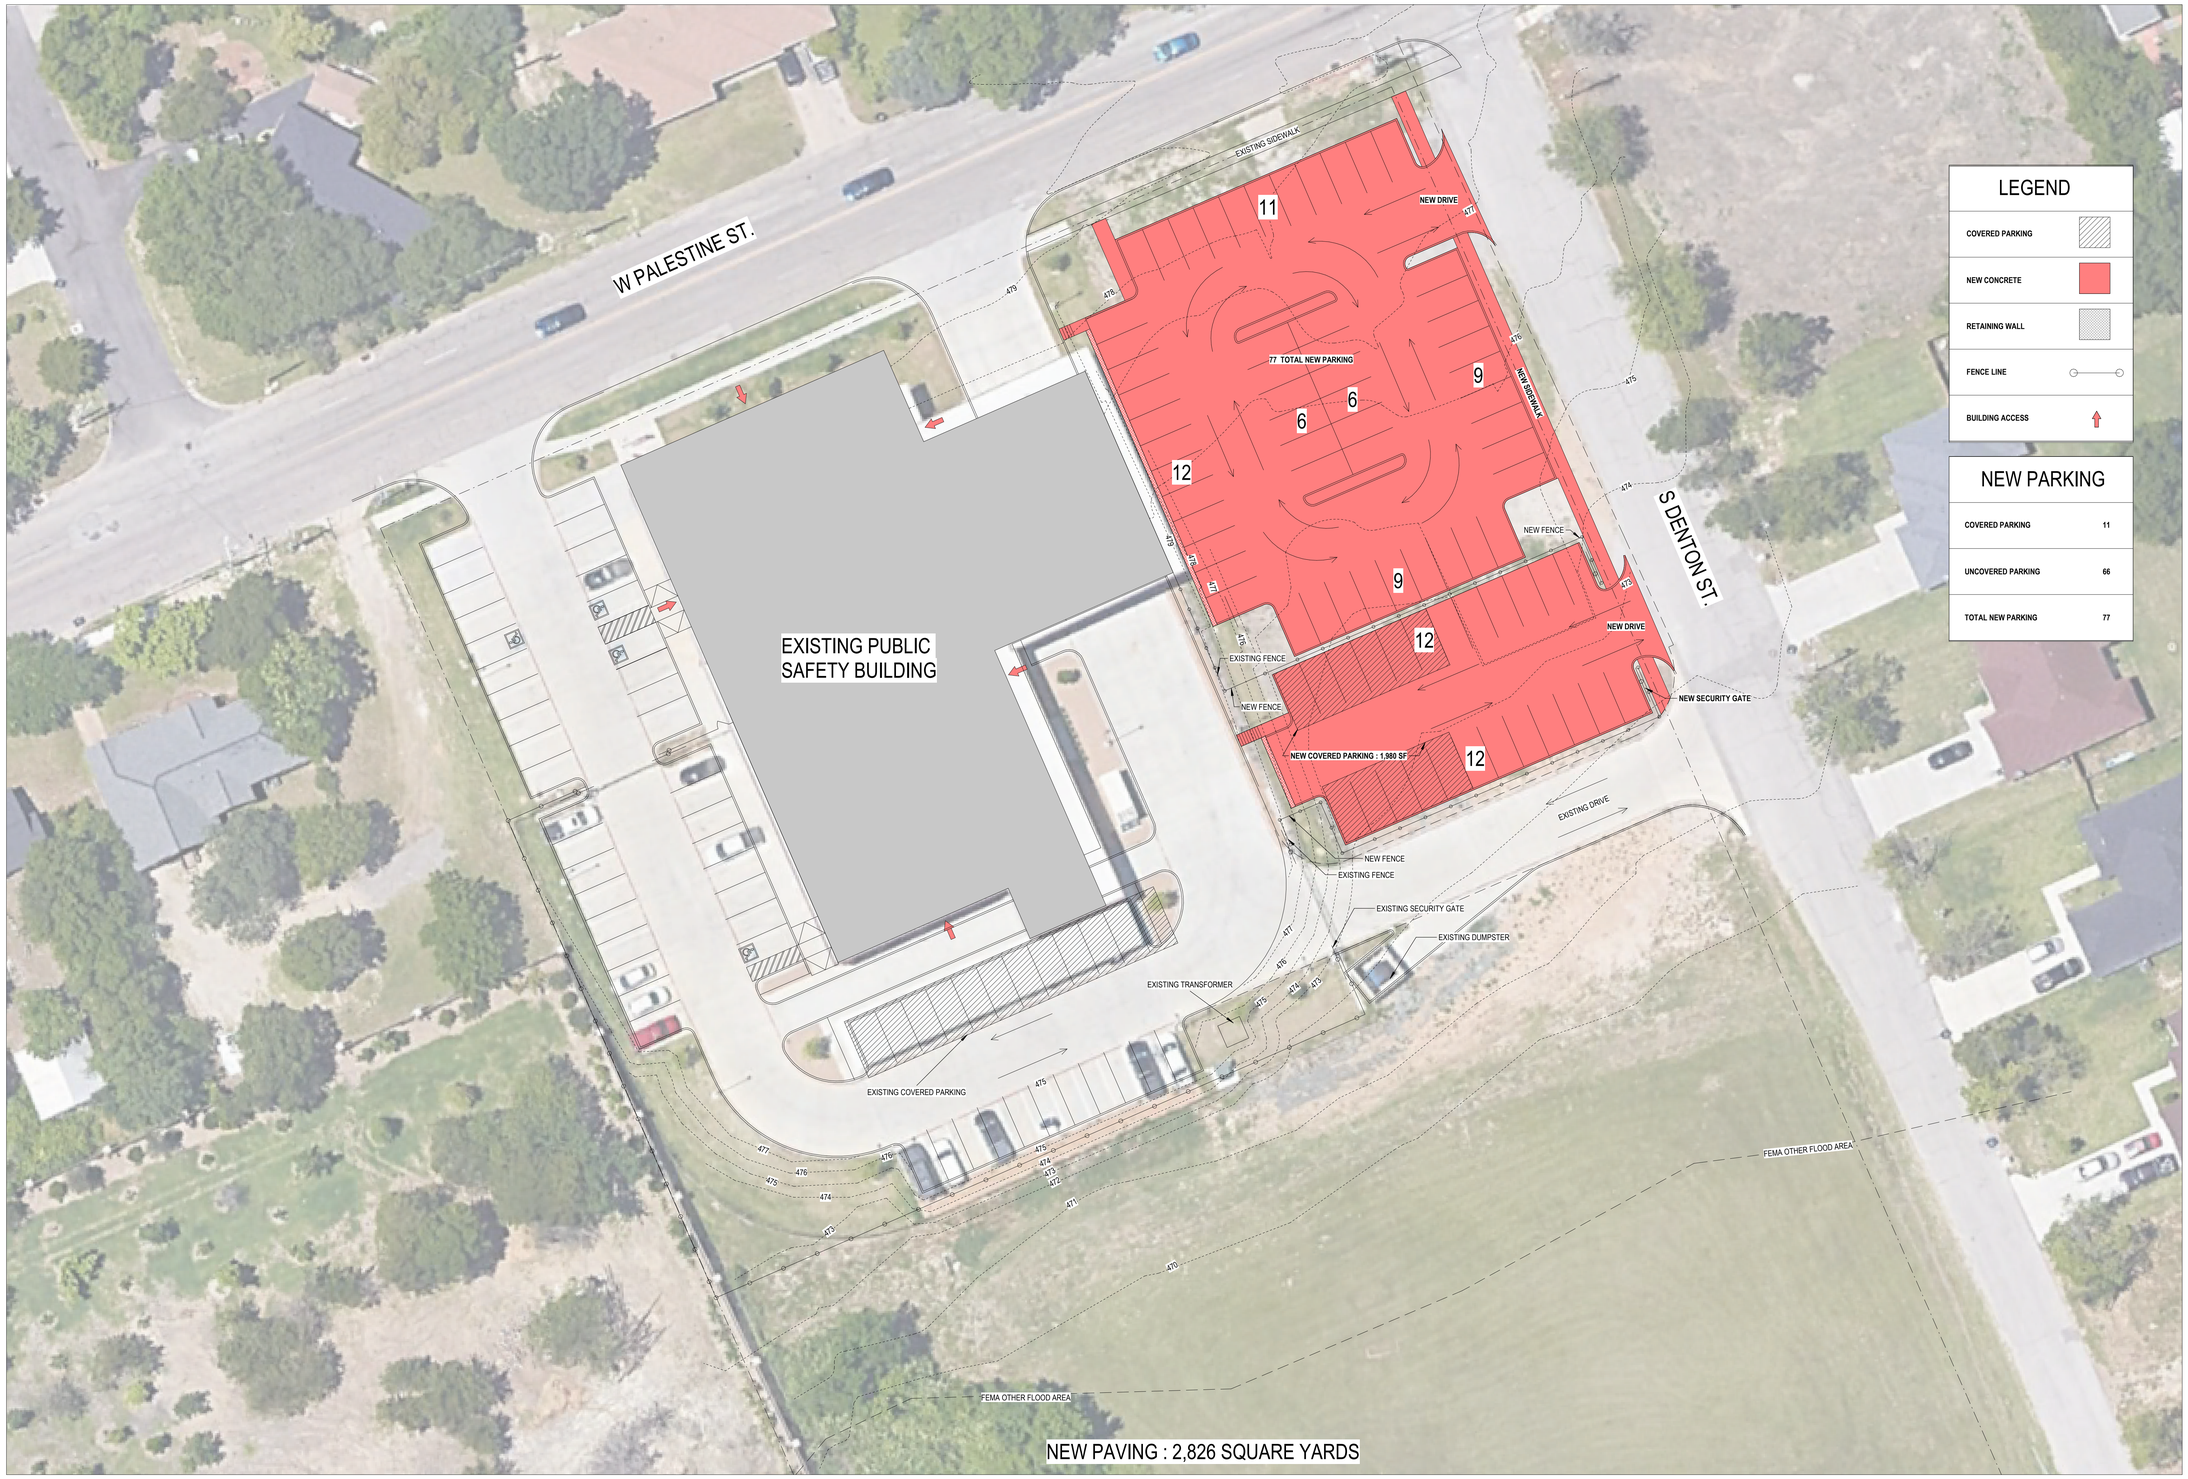

BRANDSTETTER CARROLL INC
ARCHITECTS + ENGINEERS + PLANNERS

HUTCHINS PUBLIC SAFETY PARKING LOT IMPROVEMENTS

Hutchins, Texas
Febuary 26, 2026

NORTH

© 2025 Brandstetter Carroll Inc. All rights reserved

SITE PLAN OPTION 1

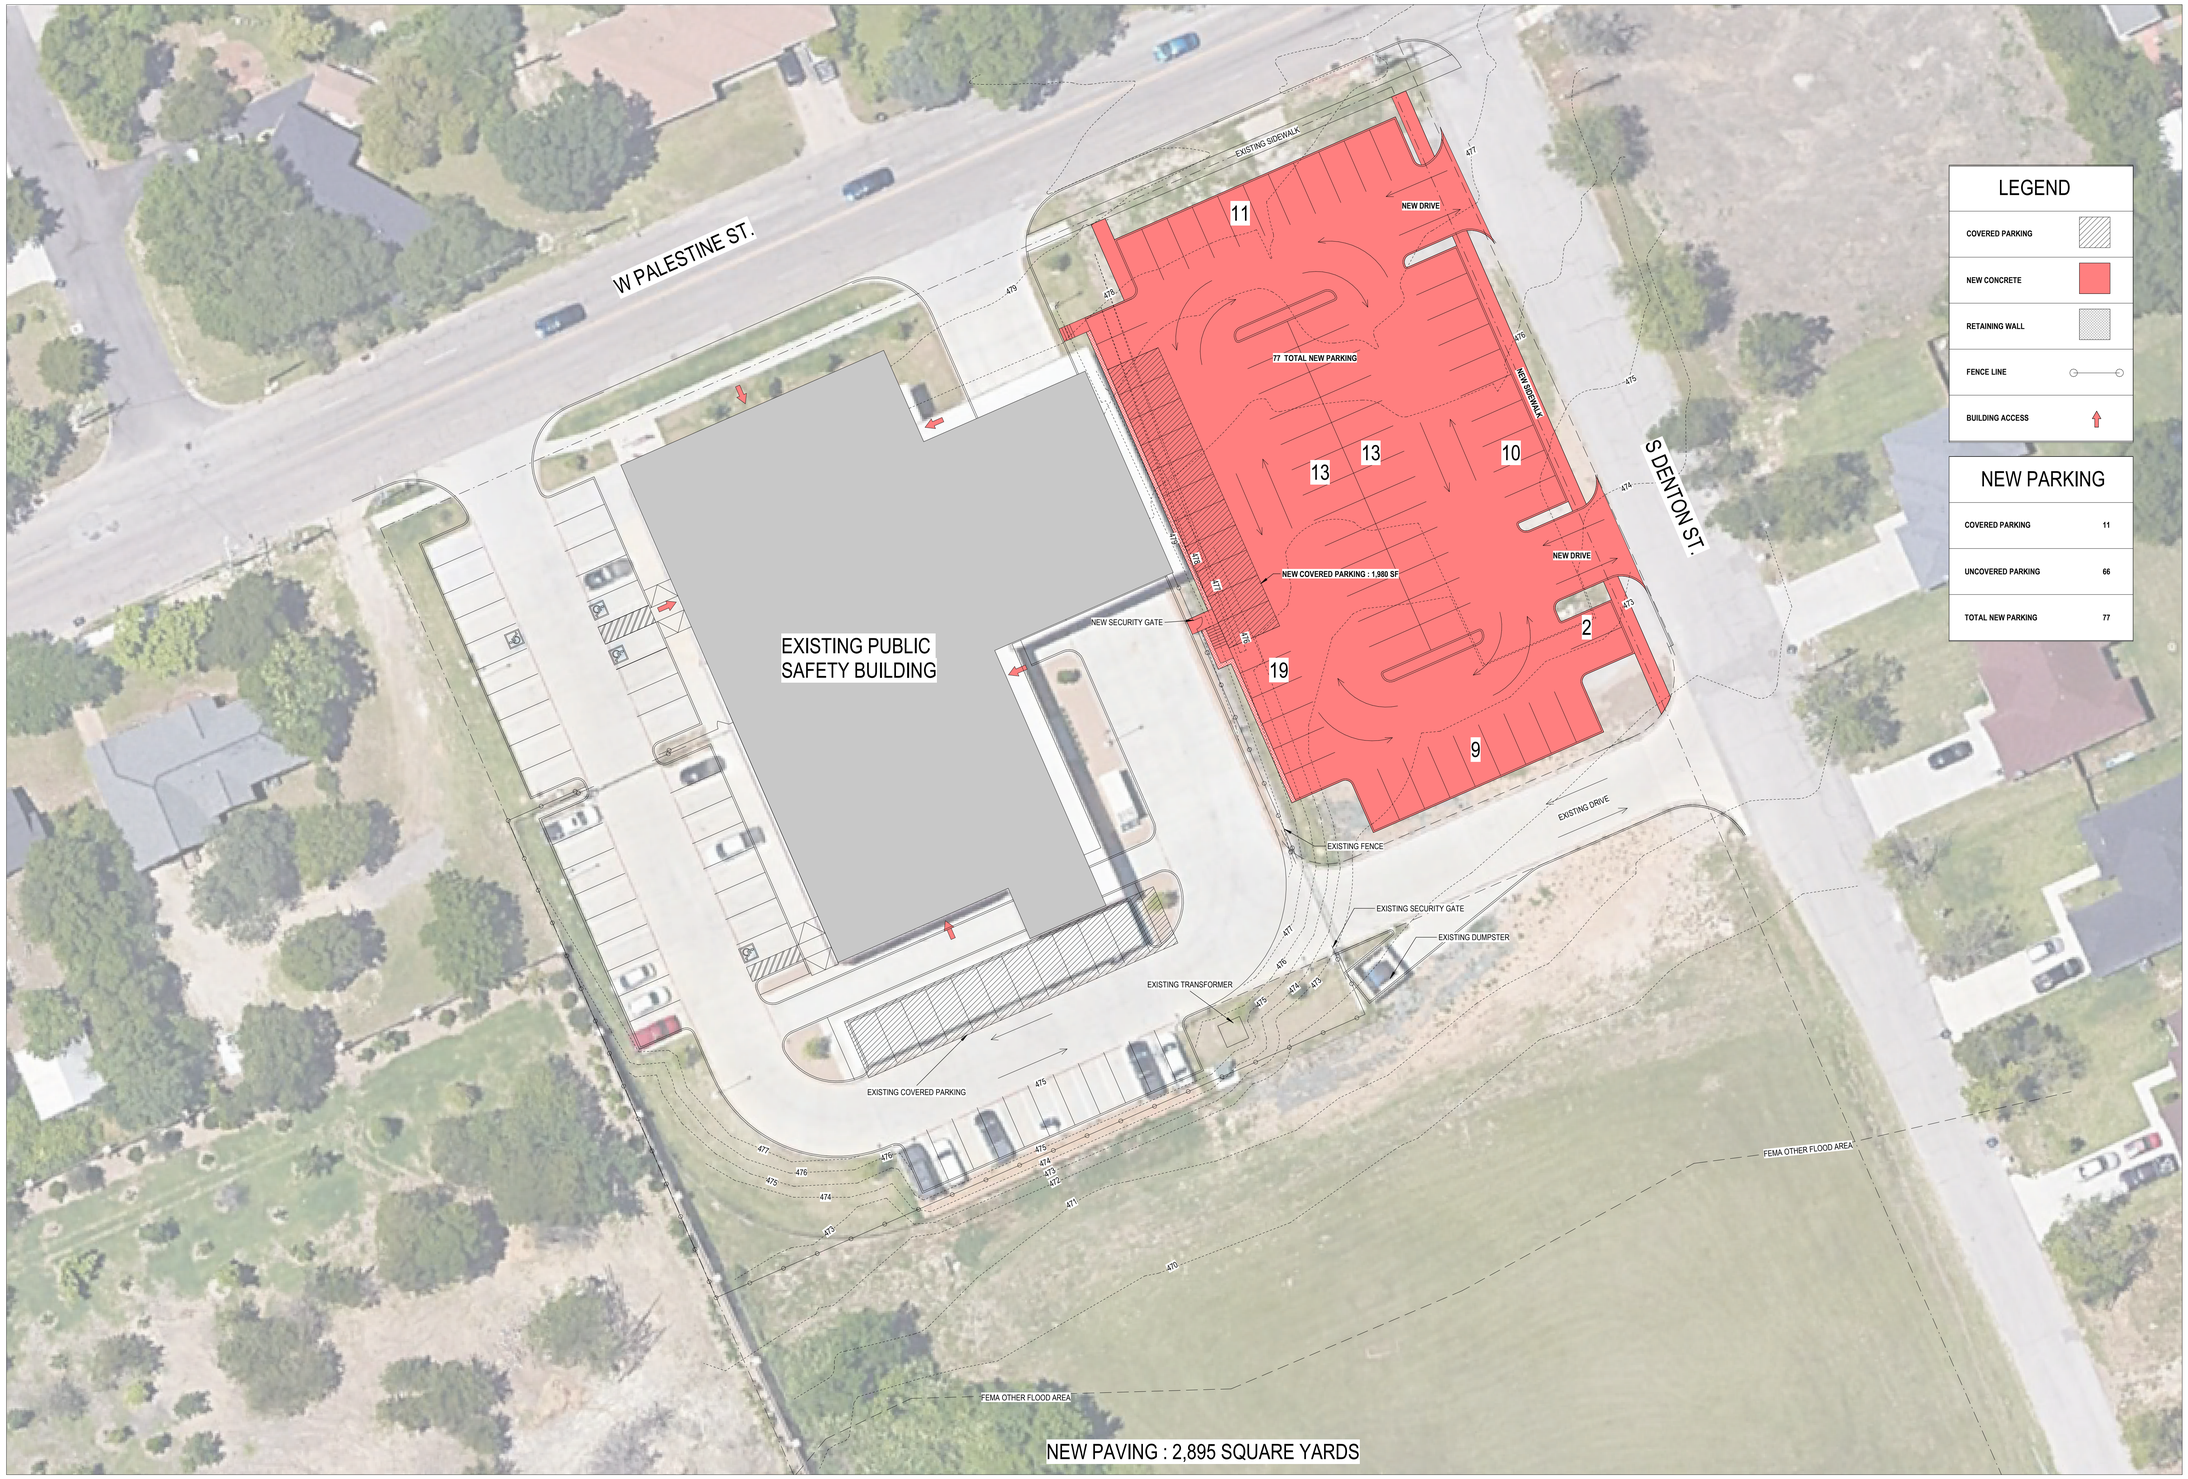

BRANDSTETTER CARROLL INC
ARCHITECTS + ENGINEERS + PLANNERS

HUTCHINS PUBLIC SAFETY PARKING LOT IMPROVEMENTS

Hutchins, Texas
Febuary 26, 2026

NORTH

© 2025 Brandstetter Carroll Inc. All rights reserved