


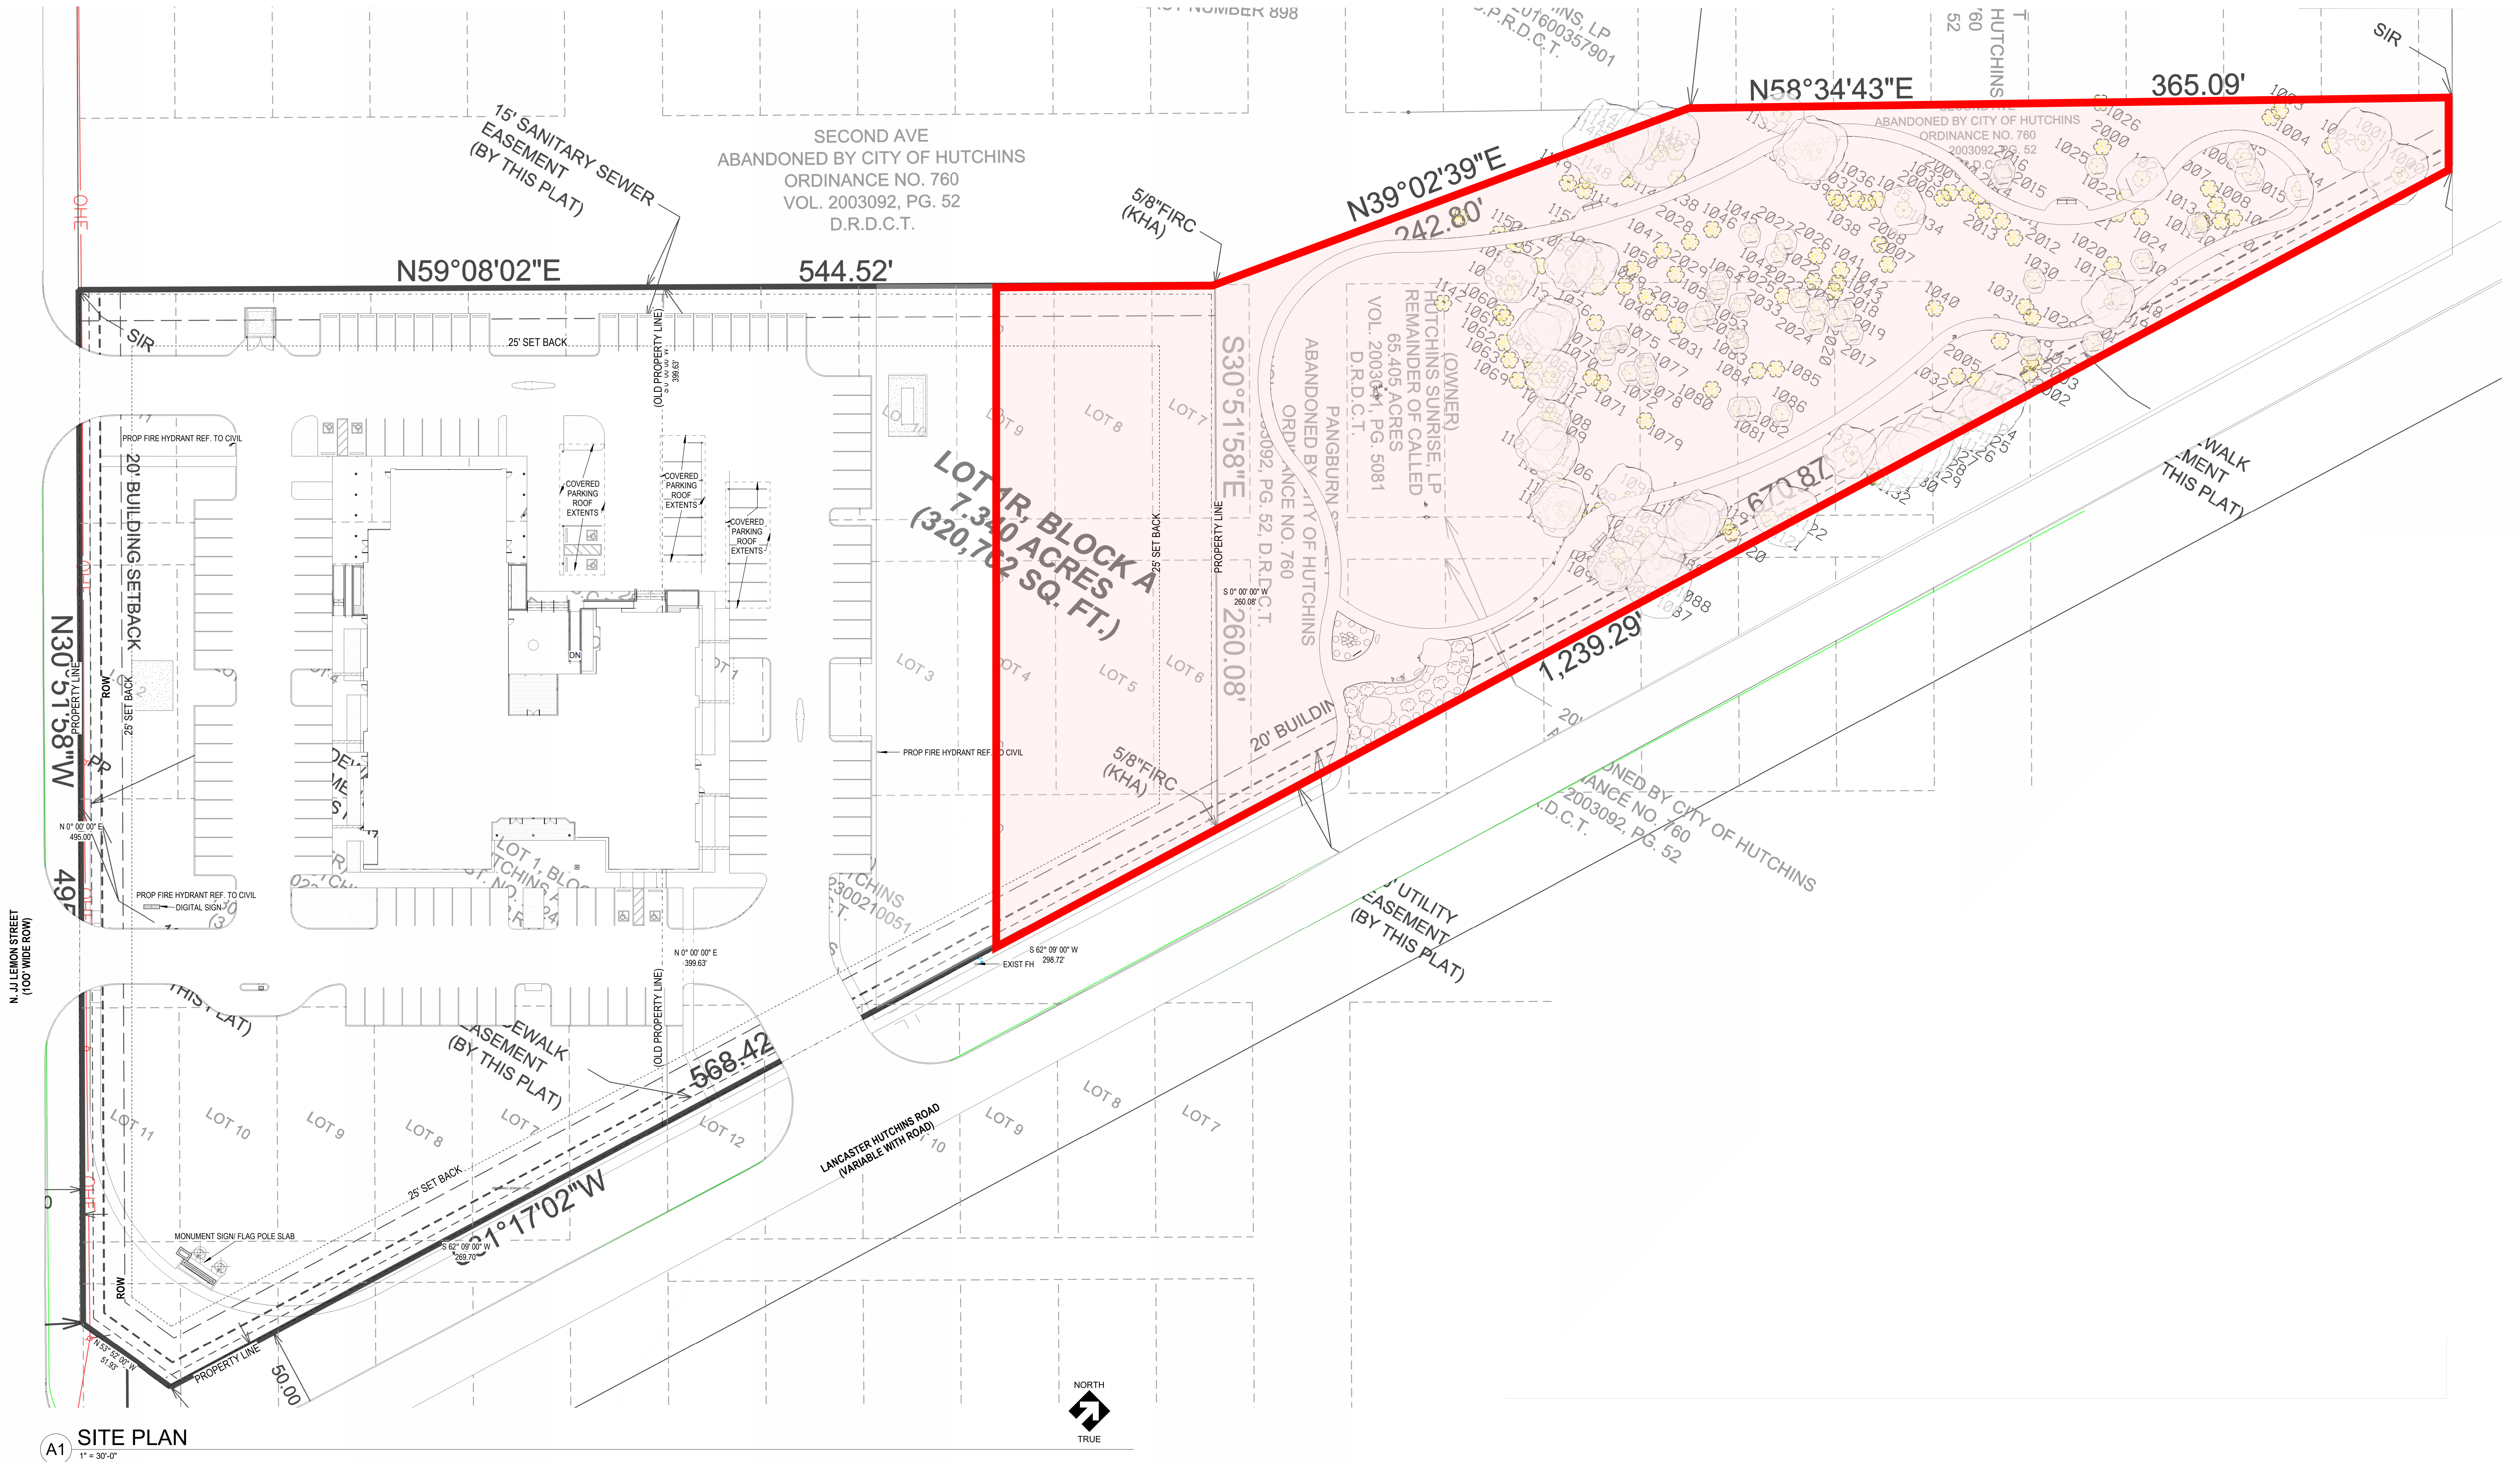

A1 SITE PLAN
1" = 30'-0"