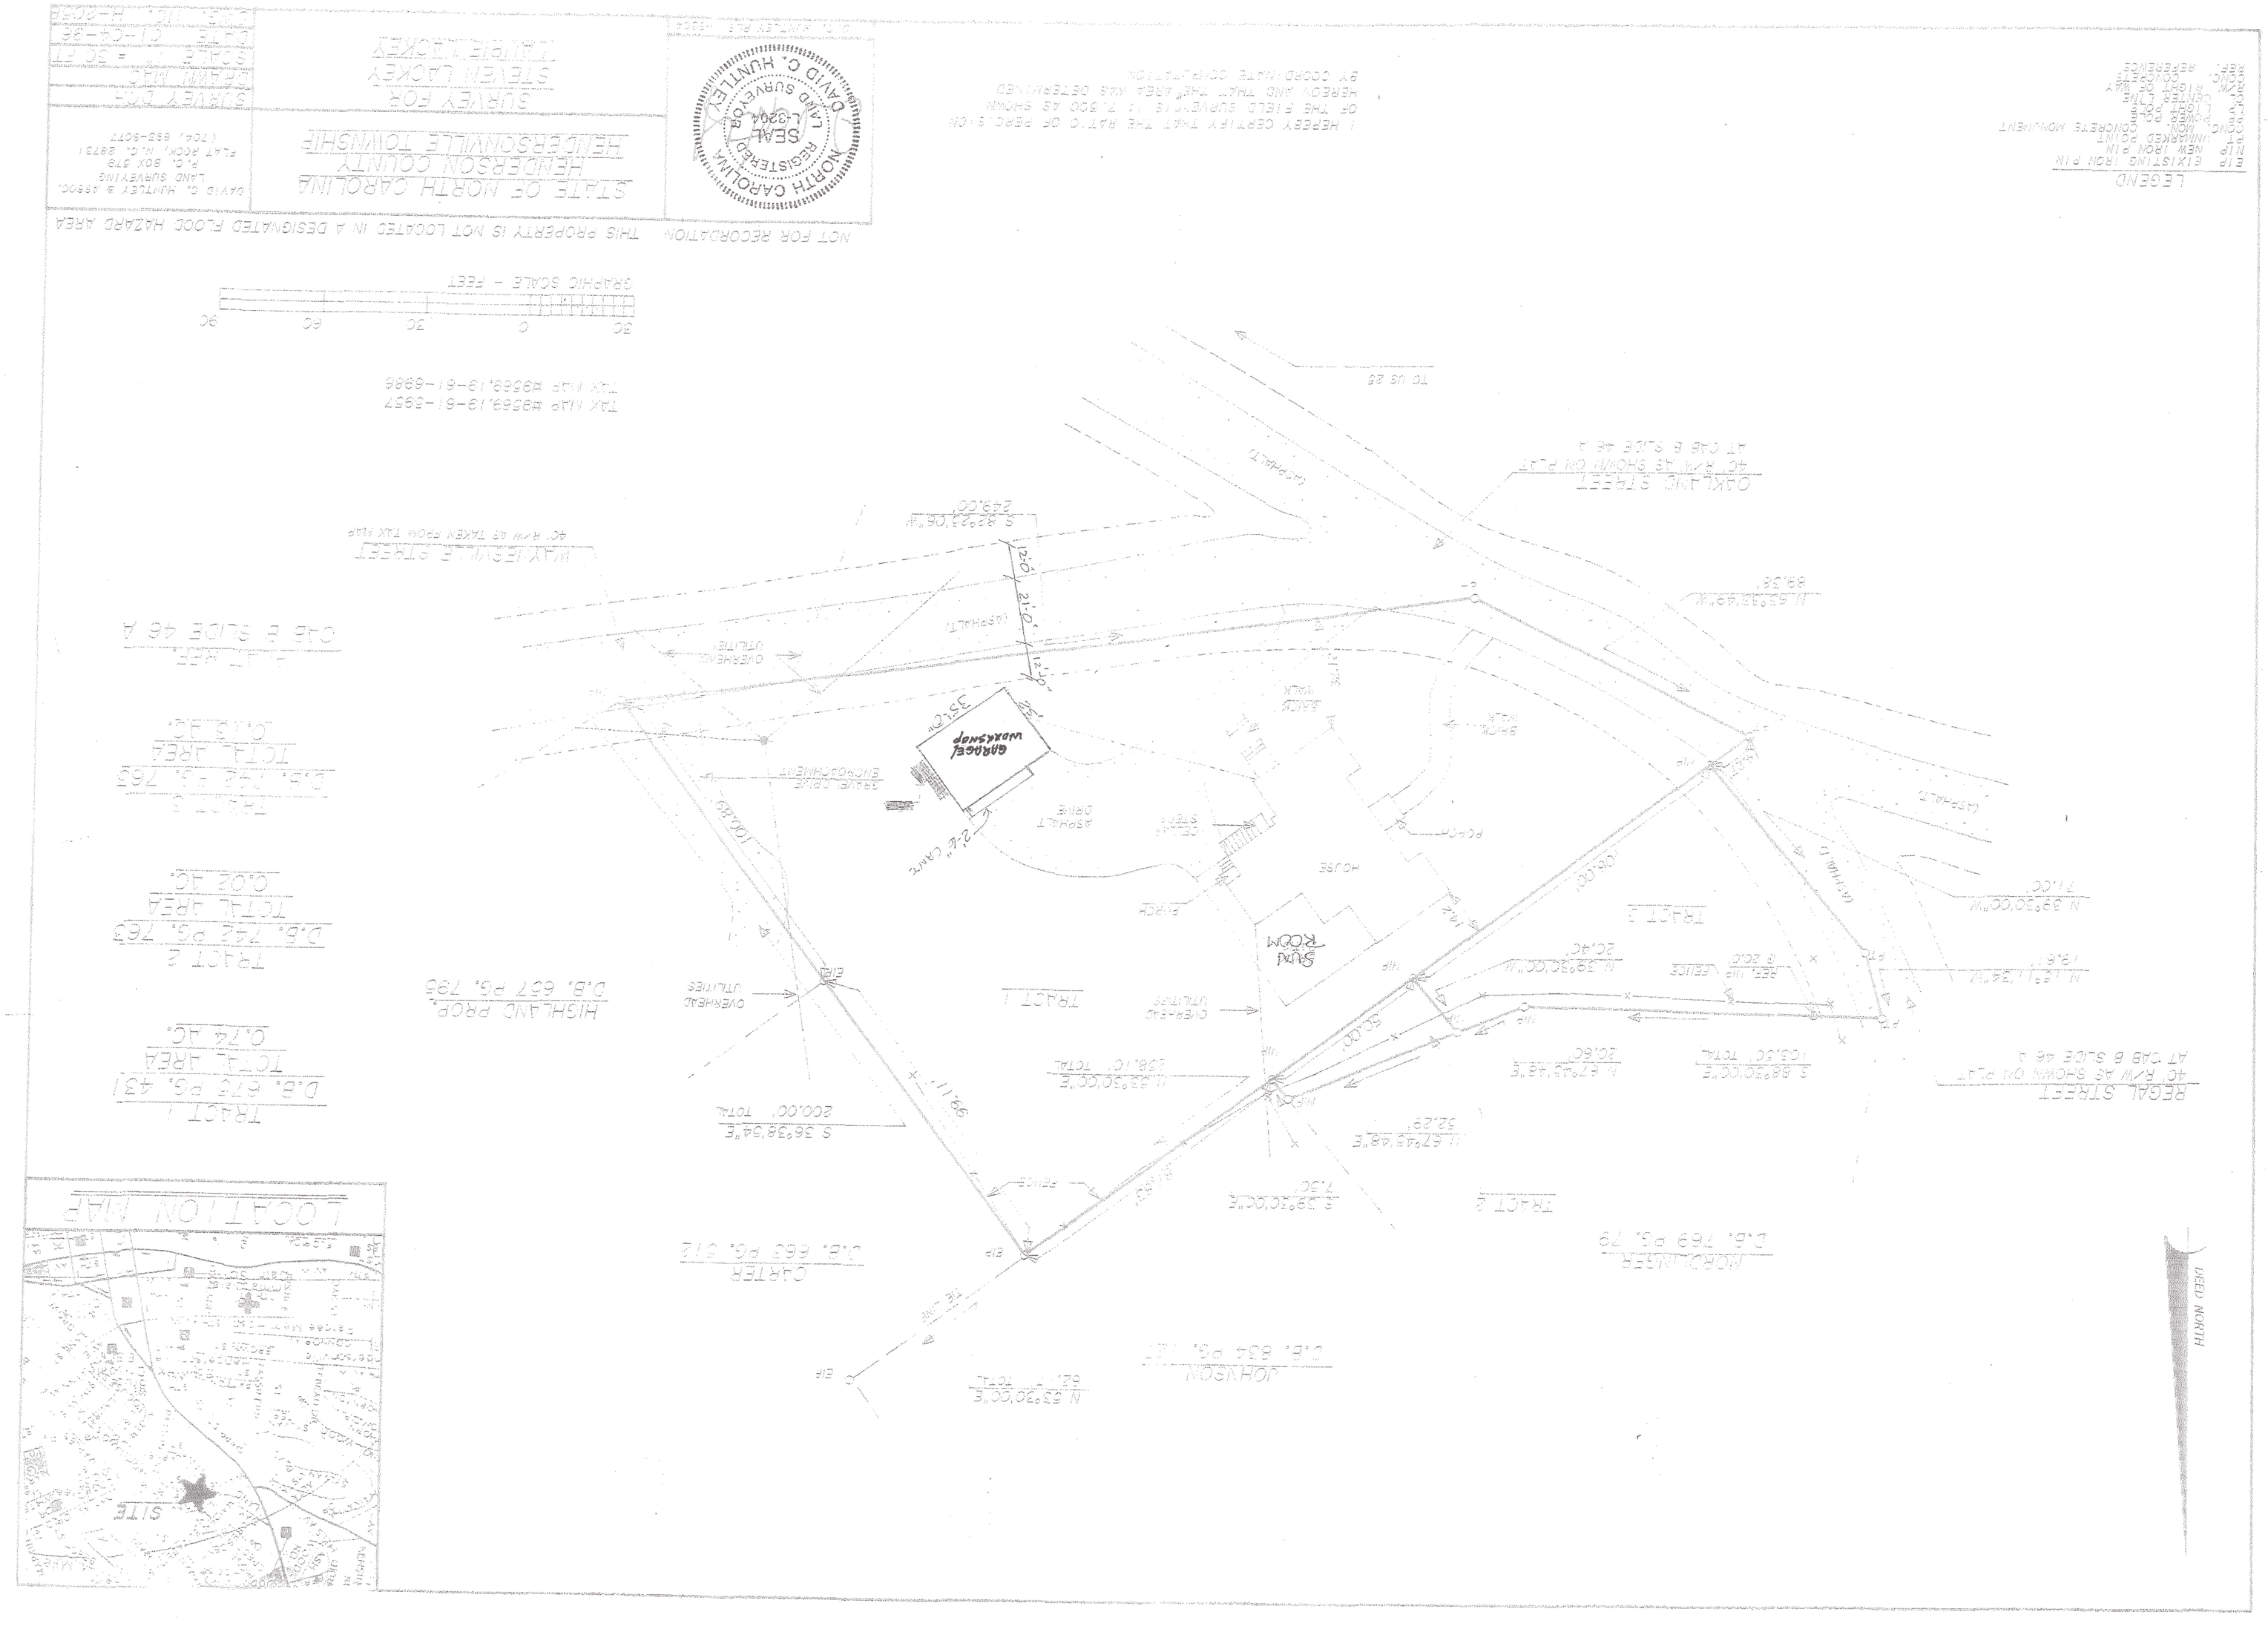
NOT FOR RECORDATION
THIS PROPERTY IS NOT LOCATED IN A DESIGNATED FLOOD HAZARD AREA
STATE OF NORTH CAROLINA
HENDERSON COUNTY
HENDERSONVILLE TOWNSHIP
SURVEY FOR
STEVEN LOCKEY
TIMBIE LOCKEY
DAVID C. HUNTLEY & ASSOC.
LAND SURVEYING
P.O. BOX 378
FLAT ROCK, N.C. 28731
(704) 692-9077
NORTH CAROLINA
REGISTERED
L-3304
LAND SURVEYOR
DAVID C. HUNTLEY
SEAL
SCALE 1" = 30 FT.
GRAPHIC SCALE - FEET
LEGEND
EIP EXISTING IRON PIN
NIP NEW IRON PIN
MJ MARKED JOINT
CC CONC. CONCRETE MONUMENT
PCC PORTLAND CEMENT CONC.
CPC CORTEN PIPE
CMP CORG. METAL PIPE
REFERENCES
GRID NORTH
REGAL STREET
40' R/W AS SHOWN ON PLAT
AT CAB B SLIDE 46 J
OAKLAWN STREET
40' R/W AS SHOWN ON PLAT
AT CAB B SLIDE 46 J
MAX JERVILLE STREET
40' R/W AS TAKEN FROM TAX MAP
TAX MAP 8856.19-61-7937
TAX MAP 8856.19-61-6986
TO US 25
HOUSE
GARAGE/WORKSHOP
SUN ROOM
TRACT 1
TRACT 2
TRACT 3
TRACT 4
TRACT 5
TRACT 1
D.B. 657 PG. 795
HIGHLAND PROP.
TRACT 2
D.B. 742 PG. 763
TOTAL AREA
0.74 AC.
TRACT 1
D.B. 677 PG. 431
TOTAL AREA
0.74 AC.
QUARTER
D.B. 667 PG. 512
MORDUMYER
D.B. 769 PG. 79
JOHNSON
D.B. 834 PG. 117
LOCATION MAP
SITE
GRID NORTH