

1. THIS MAP OF BOUNDARY, TOPOGRAPHIC & WETLAND SURVEY SHOULD CONTAIN THE ELECTRONIC SEAL AND SIGNATURE OF A FLORIDA LICENSED SURVEYOR AND MAPPER, IS TO BE DIGITAL AND NOT A PRINTED COPY. ANY PRINTED COPIES OF THIS SURVEY ARE NOT VALID WITHOUT THE ORIGINAL SIGNATURE AND RAISED SEAL OF SAID SURVEYOR.
2. ELEVATIONS SHOWN HEREON ARE RELATIVE TO THE NORTH AMERICAN VERTICAL DATUM OF 1988 (NAVD83) AND IS BASED ON THE "REFERENCE BENCHMARK" STATED HEREON. THE SITE BENCHMARKS SHOWN HEREON WERE ESTABLISHED USING A CLOSED LEVEL LOOP UTILIZING THE SAID REFERENCE BENCHMARK, MEETING OR EXCEEDING THE STANDARDS OF PRACTICE.
3. NORTHINGS AND EASTINGS SHOWN HEREON ARE BASED ON THE NORTH AMERICAN DATUM OF 1983 (NAD83). 2011 ADJUSTMENT, MERIDA STATE PLANE. THE DISTANCE IS BASED ON THE "REFERENCE BENCHMARK" STATED HEREON. THE SITE BENCHMARKS SHOWN HEREON WERE ESTABLISHED USING A REAL-TIME KINEMATIC (RTK) GPS SOLUTION ON BOTH THE REFERENCE BENCHMARK AND SET SITE BENCHMARKS, MEETING OR EXCEEDING THE STANDARDS OF PRACTICE.
4. THE LANDS SHOWN HEREON LIE IN ZONE "X" (UNSHADED) DESCRIBED AS AREAS DETERMINED TO BE OUTSIDE THE 0.2% ANNUAL CHANCE FLOODPLAIN, AND ZONE "X" (SHADED) DESCRIBED AS AREAS OF 0.2% ANNUAL CHANCE FLOOD; AREAS OF 1% ANNUAL CHANCE FLOOD WITH AVERAGE DEPTHS OF LESS THAN 1 FOOT OR WITH DRAINAGE AREAS LESS THAN 1 SQUARE MILE, AND AREAS OF 1% ANNUAL CHANCE FLOOD WITH DRAINAGE AREAS OF 1 SQUARE MILE OR MORE, BUT WITH AVERAGE DEPTHS OF LESS THAN 1 FOOT. AREAS OF 1% ANNUAL CHANCE FLOOD, AND ZONE "Y" DESCRIBED AS NO BASE FLOOD ELEVATION DETERMINED, AND ZONE "AE" DESCRIBED AS BASE FLOOD ELEVATION DETERMINED AT 83.6 FEET, PER THAT CERTAIN "LETTER OF MAP REVISION TERMINATION DOCUMENT" CASE NO. 15-04-2449, DATED 01/30/2020, CONCERNING THE FLOOD INSURANCE RATE MAP (FIRM) COMMUNITY PANEL NO. 120692C048E FOR HOWEY IN THE HILLS (120585), EFFECTIVE 02/18/2021. THE LIMITS OF SAID FLOODPLAIN ARE PARAPHRASED HEREON. THIS MAP HAS BEEN INSPECTED ON A FIELD MAP OR IMPORTED FROM GIS DATA PROVIDED BY FEMA. THE ABOVE STATEMENT IS FOR INFORMATION ONLY AND WE ASSUME NO LIABILITY FOR THE CORRECTNESS OF THE CITED INFORMATION. IN ADDITION, THE ABOVE STATEMENT DOES NOT REPRESENT THE SURVEYOR'S OPINION OF THE PROBABILITY OF FLOODING.
5. THE "LEGAL DESCRIPTION" STATED HEREON WAS OBTAINED FROM THE LATEST PUBLIC DEED LISTED ON THE PROPERTY APPRAISER'S WEBSITE.
6. NO ABSTRACT FOR RIGHTS-OF-WAY, EASEMENTS, OWNERSHIP OR OTHER INSTRUMENTS OF RECORD, EXCEPT FOR THOSE NOTED HEREON, HAVE BEEN PROVIDED TO THIS FIRM.
7. UNLESS OTHERWISE NOTED OR SHOWN HEREON, THERE ARE NO APPARENT AND/OR CONCEALED ADVERSE EASEMENTS OR INTERESTS. THE SURVEYOR HAS CONDUCTED A VISUAL ENOUGHING IMPROVEMENTS SHOWN IS BEYOND PROFESSIONAL PURVIEW AND SUBJECT TO LEGAL INTERPRETATION.
8. NORTH-SOUTH AND EAST-WEST TIES TO RECOVERED MONUMENTATION NEAR VARIOUS LAND BOUNDARY CORNERS SHOWN HEREON ARE BY COORDINATE DIFFERENCE.
9. ATTENTION IS DIRECTED TO THE FACT THAT THIS MAP MAY HAVE BEEN REDUCED IN SIZE BY REPRODUCTION. THIS MUST BE CONSIDERED WHEN OBTAINING SCALED DATA.
10. SYMBOLS DEPICTED HEREON DO NOT REFLECT ACTUAL SIZE. PUBLISHED DIMENSIONS PRECEDE MAP SCALING.
11. THE SURVEYED LANDS MAY BE SUBJECT TO JURISDICTIONAL ENTITIES.
12. WETLANDS SHOWN HEREON WERE DETERMINED BY BIO-TECH CONSULTING INC ON 11/04/2022 AND THE REPORT WAS PROVIDED TO THIS FIRM BY THE CLIENT.
13. DUE TO PHYSICAL LIMITATIONS, A MONUMENT CONFORMING TO CHAPTER 5J-17 FLORIDA STATUTES, ADMINISTRATIVE CODE, STANDARDS OF PRACTICE COULD NOT BE SET. THE LOCATION OF WHICH HAS BEEN NOTED ON THE MAP.
14. THIS SURVEY WAS COMPLETED WITH THE BENEFIT OF A PREVIOUS SURVEY BY "DEWBERRY," PROJECT NUMBER 020424, DATED 11/06/2013, AND WAS PROVIDED BY THE CLIENT.
15. TOPOGRAPHIC INFORMATION SHOWN HEREON WAS COLLECTED VIA LIDAR DRONE BY DRONEVIEW, PROJECT NUMBER 2352-18069, FLIGHT DATE 02/04/2023. THE SURVEYOR HAS VERIFIED THE TOPOGRAPHIC INFORMATION SHOWN HEREON.

B/M	BENCHMARK		BENCHMARK
CCR	CERTIFIED CORNER RECORD		
CM	CONCRETE MONUMENT		BREAKLINE
FDOT	FLORIDA DEPARTMENT OF TRANSPORTATION		
FEMA	FEDERAL EMERGENCY MANAGEMENT AGENCY		
FND	FOUND		
INS	IRON ROD FOUND		IRON ROD FOUND
NIS	INSTRUMENT		
IP	IRON PIPE		IRON PIPE
IR	IRON ROD		
IRC	IRON ROD & CAP		IRON ROD & DISK FOUND
LB	LICENSED SURVEYOR		
NGS	NATIONAL GEODETTIC SURVEY		WETLAND FLAG
NLD	NAIL & DISK		
ORB	OFFICIAL RECORDS BOOK		
PB	PLAT BOOK		WOODEN POWER POLE
PCP	PERMANENT CONTROL POINT		TELEPHONE PEDESTAL
PG	PAGE		MITERED END SECTION
PRM	PERMANENT REFERENCE MONUMENT		
R/W	RIGHT-OF-WAY		
RD	ROAD DRAIN		WETLAND BUILDING FOOTPRINT
RNC	RANGE		
SEC	SECTION		CONCRETE
SET	SET "LB 7832"		ASPHALT PAVEMENT
SW	SIDEWALK	SUBJECT PROPERTY LINE	
TWN	TOWNSHIP	ADJACENT PROPERTY LINE	
ESMT	EASEMENT	EASEMENT LINE	
		CENTERLINE	
X	WATER'S EDGE LINE	X RIGHT-OF-WAY LINE	
X	4' BARBED WIRE FENCE	FLOOD-FLOOD LINE	
	CHARTER PAIR		

PER INS #202029113, PUBLIC RECORDS OF LAKE COUNTY, FLORIDA

PARCEL 1:
THE EAST HALF OF THE NORTHEAST QUARTER OF SECTION 34, TOWNSHIP 20 SOUTH, RANGE 25 EAST, SAID LAND LYING AND BEING IN LAKE COUNTY, FLORIDA.

PARCEL 2:
THAT PART OF THE SOUTHEAST QUARTER OF THE SOUTHEAST QUARTER LYING SOUTH OF CLAY ROAD (NUMBER TWO ROAD) IN SECTION 27, TOWNSHIP 20 SOUTH, RANGE 25 EAST, SAID LAND LYING AND BEING SITUATE IN LAKE COUNTY, FLORIDA.

PARCEL 3:
THE EAST HALF OF THE SOUTHEAST QUARTER OF SECTION 34, TOWNSHIP 20 SOUTH, RANGE 25 EAST, SAID LAND LYING AND BEING SITUATE IN LAKE COUNTY, FLORIDA.

PARCEL 4:
THE NORTH HALF OF GOVERNMENT LOTS 3 AND 4, ALSO KNOWN AS THE NORTH HALF OF THE NORTHWEST QUARTER OF SECTION 27, TOWNSHIP 21 SOUTH, RANGE 25 EAST, LAKE COUNTY, FLORIDA, SAID LAND LYING AND BEING SITUATE IN LAKE COUNTY, FLORIDA.

LESS: THE EAST 262 FEET OF THE FOLLOWING DESCRIBED PROPERTY, NORTH HALF OF GOVERNMENT LOT 3, SECTION 2, TOWNSHIP 21 SOUTH, RANGE 25 EAST, LAKE COUNTY, FLORIDA, LYING WEST OF ROAD RIGHT-OF-WAY FOR HIGHWAY 19, LESS THE SOUTH 907 FEET THEREOF.

AND

LESS: THE SOUTH 740 FEET OF THE EAST 262 FEET OF THE FOLLOWING DESCRIBED PROPERTY, NORTH HALF OF GOVERNMENT LOT 3, SECTION 2, TOWNSHIP 21 SOUTH, RANGE 25 EAST, LAKE COUNTY, FLORIDA, LYING WEST OF ROAD RIGHT-OF-WAY FOR HIGHWAY 19.

PROJECT KEYMAP
SCALE: NOT TO SCALE

SHEET LIST:

- PAGE 1 BOUNDARY SURVEY
- PAGE 2 TOPOGRAPHIC SURVEY - PARCEL 1 & 2
- PAGE 3 TOPOGRAPHIC SURVEY - PARCEL 3
- PAGE 4 TOPOGRAPHIC SURVEY - PARCEL 4
- PAGE 5 TREE SURVEY - PARCEL 1 & 2
- PAGE 6 TREE SURVEY - PARCEL 3
- PAGE 7 TREE SURVEY - PARCEL 4
- PAGE 8-14 TREE TABLE


SEE SHEET 2
FOR TOPOGRAPHIC
INFORMATION
SEE SHEET 5
FOR TREE INFORMATION

MATCH LINE

SEE SHEET 3
FOR TOPOGRAPHIC
INFORMATION
SEE SHEET 6
FOR TREE INFORMATION

MATCH LINE "B"

SEE SHEET 4
FOR TOPOGRAPHIC
INFORMATION
SEE SHEET 7
FOR TREE INFORMATION

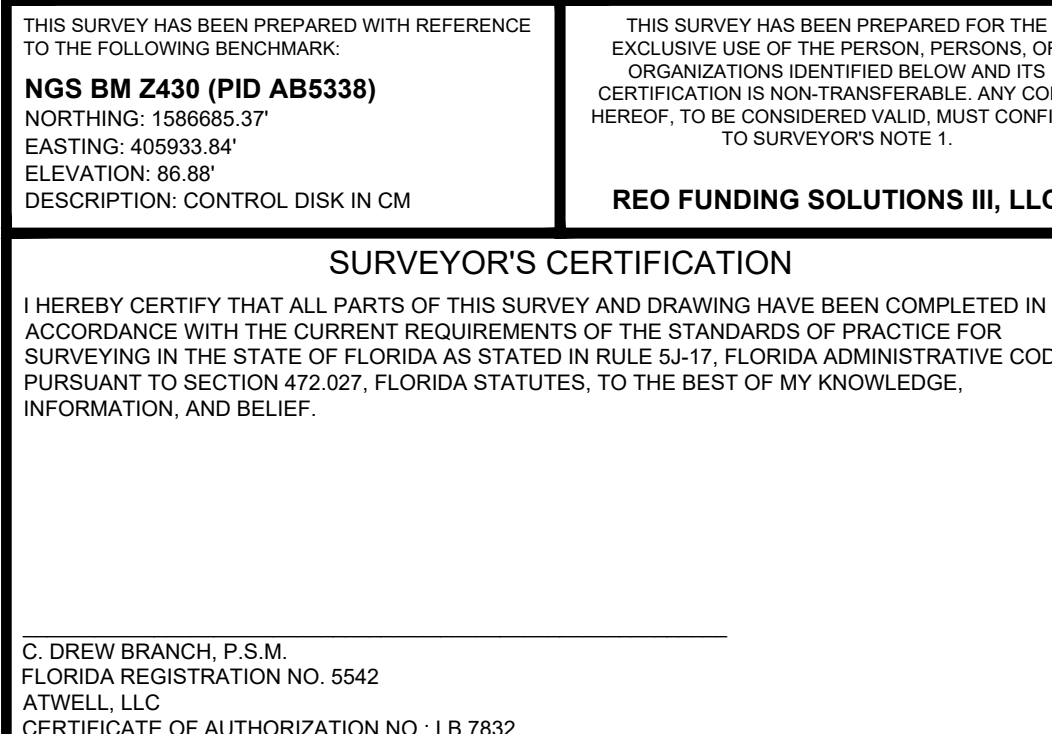

LOCATED IN:
SECTION 2, TOWNSHIP 21 S, RANGE 25 E &
SECTION 34, TOWNSHIP 20 S, RANGE 25 E
PARCEL ID: 22125000200004800, 3420250004000001003,
342025000100000100, & 2720250004000001200
REVIEWS ROAD
HOWEY IN THE HILLS, LAKE COUNTY, FLORIDA, 34737

MAP OF
BOUNDARY, TOPOGRAPHIC, WETLAND & TREE SURVEY

MISSION RISE

	REV.	DRAWER	REV. DATE	COMMENTS
PW.	KH	1	12/12/2024	ADDED TREE SURVEY
DM.	NW	2	01/20/2025	ADDED SHWE NAIL LOCATIONS
	IL / NW	3	06/16/2025	ADJUSTED BOUNDARY ON FID MONUMENTS
	NW	4	08/27/2025	ADJUSTED AG AND SUE EASEMENT
SHEET NO.				



Know what's below.
Call before you dig.

THE LOCATIONS OF EXISTING UNDERGROUND UTILITIES ARE SHOWN IN AN APPROXIMATE WAY ONLY AND HAVE NOT BEEN INDEPENDENTLY VERIFIED BY THE OWNER OR ITS REPRESENTATIVE. THE CONTRACTOR SHALL DETERMINE THE EXACT LOCATION OF ALL EXISTING UTILITIES BEFORE COMMENCING WORK, AND AGREES TO BE FULLY RESPONSIBLE FOR ANY AND ALL DAMAGES WHICH MIGHT BE OCCASIONED BY THE CONTRACTOR'S FAILURE TO EXACTLY LOCATE AND PRESERVE ANY AND ALL UNDERGROUND UTILITIES.

NOTICE: CONSTRUCTION SITE SAFETY IS THE SOLE RESPONSIBILITY OF THE CONTRACTOR. NEITHER THE OWNER NOR THE ENGINEER SHALL BE EXPECTED TO ASSUME ANY RESPONSIBILITY FOR SAFETY OF THE WORK OF PERSONS ENGAGED IN THE WORK, OF ANY NEARBY STRUCTURES, OR OF ANY OTHER PERSONS.


COPYRIGHT © 2025 ATWELL LLC
NO REPRODUCTION SHALL BE MADE WITHOUT THE PRIOR WRITTEN CONSENT OF ATWELL LLC

ATWELL
866.850.4200 www.atwell-group.com
2600 WATLAND CENTER BLVD, SUITE 202
MAITLAND, FL 32751
407.775.6500
FLORIDA SURVEY CERTIFICATE OF AUTHORIZATION # LB 1832


LOCATED IN:
SECTION 2, TOWNSHIP 21 S, RANGE 25 E &
SECTION 34, TOWNSHIP 20 S, RANGE 25 E
PARCEL ID: 22126030000004800, 3420250000000001003,
3420250001000000100, & 2720250000000001200
REVELS ROAD
HOWEY IN THE HILLS, LAKE COUNTY, FLORIDA, 34737

MAP OF
BOUNDARY, TOPOGRAPHIC, WETLAND & TREE SURVEY
MISSION RISE

REV	DATE	COMMENTS	1	2	3	4	5	6	7	8	9	10	11	12
DRAWN	12/12/2024	ADDED TREE SURVEY												
1	12/12/2024	ADDED SHWE MAIL LOCATIONS												
2	01/20/2025													
DWG.	KH	CH	DB											
PM.	NW													
FIELD DATE:	01/20/2025													
PLOT DATE:	06/27/2025													
JOB	22005325													
SHEET NO.	2 OF 14													

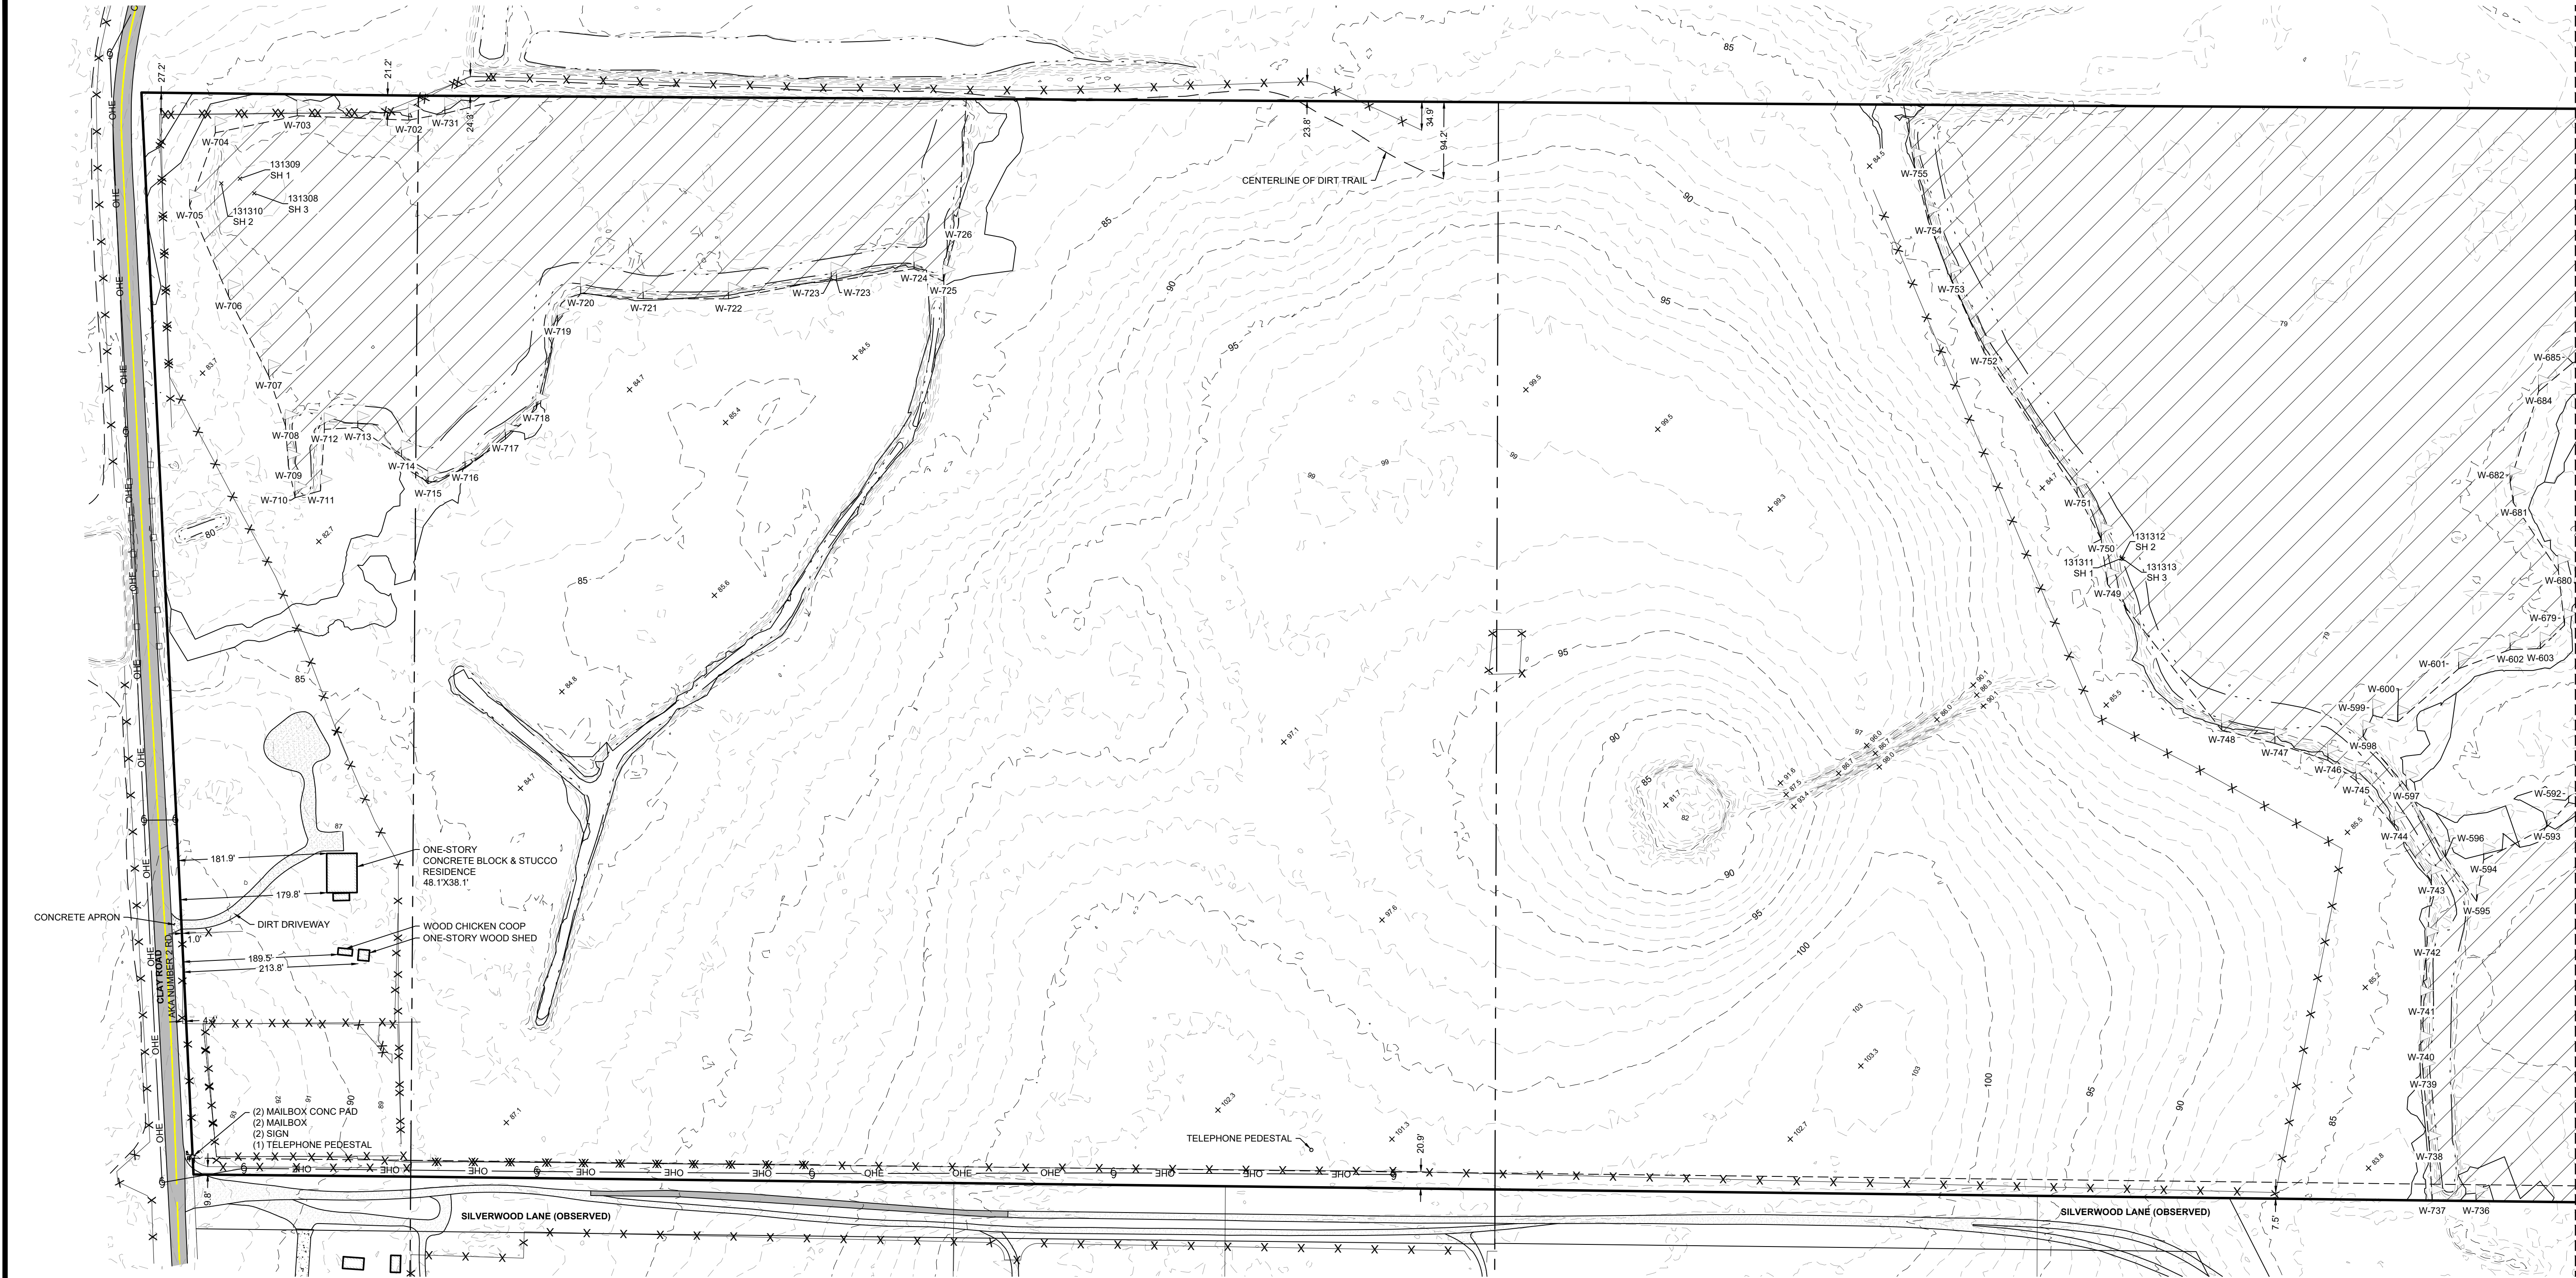



SURVEYOR'S LEGEND	
BM	BENCHMARK
CCR	CERTIFIED CORNER RECORD
CM	CONCRETE MONUMENT
FDOT	FLORIDA DEPARTMENT OF TRANSPORTATION
FEMA	FEDERAL EMERGENCY MANAGEMENT AGENCY
FND	FOUND
INS	INSTRUMENT
IP	IRON PIPE
IR	IRON ROD
IRC	IRON ROD & CAP
LB	LICENSED BUSINESS
NGS	NATIONAL GEODETIC SURVEY
NLD	NAIL & DISK
ORB	OFFICIAL RECORDS BOOK
PB	PLAT BOOK
PCP	PERMANENT CONTROL POINT
PG	PAGE
PRM	PERMANENT REFERENCE MONUMENT
R/W	RIGHT-OF-WAY
RD	ROOF DRAIN
RNG	RANGE
SEC	SECTION
SET	SET "LB 7832"
SW	SIDEWALK
TWN	TOWNSHIP
ESMT	EASEMENT
WATER'S EDGE LINE	
4" BARBED WIRE FENCE	
GUARD RAIL	
BENCHMARK	
BREAKLINE	
CONCRETE MONUMENT FOUND	
IRON ROD FOUND	
NAIL & DISK FOUND	
WETLAND FLAG	
WOODEN POWER POLE	
TELEPHONE PEDESTAL	
MITERED END SECTION	
WETLAND	
BUILDING FOOTPRINT	
CONCRETE	
ASPHALT PAVEMENT	
SUBJECT PROPERTY LINE	
ADJACENT PROPERTY LINE	
EASEMENT LINE	
CENTERLINE	
RIGHT-OF-WAY LINE	
FEMA FLOOD LINE	

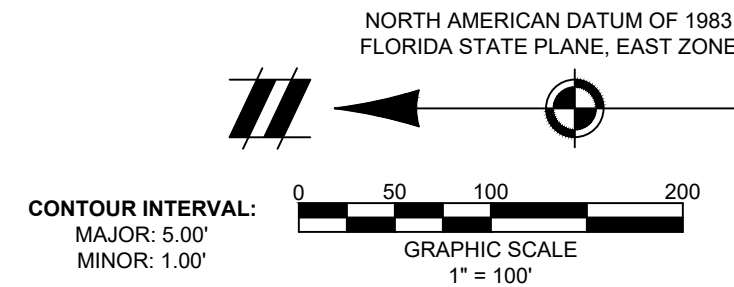



Seasonal High Water Table				
Point #	Northing	Easting	Elevation	Raw Description
131308	1591965.69	403288.85	78.85	SH 3
131309	1592003.27	403306.79	78.92	SH 1
131310	1592026.10	403300.95	78.86	SH 2


Seasonal High Water Table				
Point #	Northing	Easting	Elevation	Raw Description
131311	1589697.63	402841.69	79.55	SH 1
131312	1589697.35	402841.37	79.56	SH 2
131313	1589695.51	402840.88	79.54	SH 3

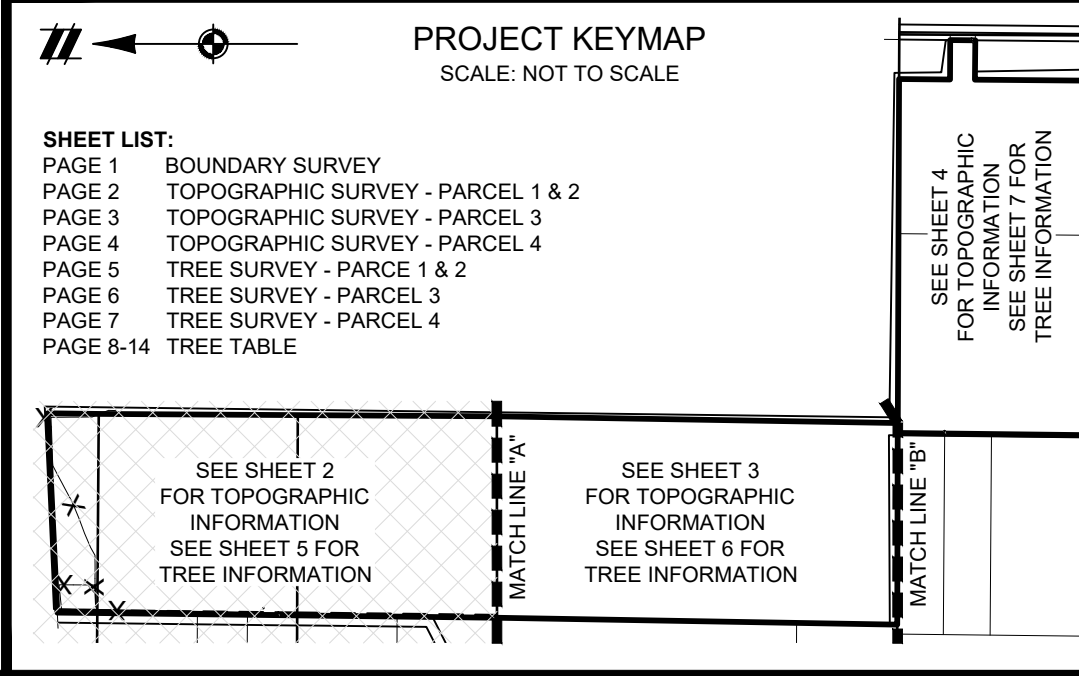


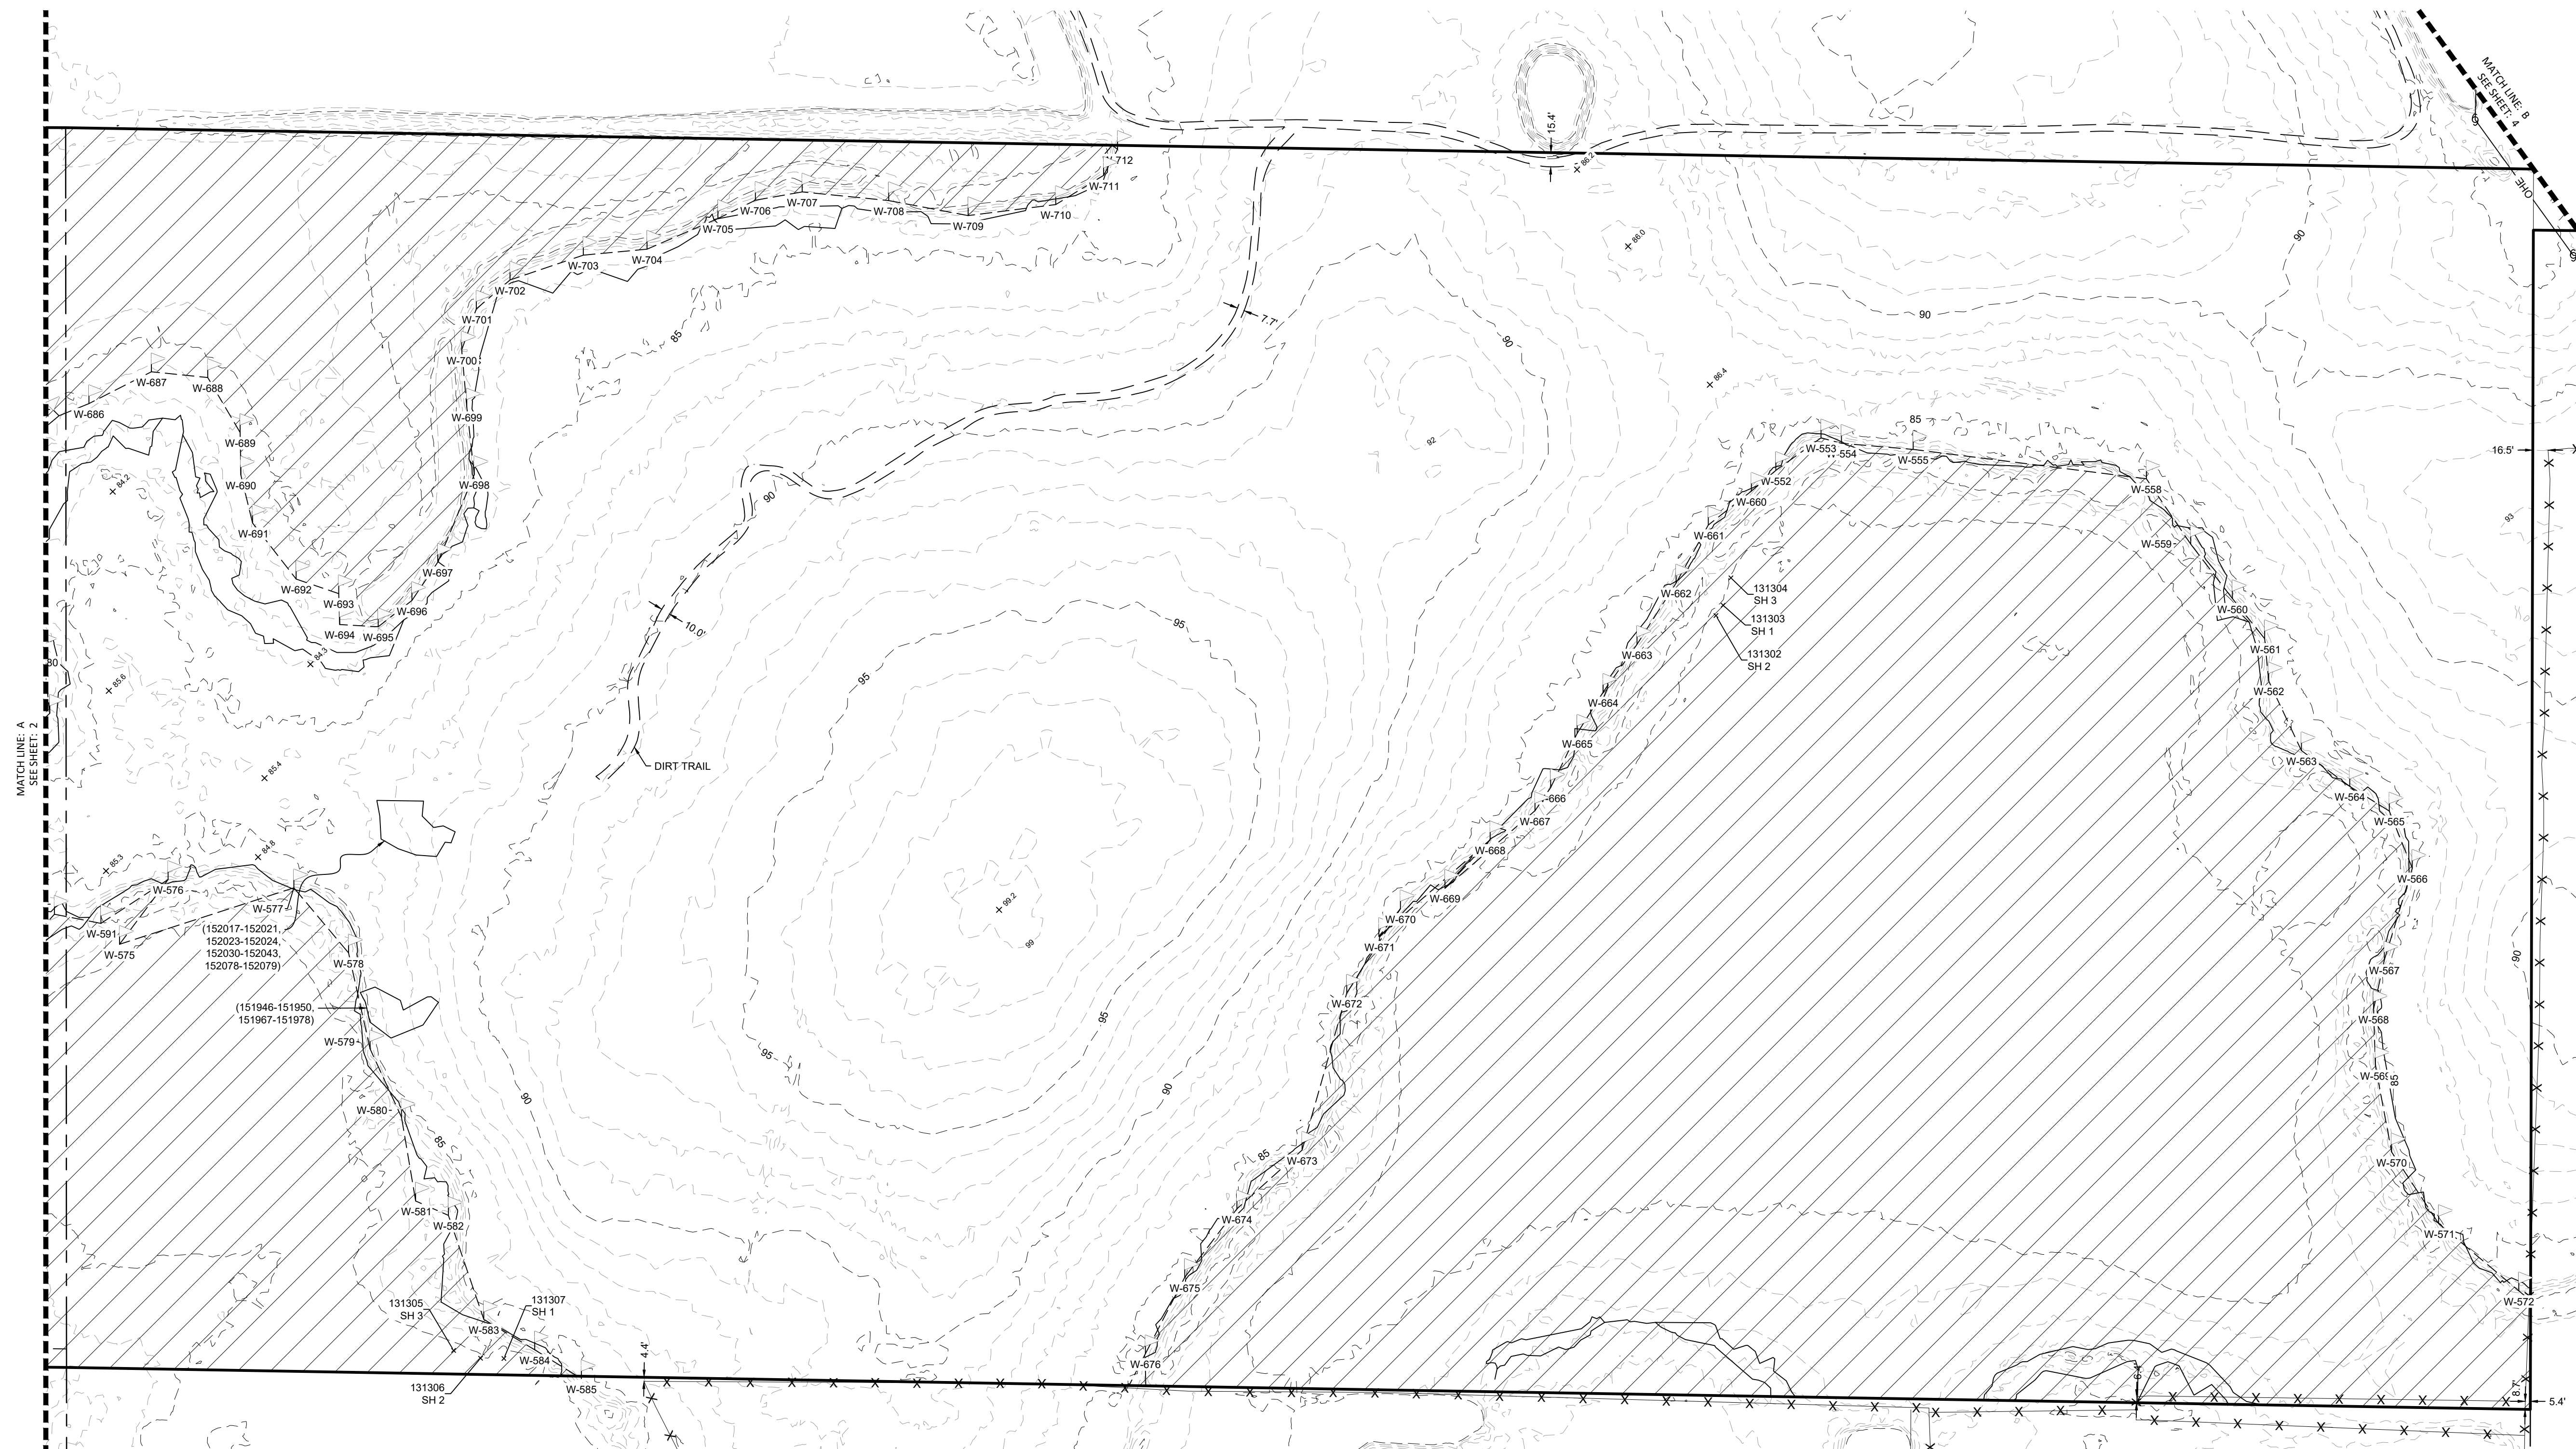[illegible]

SURVEYOR'S LEGEND

 
 
BM	BENCHMARK		BENCHMARK
CCR	CERTIFIED CORNER RECORD		BREAKLINE
CM	CONCRETE MONUMENT		CONCRETE MONUMENT FOUND
FDOT	FLORIDA DEPARTMENT OF TRANSPORTATION		IRON ROD FOUND
FEMA	FEDERAL EMERGENCY MANAGEMENT AGENCY		NAIL & DISK FOUND
FUND	FUND		WETLAND FLAG
INS	INSTRUMENT		WOODEN POWER POLE
IP	IRON PIPE		TELEPHONE PEDESTAL
IR	IRON ROD		MITERED END SECTION
IRC	IRON ROD & CAP		WETLAND
LB	LICENSED BUSINESS		BUILDING FOOTPRINT
NGS	NATIONAL GEODETTIC SURVEY		CONCRETE
NLD	NAIL & DISK		ASPHALT PAVEMENT
ORB	OFFICIAL RECORDS BOOK		
PB	PLAT BOOK		
PCP	PERMANENT CONTROL POINT		
PG	PAGE		
PRM	PERMANENT REFERENCE MONUMENT		
R/W	RIGHT-OF-WAY		
RD	ROOF DRAIN		
RENG	RANGE		
SEC	SECTION		
SET	SET "LB 7832"		
SW	SIDEWALK		
TWN	TOWNSHIP		
ESMT	EASEMENT		

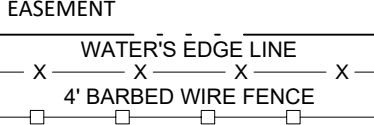

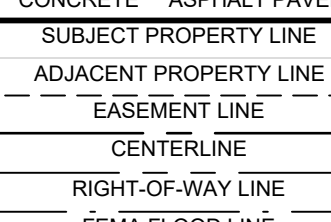

Seasonal High Water Table				
Point #	Northing	Easting	Elevation	Raw Description
131305	1588718.32	402071.29	80.12	SH 3
131306	1588689.24	402062.81	80.51	SH 2
131307	1588664.02	402062.58	79.86	SH 1

Seasonal High Water Table				
Point #	Northing	Easting	Elevation	Raw Description
131302	1587354.71	402865.30	80.20	SH 2
131303	1587346.94	402876.46	80.14	SH 1
131304	1587338.49	402906.03	80.16	SH 3

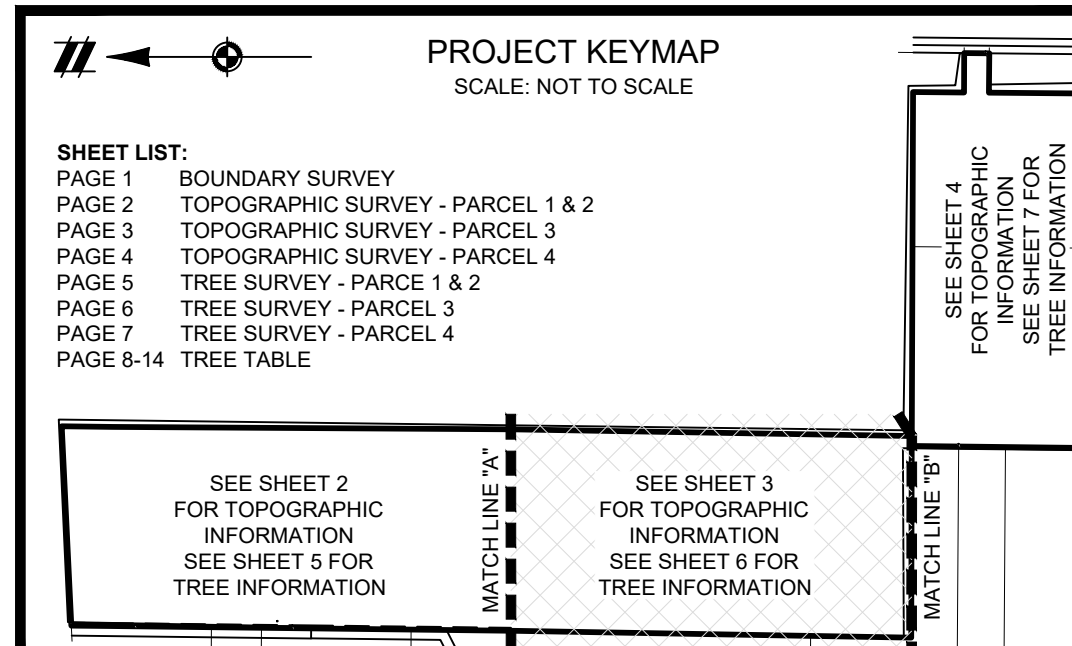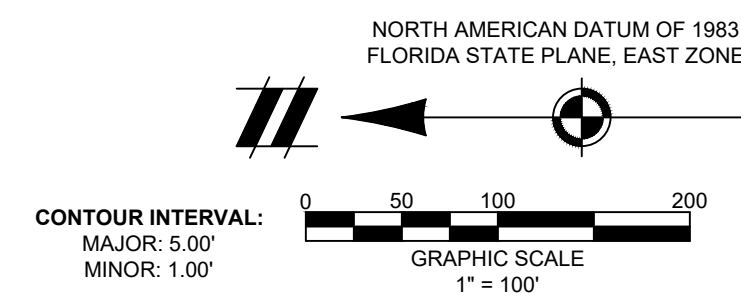



THE LOCATIONS OF EXISTING UNDERGROUND UTILITIES ARE SHOWN IN AN APPROXIMATE WAY ONLY AND HAVE NOT BEEN INDEPENDENTLY VERIFIED BY THE OWNER OR ITS REPRESENTATIVE. THE CONTRACTOR SHALL DETERMINE THE EXACT LOCATION OF ALL EXISTING UTILITIES BEFORE COMMENCING WORK, AND AGREES TO BE FULLY RESPONSIBLE FOR ANY AND ALL DAMAGES WHICH MIGHT BE OCCASIONED BY THE CONTRACTOR'S FAILURE TO EXACTLY LOCATE AND PRESERVE ANY AND ALL UNDERGROUND UTILITIES.

NOTICE:
CONSTRUCTION SITE SAFETY IS THE
SOLE RESPONSIBILITY OF THE
CONTRACTOR; NEITHER THE OWNER
NOR THE ENGINEER SHALL BE
EXPECTED TO ASSUME ANY
RESPONSIBILITY FOR SAFETY OF THE
WORK, OF PERSONS ENGAGED IN THE
WORK, OF ANY NEARBY STRUCTURES,
OR OF ANY OTHER PERSONS.

COPYRIGHT © 2025 ATWELL LLC
NO REPRODUCTION SHALL BE MADE
WITHOUT THE PRIOR WRITTEN CONSENT
OF ATWELL LLC

ATWELL
866.850.4200 www.atwell-group.com
2600 MAITLAND CENTER PKWY, STE 262
MAITLAND, FL 32751
407.777.6500
VEVEY CERTIFICATE OF AUTHORIZATION # LB 7832

407.775.6500
FLORIDA SURVEY CERTIFICATE OF AUTHORIZATION # LB 7832

LOCATED IN:
SECTION 2, TOWNSHIP 21 S, RANGE 25 E &
SECTION 34, TOWNSHIP 20 S, RANGE 25 E


PARCEL ID: 22125000200004800, 342025000400001003,
342025000100000100, & 272025000400001200

REVELS ROAD
HOWEY IN THE HILLS, LAKE COUNTY, FLORIDA, 34737


MAP OF

MISSION RISE

REV	DRAWER	DATE	COMMENTS
	KH	12/20/2024	ADDED TREE SURVEY
	NW	07/20/2025	ADDED SHIRE NAIL LOCATIONS
DWG.	KH	CH.	DB
P.M.	NW		
FIELD DATE:	01/20/2025		
PLOT DATE:	06/27/2025		
JOB	22005325		
SHEET NO.			

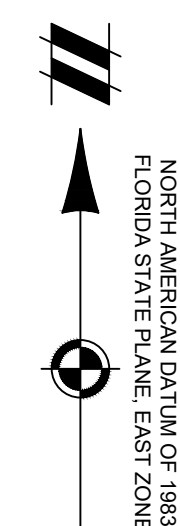

CONTOUR INTERVAL:
MAJOR: 5.00'
MINOR: 1.00'

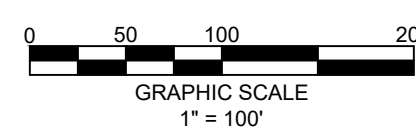

PROJECT KEYMAP
SCALE: NOT TO SCALE

Seasonal High Water Table				
Point #	Northing	Easting	Elevation	Raw Description
131299	1586209.06	403620.22	79.86	SH 2
131300	1586206.91	403618.02	79.94	SH 1
131301	1586206.47	403606.47	79.98	SH 3

Seasonal High Water Table				
Point #	Northing	Easting	Elevation	Raw Description
131293	1585370.83	404663.62	80.81	SH 1
131294	1585372.47	404663.76	80.76	SH 2
131295	1585363.22	404657.58	80.66	SH 3

Seasonal High Water Table				
Point #	Northing	Easting	Elevation	Raw Description
131296	1585575.80	405647.74	80.43	SH 1
131297	1585560.19	405644.42	80.56	SH 2
131298	1585449.89	405623.27	80.70	SH 3

SHEET LIST:
PAGE 1 BOUNDARY SURVEY
PAGE 2 TOPOGRAPHIC SURVEY - PARCEL 1 & 2
PAGE 3 TOPOGRAPHIC SURVEY - PARCEL 3
PAGE 4 TOPOGRAPHIC SURVEY - PARCEL 4
PAGE 5 TREE SURVEY - PARCE 1 & 2
PAGE 6 TREE SURVEY - PARCEL 3
PAGE 7 TREE SURVEY - PARCEL 4
PAGE 8-14 TREE TABLE

SEE SHEET 2
FOR TOPOGRAPHIC
INFORMATION
SEE SHEET 5 FOR
TREE INFORMATION

SEE SHEET 3
FOR TOPOGRAPHIC
INFORMATION
SEE SHEET 6 FOR
TREE INFORMATION

SEE SHEET 4
FOR TOPOGRAPHIC
INFORMATION
SEE SHEET 7 FOR
TREE INFORMATION

ATCH LINE "B"		
---------------	--	--

SURVEYOR'S LEGEND

DM	BENCHMARK		BENCHMARK
CCR	CERTIFIED CORNER RECORD		
CM	CONCRETE MONUMENT		
FDOT	FLORIDA DEPARTMENT OF TRANSPORTATION		BREAKLINE
FEMA	FEDERAL EMERGENCY MANAGEMENT AGENCY		CONCRETE MONUMENT FOUND
FND	FOUND		IRON ROD FOUND
INS	INSTRUMENT		NAIL & DISK FOUND
IP	IRON PIPE		WETLAND FLAG
IR	IRON ROD		WOODEN POWER POLE
IRC	IRON ROD & CAP		TELEPHONE PEDESTAL
LB	LICENSED BUSINESS		MITERED END SECTION
NGS	NATIONAL GEODETIC SURVEY		WETLAND
NLD	NAIL & DISK		BUILDING FOOTPRINT
ORR	OFFICIAL RECORDS BOOK		CONCRETE
PB	PLAT BOOK		ASPHALT PAVEMENT
PCP	PERMANENT CONTROL POINT		
PG	PAGE		
PRM	PERMANENT REFERENCE MONUMENT		
R/W	RIGHT-OF-WAY		
RD	ROAD DRAIN		
RNG	RANGE		
SEC	SECTION		
SET	SET "LB 7832"		
SW	SIDEWALK		
TWN	TOWNSHIP		
ESMT	EASEMENT		



NOTICE:
CONSTRUCTION SITE SAFETY IS THE
SOLE RESPONSIBILITY OF THE
CONTRACTOR; NEITHER THE OWNER
NOR THE ENGINEER SHALL BE
EXPECTED TO ASSUME ANY
RESPONSIBILITY FOR SAFETY OF THE
WORK, OF PERSONS ENGAGED IN THE
WORK, OF ANY NEARBY STRUCTURES,
OR OF ANY OTHER PERSONS.

COPYRIGHT © 2025 ATWELL LLC
NO REPRODUCTION SHALL BE MADE
WITHOUT THE PRIOR WRITTEN CONSENT
OF ATWELL LLC

LOCATED IN:
SECTION 2, TOWNSHIP 21 S, RANGE 25 E &
SECTION 34, TOWNSHIP 20 S, RANGE 25 E
PARCEL ID: 22125000200004800, 342025000400001003,
342025000100000100, & 272025000400001200

REVELS ROAD

HOWEY IN THE HILLS, LAKE COUNTY, FLORIDA, 34737

MAP OF
BOUNDARY, TOPOGRAPHIC, WETLAND & TREE SURVEY

GUARD RAIL

 $1'' = 100'$ [illegible]

SURVEY - PARCEL 3
 SURVEY - PARCEL 4
 24.000 1.0.0

.....

PHIC
ON

FOR TOPOGRAPHIC
INFORMATION



Know what's below.
Call before you dig.

THE LOCATIONS OF EXISTING UNDERGROUND UTILITIES ARE SHOWN IN AN APPROXIMATE WAY ONLY AND HAVE NOT BEEN INDEPENDENTLY VERIFIED BY THE OWNER OR ITS REPRESENTATIVE. THE CONTRACTOR SHALL DETERMINE THE EXACT LOCATION OF ALL EXISTING UTILITIES BEFORE COMMENCING WORK, AND AGREES TO BE FULLY RESPONSIBLE FOR ANY AND ALL DAMAGES WHICH MIGHT BE OCCASIONED BY THE CONTRACTOR'S FAILURE TO EXACTLY LOCATE AND PRESERVE ANY AND ALL UNDERGROUND UTILITIES.

NOTICE: CONSTRUCTION SITE SAFETY IS THE SOLE RESPONSIBILITY OF THE CONTRACTOR. NEITHER THE OWNER NOR THE ENGINEER SHALL BE EXPECTED TO ASSUME ANY RESPONSIBILITY FOR SAFETY OF THE WORK OF PERSONS ENGAGED IN THE WORK, OR OF ANY NEARBY STRUCTURES, OR OF ANY OTHER PERSONS.


COPYRIGHT © 2025 ATWELL LLC. NO REPRODUCTION SHALL BE MADE WITHOUT THE PRIOR WRITTEN CONSENT OF ATWELL LLC.




LOCATED IN:
SECTION 2, TOWNSHIP 21 S, RANGE 25 E &
SECTION 34, TOWNSHIP 20 S, RANGE 25 E
PARCEL ID: 2015600300004800, 342925004000001003,
342925000100000100, & 272925004000001200
REVELS ROAD
HOWEY IN THE HILLS, LAKE COUNTY, FLORIDA, 34737

MAP OF
BOUNDARY, TOPOGRAPHIC, WETLAND & TREE SURVEY
MISSION RISE

REV	DATE	COMMENTS	DRAWN	DATE	DATE	DATE
1	12/12/2024	ADDED TREE SURVEY	KH			
2	01/20/2025	ADDED SHWEE MAIL LOCATIONS	NW			
DWG.	KH	CH.	DB			
PM.	NW					
FIELD DATE:	01/20/2025					
PLOT DATE:	06/27/2025					
JOB	22005325					
SHEET NO.	6 OF 14					

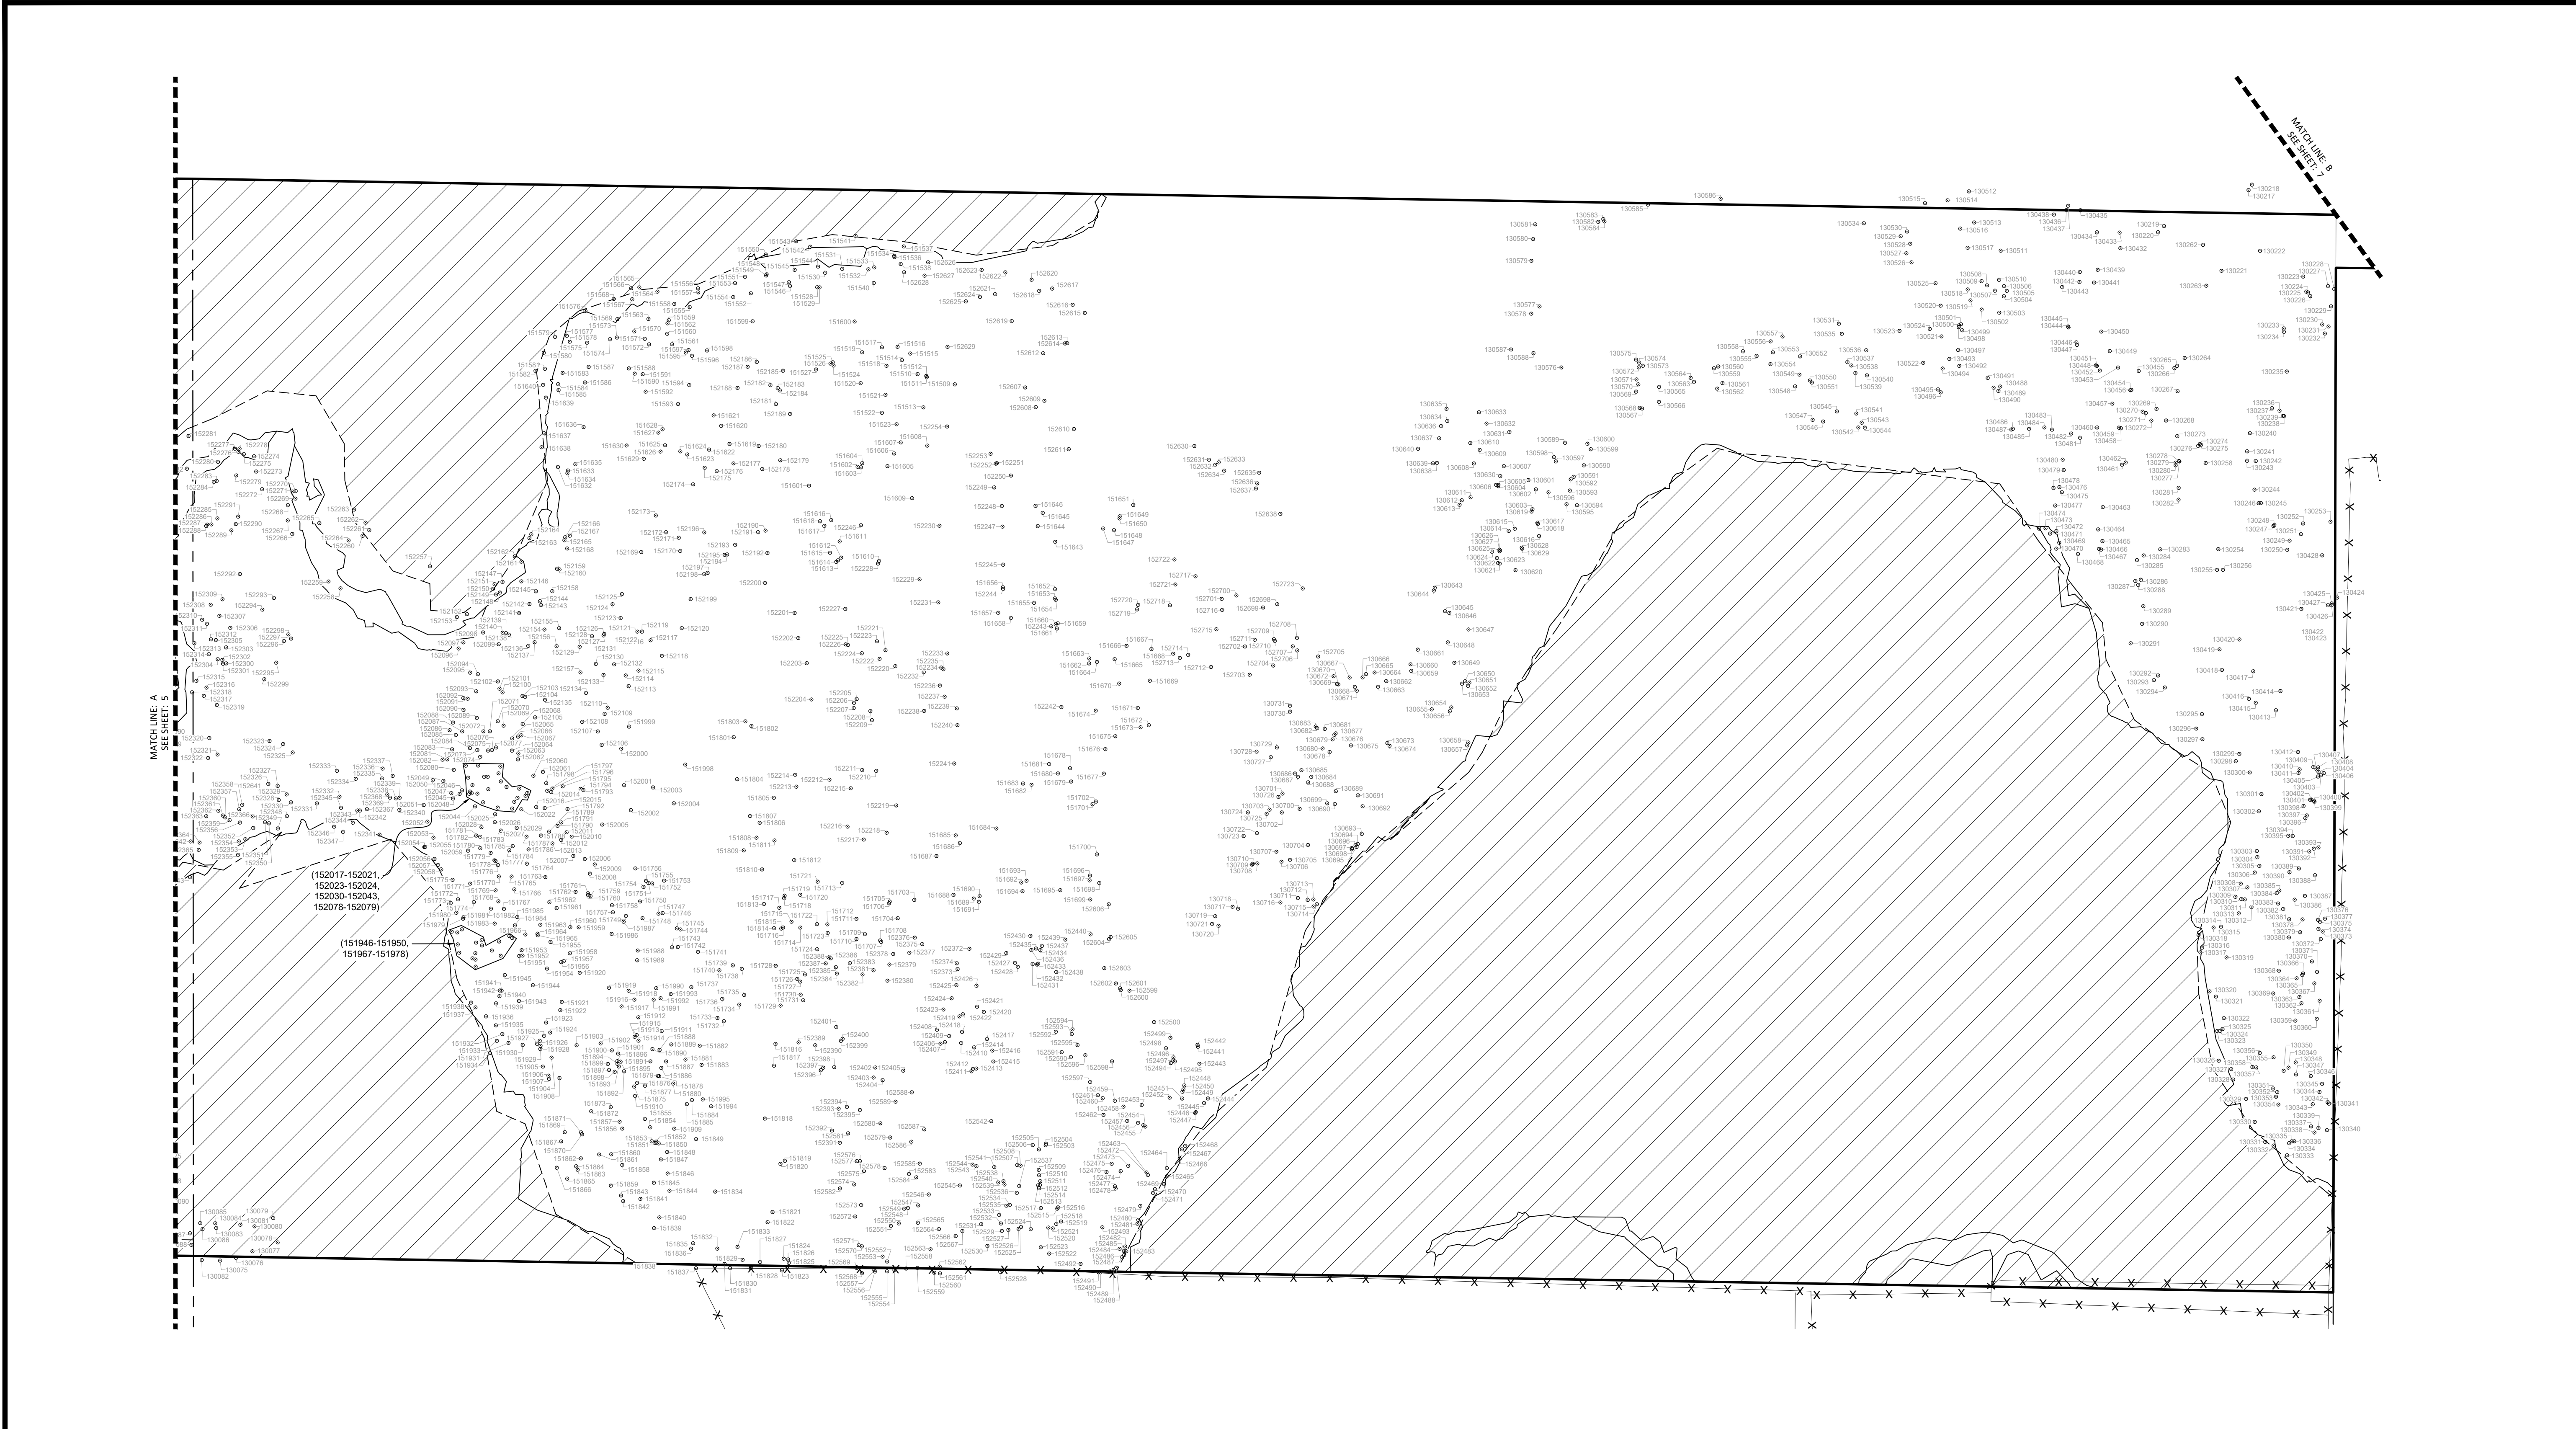

SURVEYOR'S LEGEND	
BM	BENCHMARK
CCR	CERTIFIED CORNER RECORD
CM	CONCRETE MONUMENT
FDOT	FLORIDA DEPARTMENT OF TRANSPORTATION
FEMA	FEDERAL EMERGENCY MANAGEMENT AGENCY
FNS	FOUND
IND	IRON ROD FOUND
IP	IRON PIPE
IR	IRON ROD
IRC	IRON ROD & CAP
LB	LICENSED BUSINESS
NGS	NATIONAL GEODETIC SURVEY
NLD	NAIL & DISK
ORB	OFFICIAL RECORDS BOOK
PB	PLAT BOOK
PCP	PERMANENT CONTROL POINT
PG	PAGE
PRM	PERMANENT REFERENCE MONUMENT
R/W	RIGHT-OF-WAY
RD	ROOF DRAIN
RNG	RANGE
SEC	SECTION
SET	SET "LB 7832"
SW	SIDEWALK
TWN	TOWNSHIP
ESMT	EASEMENT
WATER'S EDGE LINE	
4" BARBED WIRE FENCE	
GUARD RAIL	
BENCHMARK	
BREAKLINE	
CONCRETE MONUMENT FOUND	
IRON ROD FOUND	
NAIL & DISK FOUND	
WETLAND FLAG	
WOODEN POWER POLE	
TELEPHONE PEDESTAL	
MITERED END SECTION	
WETLAND	
BUILDING FOOTPRINT	
CONCRETE	
ASPHALT PAVEMENT	
SUBJECT PROPERTY LINE	
ADJACENT PROPERTY LINE	
EASEMENT LINE	
CENTERLINE	
RIGHT-OF-WAY LINE	
FEMA FLOOD LINE	

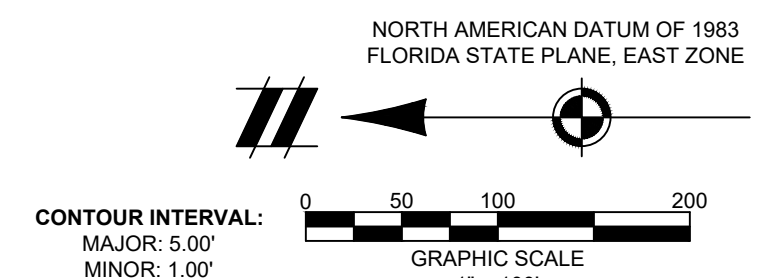

PROJECT KEYMAP
SCALE: NOT TO SCALE

SHEET LIST:
PAGE 1 BOUNDARY SURVEY
PAGE 2 TOPOGRAPHIC SURVEY - PARCEL 1 & 2
PAGE 3 TOPOGRAPHIC SURVEY - PARCEL 3
PAGE 4 TOPOGRAPHIC SURVEY - PARCEL 4
PAGE 5 TREE SURVEY - PARCEL 1 & 2
PAGE 6 TREE SURVEY - PARCEL 3
PAGE 7 TREE SURVEY - PARCEL 4
PAGE 8-14 TREE TABLE

SEE SHEET 2 FOR TOPOGRAPHIC INFORMATION
SEE SHEET 3 FOR TOPOGRAPHIC INFORMATION
SEE SHEET 5 FOR TREE INFORMATION

SEE SHEET 4 FOR TOPOGRAPHIC INFORMATION
SEE SHEET 6 FOR TREE INFORMATION



NOTICE:
CONSTRUCTION SITE SAFETY IS THE
SOLE RESPONSIBILITY OF THE
CONTRACTOR; NEITHER THE OWNER
NOR THE ENGINEER SHALL BE
EXPECTED TO ASSUME ANY
RESPONSIBILITY FOR SAFETY OF THE
WORK, OF PERSONS ENGAGED IN THE
WORK, OF ANY NEARBY STRUCTURES,
OR OF ANY OTHER PERSONS.

— 50 —




FLORIDA SUPERFUND

KEY

--	--	--	--	--	--	--

REV	DRAFTER	REV. DATE
1	KH	12/12/2024
2	NW	01/20/2025

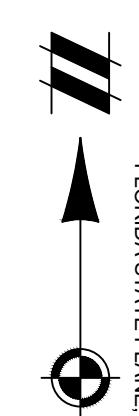

CONTOUR INTERVAL:
MAJOR: 5.00'
MINOR: 1.00'

GRAPHIC SCALE
1" = 100'

PROJECT KEYMAP
SCALE: NOT TO SCALE

SHEET LIST:

PAGE 1	BOUNDARY SURVEY
PAGE 2	TOPOGRAPHIC SURVEY - PARCEL 1 & 2
PAGE 3	TOPOGRAPHIC SURVEY - PARCEL 3
PAGE 4	TOPOGRAPHIC SURVEY - PARCEL 4
PAGE 5	TREE SURVEY - PARCEL 1 & 2
PAGE 6	TREE SURVEY - PARCEL 3
PAGE 7	TREE SURVEY - PARCEL 4
PAGE 8-14	TREE TABLE



SEE SHEET 2
FOR TOPOGRAPHIC
INFORMATION
SEE SHEET 5 FOR
TREE INFORMATION

MATCH LINE "A"

SEE SHEET 3
FOR TOPOGRAPHIC
INFORMATION
SEE SHEET 6 FOR
TREE INFORMATION

SEE SHEET 4
FOR TOPOGRAPHIC
INFORMATION
SEE SHEET 7 FOR

MATCH LINE "B"		

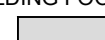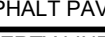BENCHMARK		BENCHMARK	
CCM	CERTIFIED CORNER RECORD		BREAKLINE
CDT	CONCRETE MONUMENT		CONCRETE MONUMENT FOUND
FMD	FLORIDA DEPARTMENT OF TRANSPORTATION		IRON ROD FOUND
FEMA	FEDERAL EMERGENCY MANAGEMENT AGENCY		NAIL & DISK FOUND
FND	FOUND		WETLAND FLAG
INS	INSTRUMENT		WOODEN POWER POLE
IR	IRON PIPE		TELEPHONE PEDESTAL
IR	IRON ROD		MITERED END SECTION
IRC	IRON ROD & CAP		WETLAND
LB	LICENSED BUSINESS		BUILDING FOOTPRINT
NGS	NATIONAL GEODETIC SURVEY		CONCRETE
NLD	NAIL & DISK		ASPHALT PAVEMENT
ORB	OFFICIAL RECORDS BOOK	SUBJECT PROPERTY LINE	
PL	PLAT BOOK	ADJACENT PROPERTY LINE	
PCP	PERMANENT CONTROL POINT	EASEMENT LINE	
PAGE	PAGE	CENTERLINE	
PRM	PERMANENT REFERENCE MONUMENT	RIGHT-OF-WAY LINE	
R/W	RIGHT-OF-WAY	FEMA 1% FLOOD LINE	
R/D	ROOF DRAIN		
RNG	RANGE		
SEC	SECTION		
SW	SIDEWALK		
TWN	TOWNSHIP		
ESMT	EASEMENT		

WATER'S EDGE LINE			
X	X	X	X
4' BARBED WIRE FENCE			
			

Tree Table			
Point #	Northing	Easting	Raw Description
130011	1590440.10	402969.10	TREE 24 OAK
130012	1590429.06	402946.20	TREE 10 OAK
130013	1590441.62	403018.15	TREE 40 OAK
130014	1590436.39	403033.34	TREE 24 OAK
130015	1590303.88	403053.81	TREE 28 OAK
130016	1590280.87	402989.72	TREE 30 OAK
130017	1590275.37	403098.41	TREE 8(1) 10(1) OAK
130018	1590276.32	403114.87	TREE 26 OAK
130019	1590299.94	403126.51	TREE 12 PALM
130020	1590296.66	403206.73	TREE 18 OAK
130021	1590275.40	403202.41	TREE 14 OAK
130022	1590349.96	403205.57	TREE 10 OAK
130023	1590348.60	403206.89	TREE 16 OAK
130024	1590347.05	403201.12	TREE 8 OAK
130025	1590341.43	403205.34	TREE 8 OAK
130026	1590330.38	403219.14	TREE 18 OAK
130027	1590334.48	403258.53	TREE 28 OAK
130028	1590376.81	403279.28	TREE 16 OAK
130029	1590440.13	403327.86	TREE 24 OAK
130030	1590442.69	403326.27	TREE 8 OAK
130031	1590533.36	403335.95	TREE 8 OAK
130032	1590539.69	403335.49	TREE 12 OAK
130033	1590531.54	403354.80	TREE 10 OAK
130034	1590500.96	403350.09	TREE 14 OAK
130035	1590492.04	403345.21	TREE 28 OAK
130036	1590511.46	403260.47	TREE 18 (3) OAK
130037	1590537.28	403221.99	TREE 22 OAK
130038	1590519.15	403221.40	TREE 36 OAK
130039	1590530.50	403184.36	TREE 24 OAK
130040	1590533.77	403134.03	TREE 28 OAK
130041	1590512.58	403132.38	TREE 8 OAK
130042	1590511.18	403130.71	TREE 22 OAK
130043	1590281.07	402989.64	TREE 24 OAK
130044	1590230.01	403116.54	TREE 26 OAK
130045	1590238.04	403143.65	TREE 20 OAK
130046	1590200.84	403138.31	TREE 14 OAK
130047	1590168.70	403179.10	TREE 14 OAK
130048	1590137.26	403158.97	TREE 22 OAK
130049	1590074.82	403272.52	TREE 19 OAK
130050	1590076.68	403280.01	TREE 25 OAK
130051	1590065.97	403287.68	TREE 20 OAK
130052	1590055.03	403312.33	TREE 30 OAK
130053	1590079.62	403347.73	TREE 10 OAK
130054	1590068.56	403347.30	TREE 10 OAK
130055	1590072.08	403351.71	TREE 8 OAK
130056	1590146.05	403359.64	TREE 8 OAK
130057	1590144.70	403355.96	TREE 10 OAK
130058	1590175.57	403369.76	TREE 24 OAK
130059	1590223.45	403363.51	TREE 12 OAK
130060	1590248.22	403353.45	TREE 11 OAK
130061	1590224.64	403326.46	TREE 8 OAK
130062	1590224.35	403325.88	TREE 8 OAK
130063	1590228.33	403322.45	TREE 8 (2) OAK
130064	1590206.26	403307.93	TREE 14 OAK
130065	1590199.92	403312.38	TREE 12(1) 16(1) 14(1) OAK
130066	1590205.25	403298.93	TREE 12 OAK
130067	1590182.19	403256.48	TREE 28 OAK
130068	1590051.86	403241.02	TREE 10 OAK
130069	1590033.62	403202.10	TREE 14 OAK
130070	1590012.47	403194.08	TREE 50 OAK
130071	1590959.46	403172.65	TREE 50 OAK
130072	1590976.17	403173.37	TREE 8 OAK
130075	1590103.44	402047.06	TREE 8 OAK
130076	1590908.48	402050.43	TREE 8 PINE
130077	1590963.09	402058.68	TREE 16 PINE
130078	1590931.76	402069.63	TREE 8 PINE
130079	1590937.31	402100.01	TREE 10 PINE
130080	1590960.53	402089.66	TREE 8 PINE
130081	1590976.16	402091.72	TREE 8 PINE
130082	1590126.16	402047.79	TREE 10 PINE
130083	1590108.21	402087.69	TREE 8 PINE
130084	1590109.35	402093.54	TREE 8 pine
130085	1590128.06	402093.75	TREE 8 PINE
130086	1590125.17	402086.37	TREE 8 PINE
130087	1590140.83	402081.10	TREE 10 PINE
130088	1590139.13	402066.67	TREE 12 PINE
130089	1590157.97	402092.57	TREE 8 PINE
130090	1590175.73	402114.78	TREE 8 PINE
130091	1590193.74	402093.60	TREE 8(2) OAK
130092	1590199.86	402096.74	TREE 16 OAK
130093	1590214.76	402090.00	TREE 8 OAK
130094	1590213.40	402074.95	TREE 8 OAK
130095	1590227.28	402068.84	TREE 10 OAK
130096	1590215.98	402058.19	TREE 10 OAK
130097	1590201.49	402040.69	TREE 10 PINE
130098	1590217.69	402034.32	TREE 10(2) OAK
130099	1590251.21	402061.96	TREE 8 OAK
130100	1590270.78	402057.83	TREE 10 OAK
130101	1590271.19	402059.27	TREE 8 OAK
130102	1590269.25	402068.48	TREE 8 OAK

Tree Table			
Point #	Northing	Easting	Raw Description
130103	1589257.82	402075.38	TREE 10 OAK
130104	1589262.59	402093.77	TREE 8 OAK
130105	1589238.94	402096.99	TREE 8 OAK
130106	1589266.68	402104.36	TREE 10 OAK
130107	1589252.61	402113.04	TREE 8 OAK
130108	1589265.78	402121.88	TREE 8 OAK
130109	1589277.93	402122.14	TREE 8 OAK
130110	1589278.10	402126.81	TREE 8(2) OAK
130111	1589274.20	402144.44	TREE 10 PINE
130112	1589276.53	402146.28	TREE 8 OAK
130113	1589262.32	402156.01	TREE 9 PINE
130114	1589283.55	402186.48	TREE 8 OAK
130115	1589266.44	402196.77	TREE 9 OAK
130116	1589257.76	402201.14	TREE 8 OAK
130117	1589238.99	402202.71	TREE 9 PINE
130118	1589237.13	402195.52	TREE 12 PINE
130119	1589234.54	402191.83	TREE 8 PINE
130120	1589258.06	402173.70	TREE 8 PINE
130121	1589213.30	402168.85	TREE 8 PINE
130122	1589216.22	402172.10	TREE 10 PINE
130123	1589202.61	402183.56	TREE 11 PINE
130124	1589199.30	402178.11	TREE 8 OAK
130125	1589186.90	402177.47	TREE 8 PINE
130126	1589191.60	402161.10	TREE 13 PINE
130127	1589192.98	402139.96	TREE 8 PINE
130128	1589185.67	402141.47	TREE 9 PINE
130129	1589190.35	402132.85	TREE 8 PINE
130130	1589187.57	402121.23	TREE 11 PINE
130131	1589937.45	402099.06	TREE 12 OAK
130132	1589987.70	402167.44	TREE 13 OAK
130133	1589930.34	402253.67	TREE 42 OAK
130134	1589756.03	402496.38	TREE 8 OAK
130135	1589760.16	402492.87	TREE 10(2) OAK
130136	1589780.43	402563.85	TREE 44 OAK
130137	1589776.59	402571.06	TREE 18 OAK
130138	1589813.20	402606.55	TREE 28(2) 16(1) OAK
130139	1589692.58	402517.01	TREE 30 OAK
130140	1589608.01	402502.93	TREE 28 OAK
130141	1589604.26	402497.89	TREE 16 OAK
130142	1589642.16	402378.25	TREE 32 OAK
130143	1589661.69	402421.06	TREE 26 OAK
130144	1589661.80	402425.20	TREE 18 OAK
130145	1589676.99	402252.24	TREE 28 OAK
130146	1589711.50	402203.39	TREE 14 OAK
130147	1589714.99	402200.64	TREE 8 OAK
130148	1589715.99	402191.77	TREE 8 OAK
130149	1589699.11	402187.88	TREE 8 OAK
130150	1589690.42	402181.71	TREE 10 OAK
130151	1589688.35	402162.79	TREE 11 OAK
130152	1589715.94	402173.38	TREE 9 OAK
130153	1589743.46	402153.00	TREE 30 OAK
130154	1589629.78	402128.32	TREE 33 OAK
130155	1589544.05	402071.02	TREE 8 OAK
130156	1589506.46	402180.62	TREE 30 OAK
130157	1589477.00	402250.76	TREE 8 OAK
130158	1589473.89	402264.49	TREE 8 OAK
130159	1589430.83	402275.09	TREE 8 OAK
130160	1589417.07	402281.47	TREE 8 OAK
130161	1589400.32	402280.27	TREE 8 OAK
130162	1589431.77	402196.75	TREE 26 OAK
130163	1589417.78	402202.58	TREE 12 OAK
130164	1589396.36	402208.83	TREE 13 OAK
130165	1589360.33	402198.56	TREE 14 OAK
130166	1589337.76	402186.45	TREE 14 OAK
130167	1589342.24	402178.33	TREE 12 OAK
130168	1589333.57	402159.38	TREE 9 OAK
130169	1589332.84	402155.61	TREE 10 OAK
130170	1589325.90	402155.72	TREE 10 OAK
130171	1589325.74	402131.47	TREE 12 OAK
130172	1589326.66	402128.96	TREE 12 OAK
130173	1589322.16	402115.82	TREE 36 OAK
130174	1589351.09	402145.83	TREE 9 OAK
130175	1589369.94	402152.28	TREE 8 OAK
130179	1589512.80	402060.46	TREE 8(2) OAK
130180	1589464.30	402096.86	TREE 8 OAK
130181	1589468.01	402162.98	TREE 18(2) OAK
130182	1589389.67	402232.64	TREE 12 OAK
130183	1589349.47	402248.64	TREE 18 OAK
130184	1589327.59	402237.82	TREE 9 OAK
130185	1589359.49	402251.78	TREE 8 OAK
130186	1589388.38	402264.06	TREE 9 OAK
130187	1589351.12	402277.88	TREE 8(2) 10(1) OAK
130188	1589347.08	402299.55	TREE 8 OAK
130189	1589390.65	402336.55	TREE 20 OAK
130190	1589389.79	402337.20	TREE 26 OAK
130191	1589391.99	402366.34	TREE 24 OAK DILLAPADED
130192	1589396.59	402367.03	TREE 8 OAK
130193	1589346.20	402373.95	TREE 12 OAK
130194	1589346.84	402372.36	TREE 8 OAK
130195	1589349.30	402373.35	TREE 20 OAK

Tree Table			
Point #	Northing	Easting	Raw Description
130196	1589323.24	402384.99	TREE 18 OAK
130197	1589328.12	402423.69	TREE 14 OAK
130198	1589321.86	402455.85	TREE 12 OAK
130199	1589342.65	402487.41	TREE 24 OAK
130200	1589350.30	402491.07	TREE 10 OAK
130201	1589394.92	402436.22	TREE 18 OAK
130202	1589398.48	402438.91	TREE 9(1) 16(2) OAK
130203	1589406.47	402476.13	TREE 8 OAK
130204	1589422.07	402479.35	TREE 9 OAK
130205	1589420.80	402477.96	TREE 8 OAK
130206	1589415.10	402513.87	TREE 38 OAK
130207	1589381.85	402517.37	TREE 14 OAK
130208	1589422.67	402535.50	TREE 8 OAK
130209	1589425.04	402554.48	TREE 8 OAK
130210	1589456.54	402559.97	TREE 8 OAK
130211	1589469.57	402605.28	TREE 29 OAK
130212	1589496.04	402583.82	TREE 8(2) 8(3) 10(1) OAK
130213	1589486.81	402545.72	TREE 18 OAK
130214	1589485.79	402546.61	TREE 8 OAK
130215	1589485.78	402550.29	TREE 12 OAK
130216	1589516.02	402549.66	TREE 8 OAK
130217	1589580.30	403378.35	TREE 12 OAK
130218	1589576.16	403385.08	TREE 10 OAK
130219	1589685.46	403333.55	TREE 8(2) OAK
130220	1589692.85	403326.00	TREE 10 OAK
130221	1588614.00	403278.06	TREE 8 OAK
130222	1589566.02	403302.88	TREE 24 OAK
130223	1589512.38	403270.83	TREE 14 OAK
130224	1589506.40	403251.10	TREE 10 OAK
130225	1589508.53	403252.15	TREE 12 OAK
130226	1589503.49	403246.50	TREE 26 OAK
130227	1589641.42	403258.96	TREE 8 OAK
130228	1589473.68	403255.24	TREE 13 OAK
130229	1589447.70	403233.77	TREE 10 OAK
130230	1589488.67	403211.29	TREE 12 OAK
130231	1589480.48	403208.72	TREE 12 OAK
130232	1589465.41	403199.96	TREE 9 OAK
130233	1589536.49	403206.34	TREE 20 OAK
130234	1589536.40	403202.09	TREE 26 OAK
130235	1589632.74	403152.71	TREE 12(2) OAK
130236	1589654.81	403104.04	TREE 16 OAK
130237	1589651.25	403107.08	TREE 12 OAK
130238	1589636.16	403097.24	TREE 10 OAK
130239	1589637.76	403097.30	TREE 8 OAK
130240	1589678.60	403076.06	TREE 12 OAK
130241	1589682.13	403053.49	TREE 8 OAK
130242	1589651.37	403041.43	TREE 8 OAK
130243	1589682.22	403041.75	TREE 8 OAK
130244	1589672.96	40305.82	TREE 12 OAK
130245	1589654.91	402989.17	TREE 8(1) 8(1) 10(3) OAK
130246	1589667.67	402988.98	TREE 8 OAK
130247	1589649.34	402960.63	TREE 10 OAK
130248	1589648.24	402961.90	TREE 8 OAK DILLAPADED
130249	1589629.37	402942.38	TREE 14 OAK
130250	1589632.19	402931.13	TREE 8 OAK
130251	1589615.14	402950.53	TREE 9 OAK
130252	1589612.51	402963.77	TREE 8 OAK
130253	1589647.80	402966.00	TREE 20(2) OAK
130254	1589617.87	402931.83	TREE 8 OAK
130255	1589619.54	402906.12	TREE 22 OAK
130256	1589612.18	402906.12	TREE 12 OAK
130258	1589633.67	403039.02	TREE 9 OAK
130262	1589636.95	403310.29	TREE 8 OAK
130263	1589636.92	403259.52	TREE 8(3) OAK
130264	1589659.77	403169.58	TREE 8(1) 10(2) OAK
130265	1589669.24	403159.80	TREE 8 OAK
130266	1589672.51	403156.93	TREE 24 OAK
130267	1589668.54	403128.14	TREE 8 OAK
130268	1589682.91	403091.84	TREE 8(2) OAK
130269	1589694.80	403106.28	TREE 8(3) OAK
130270	1589712.04	403102.73	TREE 8(1) 10(3) OAK
130271	1589708.07	403101.10	TREE 8 OAK
130272	1589701.20	403091.74	TREE 8 OAK
130273	1589668.98	403072.38	TREE 14 OAK
130274	1589640.84	403062.66	TREE 8 OAK
130275	1589639.41	403061.59	TREE 8(3) OAK
130276	1589642.94	403060.31	TREE 8 OAK
130277	1589666.38	403040.95	TREE 12 OAK
130278	1589666.87	403041.46	TREE 8(2) OAK
130279	1589671.07	403039.46	TREE 8(2) OAK
130280	1589670.97	403036.14	TREE 24 OAK
130281	1589667.28	403008.08	TREE 8 OAK
130282	1589667.45	402993.37	TREE 10 OAK
130283	1589690.11	402931.64	TREE 9 OAK
130284	1589710.79	402924.01	TREE 8 OAK
130285	1589719.05	402918.23	TREE 8 OAK
130286	1589714.35	402893.78	TREE 18 OAK
130287	1589721.13	402892.29	TREE 16 OAK
130288	1589717.52	402887.35	TREE 10(1) 12(2) OAK



Know what's below.

Call before you dig.

THE LOCATIONS OF EXISTING UNDERGROUND UTILITIES ARE SHOWN IN AN APPROXIMATE WAY ONLY AND HAVE NOT BEEN INDEPENDENTLY VERIFIED BY THE OWNER OR ITS REPRESENTATIVE. THE CONTRACTOR SHALL DETERMINE THE EXACT LOCATION OF ALL EXISTING UTILITIES BEFORE COMMENCING WORK AND AGREES TO BE FULLY RESPONSIBLE FOR ANY AND ALL DAMAGES WHICH MIGHT BE OCCASIONED BY THE CONTRACTOR'S FAILURE TO EXACTLY LOCATE AND PRESERVE ANY AND ALL UNDERGROUND UTILITIES.

NOTICE: CONSTRUCTION SITE SAFETY IS THE SOLE RESPONSIBILITY OF THE CONTRACTOR. NEITHER THE OWNER NOR THE ENGINEER SHALL BE EXPECTED TO ASSUME ANY RESPONSIBILITY FOR SAFETY OF THE WORK OF PERSONS ENGAGED IN THE WORK OF ANY NEARBY STRUCTURES, OR OF ANY OTHER PERSONS.

COPYRIGHT © 2025 ATWELL, LLC. NO REPRODUCTION SHALL BE MADE WITHOUT THE PRIOR WRITTEN CONSENT OF ATWELL, LLC.



866.850.4200 www.atwell-tree.com

2800 W. UNIVERSITY BLVD., SUITE 202

MAITLAND, FL 32751

FLORIDA SURVEY CERTIFICATE OF AUTHORIZATION # LB 7832

REVELS ROAD

HOWEY IN THE HILLS, LAKE COUNTY, FLORIDA, 34737

SECTION 2, TOWNSHIP 21 S, RANGE 25 E & SECTION 34, TOWNSHIP 20 S, RANGE 25 E

PARCEL ID: 20126003000004800, 2420325004000001003, 342025000100000100, & 2720250004000001200

MISSION RISE

LOCATED IN: MAP OF

BOUNDARY, TOPOGRAPHIC, WETLAND & TREE SURVEY

REV. DATE DRAFTER

12/12/2025

ADDED TREE SURVEY

ADDED SHIVE MAIL LOCATIONS

01/20/2025

KH

NW

2

DWG. KH CH. DB

PM. NW

FIELD DATE: 01/20/2025

JOB DATE: 06/27/2025

SHEET NO. 22005325

9 OF 14

Tree Table			
Point #	Northing	Easting	Raw Description
130750	1586322.00	40507.74	TREE 12 OAK
130751	1586320.62	40500.10	TREE 22 OAK
130752	1586323.98	40503.02	TREE 12 OAK
130753	1586331.32	405032.76	TREE 26 OAK
130754	1586329.36	405022.25	TREE 12 OAK
130755	1586318.00	405025.63	TREE 24 OAK
130756	1586318.47	405026.87	TREE 9 OAK
130757	1586314.80	405017.35	TREE 16 OAK
130758	1586314.92	405012.94	TREE 12 OAK
130759	1586319.58	405008.81	TREE 12 OAK
130760	1586317.30	404979.53	TREE 30 OAK
130761	1586320.66	404964.28	TREE 10 OAK
130762	1586313.46	404960.95	TREE 14 OAK
130763	1586296.55	404957.82	TREE 16 OAK
130764	1586292.34	404941.32	TREE 12 PALM
130765	1586288.35	404931.83	TREE 12 OAK
130766	1586307.79	404924.46	TREE 16 PINE
130767	1586326.59	404926.71	TREE 9 OAK
130768	1586337.79	404925.15	TREE 9 OAK
130769	1586353.03	404923.99	TREE 20 OAK
130770	1586413.73	404949.33	TREE 30 OAK
130771	1586412.77	404937.05	TREE 18 OAK
130772	1586417.42	404918.28	TREE 8 OAK
130773	1586415.00	404912.99	TREE 12 OAK
130774	1586431.88	404901.34	TREE 8 OAK
130775	1586438.72	404883.93	TREE 14 OAK
130776	1586463.44	404882.29	TREE 50 OAK
130777	1586471.11	404893.04	TREE 10 OAK
130778	1586355.97	404914.06	TREE 14 OAK
130779	1586358.36	404913.82	TREE 14 OAK
130780	1586378.49	404890.20	TREE 20 OAK
130781	1586383.03	404839.66	TREE 8(2) OAK
130782	1586383.22	404817.72	TREE 8(3) OAK
130783	1586380.14	404820.92	TREE 14 OAK
130784	1586381.70	404809.33	TREE 8 OAK
130785	1586379.12	404789.15	TREE 12 OAK
130786	1586388.67	404755.43	TREE 14 OAK
130787	1586480.42	404604.66	TREE 48 OAK
130788	1586444.21	404104.96	TREE 8 OAK
130789	1586436.47	404093.82	TREE 12 OAK
130790	1586419.17	404083.71	TREE 14 OAK DECAYED
130791	1586409.33	404081.64	TREE 18 OAK
130792	1586395.42	404051.02	TREE 22 OAK
130793	1586392.36	404056.14	TREE 8 OAK
130794	1586381.06	404059.36	TREE 26 OAK
130795	1586371.14	404061.60	TREE 14 OAK
130796	1586314.06	404022.04	TREE 20 OAK
130797	1586274.33	404009.15	TREE 12(2) OAK
130798	1586265.98	404008.81	TREE 8 OAK
130799	1586264.69	404006.11	TREE 8 OAK
130800	1586259.47	403985.37	TREE 8(3) OAK
130801	1586228.21	403986.28	TREE 20 OAK
130802	1586358.00	403953.28	TREE 8 OAK
130803	1586341.74	403953.88	TREE 12 OAK
130804	1586332.03	403952.38	TREE 12 OAK
130805	1586328.75	403954.70	TREE 8 OAK
130806	1586317.07	403950.37	TREE 10 OAK
130807	1586301.46	403954.56	TREE 14 OAK DECAYED
130808	1586190.06	403940.14	TREE 12 OAK
130809	1586180.28	403936.31	TREE 14 OAK
130810	1586178.88	403934.66	TREE 8 OAK
130811	1586167.75	403919.92	TREE 12(1) 18(1) OAK
130812	1586172.05	403915.00	TREE 8 OAK
130813	1586186.97	403906.85	TREE 8 OAK
130814	1586181.13	403897.71	TREE 12 OAK
130815	1586169.77	403899.16	TREE 11 OAK
130816	1586162.34	403881.60	TREE 8 OAK DECAYING
130817	1586159.87	403879.91	TREE 12 OAK
130818	1586159.71	403881.47	TREE 8 OAK
130819	1586165.27	403880.07	TREE 8 OAK
130820	1586160.80	403842.71	TREE 8 OAK
130821	1586158.42	403840.76	TREE 8 OAK
130822	1586152.89	403843.93	TREE 8 OAK
130823	1586151.81	403841.32	TREE 8(2) OAK
130824	1586230.67	403855.20	TREE 24 OAK
130825	1586243.18	403855.10	TREE 26 OAK
130826	1586245.46	403861.75	TREE 8 OAK
130827	1586249.30	403864.87	TREE 10 OAK
130828	1586246.62	403856.74	TREE 8 OAK
130829	1586248.26	403839.53	TREE 22 OAK
130830	1586233.50	403816.91	TREE 10 OAK
130831	1586157.33	403793.45	TREE 22 OAK
130832	1586156.81	403791.09	TREE 18 OAK
130833	1586142.75	403736.46	TREE 26 OAK
130834	1586139.96	403742.00	TREE 8 OAK
130835	1586136.85	403738.06	TREE 8(3) OAK
130836	1586135.13	403735.99	TREE 8 OAK
130837	1586136.19	403735.23	TREE 8 OAK
130838	1586139.50	403698.49	TREE 16 OAK
130839	1586139.61	403697.35	TREE 8 OAK

Tree Table			
Point #	Northing	Easting	Raw Description
130840	1586135.39	403686.13	TREE 26 OAK
130841	1586127.54	403661.56	TREE 14 OAK
130842	1586131.35	403642.76	TREE 8 OAK
130843	1586133.14	403632.23	TREE 36 OAK
130844	1586115.69	403636.24	TREE 22 OAK
130845	1586140.68	403611.65	TREE 18 OAK
130846	1586180.43	403595.19	TREE 24 OAK
130847	1586139.51	403560.33	TREE 8 OAK
130848	1586141.50	403554.72	TREE 12 OAK
130849	1586143.53	403526.33	TREE 26 OAK
130850	1586155.78	403495.30	TREE 30 OAK
130851	1586191.85	403399.06	TREE 8 OAK
130852	1586200.99	403393.09	TREE 30 OAK
130853	1586250.91	403404.99	TREE 12 OAK
130854	1586245.02	403425.99	TREE 8 OAK
130855	1586255.48	403421.69	TREE 26 OAK
130856	1586260.47	403411.89	TREE 8 OAK
130857	1586260.78	403405.69	TREE 12 OAK
130858	1586263.13	403407.59	TREE 23 OAK
130859	1586267.72	403413.49	TREE 8 OAK
130860	1586271.15	403405.68	TREE 16 OAK
130861	1586189.12	403357.59	TREE 18 OAK
130862	1586191.70	403286.36	TREE 24 OAK
130863	1586154.00	403347.83	TREE 26 OAK
130864	1586137.77	403307.46	TREE 8 OAK
130865	1586121.12	403358.88	TREE 10 OAK
130872	158599.147	403350.18	TREE 26 OAK
130873	1585816.31	403332.69	TREE 8 OAK
130874	1585814.09	403332.99	TREE 10 OAK
130875	1585791.95	403329.40	TREE 8(2) OAK
130876	1585769.75	403338.92	TREE 8 OAK
130877	1585773.98	403331.58	TREE 10 OAK
130878	1585764.26	403325.34	TREE 8(3) OAK
130880	1585725.66	403320.10	TREE 14 OAK
130881	1585729.77	403323.04	TREE 12 OAK
130882	1585697.65	403317.78	TREE 10 OAK
130884	1585491.18	403321.97	TREE 16 OAK
130885	1585352.54	403319.24	TREE 24 OAK
130886	1585697.75	405613.89	TREE 16 OAK
130887	1585766.21	405648.26	TREE 25 OAK
130888	1585807.18	405619.13	TREE 8 OAK
130889	1585854.51	405593.83	TREE 10 OAK
130890	1585888.12	405592.21	TREE 10 OAK
130891	1585967.48	405641.45	TREE 10 OAK
130892	1586014.63	405589.49	TREE 12 OAK
130893	1585917.89	405551.60	TREE 14 PINE
130894	1585923.41	405366.57	TREE 8 OAK
130895	1585895.82	405590.17	TREE 18 OAK
130896	1585883.46	405535.70	TREE 14 OAK
130897	1586264.69	405559.44	TREE 8 OAK
130898	1585786.07	405539.03	TREE 8 OAK
130899	1585782.12	405546.34	TREE 10 OAK
130900	1586117.90	405555.96	TREE 8 OAK
130901	1586136.49	405559.24	TREE 16 PINE
130902	1586179.13	405561.76	TREE 26 OAK
130903	1586212.24	405523.42	TREE 24 PALM
130904	1586218.62	405521.11	TREE 18 OAK
130905	1586224.11	405540.10	TREE 24 PALM
130906	1586220.95	405543.19	TREE 24 PALM
130907	1586214.38	405549.22	TREE 20 OAK
130908	1586228.05	405502.18	TREE 8 OAK
130909	1586226.93	405492.88	TREE 16(2) OAK
130910	1586236.40	405500.79	TREE 8 OAK
130911	1586235.78	405500.56	TREE 8 OAK
130912	1586240.27	405491.70	TREE 12 OAK
130913	1586221.77	405482.08	TREE 18 OAK
130914	1586208.88	405496.23	TREE 9 OAK
130915	1586208.73	405493.22	TREE 16 OAK
130916	1586213.61	405462.19	TREE 8 OAK
130917	1586222.25	405452.21	TREE 8 OAK
130918	1586228.00	405443.83	TREE 24 OAK
130919	1586235.91	405445.54	TREE 10 OAK
130920	1586237.92	405435.16	TREE 26 OAK
130921	1586242.27	405440.75	TREE 24 OAK
130922	1586219.60	405432.38	TREE 8 OAK
130923	1586223.24	405430.37	TREE 10 OAK
130924	1586236.59	405405.20	TREE 8 OAK
130925	1586239.76	405408.20	TREE 12 OAK
130926	1586246.62	405403.35	TREE 8 OAK
130927	1586260.52	405411.61	TREE 22 OAK
130928	1586264.53	405407.83	TREE 16 OAK
130929	1586267.44	405432.29	TREE 14 OAK
130930	1586285.62	405439.78	TREE 10 OAK
130931	1586327.77	405460.73	TREE 18 OAK
130932	1586348.77	405502.18	TREE 8 OAK
130933	1586341.84	405509.93	TREE 8 OAK
130934	1586358.13	405526.93	TREE 22 OAK
130935	1586366.78	405526.94	TREE 24 OAK
130936	1586368.44	405554.80	TREE 10 OAK
130937	1586385.80	405560.01	TREE 12 OAK

Tree Table			
Point #	Northing	Easting	Raw Description
130938	1586402.10	405582.58	TREE 8 OAK
130939	1586408.77	405582.31	TREE 8 OAK
130940	1586416.60	405579.39	TREE 10 OAK
130941	1586321.42	405600.68	TREE 20 OAK
130942	1586315.98	405617.02	TREE 22 OAK
130943	1586279.83	405586.16	TREE 20 OAK
130944	1586306.45	405609.83	TREE 8 OAK
130945	1586312.70	405617.67	TREE 24 OAK
130946	1586267.82	405613.04	TREE 10 OAK
130947	1586252.42	405603.45	TREE 18 OAK
130948	1586250.16	405607.78	TREE 16 OAK
130949	1586177.35	405616.65	TREE 20 OAK
130953	1586038.97	405238.34	TREE 15 PALM
130954	1586042.47	405213.92	TREE 20 OAK
130955	1586058.56	405194.97	TREE 18 OAK
130956	1586025.62	405182.32	TREE 16 OAK
130957	1586011.38	405178.42	TREE 24 OAK
130958	1586072.44	405189.78	TREE 18 OAK
130959	1586223.39	405191.90	TREE 10 OAK
130960	1586224.92	405182.16	TREE 8 OAK
130961	1586233.92	405182.86	TREE 12 OAK
130962	1586229.90	405180.53	TREE 8 OAK
130963	1586239.94	405182.94	TREE 8(2) OAK
130964	1586216.13	405128.32	TREE 8 OAK
130965	1586210.29	405127.21	TREE 24 OAK
130966	1586208.22	405124.75	TREE 28 OAK
130967	1586205.59	405130.94	TREE 26 OAK
130968	1586189.04	405123.91	TREE 8 OAK
130969	1586189.70	405128.41	TREE 8 OAK
130970	1586175.20	405137.78	TREE 12 OAK
130971	1586172.88	405126.53	TREE 8 OAK
130972	1586164.22	405112.26	TREE 8 OAK
130973	1586149.93	405116.90	TREE 12 OAK
130974	1586147.12	405114.24	TREE 10 OAK
130975	1586143.45	405121.57	TREE 8 OAK
130976	1586115.42	405100.51	TREE 28 OAK
130977	1586113.82	405108.95	TREE 8 OAK
130978	1586095.32	405084.91	TREE 14 OAK
130979	1586089.68	405080.62	TREE 14 OAK
130980	1586055.62	405100.36	TREE 20 OAK
130981	1586044.93	405094.41	TREE 12 OAK
130982	1586046.18	405100.02	TREE 8 OAK
130983	1586316.56	405189.64	TREE 10 OAK
130984	1586316.51	405162.60	TREE 12 OAK
130985	1586248.25	405125.44	TREE 12 PALM
130986	1586247.75	405127.31	TREE 14 PALM
130987	1586297.30	405102.66	TREE 36 OAK
130988	1586299.25	405094.59	TREE 8(1) 12(1) 14(1) 16(1) OAK
130989	1586278.01	405049.96	TREE 8 OAK
130990	1586252.70	405037.52	TREE 12 PALM
130991	1586250.34	405036.88	TREE 14 PALM
130992	1586227.79	405056.37	TREE 8 OAK
130993	1586228.43	405063.90	TREE 28 OAK
130994	1586223.62	405047.69	TREE 16 OAK
130995	1586212.92	405049.70	TREE 16 OAK
130996	1586107.44	405046.07	TREE 18 OAK
130997	1586077.58	405117.73	TREE 12 OAK
130998	1586043.13	405096.25	TREE 14(2) OAK
130999	1586082.77	405007.58	TREE 10 OAK
131000	1586083.17	404957.48	TREE 8 OAK
131001	1586079.82	404955.99	TREE 15 OAK
131002	1586094.92	404941.24	TREE 10 OAK
131003	1586095.25	404933.70	TREE 8 OAK
131004	1586114.96	404914.98	TREE 9 OAK
131005	1586050.20	404893.95	TREE 10 OAK
131006	1586046.68	404895.47	TREE 9 OAK
131007	1586082.00	404870.90	TREE 14 OAK
131008	1586069.51	404855.91	TREE 8 OAK
131009	1586088.30	404867.70	TREE 14 OAK
131010	1586092.41	404836.97	TREE 12 OAK
131011	1586105.73	404847.76	TREE 12(5) PALM
131012	1585998.62	404914.78	TREE 12(4) PALM
131013	1585930.40	404902.42	
131014	1585937.60	404889.01	TREE 11 OAK
131015	1585932.37	404870.13	TREE 12 OAK
131016	1585939.38	404836.01	TREE 12 OAK
131017	1585922.74	404831.35	TREE 10 OAK
131018	1585911.35	404809.00	TREE 12 PALM
131019	1585913.14	404808.70	TREE 12 PALM
131020	1585877.50	404778.93	TREE 24 OAK
131021	1585871.88	404785.71	TREE 8 OAK
131022	1585892.26	404759.96	TREE 10 OAK
131023	1585909.32	404730.21	TREE 10 OAK
131024	1585780.77	404702.18	TREE 8 OAK
131025	1585738.52	404719.61	TREE 8 OAK
131026	1585734.39	404718.80	TREE 8 OAK
131027	1585718.84	404713.10	TREE 13 OAK
131028	1585716.77	404719.47	TREE 14 OAK
131029	1585729.66	404700.02	TREE 10 OAK
131030	1585725.91	404690.00	TREE 10 OAK

Tree Table			
Point #	Northing	Easting	Raw Description
150224	1591172.12	402383.93	TREE 7 OAK
150225	1591164.21	402383.10	TREE 14 PALM CABBAGE
150226	1591160.62	402392.72	TREE 9 OAK
150227	1591172.18	402388.07	TREE 11 PALM CABBAGE
150228	1591131.37	402352.75	TREE 17 OAK
150229	1591171.95	402340.48	TREE 8 PALM CABBAGE
150230	1591107.52	402321.63	TREE 9 OAK
150231	1591106.35	402323.93	TREE 15 OAK
150232	1591100.69	402361.97	TREE 19 OAK
150233	1591110.15	402369.54	TREE 9 OAK
150234	1591108.11	402390.26	TREE 9 OAK
150235	1591077.96	402374.63	TREE 9 OAK
150236	1591075.49	402374.43	TREE 5 OAK
150237	1591068.91	402361.75	TREE 9 PALM CABBAGE
150238	1591053.04	402369.24	TREE 9 OAK
150239	1591061.31	402395.36	TREE 7 OAK
150240	1591063.17	402394.16	TREE 6 OAK
150241	1591028.73	402379.94	TREE 20 OAK
150242	1591030.29	402382.23	TREE 5 OAK
150243	1591015.51	402390.01	TREE 15 PALM CABBAGE
150244	1591022.71	402400.67	TREE 15 PALM CABBAGE
150245	1591014.33	402325.43	TREE 13 OAK
150246	1591017.63	402325.73	TREE 7 OAK
150247	1591290.58	402118.07	TREE 16 PALM CABBAGE
150248	1591353.46	402117.95	TREE 16 OAK
150249	1591349.39	402131.31	TREE 11 OAK
150250	1591318.89	402228.17	TREE 13 OAK
150251	1591287.81	402211.54	TREE 12 OAK
150252	1591262.21	402233.34	TREE 13 OAK
150253	1591262.22	402181.25	TREE 14 OAK
150254	1591131.22	402422.91	TREE 11 OAK
150255	1591143.33	402414.97	TREE 10 OAK
150256	1591137.29	402427.38	TREE 14 OAK
150257	1591142.02	402431.66	TREE 4 OAK
150258	1591147.56	402418.47	TREE 8 OAK
150259	1591138.07	402429.70	TREE 7 OAK
150260	1591155.67	402450.33	TREE 9 OAK
150261	1591159.21	402452.54	TREE 9 OAK
150262	1591170.64	402446.63	TREE 17 OAK
150263	1591112.70	402458.02	TREE 4 OAK
150264	1591159.87	402466.47	TREE 13 OAK
150265	1591172.23	402474.56	TREE 14 OAK
150266	1591197.81	402478.91	TREE 7 OAK
150267	1591196.76	402453.32	TREE 15 OAK
150268	1591183.08	402434.09	TREE 9 OAK
150269	1591191.74	402417.27	TREE 16 OAK
150270	1591207.96	402392.80	TREE 9 OAK
150271	1591210.92	402383.90	TREE 13 OAK
150272	1591218.05	402412.26	TREE 18 OAK
150273	1591115.49	402446.81	TREE 7 OAK
150274	1591112.52	402449.94	TREE 7 OAK
150275	1591110.79	402450.65	TREE 12 OAK
150276	1591106.60	402442.48	TREE 17 OAK
150277	1591083.96	402460.30	TREE 8 OAK
150278	1591084.55	402479.24	TREE 13 OAK
150279	1591086.32	402484.38	TREE 17 PALM CABBAGE
150280	1591086.12	402424.17	TREE 16 OAK
150281	1591050.53	402419.96	TREE 11 OAK
150282	1591014.49	402424.13	TREE 9 OAK
150283	1590984.93	402390.90	TREE 17 OAK
150284	1590944.38	402393.85	TREE 5 OAK
150285	1590939.30	402397.82	TREE 13 OAK
150286	1590922.77	402384.48	TREE 11 OAK
150287	1590920.45	402384.78	TREE 14 OAK
150288	1590877.73	402374.52	TREE 13 OAK
150289	1590868.09	402370.18	TREE 12 PALM CABBAGE
150290	1590864.13	402377.79	TREE 7 OAK
150291	1590863.45	402379.17	TREE 6 OAK
150292	1590851.85	402397.57	TREE 19 PALM CABBAGE
150293	1590871.26	402384.29	TREE 14 PALM CABBAGE
150294	1590861.93	402413.76	TREE 7 OAK
150295	1590866.00	402427.97	TREE 16 OAK
150296	1590843.95	402498.48	TREE 13 OAK
150297	1590834.82	402487.05	TREE 17 PALM CABBAGE
150298	1590846.55	402533.60	TREE 13 OAK
150299	1590898.16	402565.29	TREE 11 PALM CABBAGE
150300	1590812.28	402619.46	TREE 9 OAK
150301	1590783.14	402621.46	TREE 13 OAK
150302	1590782.19	402638.42	TREE 12 PALM CABBAGE
150303	1590784.58	402637.91	TREE 12 PALM CABBAGE
150304	1590783.22	402642.74	TREE 12 PALM CABBAGE
150305	1590728.44	402672.26	TREE 11 OAK
150306	1590704.58	402708.27	TREE 14 OAK
150307	1590842.65	402624.21	TREE 17 OAK
150308	1590885.84	402638.36	TREE 11 OAK
150309	1590853.98	402622.88	TREE 9 OAK
150310	1590955.56	402625.12	TREE 4 OAK
150311	1590840.99	402711.40	TREE 21 OAK
150312	1590836.30	402690.61	TREE 13 OAK
150313	1590931.14	402757.63	TREE 14 PALM CABBAGE

Tree Table			
Point #	Northing	Easting	Raw Description
150314	1590927.78	402756.84	TREE 14 PALM CABBAGE
150315	1590969.60	402764.61	TREE 41 OAK
150316	1590976.11	402758.60	TREE 13 OAK
150317	1590949.32	402788.07	TREE 10 OAK
150318	1590926.69	402819.01	TREE 9 OAK
150319	1590951.07	402822.16	TREE 10 OAK
150320	1590987.24	402815.72	TREE 6 OAK
150321	1591000.31	402819.63	TREE 9 OAK
150322	1591013.09	402816.00	TREE 7 OAK
150323	1591027.54	402784.31	TREE 9 OAK
150324	1591040.88	402825.92	TREE 10 OAK
150325	1591026.09	402749.61	TREE 18 OAK
150326	1591019.03	402730.00	TREE 10 OAK
150327	1591020.02	402682.69	TREE 17 OAK
150328	1591049.99	402653.86	TREE 11 OAK
150329	1591076.67	402657.26	TREE 13 OAK
150330	1591107.28	402664.90	TREE 10 OAK
150331	1591134.14	402670.70	TREE 10 OAK
150332	1591132.60	402687.92	TREE 11 OAK
150333	1591171.58	402655.56	TREE 9 OAK
150334	1591172.06	402672.78	TREE 15 OAK
150335	1591169.78	402715.40	TREE 13 OAK
150336	1591140.56	402717.04	TREE 12 OAK
150337	1591114.56	402729.54	TREE 11 OAK
150338	1591103.87	402753.44	TREE 9 OAK
150339	1591051.90	402749.96	TREE 5 OAK
150340	1591082.91	402715.81	TREE 12 OAK
150341	1591078.30	402721.68	TREE 10 OAK
150342	1590981.31	402472.72	TREE 12 OAK
150343	1590993.30	402500.27	TREE 15 OAK
150344	1591014.44	402470.38	TREE 17 PALM CABBAGE
150345	1591046.72	402599.24	TREE 15 OAK
150346	1591018.26	402609.34	TREE 12 OAK
150347	1591039.41	402619.90	TREE 18 PALM CABBAGE
150348	1591084.65	402592.68	TREE 10 OAK
150349	1591069.54	402609.48	TREE 10 OAK
150350	1591073.88	402623.46	TREE 12 OAK
150351	1591093.70	402611.94	TREE 11 OAK
150352	1591088.97	402594.28	TREE 14 PALM CABBAGE
150353	1591116.41	402587.14	TREE 10 OAK
150356	1590532.25	402095.14	TREE 11 OAK
150357	1590305.51	402098.11	TREE 16 PALM CABBAGE
150358	1590259.61	402092.30	TREE 6 UNKNOWN
150359	1590258.43	402105.89	TREE 6 UNKNOWN
150360	1590283.72	402192.35	TREE 6 ORANGE
150361	1590261.40	402220.41	TREE 17 PALM CABBAGE
150362	1590233.56	402223.23	TREE 6 ORANGE
150363	1590233.04	402238.79	TREE 6 ORANGE
150364	1590256.80	402253.85	TREE 7 ORANGE
150365	1590282.59	402269.55	TREE 7 ORANGE
150366	1590281.95	402300.66	TREE 7 ORANGE
150367	1590257.15	402314.38	TREE 7 ORANGE
150368	1590234.03	402314.18	TREE 7 ORANGE
150369	1590207.30	402299.31	TREE 7 ORANGE
150370	1590208.32	402193.72	TREE 7 ORANGE
150371	1590208.64	402208.36	TREE 7 ORANGE
150372	1590208.99	402223.21	TREE 7 ORANGE
150373	1590182.73	402199.33	TREE 20 OAK
150374	1590209.67	402121.19	TREE 8 ORANGE
150375	1590208.92	402090.40	TREE 8 ORANGE
150376	1590184.08	402121.13	TREE 8 ORANGE
150377	1590408.59	402228.37	TREE 8 ORANGE
150378	1590409.13	402212.77	TREE 7 ORANGE
150379	1590433.70	402214.17	TREE 7 ORANGE
150380	1590408.97	402181.19	TREE 7 ORANGE
150381	1590434.95	402108.82	TREE 8 ORANGE
150382	1590410.35	402122.91	TREE 6 ORANGE
150383	1590385.54	402092.98	TREE 7 ORANGE
150384	1590133.52	402089.55	TREE 7 ORANGE
150385	1590060.22	402104.59	TREE 7 ORANGE
150386	1590806.96	402088.07	TREE 7 ORANGE
150387	1590109.64	402208.91	TREE 7 ORANGE
150388	1590133.06	402237.60	TREE 8 ORANGE
150389	1590181.84	402267.48	TREE 8 ORANGE
150390	1590157.41	402297.84	TREE 9 ORANGE
150391	1590157.06	402328.40	TREE 9 ORANGE
150392	1590158.22	402359.62	TREE 9 ORANGE
150393	1590045.83	402340.73	TREE 9 OAK
150394	1590047.26	402341.07	TREE 8 OAK
150395	1590085.89	402221.50	TREE 10 OAK
150396	1590085.01	402252.36	TREE 8 ORANGE
150397	1590059.94	402265.91	TREE 9 ORANGE
150398	1590034.49	402237.95	TREE 9 ORANGE
150399	1590011.20	402194.41	TREE 9 ORANGE
150400	1590080.34	402445.99	TREE 12 OAK
150401	1590091.59	402462.62	TREE 37 OAK
150402	1590088.26	402471.18	TREE 24 OAK
150403	1590113.32	402495.04	TREE 12 OAK
150404	1590111.14	402497.09	TREE 5 OAK
150405	1590067.95	402489.41	TREE 16 OAK

Tree Table			
Point #	Northing	Easting	Raw Description
150406	1590035.09	402470.20	TREE 30 OAK
150407	1590062.05	402510.81	TREE 11 OAK
150408	1590076.30	402502.62	TREE 13 OAK
150409	1590053.01	402519.68	TREE 5 OAK
150410	1590029.20	402523.63	TREE 9 OAK
150411	1590099.07	402508.88	TREE 20 OAK
150412	1590007.32	402539.91	TREE 14 OAK
150413	1590890.73	402538.84	TREE 7 OAK
150414	1590954.00	402538.60	TREE 7 OAK
150415	1589947.27	402540.65	TREE 6 ORANGE
150416	1589947.08	402511.67	TREE 6 ORANGE
150417	1589946.95	402497.14	TREE 5 OAK
150418	1589921.69	402480.60	TREE 5 ORANGE
150419	1589923.14	402512.37	TREE 5 ORANGE
150420	1589929.26	402520.83	TREE 18 OAK
150421	1589948.16	402555.51	TREE 5 ORANGE
150422	1589949.95	402583.94	TREE 9 OAK
150423	1589859.42	402596.02	TREE 9 OAK
150424	1589949.38	402602.28	TREE 6 OAK
150425	1589956.60	402608.77	TREE 12 OAK
150426	1589971.35	402687.79	TREE 5 OAK
150427	1589971.86	402585.34	TREE 13 OAK
150428	1589985.77	402588.47	TREE 4 OAK
150429	1589988.70	402591.60	TREE 14 OAK
150430	1589992.69	402573.76	TREE 4 OAK
150431	1589998.62	402680.19	TREE 14 OAK
150432	1589973.14	402554.16	TREE 4 PINE
150433	1589970.05	402553.03	TREE 5 ORANGE
150434	1589992.37	402548.70	TREE 15 OAK
150435	1590000.04	402556.42	TREE 10 OAK
150436	1590030.52	402571.25	TREE 22 OAK
150437	1590041.74	402533.34	TREE 9 OAK
150438	1590061.54	402547.71	TREE 8 OAK
150439	1590062.15	402555.04	TREE 7 OAK
150440	1590007.31	402548.41	TREE 11 OAK
150441	1590105.85	402537.78	TREE 13 OAK
150442	1590104.75	402540.72	TREE 13 OAK
150443	1590110.55	402541.07	TREE 10 OAK
150444	1590061.06	402418.15	TREE 6 ORANGE
150445	1590207.22	402449.11	TREE 6 ORANGE
150446	1590278.75	402660.11	TREE 5 ORANGE
150447	1590255.70	402643.58	TREE 5 ORANGE
150448	1590265.80	402588.74	TREE 16 OAK
150449	1590211.74	402651.30	TREE 5 OAK
150450	1590208.19	402640.00	TREE 12 OAK
150451	1590202.81	402654.87	TREE 9 OAK
150452	1590195.85	402647.17	TREE 11 OAK
150453	1590178.23	402626.82	TREE 6 ORANGE
150454	1590166.09	402628.97	TREE 8 OAK
150455	1590165.96	402633.85	TREE 11 OAK
150456	1590174.77	402660.99	TREE 11 OAK
150457	1590173.43	402676.00	TREE 10 OAK
150458	1590167.92	402669.80	TREE 5 OAK
150459	1590170.53	402681.18	TREE 5 OAK
150460	1590166.14	402662.62	TREE 7 OAK
150461	1590160.34	402657.13	TREE 4 OAK
150462	1590157.93	402695.88	TREE 8 OAK
150463	1590135.98	402669.00	TREE 15 OAK
150464	1590118.57	402677.12	TREE 12 OAK
150465	1590143.65	402631.88	TREE 10 OAK
150466	1590141.06	402622.66	TREE 13 OAK
150467	1590143.71	402571.38	TREE 5 OAK
150468	1590132.62	402575.76	TREE 30 OAK
150469	1590118.19	402604.80	TREE 9 OAK
150470	1590124.62	402612.82	TREE 8 OAK
150471	1590114.28	402612.96	TREE 13 OAK
150472	1590101.74	402620.13	TREE 6 OAK
150473	1590103.91	402625.39	TREE 6 ORANGE
150474	1590110.42	402658.72	TREE 4 OAK
150475	1590107.36	402570.12	TREE 13 OAK
150476	1590065.23	402580.47	TREE 24 OAK
150477	1590152.28	402761.94	TREE 7 ORANGE
150478	1590128.21	402789.70	TREE 8 ORANGE
150479	1590127.91	402821.120	TREE 8 ORANGE
150480	1590102.70	402820.60	TREE 7 ORANGE
150481	1590128.21	402747.14	TREE 7 ORANGE
150482	1590153.76	402730.94	TREE 8 ORANGE
150483	1590127.95	402716.12	TREE 7 ORANGE
150484	1590109.92	402711.25	TREE 14 OAK
150485	1590054.63	402659.58	TREE 7 ORANGE
150486	1590054.30	402668.90	TREE 8 ORANGE
150487	1590054.72	402628.69	TREE 8 OAK
150488	1590055.54	402625.14	TREE 8 OAK
150489	1590053.66	402636.33	TREE 7 ORANGE
150490	1590020.67	402609.77	TREE 17 OAK
150491	159018.08	402662.68	TREE 51 OAK
150492	1589981.84	402655.41	TREE 14 OAK
150493	1590010.44	402669.39	TREE 4 OAK
150494	1590989.00	402677.46	TREE 9 OAK
150495	1589936.15	402654.22	TREE 7 OAK

Tree Table			
Point #	Northing	Easting	Raw Description
150955	1591301.31	402435.93	TREE 10 OAK
150956	1591346.44	402312.40	TREE 12 OAK
150957	1591311.53	402413.53	TREE 13 OAK
150958	1591321.04	402411.27	TREE 11 OAK
150959	1591342.67	402422.02	TREE 13 PALM CABBAGE
150960	1591342.68	402424.04	TREE 13 PALM CABBAGE
150961	1591349.88	402423.75	TREE 14 OAK
150962	1591352.94	402420.68	TREE 10 OAK
150963	1591364.08	402469.88	TREE 10 OAK
150964	1591354.61	402519.67	TREE 10 OAK
150965	1591356.80	402519.35	TREE 8 OAK
150966	1591359.18	402524.43	TREE 12 OAK
150967	1591396.65	402497.66	TREE 8 OAK
150968	1591381.86	402495.52	TREE 13 OAK
150969	1591345.94	402558.61	TREE 9 OAK
150970	1591313.57	402566.71	TREE 9 OAK
150971	1591315.42	402583.22	TREE 13 OAK
150972	1591312.74	402543.63	TREE 8 OAK
150973	1591306.22	402530.96	TREE 8 OAK
150974	1591320.37	402623.05	TREE 12 OAK
150975	1591324.97	402628.02	TREE 17 OAK
150976	1591338.13	402629.29	TREE 10 OAK
150977	1591332.76	402615.04	TREE 8 OAK
150978	1591350.16	402625.09	TREE 8 OAK
150979	1591347.56	402617.73	TREE 12 OAK
150980	1591348.52	402530.96	TREE 11 OAK
150981	1591344.12	402599.97	TREE 15 OAK
150982	1591356.07	402616.44	TREE 8 OAK
150983	1591344.65	402636.79	TREE 13 OAK
150984	1591326.43	402647.83	TREE 12 BIRCH
150985	1591328.91	402649.96	TREE 8 BIRCH
150986	1591313.17	402687.03	TREE 11 OAK
150987	1591323.50	402672.68	TREE 8 OAK
150988	1591357.08	402684.16	TREE 9 BIRCH
150989	1591351.37	402653.92	TREE 13 OAK
150990	1591377.88	402639.75	TREE 15 OAK
150991	1591399.31	402611.62	TREE 8 OAK
150992	1591397.85	402607.78	TREE 14 OAK
150993	1591408.12	402653.06	TREE 8 OAK
150994	1591410.89	402660.99	TREE 8 OAK
150995	1591429.33	402673.73	TREE 10 OAK
150996	1591440.73	402665.57	TREE 8 OAK
150997	1591425.28	402641.92	TREE 9 OAK
150998	1591434.53	402225.22	TREE 12 OAK
150999	1591422.71	402619.24	TREE 9 OAK
151000	1591409.71	402601.75	TREE 13 OAK
151001	1591415.22	402598.30	TREE 13 OAK
151002	1591417.88	402598.75	TREE 12 OAK
151003	1591430.32	402597.75	TREE 8 OAK
151004	1591435.93	402622.40	TREE 8 OAK
151005	1591444.74	402615.70	TREE 8 OAK
151006	1591453.83	402612.67	TREE 9 OAK
151008	1591454.31	402613.26	TREE 8 OAK
151009	1591464.00	402620.07	TREE 8 OAK
151010	1591460.33	402600.78	TREE 13 OAK
151011	1591464.74	402597.33	TREE 11 OAK
151012	1591468.83	402579.52	TREE 17 OAK
151013	1591468.84	402564.13	TREE 8 OAK
151014	1591466.45	402564.42	TREE 8 OAK
151015	1591472.98	402553.66	TREE 12 OAK
151016	1591469.36	402553.50	TREE 9 OAK
151017	1591495.88	402563.23	TREE 13 OAK
151018	1591493.39	402543.96	TREE 8 OAK
151019	1591492.96	402537.22	TREE 13 OAK
151020	1591492.12	402536.30	TREE 10 OAK
151021	1591496.72	402515.47	TREE 14 OAK
151022	1591516.01	402505.40	TREE 9 OAK
151023	1591530.89	402516.28	TREE 13 OAK
151024	1591530.23	402500.96	TREE 15 PALM CABBAGE
151025	1591532.12	402498.83	TREE 14 PALM CABBAGE
151026	1591538.32	402475.98	TREE 8 OAK
151027	1591448.40	402518.18	TREE 8 OAK
151028	1591438.49	402514.11	TREE 14 OAK
151029	1591434.97	402517.98	TREE 10 OAK
151030	1591438.06	402531.59	TREE 16 OAK
151031	1591434.28	402543.21	TREE 8 OAK
151032	1591430.92	402557.14	TREE 8 PINE
151033	1591411.37	402549.98	TREE 8 OAK
151034	1591448.62	402547.86	TREE 11 OAK
151035	1591451.25	402550.63	TREE 8 OAK
151036	1591453.11	402553.86	TREE 11 OAK
151037	1591471.47	402551.37	TREE 8 OAK
151038	1591309.57	402346.74	TREE 10 OAK
151039	1591314.71	402345.37	TREE 10 OAK
151040	1591316.02	402344.09	TREE 11 OAK
151041	1591324.10	402348.87	TREE 9 OAK
151043	1591319.17	402352.11	TREE 9 OAK
151044	1591320.43	402355.31	TREE 10 OAK
151045	1591327.42	402362.72	TREE 16 OAK
151046	1591318.79	402462.96	TREE 15 OAK

Tree Table			
Point #	Northing	Easting	Raw Description
151047	1591354.95	402333.85	TREE 13 OAK
151048	1591346.44	402312.40	TREE 10 OAK
151049	1591330.32	402293.30	TREE 17 OAK
151052	1591419.87	402421.81	TREE 10 OAK
151053	1591378.23	402479.27	TREE 14 OAK
151054	1591394.53	402375.30	TREE 14 BIRCH
151055	1591381.78	402361.64	TREE 13 OAK
151056	1591352.94	402420.68	TREE 15 OAK
151057	1591394.15	402374.38	TREE 15 BIRCH
151058	1591414.46	402377.71	TREE 11 OAK
151059	1591413.92	402383.54	TREE 9 OAK
151060	1591500.78	402416.34	TREE 10 OAK
151061	1591500.64	402450.58	TREE 8 OAK
151062	1591527.98	402414.79	TREE 10 OAK
151063	1591547.07	402416.37	TREE 10 OAK
151064	1591547.10	402404.30	TREE 8 OAK
151065	1591481.18	402391.41	TREE 10 OAK
151066	1591506.71	402405.73	TREE 8 OAK
151067	1591478.91	402398.83	TREE 17 OAK
151068	1591475.71	402271.49	TREE 10 OAK
151069	1591453.36	402298.50	TREE 11 OAK
151070	1591338.13	402293.05	TREE 10 OAK
151071	1591447.83	402287.26	TREE 9 OAK
151072	1591451.10	402307.97	TREE 12 OAK
151073	1591375.17	402306.92	TREE 10 OAK
151074	1591375.04	402310.00	TREE 10 OAK
151075	1591380.82	402310.39	TREE 10 OAK
151076	1591386.40	402309.22	TREE 17 OAK
151077	1591339.48	402247.98	TREE 15 PALM CABBAGE
151078	1591347.66	402246.05	TREE 14 PALM CABBAGE
151079	1591347.91	402243.73	TREE 13 PALM CABBAGE
151080	1591347.75	402240.94	TREE 17 PALM CABBAGE
151081	1591354.29	402235.29	TREE 11 OAK
151082	1591371.46	402241.21	TREE 12 OAK
151083	1591393.99	402195.39	TREE 14 OAK
151084	1591387.10	402172.03	TREE 14 OAK
151085	1591399.51	402130.12	TREE 13 OAK
151086	1591424.00	402124.49	TREE 17 OAK
151087	1591419.22	402152.03	TREE 11 OAK
151088	1591431.06	402162.62	TREE 17 OAK
151089	1591465.93	402142.58	TREE 13 OAK
151090	1591440.73	402193.40	TREE 12 OAK
151091	1591435.22	402221.06	TREE 11 OAK
151092	1591434.02	402225.22	TREE 10 OAK
151093	1591418.56	402267.37	TREE 11 OAK
151094	1591416.62	402270.07	TREE 17 OAK
151095	1591452.23	402371.43	TREE 8 OAK
151097	1591478.12	402380.03	TREE 8 OAK
151098	1591531.53	402243.85	TREE 9 OAK
151099	1591507.76	402244.30	TREE 17 OAK
151100	1591514.60	402226.73	TREE 16 OAK
151101	1591505.32	402228.24	TREE 10 OAK
151102	1591501.85	402232.77	TREE 11 OAK
151103	1591537.09	402236.90	TREE 13 OAK
151104	1591578.95	402224.43	TREE 13 OAK
151105	1591564.30	402223.73	TREE 13 OAK
151106	1591567.67	402218.03	TREE 11 OAK
151107	1591562.78	402218.88	TREE 14 OAK
151108	1591466.45	402222.35	TREE 9 OAK
151109	1591552.19	402219.81	TREE 11 OAK
151110	1591540.38	402215.90	TREE 11 OAK
151111	1591550.80	402203.44	TREE 13 OAK
151112	1591537.41	402197.02	TREE 13 OAK
151113	1591546.16	402192.34	TREE 13 OAK
151114	1591551.96	402189.91	TREE 11 OAK
151115	1591515.76	402196.49	TREE 15 OAK
151116	1591501.09	402210.46	TREE 18 OAK
151117	1591497.35	402228.39	TREE 9 OAK
151118	1591463.25	402218.19	TREE 10 OAK
151119	1591464.65	402214.00	TREE 15 OAK
151120	1591468.19	402188.46	TREE 13 PALM CABBAGE
151121	1591477.27	402180.58	TREE 14 OAK
151122	1591477.91	402166.96	TREE 11 OAK
151123	1591504.37	402134.77	TREE 10 OAK
151124	1591537.72	402116.09	TREE 13 OAK
151125	1591547.32	402140.13	TREE 10 OAK
151126	1591557.00	402141.78	TREE 19 OAK
151127	1591563.28	402150.63	TREE 12 OAK
151128	1591558.28	402145.68	TREE 8 OAK
151129	1591583.06	402122.29	TREE 13 OAK
151130	1591629.80	402131.85	TREE 14 OAK
151131	1591593.20	402167.69	TREE 14 OAK
151132	1591619.73	402215.75	TREE 13 OAK
151133	1591316.45	402233.33	TREE 14 OAK
151134	1591658.45	402207.31	TREE 15 OAK
151135	1591675.86	402187.17	TREE 14 OAK
151136	1591673.87	402189.60	TREE 9 OAK
151137	1591693.85	402179.44	TREE 12 OAK
151138	1591698.56	402171.62	TREE 12 OAK
151139	1591696.52	402178.93	TREE 13 OAK

Tree Table			
Point #	Northing	Easting	Raw Description
151140	1591714.76	402152.62	TREE 18 OAK
151141	1591728.54	402158.35	TREE 12 OAK
151142	1591726.96	402159.26	TREE 9 OAK
151143	1591740.15	402155.19	TREE 11 OAK
151144	1591744.09	402153.35	TREE 16 OAK
151145	1591737.12	402167.38	TREE 12 OAK
151146	1591733.93	402172.92	TREE 11 OAK
151147	1591730.92	402175.82	TREE 17 OAK
151148	1591713.32	402182.56	TREE 21 OAK
151149	1591735.46	402201.36	TREE 12 OAK
151150	1591732.50	402203.67	TREE 12 OAK
151151	1591735.25	402204.14	TREE 8 OAK
151152	1591733.15	402206.68	TREE 11 OAK
151153	1591736.74	402212.38	TREE 9 OAK
151154	1591737.95	402221.52	TREE 8 OAK
151155	1591701.68	402203.99	TREE 15 OAK
151156	1591703.62	402206.22	TREE 13 OAK
151157	1591695.90	402206.56	TREE 10 OAK
151158	1591647.31	402232.52	TREE 13 OAK
151159	1591678.88	402253.23	TREE 9 OAK
151160	1591680.67	402256.48	TREE 8 OAK
151161	1591675.43	402275.75	TREE 13 OAK
151162	1591680.26	402269.47	TREE 15 OAK
151163	1591683.92	402273.38	TREE 13 OAK
151164	1591682.68	402320.88	TREE 15 OAK
151165	1591725.88	402319.15	TREE 13 OAK
151166	1591689.00	402330.67	TREE 16 OAK
151167	1591657.28	402385.86	TREE 8 OAK
151168	1591689.14	402391.53	TREE 15 OAK
151169	1591741.20	402768.94	TREE 21 PINE
151170	1591743.60	402494.36	TREE 17 OAK
151171	1591794.29	402143.72	TREE 23 OAK
151172	1591794.68	402153.76	TREE 9 OAK
151173	1591789.91	402171.51	TREE 30 OAK
151174	1591795.75	402195.27	TREE 23 OAK
151175	1591793.81	402209.34	TREE 16 OAK
151176	1591775.20	402234.38	TREE 30 OAK
151177	1591791.76	402267.50	TREE 13 OAK
151178	1591796.22	402268.65	TREE 18 OAK
151179	1591795.58	402286.41	TREE 8 OAK

Tree Table			
Point #	Northing	Easting	Raw Description
151743	1588541.24	402436.76	TREE 8 OAK
151744	1588530.75	402458.92	TREE 11 OAK
151745	1588535.26	402460.24	TREE 17 OAK
151746	1588552.93	402479.23	TREE 8 OAK
151747	1588558.10	402478.59	TREE 13 OAK
151748	1588577.92	402472.91	TREE 11 OAK
151749	1588586.58	402475.72	TREE 17 OAK
151750	1588581.01	402493.73	TREE 11 OAK
151751	1588570.52	402516.65	TREE 12 OAK
151752	1588565.86	402516.16	TREE 11 OAK
151753	1588551.09	402519.66	TREE 12 OAK
151754	1588567.70	402511.79	TREE 8 OAK
151755	1588573.62	402519.36	TREE 8 OAK
151756	1588586.87	402534.82	TREE 11 OAK
151757	1588514.80	402480.21	TREE 13 OAK
151758	1588615.89	402489.01	TREE 8 OAK
151759	1588642.67	402500.37	TREE 12 OAK
151760	1588645.52	402501.60	TREE 14 OAK
151761	1588645.93	402503.87	TREE 11 OAK
151762	1588661.24	402505.65	TREE 18 OAK
151763	1588698.75	402523.97	TREE 24 OAK
151764	1588721.83	402540.64	TREE 18 OAK
151765	1588740.84	402524.67	TREE 25 OAK
151766	1588737.37	402508.74	TREE 24 OAK
151767	1588750.30	402484.52	TREE 24 OAK
151768	1588757.17	402493.91	TREE 19 OAK
151769	1588760.70	402507.50	TREE 13 OAK
151770	1588756.68	402524.77	TREE 11 OAK
151771	1588792.22	402515.92	TREE 26 OAK
151772	1588807.39	402496.37	TREE 13 OAK
151773	1588816.58	402491.79	TREE 36 OAK
151774	1588877.68	402492.89	TREE 10 OAK
151775	1588814.23	402520.67	TREE 21 OAK
151776	1588757.78	402538.97	TREE 13 OAK
151777	1588760.79	402543.94	TREE 11 OAK
151778	1588762.04	402544.84	TREE 8 OAK
151779	1588766.87	402554.06	TREE 17 OAK
151780	1588779.72	402559.93	TREE 16 OAK
151781	1588779.93	402574.27	TREE 15 OAK
151782	1588784.80	402575.68	TREE 20 OAK
151783	1588763.56	402570.98	TREE 8 OAK
151784	1588743.52	402567.39	TREE 23 OAK
151785	1588756.44	402562.52	TREE 18 OAK
151786	1588719.64	402558.49	TREE 13 OAK
151787	1588722.25	402574.42	TREE 12 OAK
151788	1588704.28	402575.65	TREE 22 OAK
151789	1588694.12	402580.61	TREE 17 OAK
151790	1588683.66	402587.80	TREE 20 PALM
151791	1588676.94	402591.96	TREE 12 OAK
151792	1588671.22	402608.64	TREE 11 OAK
151793	1588651.55	402632.38	TREE 14 PINE
151794	1588654.98	402633.78	TREE 25 OAK
151795	1588677.27	402636.81	TREE 18 OAK
151796	1588690.15	402634.08	TREE 14 OAK
151797	1588696.47	402631.39	TREE 14 OAK
151798	1588697.69	402640.85	TREE 21 OAK
151801	1588644.50	402697.97	TREE 13 OAK
151802	1588442.50	402712.00	TREE 15 OAK
151803	1588449.99	402717.69	TREE 10 OAK
151804	1588460.27	402645.72	TREE 11 OAK
151805	1588414.63	402622.66	TREE 12 OAK
151806	1588432.25	402591.53	TREE 21 OAK
151807	1588444.22	402599.98	TREE 13 OAK
151808	1588436.22	402573.04	TREE 9 OAK
151809	1588452.05	402557.17	TREE 13 OAK
151810	1588429.27	402533.55	TREE 10 OAK
151811	1588413.82	402569.56	TREE 8 OAK
151812	1588389.27	402545.18	TREE 13 OAK
151813	1588426.91	402490.55	TREE 10 OAK
151814	1588414.27	402460.46	TREE 12 OAK
151815	1588405.40	402460.04	TREE 12 OAK
151816	1588412.58	402316.56	TREE 19 OAK
151817	1588414.46	402289.49	TREE 14 OAK
151818	1588425.77	402223.67	TREE 14 PALM CABBAGE
151819	1588400.94	402171.13	TREE 18 OAK
151820	1588406.40	402167.44	TREE 14 OAK
151821	1588416.21	402107.46	TREE 8 OAK
151822	1588422.34	402094.79	TREE 12 OAK
151823	1588404.52	402034.92	TREE 31 OAK
151824	1588402.36	402049.46	TREE 8 OAK
151825	1588396.06	402044.15	TREE 19 OAK
151826	1588396.87	402048.60	TREE 12 OAK
151827	1588431.75	402045.44	TREE 14 OAK
151828	1588443.25	402037.44	TREE 11 OAK
151829	1588453.52	402048.09	TREE 17 OAK
151830	1588469.00	402037.73	TREE 15 OAK
151831	1588475.88	402042.97	TREE 16 OAK
151832	1588484.95	402062.03	TREE 34 OAK
151833	1588459.82	402064.22	TREE 14 OAK
151834	1588487.48	402132.99	TREE 14 OAK

Tree Table			
Point #	Northing	Easting	Raw Description
151835	1588514.98	402068.65	TREE 15 OAK
151836	1588517.46	402061.96	TREE 13 OAK
151837	1588511.41	402037.62	TREE 11 OAK
151838	1588575.27	402040.22	TREE 12 OAK
151839	1588563.58	402087.49	TREE 42 OAK
151840	1588556.96	402100.79	TREE 37 OAK
151841	1588580.56	402123.88	TREE 13 OAK
151842	1588602.06	402121.06	TREE 23 OAK
151843	1588604.66	402128.02	TREE 13 OAK
151844	1588584.45	402134.03	TREE 8 OAK
151845	1588563.89	402143.91	TREE 33 OAK
151846	1588546.72	402155.37	TREE 14 OAK
151847	1588555.00	402172.90	TREE 15 OAK
151848	1588547.35	402182.14	TREE 13 OAK
151849	1588511.38	402198.17	TREE 13 OAK
151850	1588615.89	402192.81	TREE 10 OAK
151851	1588561.83	402193.38	TREE 14 OAK
151852	1588560.99	402195.05	TREE 13 OAK
151853	1588566.47	402195.47	TREE 12 OAK
151854	1588568.38	402212.91	TREE 26 OAK
151855	1588575.44	402223.23	TREE 8 OAK
151856	1588603.11	402211.27	TREE 25 OAK
151857	1588606.50	402219.83	TREE 21 OAK
151858	1588603.19	402166.00	TREE 12 OAK
151859	1588617.38	402140.24	TREE 31 OAK
151860	1588616.81	402179.31	TREE 8 OAK
151861	1588631.82	402179.10	TREE 14 OAK
151862	1588654.68	402174.17	TREE 24 OAK
151863	1588658.74	402160.08	TREE 31 OAK
151864	1588660.49	402164.41	TREE 8 OAK
151865	1588671.64	402149.04	TREE 8 OAK
151866	1588684.59	402162.54	TREE 9 OAK
151867	1588676.31	402195.38	TREE 16 OAK
151869	1588674.68	402206.71	TREE 17 OAK
151870	1588653.11	402204.11	TREE 22 OAK
151871	1588654.72	402206.55	TREE 13 OAK
151872	1588641.71	402232.79	TREE 19 OAK
151873	1588617.49	402237.92	TREE 13 OAK
151874	1588677.93	402263.53	TREE 12 OAK
151876	1588584.71	402268.11	TREE 8 OAK
151878	1588743.52	402276.45	TREE 14 OAK
151879	1588558.76	402276.77	TREE 8 OAK
151880	1588539.70	402267.25	TREE 17 PALM CABBAGE
151881	1588524.56	402297.05	TREE 13 OAK
151882	1588506.76	402314.38	TREE 10 OAK
151883	1588504.51	402290.53	TREE 14 OAK
151884	1588516.46	402246.71	TREE 13 OAK
151885	1588522.82	402241.71	TREE 14 OAK
151886	1588554.55	402286.80	TREE 8 OAK
151887	1588548.58	402294.80	TREE 12 OAK
151888	1588556.75	402309.07	TREE 8 OAK
151889	1588542.16	402315.93	TREE 10 OAK
151890	1588565.58	402310.05	TREE 12 OAK
151891	1588568.09	402294.89	TREE 8 OAK
151892	1588600.68	402282.54	TREE 21 PINE
151893	1588607.49	402288.44	TREE 12 OAK
151894	1588609.18	402291.82	TREE 24 OAK
151895	1588605.29	402294.52	TREE 13 OAK
151896	1588609.26	402295.13	TREE 13 OAK
151897	1588619.68	402284.10	TREE 11 OAK
151898	1588612.56	402281.83	TREE 12 OAK
151899	1588621.06	402291.56	TREE 12 OAK
151900	1588616.10	402308.51	TREE 14 OAK
151901	1588608.28	402304.52	TREE 12 OAK
151902	1588630.07	402317.15	TREE 15 OAK
151903	1588542.80	402314.91	TREE 21 OAK
151904	1588691.12	402299.51	TREE 12 OAK
151905	1588701.97	402288.36	TREE 12 OAK
151906	1588694.99	402277.08	TREE 24 OAK
151907	1588694.14	402273.08	TREE 24 OAK
151908	1588681.23	402274.11	TREE 8 OAK
151909	1588414.46	402211.18	TREE 12 OAK
151910	1588587.22	402251.87	TREE 8 OAK
151912	1588583.03	402349.67	TREE 8 OAK
151913	1588585.19	402327.42	TREE 8 OAK
151914	1588582.98	402320.61	TREE 12 OAK
151915	1588587.78	402325.39	TREE 8 OAK
151916	1588588.10	402371.62	TREE 8 OAK
151917	1588586.02	402363.18	TREE 8 PINE
151918	1588595.21	402382.70	TREE 8 OAK
151919	1588619.76	402386.35	TREE 15 OAK
151920	1588659.02	402405.06	TREE 24 OAK
151921	1588679.43	402388.84	TREE 24 OAK
151922	1588680.22	402358.58	TREE 13 OAK
151923	1588697.82	402343.12	TREE 17 OAK
151924	1588692.68	402330.75	TREE 13 OAK
151925	1588700.46	402326.63	TREE 26 OAK
151926	1588705.81	402320.45	TREE 14 OAK

Tree Table			
Point #	Northing	Easting	Raw Description
151927	1588709.30	402316.72	TREE 18 OAK
151928	1588704.84	402314.28	TREE 8 OAK
151929	1588705.07	402310.32	TREE 24 OAK
151930	1588727.03	402315.30	TREE 8 OAK
151931	1588744.69	402317.84	TREE 11 OAK
151932	1588752.30	402328.78	TREE 15 OAK
151933	1588759.10	402320.39	TREE 30 PINE
151934	1588767.68	402305.12	TREE 12 OAK
151935	1588760.31	402339.59	TREE 14 OAK
151936	1588772.59	402350.83	TREE 9 OAK
151937	1588785.64	402361.96	TREE 8 OAK
151938	1588791.26	402367.88	TREE 8 OAK
151939	1588760.13	402366.97	TREE 9 OAK
151940	1588755.85	402375.97	TREE 14 OAK
151941	1588753.21	402382.84	TREE 15 OAK
151942	1588755.32	402382.98	TREE 8 OAK
151943	1588731.64	402369.96	TREE 28 OAK
151944	1588714.21	402389.53	TREE 13 OAK
151945	1588794.86	402402.13	TREE 24 OAK
151946	1588785.54	402412.59	TREE 20 OAK
151947	1588785.66	402421.44	TREE 12 OAK
151948	1588792.64	402422.96	TREE 8 OAK
151949	1588765.41	402432.72	TREE 19 OAK
151950	1588754.43	402426.29	TREE 19 OAK
151951	1588731.31	402425.96	TREE 14 OAK
151952	1588727.22	402426.44	TREE 15 OAK
151953	1588728.27	402433.11	TREE 8 OAK
151954	1588696.72	402410.20	TREE 14 OAK
151955	1588692.37	402443.36	TREE 12 OAK
151956	1588678.99	402418.16	TREE 16 OAK
151957	1588675.92	402419.41	TREE 21 OAK
151958	1588668.36	402429.26	TREE 29 OAK
151959	1588657.31	402461.50	TREE 19 OAK
151960	1588667.72	402461.79	TREE 29 OAK
151961	1588684.81	402485.50	TREE 21 OAK
151962	1588693.74	402492.72	TREE 14 OAK
151963	1588705.06	402484.80	TREE 14 PINE
151964	1588708.63	402453.67	TREE 15 OAK
151965	1588708.22	402451.57	TREE 11 OAK
151966	1588723.62	402452.65	TREE 15 OAK
151967	1588743.56	402450.63	TREE 12 OAK
151968	1588713.70	402448.28	TREE 14 OAK

Tree Table				
Point #	Northing	Easting	Raw Description	
152475	1587994.42	402167.52	TREE 8 OAK	
152476	1588000.77	402157.12	TREE 22 OAK	
152477	1587990.36	402139.47	TREE 24 OAK	
152478	1587989.50	402136.64	TREE 10 OAK	
152479	1587958.80	402115.15	TREE 8 OAK	
152480	1587961.31	402097.85	TREE 17 OAK	
152481	1587962.37	402093.03	TREE 14 OAK	
152482	1587977.45	402064.65	TREE 24 OAK	
152483	1587976.30	402058.78	TREE 12 OAK	
152484	1587984.56	402061.82	TREE 15 OAK	
152485	1587979.23	402059.01	TREE 26 OAK	
152486	1587978.82	402054.06	TREE 23 OAK	
152487	1587981.23	402051.32	TREE 14 PALM	
152488	1587988.73	402038.20	TREE 24 OAK	
152489	1587992.06	402035.52	TREE 13 OAK	
152490	1588008.44	402032.53	TREE 15 OAK	
152491	1588010.08	402032.64	TREE 8 OAK	
152492	1588003.06	402043.63	TREE 24 OAK	
152493	1588005.96	402088.47	TREE 21 OAK	
152494	1587920.87	402292.71	TREE 11 OAK	
152495	1587915.88	402294.79	TREE 11 OAK	
152496	1587917.52	402299.81	TREE 12 OAK	
152497	1587917.82	402295.99	TREE 10 PINE	
152498	1587926.83	402311.18	TREE 10 OAK	
152499	1587921.39	402324.25	TREE 11 OAK	
152500	1587941.65	402343.77	TREE 15 OAK	
152503	1588076.46	402190.54	TREE 13 OAK	
152504	1588076.17	402192.56	TREE 8 OAK	
152505	1588084.96	402185.28	TREE 14 OAK	
152506	1588092.60	402190.78	TREE 15 OAK	
152507	1588111.06	402165.96	TREE 13 OAK	
152508	1588107.75	402165.18	TREE 13 OAK	
152509	1588085.12	402159.87	TREE 15 OAK	
152510	1588084.60	402153.22	TREE 8 OAK	
152511	1588083.12	402145.83	TREE 10 OAK	
152512	1588083.67	402141.02	TREE 20 OAK	
152513	1588085.79	402140.74	TREE 9 OAK	
152514	1588084.68	402137.01	TREE 11 OAK	
152515	1588062.13	402111.69	TREE 9 OAK	
152516	1588061.43	402113.24	TREE 22 OAK	
152517	1588082.44	402112.35	TREE 25 OAK	
152518	1588063.33	402092.73	TREE 17 OAK	
152519	1588057.33	402095.74	TREE 12 OAK	
152520	1588073.22	402088.21	TREE 12 OAK	
152521	1588067.70	402087.09	TREE 14 OAK	
152522	1588072.12	402055.85	TREE 14 OAK	
152523	1588082.49	402063.64	TREE 25 OAK	
152524	1588095.03	402086.12	TREE 12 PINE	
152525	1588107.11	402098.86	TREE 11 OAK	
152526	1588110.25	402086.55	TREE 8 OAK	
152527	1588122.90	402085.30	TREE 19 OAK	
152528	1588103.13	402033.29	TREE 10 OAK	
152529	1588130.94	402084.02	TREE 10 OAK	
152530	1588149.01	402065.40	TREE 25 OAK	
152531	1588156.58	402092.48	TREE 9 OAK	
152532	1588132.16	402093.26	TREE 8 OAK	
152533	1588134.37	402103.91	TREE 8 OAK	
152534	1588121.14	402116.41	TREE 8 OAK	
152535	1588125.40	402115.43	TREE 21 OAK	
152536	1588112.44	402131.35	TREE 8 OAK	
152537	1588109.44	402139.81	TREE 13 OAK	
152538	1588128.97	402145.78	TREE 18 OAK	
152539	1588127.71	402141.72	TREE 8 OAK	
152540	1588135.42	402144.29	TREE 14 OAK	
152541	1588140.36	402163.41	TREE 17 OAK	
152542	1588144.14	402220.45	TREE 25 OAK	
152543	1588162.59	402164.51	TREE 13 OAK	
152544	1588167.55	402166.48	TREE 28 OAK	
152545	1588183.15	402140.50	TREE 13 OAK	
152546	1588221.88	402129.27	TREE 15 OAK	
152547	1588235.08	402115.86	TREE 15 OAK	
152548	1588247.78	402112.56	TREE 22 PINE	
152549	1588252.50	402111.68	TREE 14 OAK	
152550	1588259.20	402093.31	TREE 14 OAK	
152551	1588269.04	402090.23	TREE 24 PINE	
152552	1588273.75	402046.02	TREE 8 OAK	
152553	1588279.35	402052.04	TREE 14 PINE	
152554	1588264.59	402035.39	TREE 8 OAK	
152555	1588273.73	402033.76	TREE 10 PINE	
152556	1588288.87	402033.53	TREE 13 PINE	
152557	1588289.62	402035.16	TREE 15 PINE	
152558	1588250.00	402037.23	TREE 10 OAK	
152559	1588236.05	402037.97	TREE 13 OAK	
152560	1588215.02	402031.99	TREE 12 PINE	
152561	1588207.95	402031.19	TREE 13 PINE	
152562	1588208.33	402039.51	TREE 15 OAK	
152563	1588219.67	402061.18	TREE 21 PINE	
152564	1588209.32	402066.26	TREE 14 OAK	
152565	1588235.25	402094.16	TREE 13 OAK	
152566	1588168.47	402077.67	TREE 15 PINE	

Tree Table				
Point #	Northing	Easting	Raw Description	
152567	1588180.13	402083.90	TREE 17 OAK	
152568	1588304.95	402031.44	TREE 13 PINE	
152569	1588311.61	402037.87	TREE 15 OAK	
152570	1588305.12	402064.78	TREE 14 OAK	
152571	1588309.04	402066.19	TREE 29 OAK	
152572	1588313.44	402101.92	TREE 24 OAK	
152573	1588306.31	402116.24	TREE 15 OAK	
152574	1588314.62	402141.88	TREE 14 OAK	
152575	1588302.51	402158.51	TREE 19 OAK	
152576	1588307.53	402170.71	TREE 26 OAK	
152577	1588311.43	402170.71	TREE 16 OAK	
152578	1588276.84	402162.08	TREE 24 OAK	
152579	1588269.90	402200.20	TREE 15 PINE	
152580	1588282.06	402217.79	TREE 13 OAK	
152581	1588322.20	402205.40	TREE 8 OAK	
152582	1588332.46	402136.79	TREE 13 OAK	
152583	1588246.52	402154.87	TREE 8 PINE	
152584	1588237.36	402150.66	TREE 8 OAK	
152585	1588233.10	402167.73	TREE 11 OAK	
152586	1588243.64	402194.97	TREE 8 PINE	
152587	1588227.50	402210.25	TREE 16 PINE	
152588	1588242.99	402256.37	TREE 15 OAK	
152589	1588263.23	402244.74	TREE 13 OAK	
152590	1588045.17	402300.20	TREE 8 OAK	
152591	1588056.58	402306.25	TREE 15 OAK	
152592	1588063.90	402331.71	TREE 17 OAK	
152593	1588044.06	402328.82	TREE 14 OAK	
152594	1588043.11	402334.67	TREE 13 OAK	
152595	1588036.87	402315.05	TREE 22 OAK	
152596	1588027.10	402302.53	TREE 12 OAK	
152597	1588021.15	402269.20	TREE 10 OAK	
152598	1587993.96	402294.88	TREE 14 PINE	
152599	1587972.27	402382.85	TREE 8 OAK	
152600	1587983.12	402383.48	TREE 8 OAK	
152601	1587983.94	402385.66	TREE 25 OAK	
152602	1587989.18	402391.71	TREE 10 OAK	
152603	1588003.54	402410.80	TREE 21 OAK	
152604	1587997.58	402446.92	TREE 8 OAK	
152605	1587995.70	402449.53	TREE 10 OAK	
152606	1587998.04	402490.19	TREE 8 OAK	
152607	1588101.97	403132.93	TREE 17 OAK	
152608	1588088.80	403108.42	TREE 15 OAK	
152609	1588078.10	403116.44	TREE 14 OAK	
152610	1588041.38	403081.16	TREE 20 OAK	
152611	1588047.78	403056.17	TREE 9 OAK	
152612	1588079.54	403175.48	TREE 10 OAK	
152613	1588049.73	403188.07	TREE 21 OAK	
152614	1588052.46	403187.66	TREE 13 OAK	
152615	1588027.83	403225.63	TREE 8 OAK	
152616	1588042.95	403235.78	TREE 19 OAK	
152617	1588068.40	403255.91	TREE 13 OAK	
152618	1588084.56	403253.07	TREE 14 OAK	
152619	1588118.70	403215.44	TREE 19 OAK	
152620	1588094.02	403266.85	TREE 17 OAK	
152621	1588139.33	403248.96	TREE 8 OAK	
152622	1588126.61	403276.09	TREE 8 OAK	
152623	1588156.16	403279.11	TREE 8 OAK	
152624	1588158.25	403245.52	TREE 8 OAK	
152625	1588175.80	403239.95	TREE 11 OAK	
152626	1588222.63	403288.57	TREE 17 OAK	
152627	1588227.18	403271.93	TREE 9 OAK	
152628	1588252.59	403276.20	TREE 8 OAK	
152629	1588198.59	403183.43	TREE 14 OAK	
152630	1587891.51	403060.04	TREE 19 PALM	
152631	1587873.47	403043.07	TREE 8 OAK	
152632	1587865.56	403036.88	TREE 16 PALM	
152633	1587861.26	403039.79	TREE 8 OAK	
152634	1587854.48	403029.43	TREE 10 OAK	
152635	1587810.98	403026.97	TREE 12 OAK	
152636	1587813.24	403013.67	TREE 11 OAK	
152637	1587814.93	403007.24	TREE 14 OAK	
152638	1587784.60	402975.77	TREE 13 OAK	
152641	1588066.29	402637.53	TREE 12 OAK	
152642	1588140.05	402568.33	TREE 16 OAK	
152643	1588014.68	402523.91	TREE 14 OAK	
152644	1589159.96	402531.11	TREE 15 OAK	
152645	1589183.92	402528.68	TREE 20 OAK	
152646	1589183.72	402531.36	TREE 17 OAK	
152647	1589224.16	402562.84	TREE 14 OAK	
152648	1589228.48	402567.71	TREE 14 OAK	
152649	1589323.23	402567.51	TREE 12 OAK	
152650	1589234.11	402571.84	TREE 9 OAK	
152651	1589230.14	402578.50	TREE 8 OAK	
152652	1589235.50	402577.70	TREE 10 OAK	
152653	1589233.43	402592.96	TREE 12 OAK	
152654	1589243.43	402572.10	TREE 9 OAK	
152655	1589254.59	402562.77	TREE 14 OAK	
152656	1589256.34	402564.48	TREE 8 OAK	
152657	1589256.42	402566.76	TREE 10 OAK	
152658	1589261.06	402569.92	TREE 9 OAK	

Tree Table				
Point #	Northing	Easting	Raw Description	
152659	1589269.60	402590.11	TREE 12 OAK	
152660	1589272.63	402588.89	TREE 8 OAK	
152661	1589285.18	402575.31	TREE 9 OAK	
152662	1589305.19	402561.61	TREE 14 OAK	
152663	1589307.38	402562.91	TREE 14 OAK	
152664	1589312.74	402551.42	TREE 14 OAK	
152665	1589310.60	402544.82	TREE 14 OAK	
152666	1589346.45	402560.18	TREE 17 OAK	
152667	1589357.04	402592.45	TREE 10 OAK	
152668	1589357.80	402596.85	TREE 22 OAK	
152669	1589344.11	402610.16	TREE 17 OAK	
152670	1589325.52	402613.02	TREE 23 OAK	
152671	1589321.86	402624.58	TREE 8 OAK	
152672	1589323.66	402630.63	TREE 27 OAK	
152673	1589325.16	402633.26	TREE 12 OAK	
152674	1589330.82	402628.91	TREE 25 OAK	
152675	1589333.64	402627.58	TREE 11 OAK	
152676	1589335.67	402630.13	TREE 30 OAK	
152677	1589296.47	402637.05	TREE 9 OAK	
152678	1589297.88	402643.55	TREE 56 OAK	
152679	1589283.80	402641.90	TREE 23 OAK	
152680	1589281.47	402649.51	TREE 20 OAK	
152681	1589285.08	402673.06	TREE 19 OAK	
152682	1589316.78	402602.66	TREE 26 OAK	
152683	1589278.30	402691.56	TREE 30 OAK	
152684	1589241.10	402707.65	TREE 36 OAK	
152685	1589239.71	402696.60	TREE 21 OAK	
152686	1589235.84	402692.75	TREE 42 OAK	
152687	1589235.76	402689.68	TREE 28 OAK	
152689	1589183.86	402699.23	TREE 15 OAK	
152690	1589183.03	402701.36	TREE 33 OAK	
152691	1589252.53	402659.09	TREE 23 OAK	
152692	1589250.97	402655.10	TREE 20 OAK	
152693	1589254.58	402654.52	TREE 22 OAK	
152694	1589245.57	402614.72	TREE 24 OAK	
152695	1589264.29	402535.06	TREE 14 OAK	
152696	1589264.92	402524.03	TREE 15 OAK	
152697	1589253.33	402524.86	TREE 9 OAK	
152698	158778.46	402863.44	TREE 15 OAK	
152699	1587806.14	402859.24	TREE 13 OAK	
152700	1587839.24	402874.27	TREE 12 OAK	
152701	1587857.64	402870.07	TREE 11 OAK	
152702	1587828.70	402810.72	TREE 14 OAK	
152703	1587822.82	402775.68	TREE 15 OAK	
152704	1587793.47	402787.15	TREE 8 OAK	
152705	1587737.51	402796.34	TREE 11 OAK	
152706	1587763.56	402805.95	TREE 12 OAK	
152707	1587769.15	402810.91	TREE 11 OAK	
152708	1587763.89	402821.54	TREE 11 OAK	
152709	1587792.54	402819.75	TREE 11 OAK	
152710	1587791.40	402817.72	TREE 10 OAK	
152711	1587816.49	402819.19	TREE 9 OAK	
152712	1587870.88	402785.27	TREE 8 OAK	
152713	1587909.64	402796.60	TREE 10 OAK	
152714	1587899.20	402800.33	TREE 8 OAK	
152715	1587864.10	402832.22	TREE 12 OAK	
152716	1587857.03	402856.27	TREE 8 OAK	
152717	1587890.07	402809.08	TREE 15 OAK	
152718	1587921.95	402861.96	TREE 12 OAK	
152719	1587962.83	402856.95	TREE 13 OAK	
152720	1587961.50	402862.51	TREE 12 OAK	
152721	1587915.18	402887.93	TREE 8 OAK	
152722	1587916.32	402919.00	TREE 15 OAK	
152723	1587756.76	402882.91	TREE 39 OAK	
152726	1585308.51	403380.88	TREE 17 OAK	
152727	1585312.33	403383.47	TREE 17 OAK	
152728	1585315.11	403390.31	TREE 9 OAK	
152729	1585297.99	403421.13	TREE 24 OAK	
152730	1585314.18	403415.54	TREE 24 OAK	
152731	1585297.83	403427.43	TREE 12 OAK	
152732	1585301.39	403427.01	TREE 8 OAK	
152733	1585266.93	403441.16	TREE 16 OAK	
152734	1585271.49	403446.85	TREE 17 OAK	
152735	1585300.63	403479.43	TREE 12 OAK	
152736	1585295.78	403507.31	TREE 20 OAK	
152737	1585296.93	403513.14	TREE 17 OAK	
152738	1585273.28	403535.36	TREE 15 OAK	
152739	1585283.15	403540.46	TREE 17 OAK	
152740	1585276.98	403547.02	TREE 8 OAK	
152741	1585272.74	403545.09	TREE 28 OAK	
152742	1585267.96	403569.70	TREE 28 OAK	
152743	1585286.59	403575.14	TREE 14 OAK	
152744	1585302.75	403624.92	TREE 24 OAK	
152745	1585316.46	403636.00	TREE 14 OAK	
152746	1585271.83	403662.66	TREE 14 OAK	
152747	1585291.65	403669.98	TREE 13 PALM CABBAGE	
152748	1585310.76	403699.06	TREE 36 OAK	
152749	1585307.88	403709.59	TREE 16 OAK	
152750	1585297.39	403711.82	TREE 14 OAK	
152751	1585301.54	403716.52	TREE 14 OAK	

Tree Table			
Point #	Northing	Easting	Raw Description
153210	1585577.23	404150.23	TREE 10 OAK
153211	1585578.35	404151.76	TREE 10 OAK
153212	1585585.56	404141.79	TREE 21 OAK
153213	1585588.74	404138.49	TREE 15 OAK
153214	1585598.87	404143.47	TREE 19 OAK
153215	1585595.62	404146.77	TREE 14 OAK
153216	1585604.94	404166.09	TREE 15 OAK
153217	1585595.88	404168.34	TREE 50 OAK
153218	1585638.96	404170.09	TREE 19 OAK
153219	1585659.51	404141.43	TREE 27 OAK
153220	1585653.95	404133.75	TREE 10 OAK
153221	1585658.46	404132.00	TREE 10 OAK
153222	1585672.94	404170.30	TREE 14 OAK
153223	1585706.15	404136.03	TREE 15 OAK
153224	1585709.06	404134.63	TREE 10 OAK
153225	1585710.69	404137.19	TREE 8 OAK
153226	1585712.60	404128.02	TREE 9 OAK
153227	1585709.85	404127.32	TREE 13 OAK
153228	1585703.74	404117.08	TREE 33 OAK
153229	1585704.29	404108.53	TREE 13 OAK
153230	1585719.01	404105.66	TREE 11 OAK
153231	1585726.59	404122.60	TREE 13 OAK
153232	1585729.19	404087.26	TREE 26 OAK
153233	1585687.52	404071.08	TREE 13 OAK
153234	1585670.55	404045.98	TREE 18 PALM CABBAGE
153235	1585642.77	404052.47	TREE 25 OAK
153236	1585614.22	404089.48	TREE 14 OAK
153237	1585592.15	404056.55	TREE 20 OAK
153238	1585469.51	404243.64	TREE 18 OAK
153239	1585360.72	404222.51	TREE 35 OAK
153240	1585333.01	404234.52	TREE 23 OAK
153241	1585295.44	404228.32	TREE 28 OAK
153242	1585299.03	404237.29	TREE 13 OAK
153243	1585294.39	404190.98	TREE 36 OAK
153244	1585301.85	404178.54	TREE 13 OAK
153245	1585309.98	404178.22	TREE 13 OAK
153246	1585274.19	404162.91	TREE 14 OAK
153247	1585245.23	404237.35	TREE 23 OAK
153248	1585268.22	404257.91	TREE 13 OAK
153249	1585281.32	404263.28	TREE 8 OAK
153250	1585271.97	404266.50	TREE 8 OAK
153251	1585271.99	404264.80	TREE 12 OAK
153252	1585262.26	404273.13	TREE 11 OAK
153253	1585241.44	404294.05	TREE 26 OAK
153254	1585262.13	404275.26	TREE 12 OAK
153255	1585292.13	404289.85	TREE 19 PALM CABBAGE
153256	1585291.04	404314.95	TREE 15 OAK
153257	1585293.70	404350.42	TREE 21 OAK
153258	1585238.10	404322.23	TREE 9 OAK
153259	1585312.77	404278.45	TREE 8 OAK
153260	1585331.15	404277.65	TREE 13 OAK
153261	1585337.56	404281.91	TREE 13 OAK
153262	1585342.08	404281.64	TREE 14 OAK
153263	1585340.70	404273.10	TREE 15 OAK
153264	1585334.41	404266.46	TREE 14 OAK
153265	1585333.42	404263.11	TREE 22 OAK
153266	1585333.66	404258.59	TREE 12 OAK
153267	1585329.60	404261.05	TREE 14 OAK
153268	1585327.80	404257.34	TREE 21 OAK
153269	1585319.53	404266.43	TREE 8 OAK
153270	1585345.18	404358.87	TREE 15 OAK
153271	1585386.89	404359.41	TREE 19 OAK
153272	1585408.81	404382.36	TREE 14 OAK
153273	1585469.67	404345.57	TREE 19 PALM CABBAGE
153274	1585564.41	404323.46	TREE 19 OAK
153275	1585592.35	404359.10	TREE 23 PALM CABBAGE
153276	1585626.83	404240.06	TREE 18 OAK
153277	1585567.45	404207.32	TREE 17 OAK
153278	1585558.53	404206.50	TREE 10 OAK
153279	1585639.28	404236.77	TREE 18 OAK
153280	1585639.87	404233.90	TREE 9 OAK
153281	1585644.12	404235.31	TREE 24 OAK
153282	1585647.13	404228.81	TREE 17 OAK
153283	1585658.23	404223.09	TREE 15 OAK
153284	1585670.39	404197.54	TREE 15 OAK
153285	1585695.80	404194.86	TREE 15 OAK
153286	1585726.97	404230.04	TREE 33 OAK
153287	1585779.98	404201.29	TREE 42 OAK
153288	1585772.61	404241.03	TREE 14 OAK
153289	1585768.07	404268.94	TREE 14 OAK
153290	1585713.91	404303.86	TREE 15 OAK
153291	1585698.86	404325.48	TREE 19 OAK
153292	1585794.19	404301.53	TREE 24 OAK
153293	1585823.99	404296.61	TREE 16 PALM CABBAGE
153294	1585836.24	404279.12	TREE 22 OAK
153295	1585954.06	404272.12	TREE 28 OAK
153296	1585988.64	404246.30	TREE 23 OAK
153297	1585999.96	404258.02	TREE 11 OAK
153298	1586046.02	404265.39	TREE 15 OAK
153299	1586069.97	404261.54	TREE 20 PALM CABBAGE

Tree Table			
Point #	Northing	Easting	Raw Description
153300	1586089.78	404292.05	TREE 24 OAK
153301	1586068.22	404235.81	TREE 18 OAK
153302	1586062.79	404208.44	TREE 14 OAK
153303	1586045.57	404217.68	TREE 21 PALM
153304	1586043.04	404220.25	TREE 15 PALM
153305	1586120.41	404199.58	TREE 13 OAK
153306	1586121.91	404192.51	TREE 20 PALM CABBAGE
153307	1586124.89	404193.29	TREE 18 PALM CABBAGE
153308	1586168.69	404217.88	TREE 48 OAK
153309	1586137.65	404278.05	TREE 21 OAK
153310	1586112.19	404275.87	TREE 12 OAK
153311	1586169.57	404279.78	TREE 18 PALM CABBAGE
153312	1586169.71	404259.66	TREE 15 PALM CABBAGE
153313	1586193.88	404248.12	TREE 15 PALM CABBAGE
153314	1586195.46	404250.91	TREE 14 PALM CABBAGE
153315	1586195.97	404249.95	TREE 14 PALM CABBAGE
153316	1586197.34	404251.91	TREE 16 PALM CABBAGE
153317	1586200.90	404261.66	TREE 19 PALM CABBAGE
153318	1586165.37	404312.94	TREE 15 PALM CABBAGE
153319	1586219.22	404329.86	TREE 24 OAK
153320	1586225.59	404306.42	TREE 14 OAK
153321	1586225.53	404348.76	TREE 14 PALM CABBAGE
153322	1586222.78	404349.94	TREE 20 PALM CABBAGE
153323	1586227.26	404352.32	TREE 19 PALM CABBAGE
153324	1586232.84	404349.99	TREE 11 OAK
153325	1586192.01	404397.98	TREE 16 PALM CABBAGE
153326	1586187.19	404397.12	TREE 15 PALM CABBAGE
153327	1586185.95	404398.07	TREE 17 PALM CABBAGE
153328	1586184.23	404397.83	TREE 17 PALM CABBAGE
153329	1586181.49	404398.58	TREE 17 PALM CABBAGE
153330	1586185.09	404421.05	TREE 26 OAK
153331	1586189.99	404401.19	TREE 15 PALM CABBAGE
153332	1586168.53	404400.34	TREE 15 PALM CABBAGE
153333	1586167.15	404392.17	TREE 22 OAK
153334	1586149.01	404415.26	TREE 15 OAK
153335	1586263.90	404410.27	TREE 16 OAK
153336	1586295.55	404367.04	TREE 13 OAK
153337	1586325.16	404351.05	TREE 17 OAK
153338	1586280.28	404262.10	TREE 14 PALM CABBAGE
153339	1586277.92	404260.85	TREE 16 PALM CABBAGE
153340	1586197.93	404196.14	TREE 24 OAK
153341	1586135.23	404163.55	TREE 19 OAK
153342	1586152.97	404104.81	TREE 20 PALM CABBAGE
153343	1586173.94	404095.32	TREE 22 OAK
153344	1586200.88	404124.63	TREE 22 OAK
153345	1586221.33	404022.04	TREE 17 OAK
153346	1586250.91	404051.93	TREE 18 OAK
153347	1586280.59	404108.66	TREE 30 OAK
153348	1586248.81	404159.06	TREE 36 OAK
153349	1586251.30	404159.76	TREE 10 OAK
153350	1586283.48	404154.09	TREE 12 OAK
153351	1586291.19	404159.37	TREE 15 PALM CABBAGE
153352	1586292.92	404153.66	TREE 15 PALM CABBAGE
153353	1586295.98	404155.37	TREE 15 PALM CABBAGE
153354	1586306.69	404161.01	TREE 16 PALM CABBAGE
153355	1586318.54	404135.28	TREE 9 OAK
153356	1586321.88	404134.98	TREE 14 OAK
153357	1586323.94	404137.42	TREE 13 OAK
153358	1586328.10	404136.72	TREE 14 OAK
153359	1586330.42	404132.77	TREE 14 OAK
153360	1586334.15	404134.16	TREE 17 OAK
153361	1586335.95	404143.12	TREE 14 OAK
153362	1586339.37	404137.53	TREE 12 OAK
153363	1586342.44	404140.42	TREE 13 OAK
153364	1586368.88	404124.51	TREE 27 OAK
153365	1586396.11	404140.65	TREE 27 OAK
153366	1586452.74	404164.87	TREE 12 OAK
153367	1586457.59	404165.58	TREE 11 OAK
153368	1586457.29	404161.97	TREE 8 OAK
153369	1586452.93	404169.42	TREE 10 OAK
153370	1586450.14	404179.57	TREE 12 OAK
153371	1586443.52	404183.63	TREE 22 OAK
153372	1586445.49	404200.52	TREE 8 OAK
153373	1586429.65	404197.29	TREE 8 OAK
153374	1586424.10	404174.54	TREE 8 OAK
153375	1586429.34	404172.40	TREE 9 OAK
153376	1586398.89	404184.17	TREE 17 PALM CABBAGE
153377	1586408.18	404204.76	TREE 24 OAK
153378	1586419.15	404247.27	TREE 17 OAK
153379	1586443.98	404292.85	TREE 31 OAK
153380	1586439.57	404350.19	TREE 12 OAK
153381	1586375.27	404287.97	TREE 18 OAK
153382	1586320.44	404408.80	TREE 17 OAK
153383	1586345.89	404408.12	TREE 11 OAK
153384	1586373.88	404385.80	TREE 10 OAK
153385	1586367.61	404362.24	TREE 15 OAK
153386	1586375.23	404384.01	TREE 13 OAK
153387	1586359.33	404369.91	TREE 8 OAK
153388	1586322.64	404362.24	TREE 12 PALM CABBAGE
153389	1586008.21	404419.63	TREE 19 OAK

Tree Table			
Point #	Northing	Easting	Raw Description
153390	1585976.05	404439.80	TREE 31 OAK
153391	1585991.70	404441.91	TREE 21 OAK
153392	1585882.07	404456.95	TREE 19 OAK
153393	1585872.72	404456.64	TREE 16 PALM CABBAGE
153394	1585795.51	404447.45	TREE 14 OAK
153395	1585789.14	404421.29	TREE 22 OAK
153396	1585761.14	404403.48	TREE 21 PALM CABBAGE
153397	1585763.69	404402.49	TREE 16 PALM CABBAGE
153398	1585743.22	404390.77	TREE 19 OAK
153399	1585712.02	404357.49	TREE 20 PALM CABBAGE
153400	1585612.73	404387.68	TREE 19 OAK
153401	1585593.27	404360.90	TREE 18 PALM CABBAGE
153402	1585535.33	404441.80	TREE 20 PALM CABBAGE
153403	1585364.73	404420.02	TREE 25 OAK
153406	1585513.62	404475.52	TREE 18 OAK
153407	1585474.50	404482.41	TREE 15 OAK
153408	1585469.51	404474.80	TREE 12 OAK
153409	1585449.87	404490.13	TREE 10 OAK
153410	1585465.34	404504.25	TREE 13 OAK
153411	1585443.57	404503.52	TREE 14 OAK
153412	1585442.86	404485.71	TREE 12 OAK
153413	1585723.15	404556.40	TREE 15 OAK
153414	1585746.30	404549.90	TREE 17 OAK
153415	1585753.10	404544.02	TREE 15 PALM
153416	1585750.02	404542.84	TREE 17 PALM
153417	1585789.69	404515.79	TREE 19 PALM
153418	1585772.60	404482.15	TREE 16 OAK
153419	1585784.71	404453.88	TREE 21 OAK
153420	1585756.26	404451.70	TREE 17 PALM CABBAGE
153421	1585760.22	404408.48	TREE 16 PALM CABBAGE
153422	1585826.56	404362.89	TREE 14 OAK
153423	1585828.49	404362.11	TREE 14 OAK
153424	1585879.03	404358.96	TREE 13 OAK
153425	1585877.32	404373.19	TREE 17 PALM CABBAGE
153426	1585872.36	404372.48	TREE 15 OAK
153427	1585889.56	404486.29	TREE 18 OAK
153428	1585871.94	404485.72	TREE 18 PALM CABBAGE
153429	1585869.78	404488.34	TREE 16 PALM CABBAGE
153430	1585868.31	404481.55	TREE 20 PALM CABBAGE
153431	1585848.92	404549.98	TREE 15 PALM CABBAGE
153432	1585851.40	404546.20	TREE 12 OAK
153433	1585857.18	404555.76	TREE 20 OAK
153434	1585828.61	404566.49	TREE 14 OAK
153435	1585797.79	404562.92	TREE 15 OAK
153436	1585893.80	404528.52	TREE 24 OAK
153437	1585909.09	404529.50	TREE 14 PALM
153438	1585913.26	404527.76	TREE 19 PALM
153439	1585984.35	404531.43	TREE 52 OAK
153440	1585992.82	404495.27	TREE 18 PALM
153441	1585958.88	404471.80	TREE 17 PALM CABBAGE
153442	1586058.93	404517.46	TREE 20 PALM CABBAGE
153443	1586079.83	404516.85	TREE 20 PALM CABBAGE
153444	1586277.80	404437.78	TREE 21 OAK
153445	1586433.51	404487.72	TREE 18 PALM CABBAGE
153446	1586411.33	404540.06	TREE 18 OAK
153447	1586379.84	404513.15	TREE 22 OAK
153448	1586018.30	405867.96	TREE 25 OAK
153449	1586020.79	405864.79	TREE 17 OAK
153450	1586039.22	405854.67	TREE 15 OAK
153451	1586029.82	405832.59	TREE 18 OAK
153452	1586030.31	405830.88	TREE 19 OAK
153453	1586040.25	405827.90	TREE 10 OAK
153454	1586025.88	405818.23	TREE 12 OAK
153455	1586052.79	405852.73	TREE 16 PALM CABBAGE
153456	1586020.00	405798.93	TREE 15 OAK
153457	1585997.73	405834.59	TREE 15 OAK
153458	1585964.26	405808.54	TREE 18 PALM CABBAGE
153459	1586116.77	405839.11	TREE 17 PALM CABBAGE