CERTIFIED SURVEY MAP NO. _____

BEING ALL OF LOT 1 OF CERTIFIED SURVEY MAP NO. 415, RECORDED IN VOLUME 3, PAGE 415, AS DOCUMENT NO. 888720 AND ALSO A PART OF VACATED DIVISION ST. PER CITY OF KAUKAUNA RESOLUTION NO. 3471 RECORDED AS DOCUMENT NO. 1687343; ALL LOCATED IN LOT 20A IN THE SUBDIVISION OF PRIVATE CLAIM 35, T.21N., R.18E., CITY OF KAUKAUNA, OUTAGAMIE COUNTY, WISCONSIN

—LEGEND—

- o = 1" X 18" IRON PIPE SET (1.130 LB./FT.)
- ● = 3/4" REBAR FOUND
- ( ) = RECORDED INFORMATION
- P.O.B. = POINT OF BEGINNING
- □ = 3/4" ROD FOUND

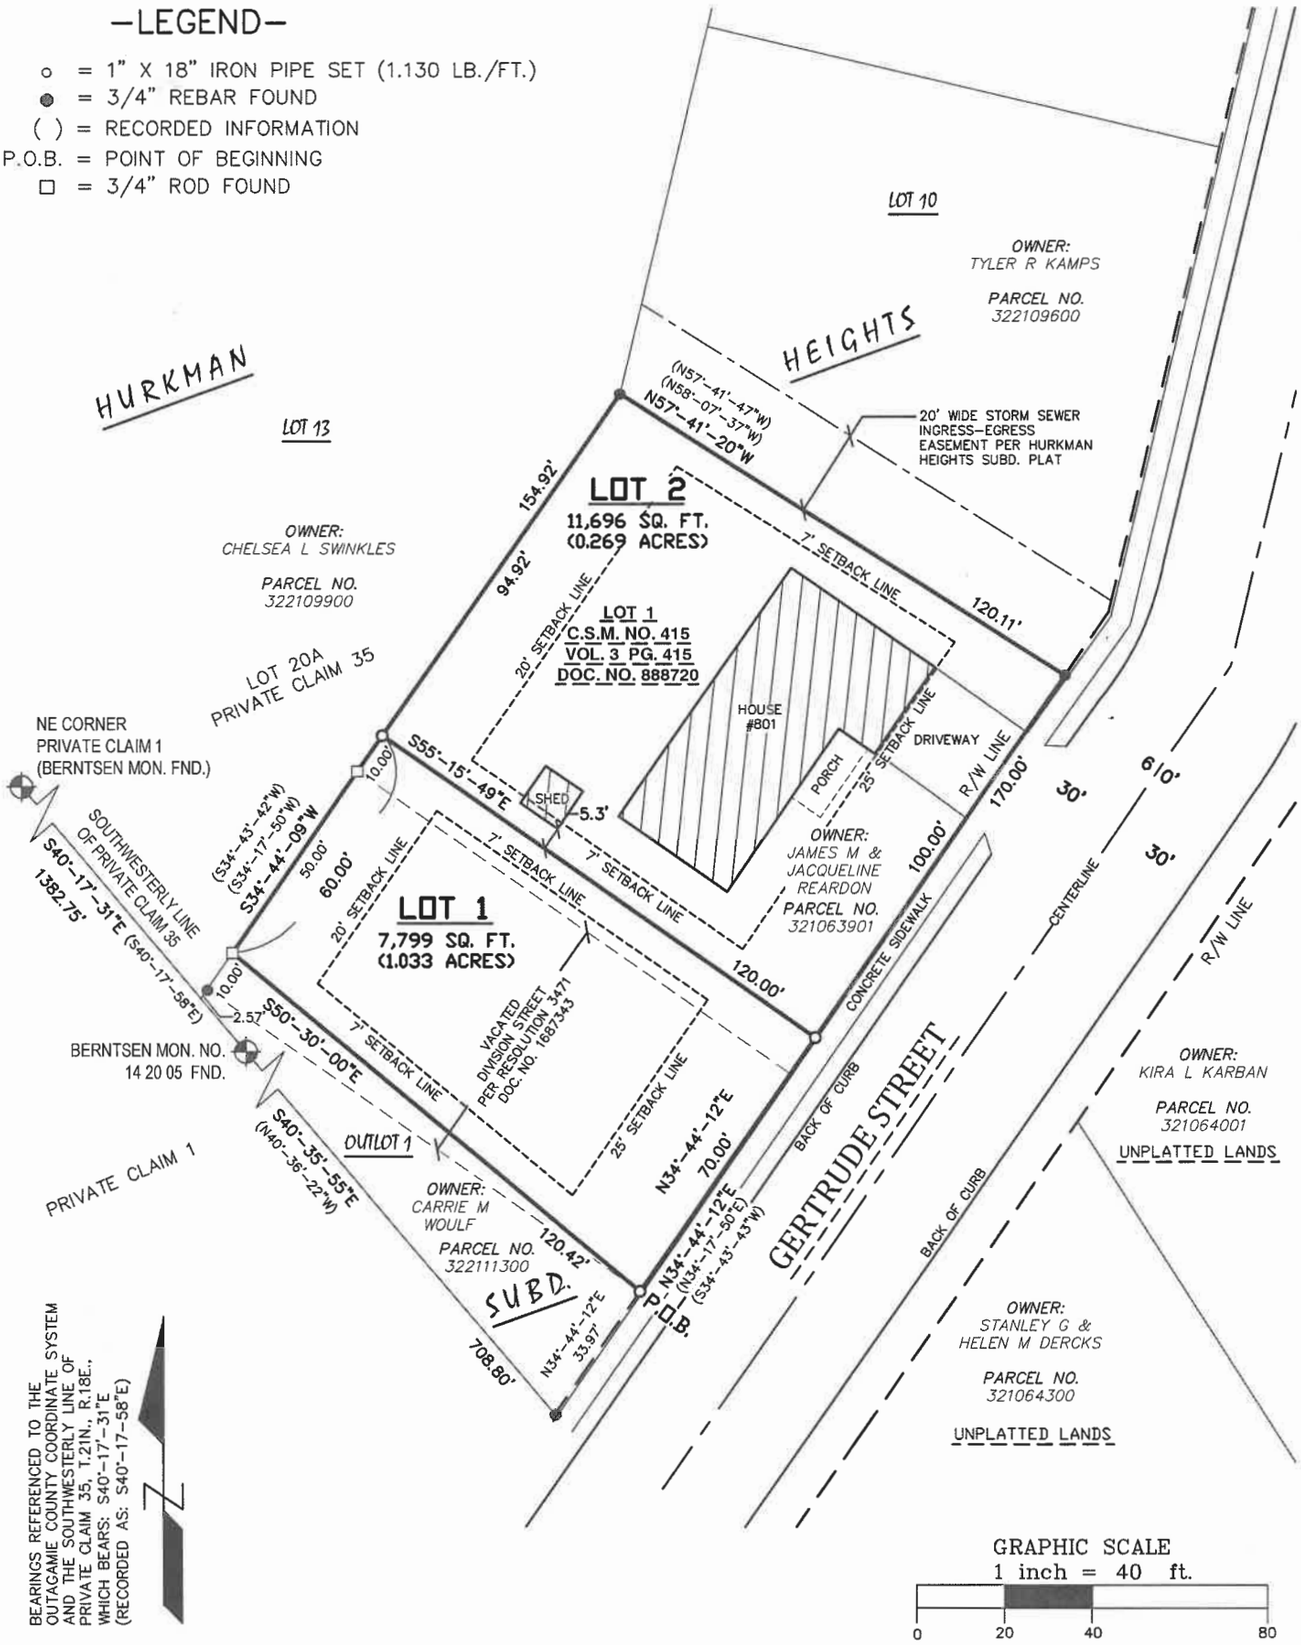

MERIDIAN SURVEYING, LLC N9637 Friendship Drive, Kaukauna, WI 54130 — Office: 920-993-0881, Fax: 920-273-6037	THIS INSTRUMENT WAS DRAFTED BY: K.R.	FIELD WORK DATE: 2-23-26	SURVEYED FOR: JACQUELINE REARDON, 801 GERTRUDE ST, KAUKAUNA, WI 54130
	CHECKED BY: S.C.D.	FIELD BOOK: X	
	JOB NO.: 17075	SHEET 1 OF 4	