- A PRELIMINARY PLAT OF-

WOLFINGER ESTATES

PART OF L0T 3 OF BRILL & SANDERS PLAT, AND ALSO PART OF LOT 4 OF BRILL & SCHUBRINGS PLAT, AND PART OF GOVERNMENT LOT 3 OF SECTION 35, T21N-R18E, TOWN OF BUCHANAN, OUTGAMIE COUNTY, WISCONSIN

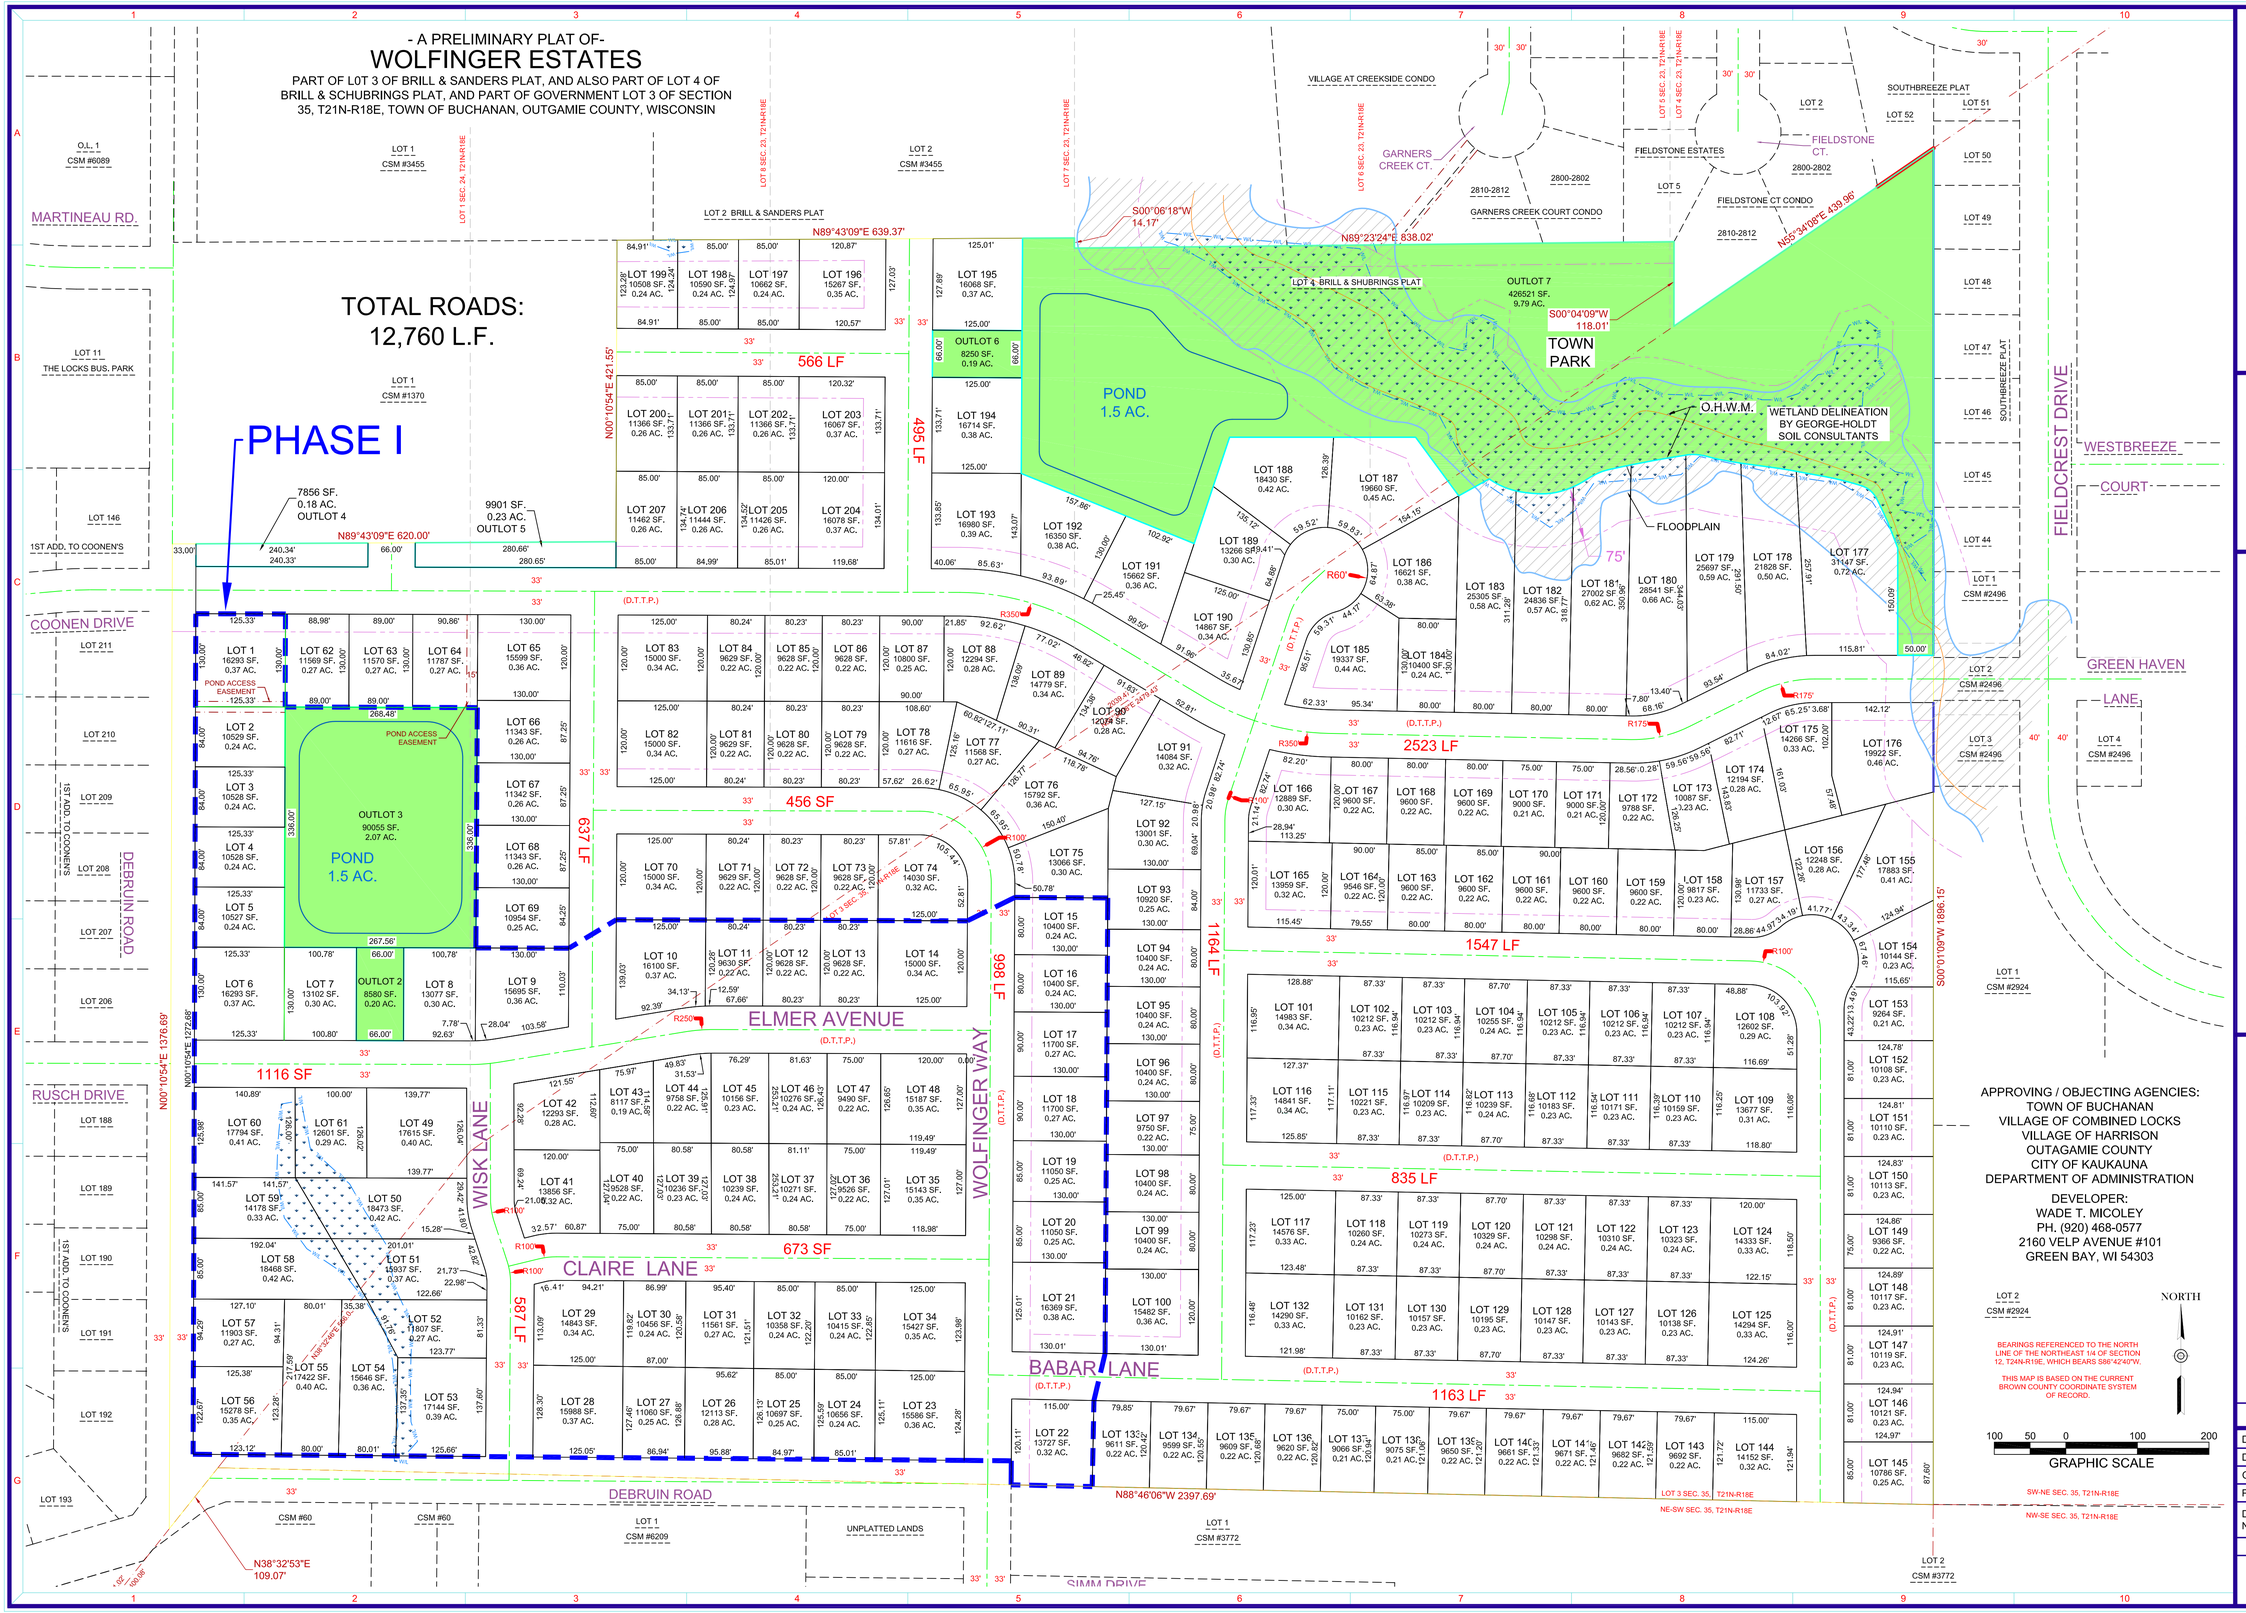

MACH IV
ENGINEERING • SURVEYING • ENVIRONMENTAL
2260 Salscheider Court Green Bay, WI 54313
PH:920-569-5765; Fax: 920-569-5767
www.mach-iv.com

PROFESSIONAL SEAL

TYCORE BUILT

WOLFINGER ESTATES

PRELIMINARY PLAT

NO.	REVISION DESCRIPTION

DATE: DECEMBER 23, 2021	
DRAFTED BY: RJO	
CHECKED BY:	
PROJECT NO.: 1835-01-21	
DRAWING NUMBER	
SHEET NUMBER	
1	OF 1

R:\Jobs\1835-01-21 WOLFINGER PLAT\DRAWINGS\1835-01-21 Conceptual Plan Revised 20211220.dwg 1/13/2022 8:45:42 AM