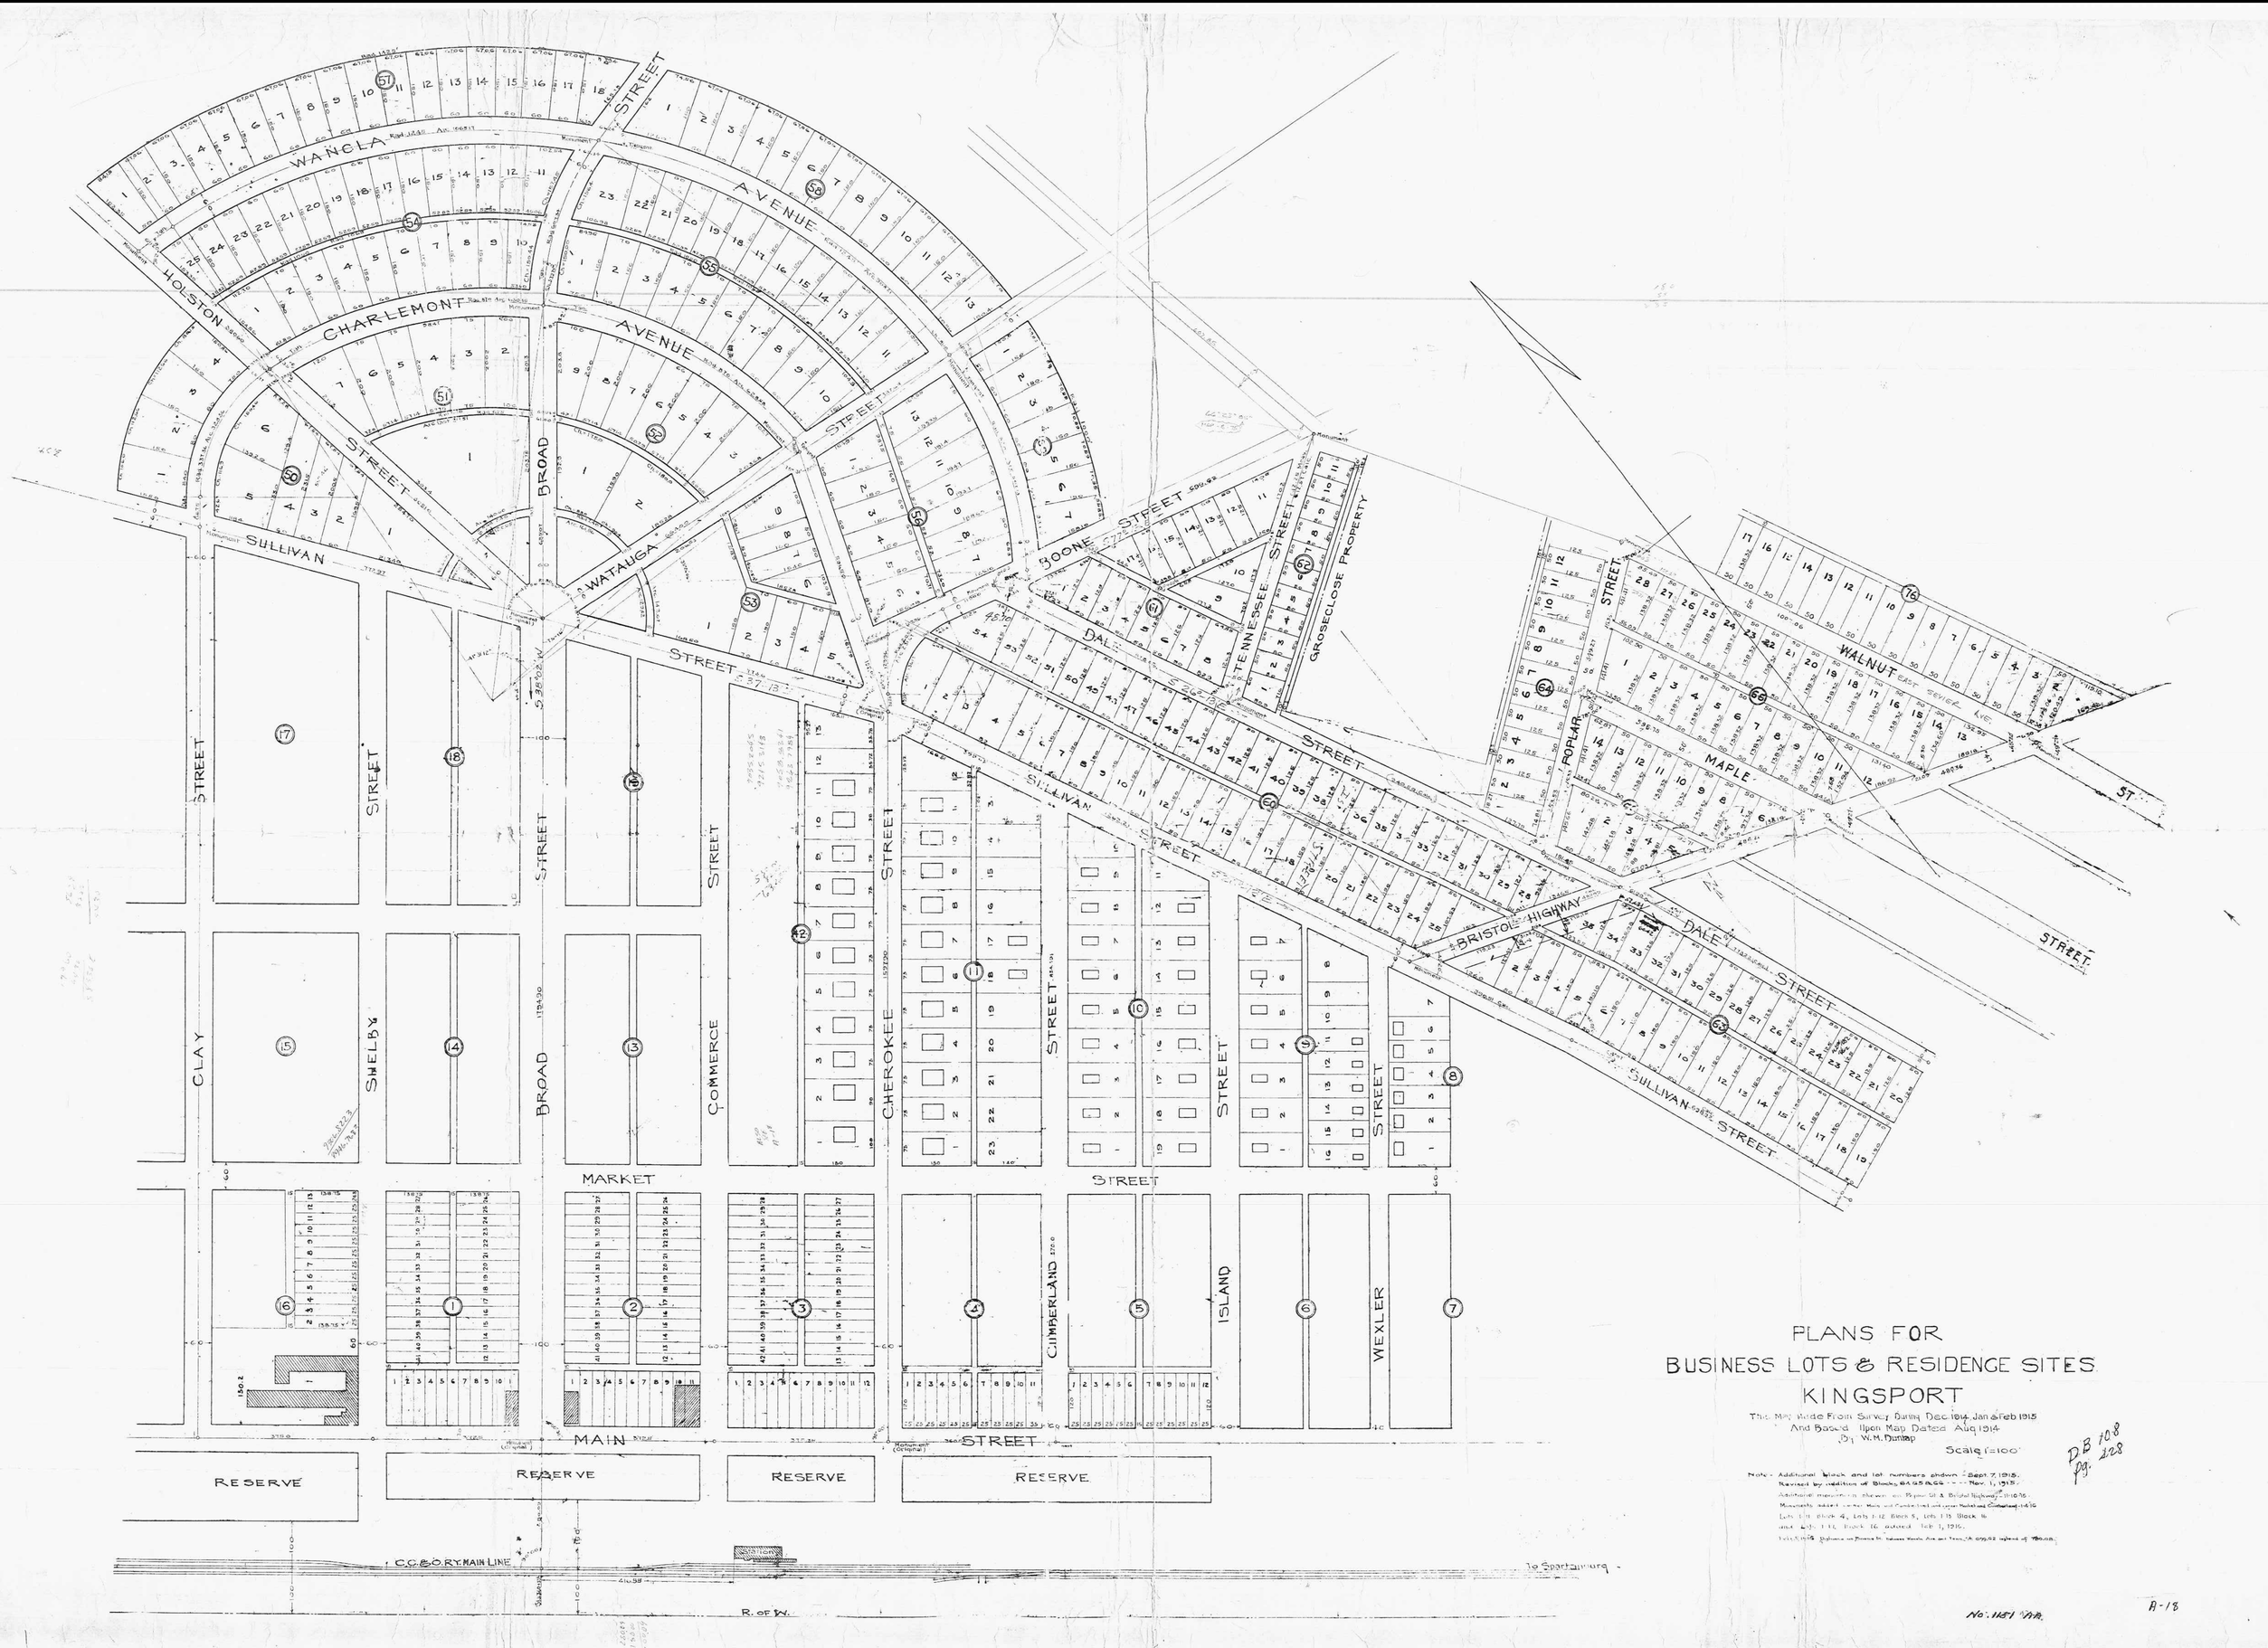

PLANS FOR BUSINESS LOTS & RESIDENCE SITES KINGSPORT

This Map Made From Survey During Dec. 1914, Jan & Feb 1915
And Based Upon Map Dated Aug 1914
By W. M. Dunlap

Scale 1"=100'

Note - Additional block and lot numbers shown - Sept. 7, 1915.
Revised by addition of Blocks 64 65 & 66 - - - Nov. 1, 1915.
Additional monuments shown on Popular St & Bristol Highway - 11-10-15.
Monuments added center Main and Cumberland and center Market and Cumberland - 1-4-16
Lots 1-11 Block 4, Lots 1-12 Block 5, Lots 1-13 Block 16
and Lots 1-12, Block 16 added Feb 1, 1916.
Lots 1-16 Reference on Bristol Hwy. Bristol Wards Ave and Town - A 699.62 inland of 780.08.

DB 108
pg. 228

No. 1151 A.A.

A-18