PRELIMINARY
GREEN TREE TRAILS

LOT 1 OF CSM 6849–26–99, LOCATED IN THE NW1/4 OF THE FRACTION NE1/4, LOT 1 OF CSM 6906–60–157 LOCATED IN THE SW 1/4 OF THE FRACTIONAL NE1/4 AND SW1/4 OF THE FRACTIONAL NE1/4, PART OF THE SW1/4 OF THE FRACTIONAL NE1/4 AND LOT 1 OF CSM 14156–62–163, LOCATED IN THE NE1/4 OF THE FRACTIONAL NE1/4 OF SECTION 5, TOWNSHIP 27 NORTH, RANGE 8 EAST, VILLAGE OF KRONENWETTER, MARATHON COUNTY, WISCONSIN.

VREELAND ASSOCIATES, INC.
LAND SURVEYORS & ENGINEERS
8103 DAWN STREET WESTON, WI. 54476
PH (715) 241–0947 tim@vreelandassociates.us

PREPARED FOR:
GREEN TREE CONSTRUCTION

FILE #-26-0200 SUBDIVISION
DRAFTED BY: TIMOTHY G. VREELAND
DRAWN BY: DUSTIN M. VREELAND
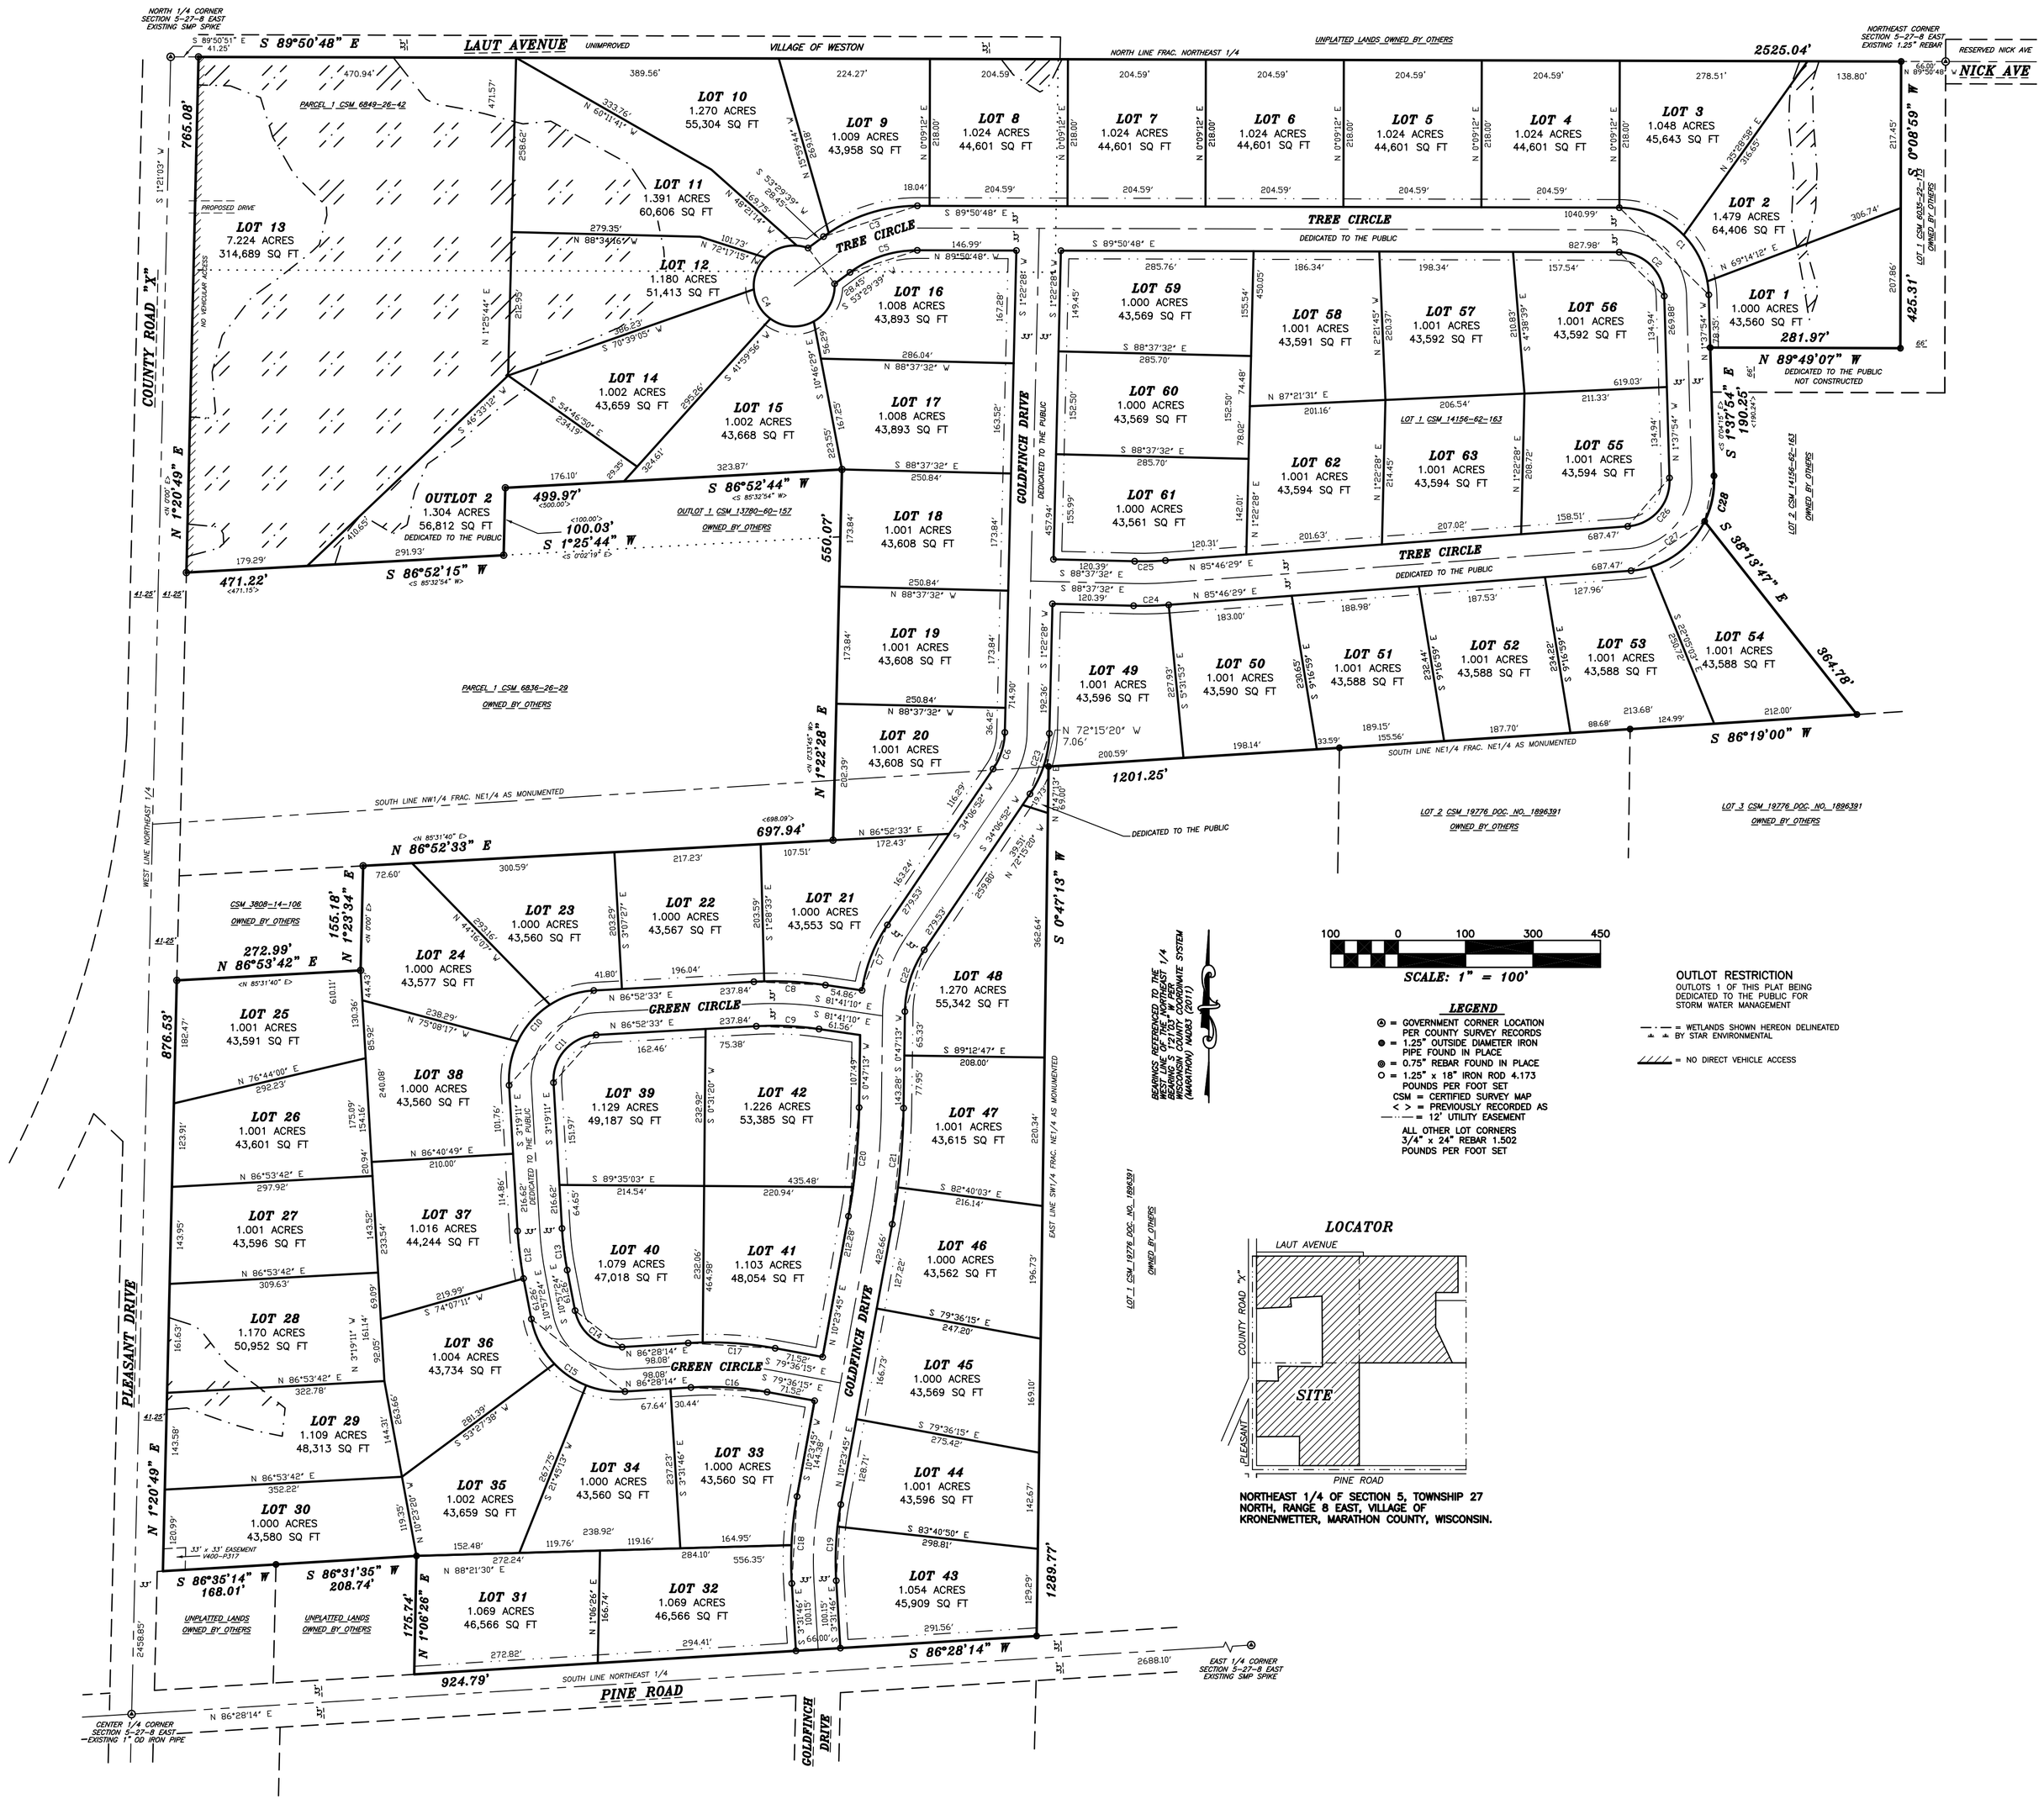
SHEET 1 OF 2 SHEETS