
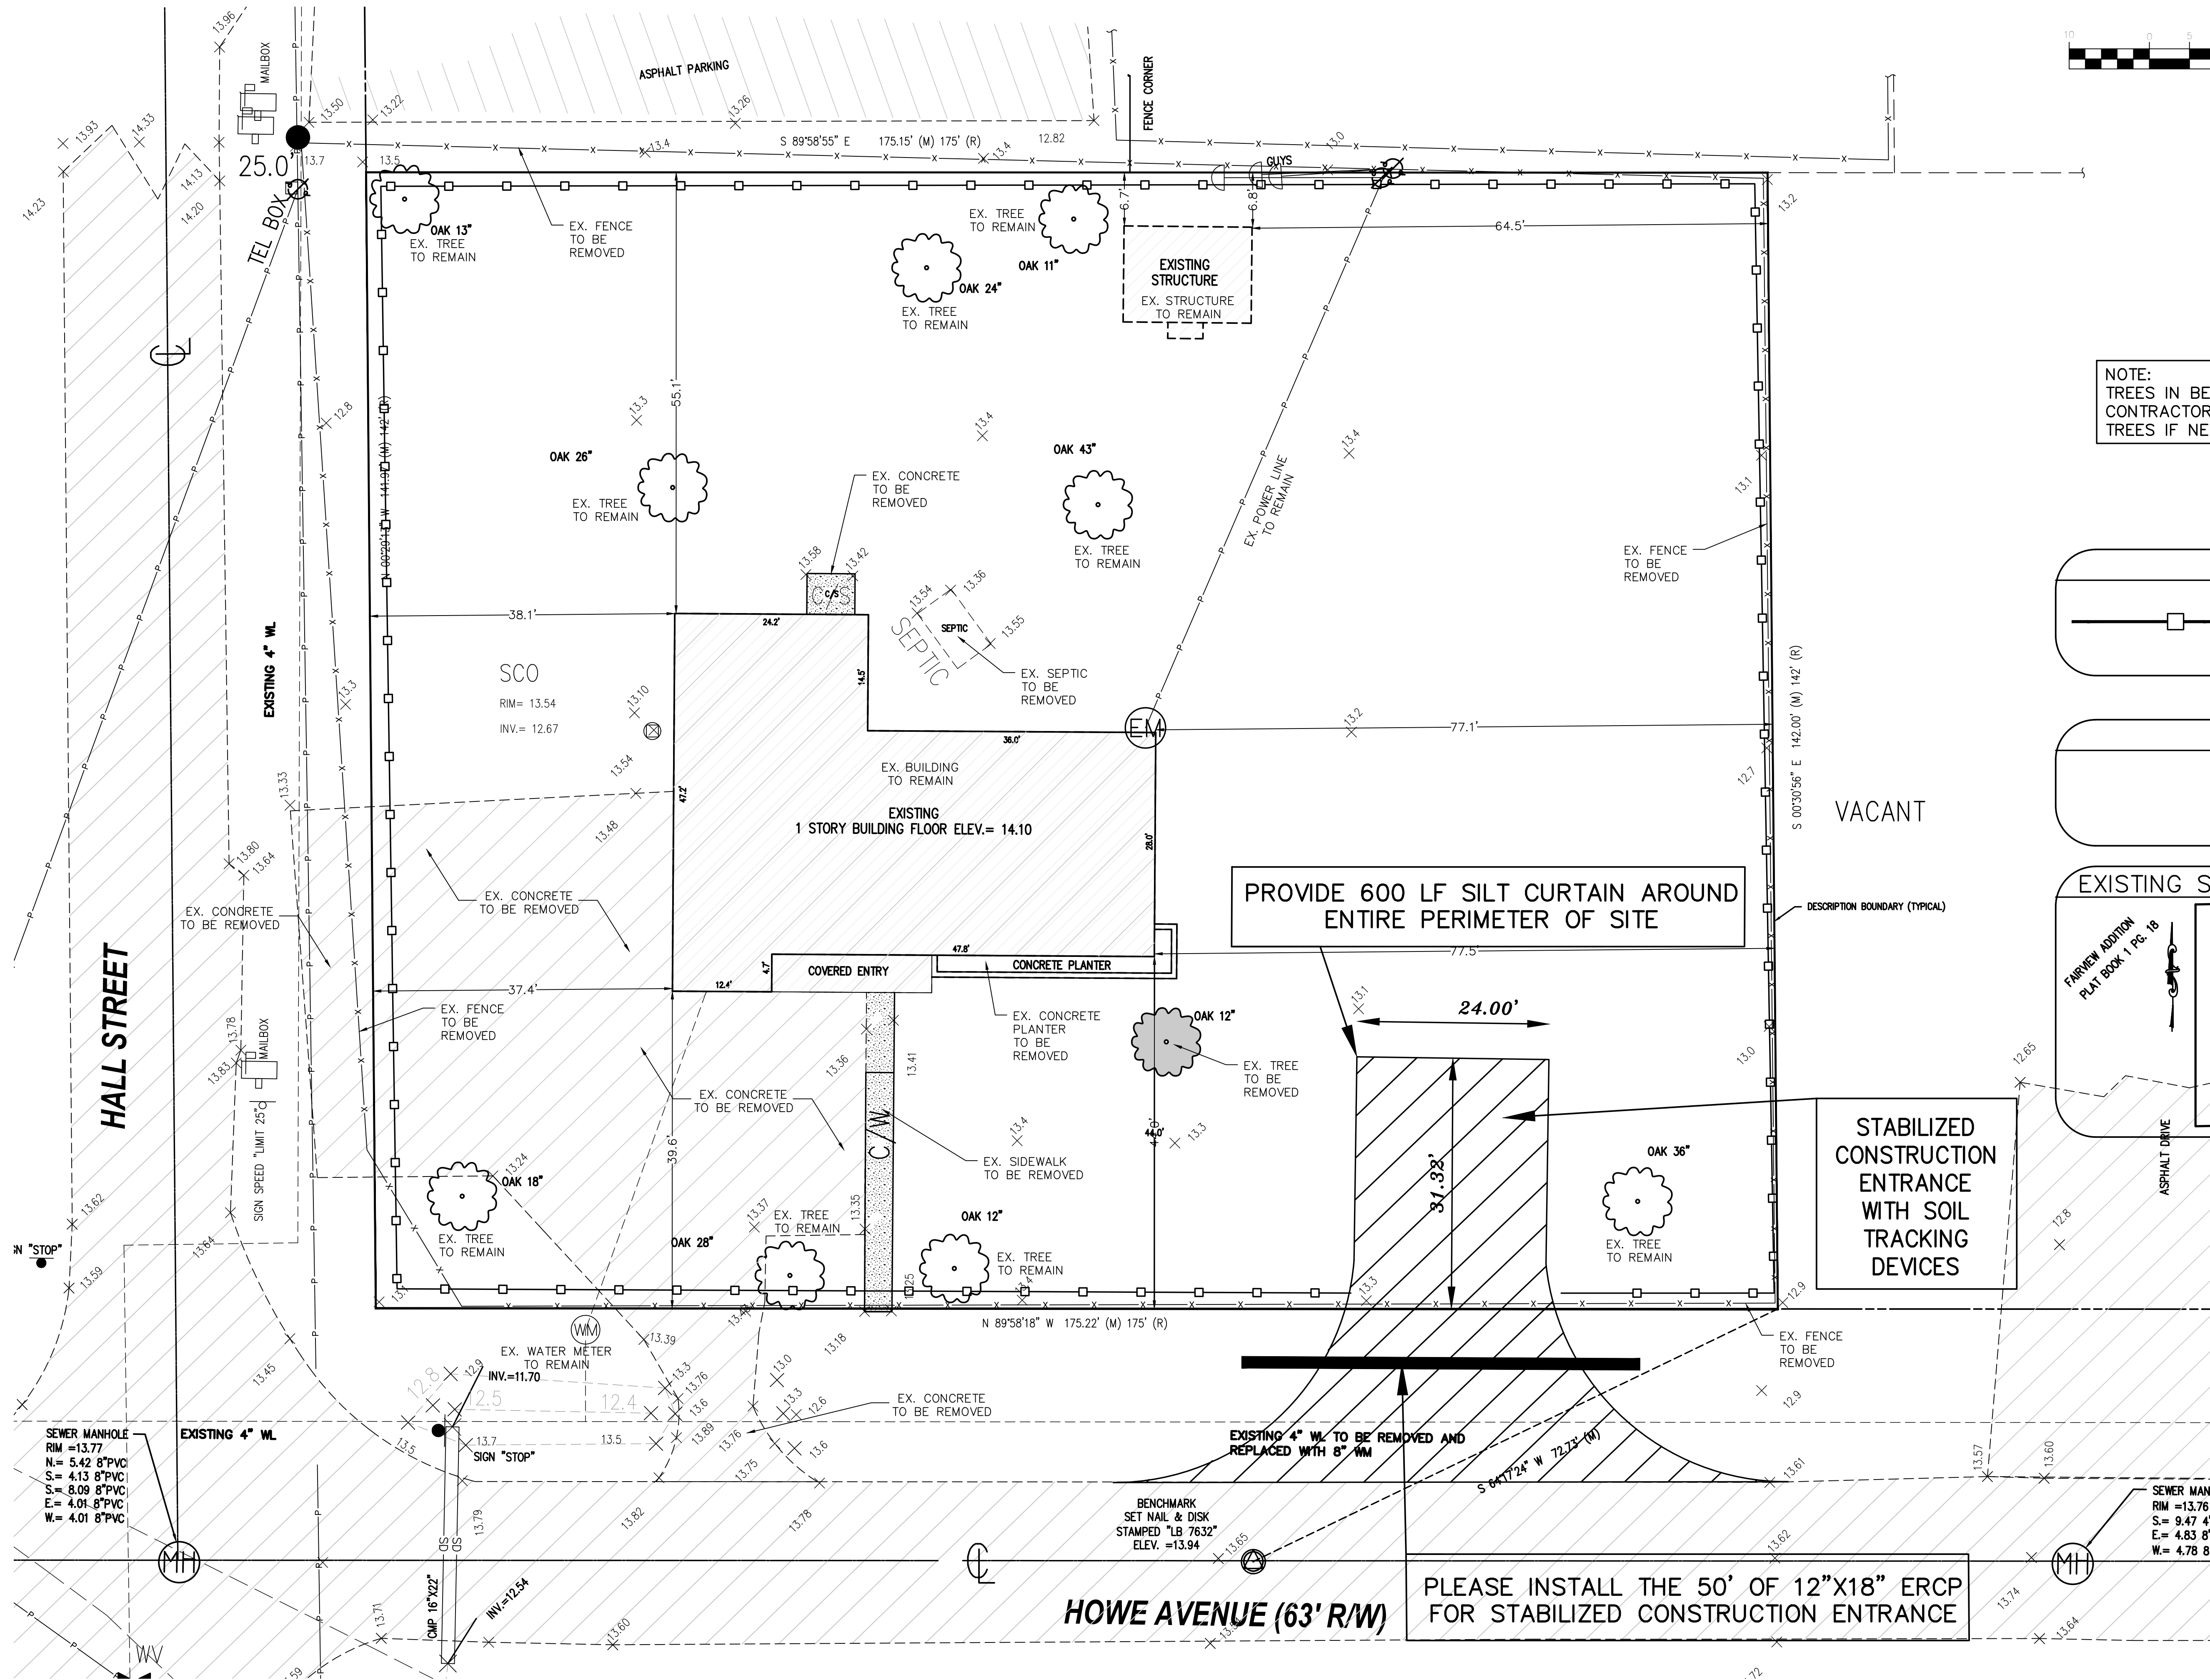
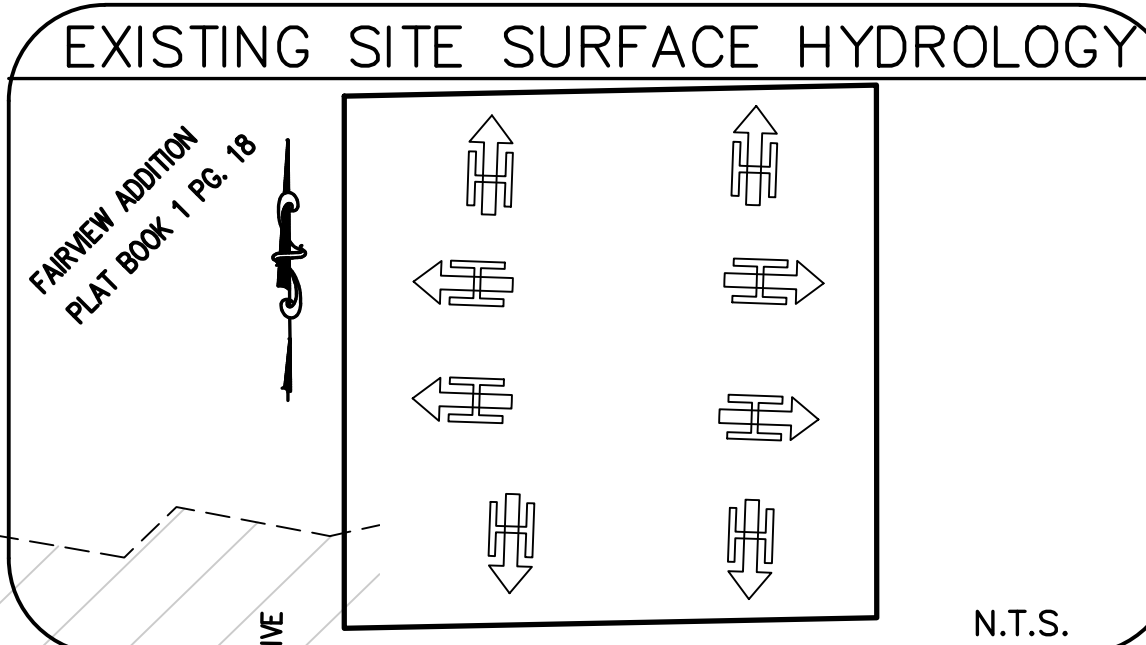
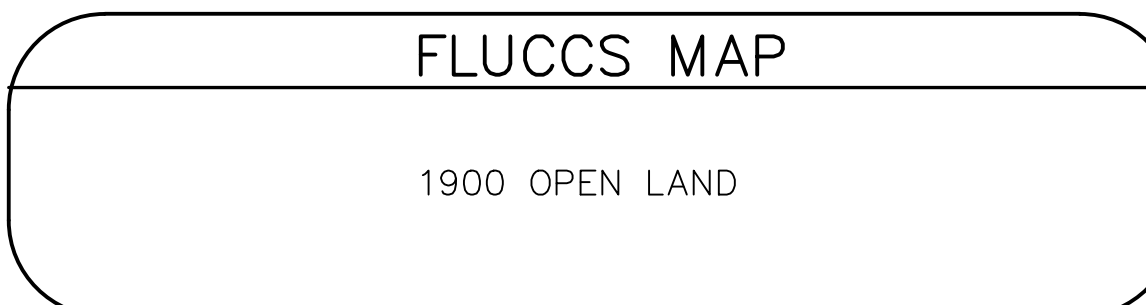


NOTE:  
TREES IN BERM MUST REMAIN  
CONTRACTOR MAY UNDULATE BERM AROUND  
TREES IF NECESSARY.

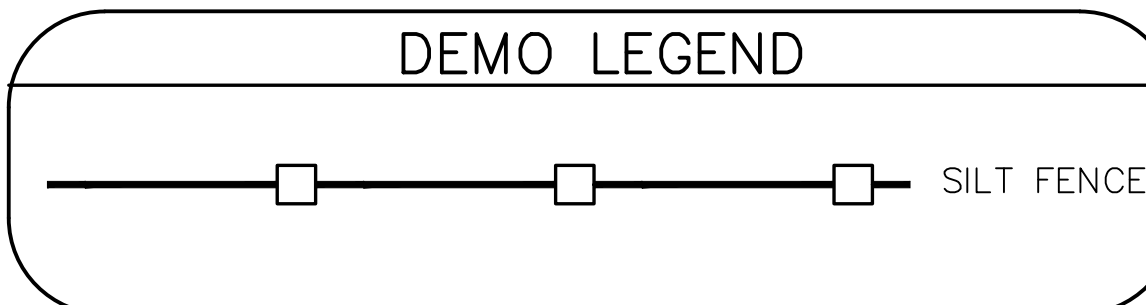

PRESCCHOOL  
90 HOWE AVE., LABELLE, FL 33935  
EXISTING CONDITIONS & DEMO PLAN

SCALE: 1" = 10'  
DATE: JANUARY 20, 2026  
SHEET C1

APPROVED  
CA NO.: 6853  
CA NO.: 29005  
RESIDENTIAL & COMMERCIAL  
ENGINEERING & DESIGN SERVICES  
LIS ENGINEERING, LLC  
SW Florida 2180 Palm Beach Blvd. AVE. FL 33409  
Phone: 239-484-5644  
Fax: 239-484-5644  
WWW.LIS-FL.COM

ROBERT W. CASE  
FLORIDA P.E. #44643  
VALID ONLY WITH SEAL