Structure Encroachment for 552 Washakie Street, Lander, WY

DESCRIPTION:

BLOCK 116, LOTS 15 and 16, TROSPER'S ADDITION, CITY OF LANDER
ZONE R–3

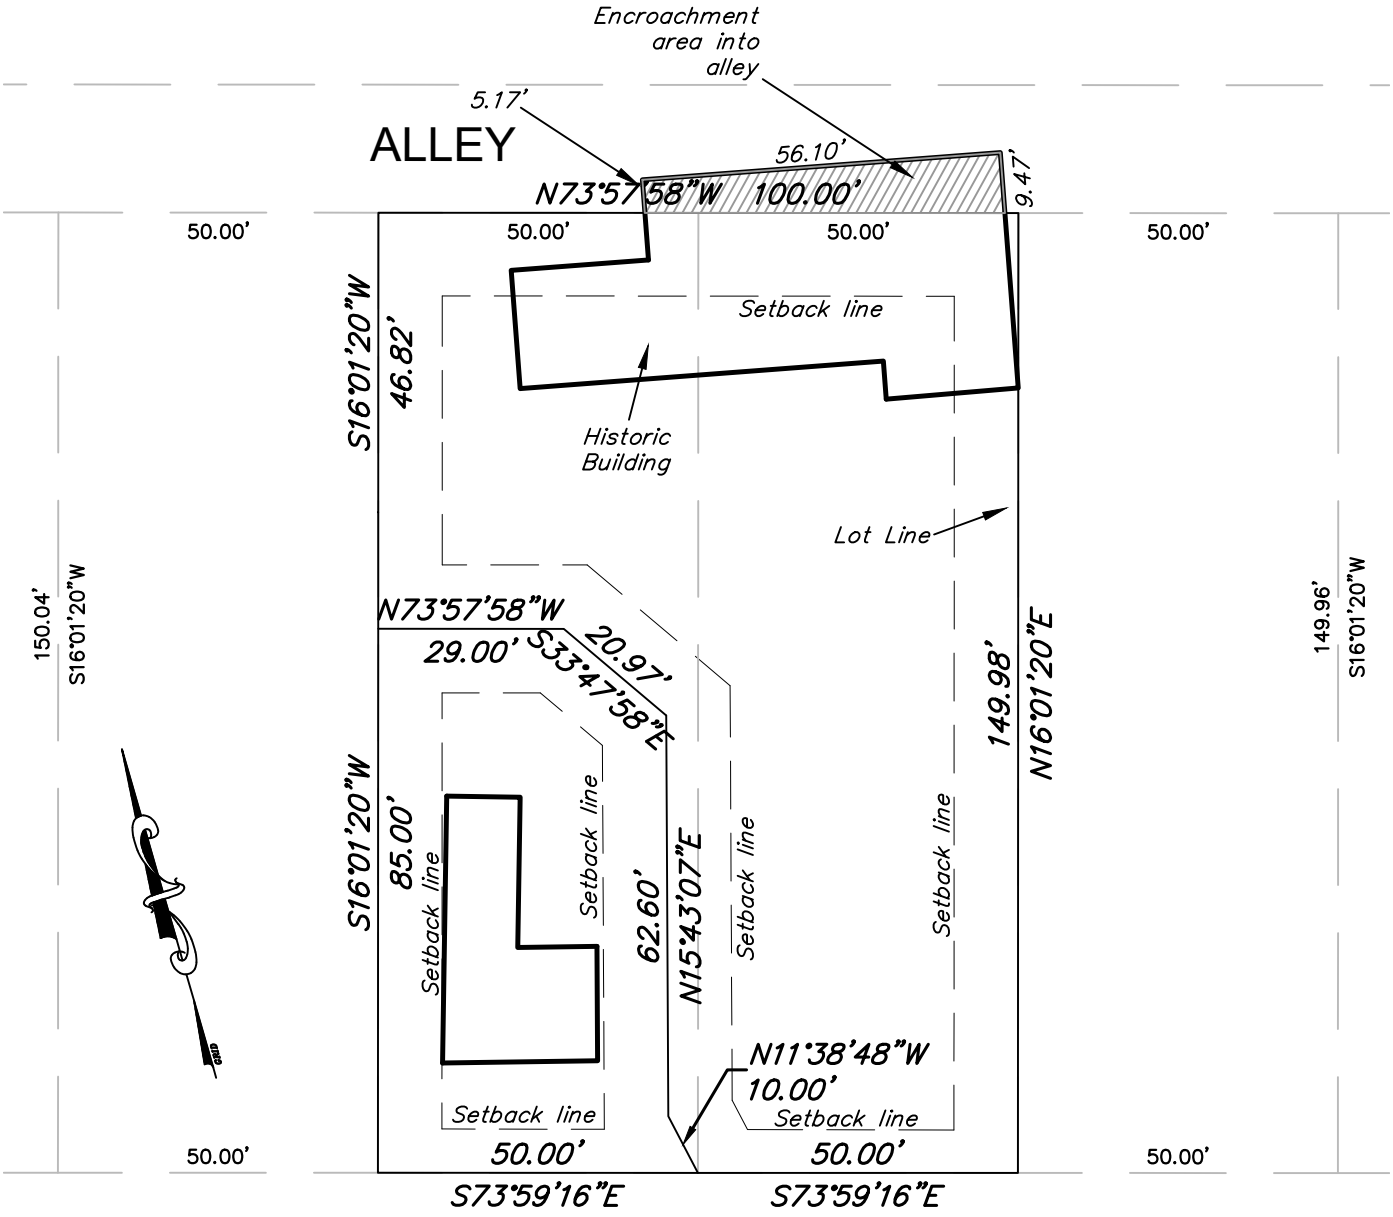

WASHAKIE STREET

SCALE: 1" = 30'

Map to detail structure encroachment into alley from Lots 15 & 16, Blk 116, Trosper's Addition, City of Lander, Fremont County, WY

DRAWN BY:	CDH	March 21, 2025
CHKD BY:		
PROJECT NO. 124121		

EXHIBIT "A"

this drawing provided by:
HAMILTON LAND SURVEYING, INC.
Lander: 307–332–2903
Dubois: 307–455–2070
A WYOMING COMPANY PROVIDING: COMMERCIAL – RESIDENTIAL – INDUSTRIAL OIL & GAS – WATER RIGHTS – CONSTRUCTION AND SUBDIVISION LAND SURVEYING SERVICES