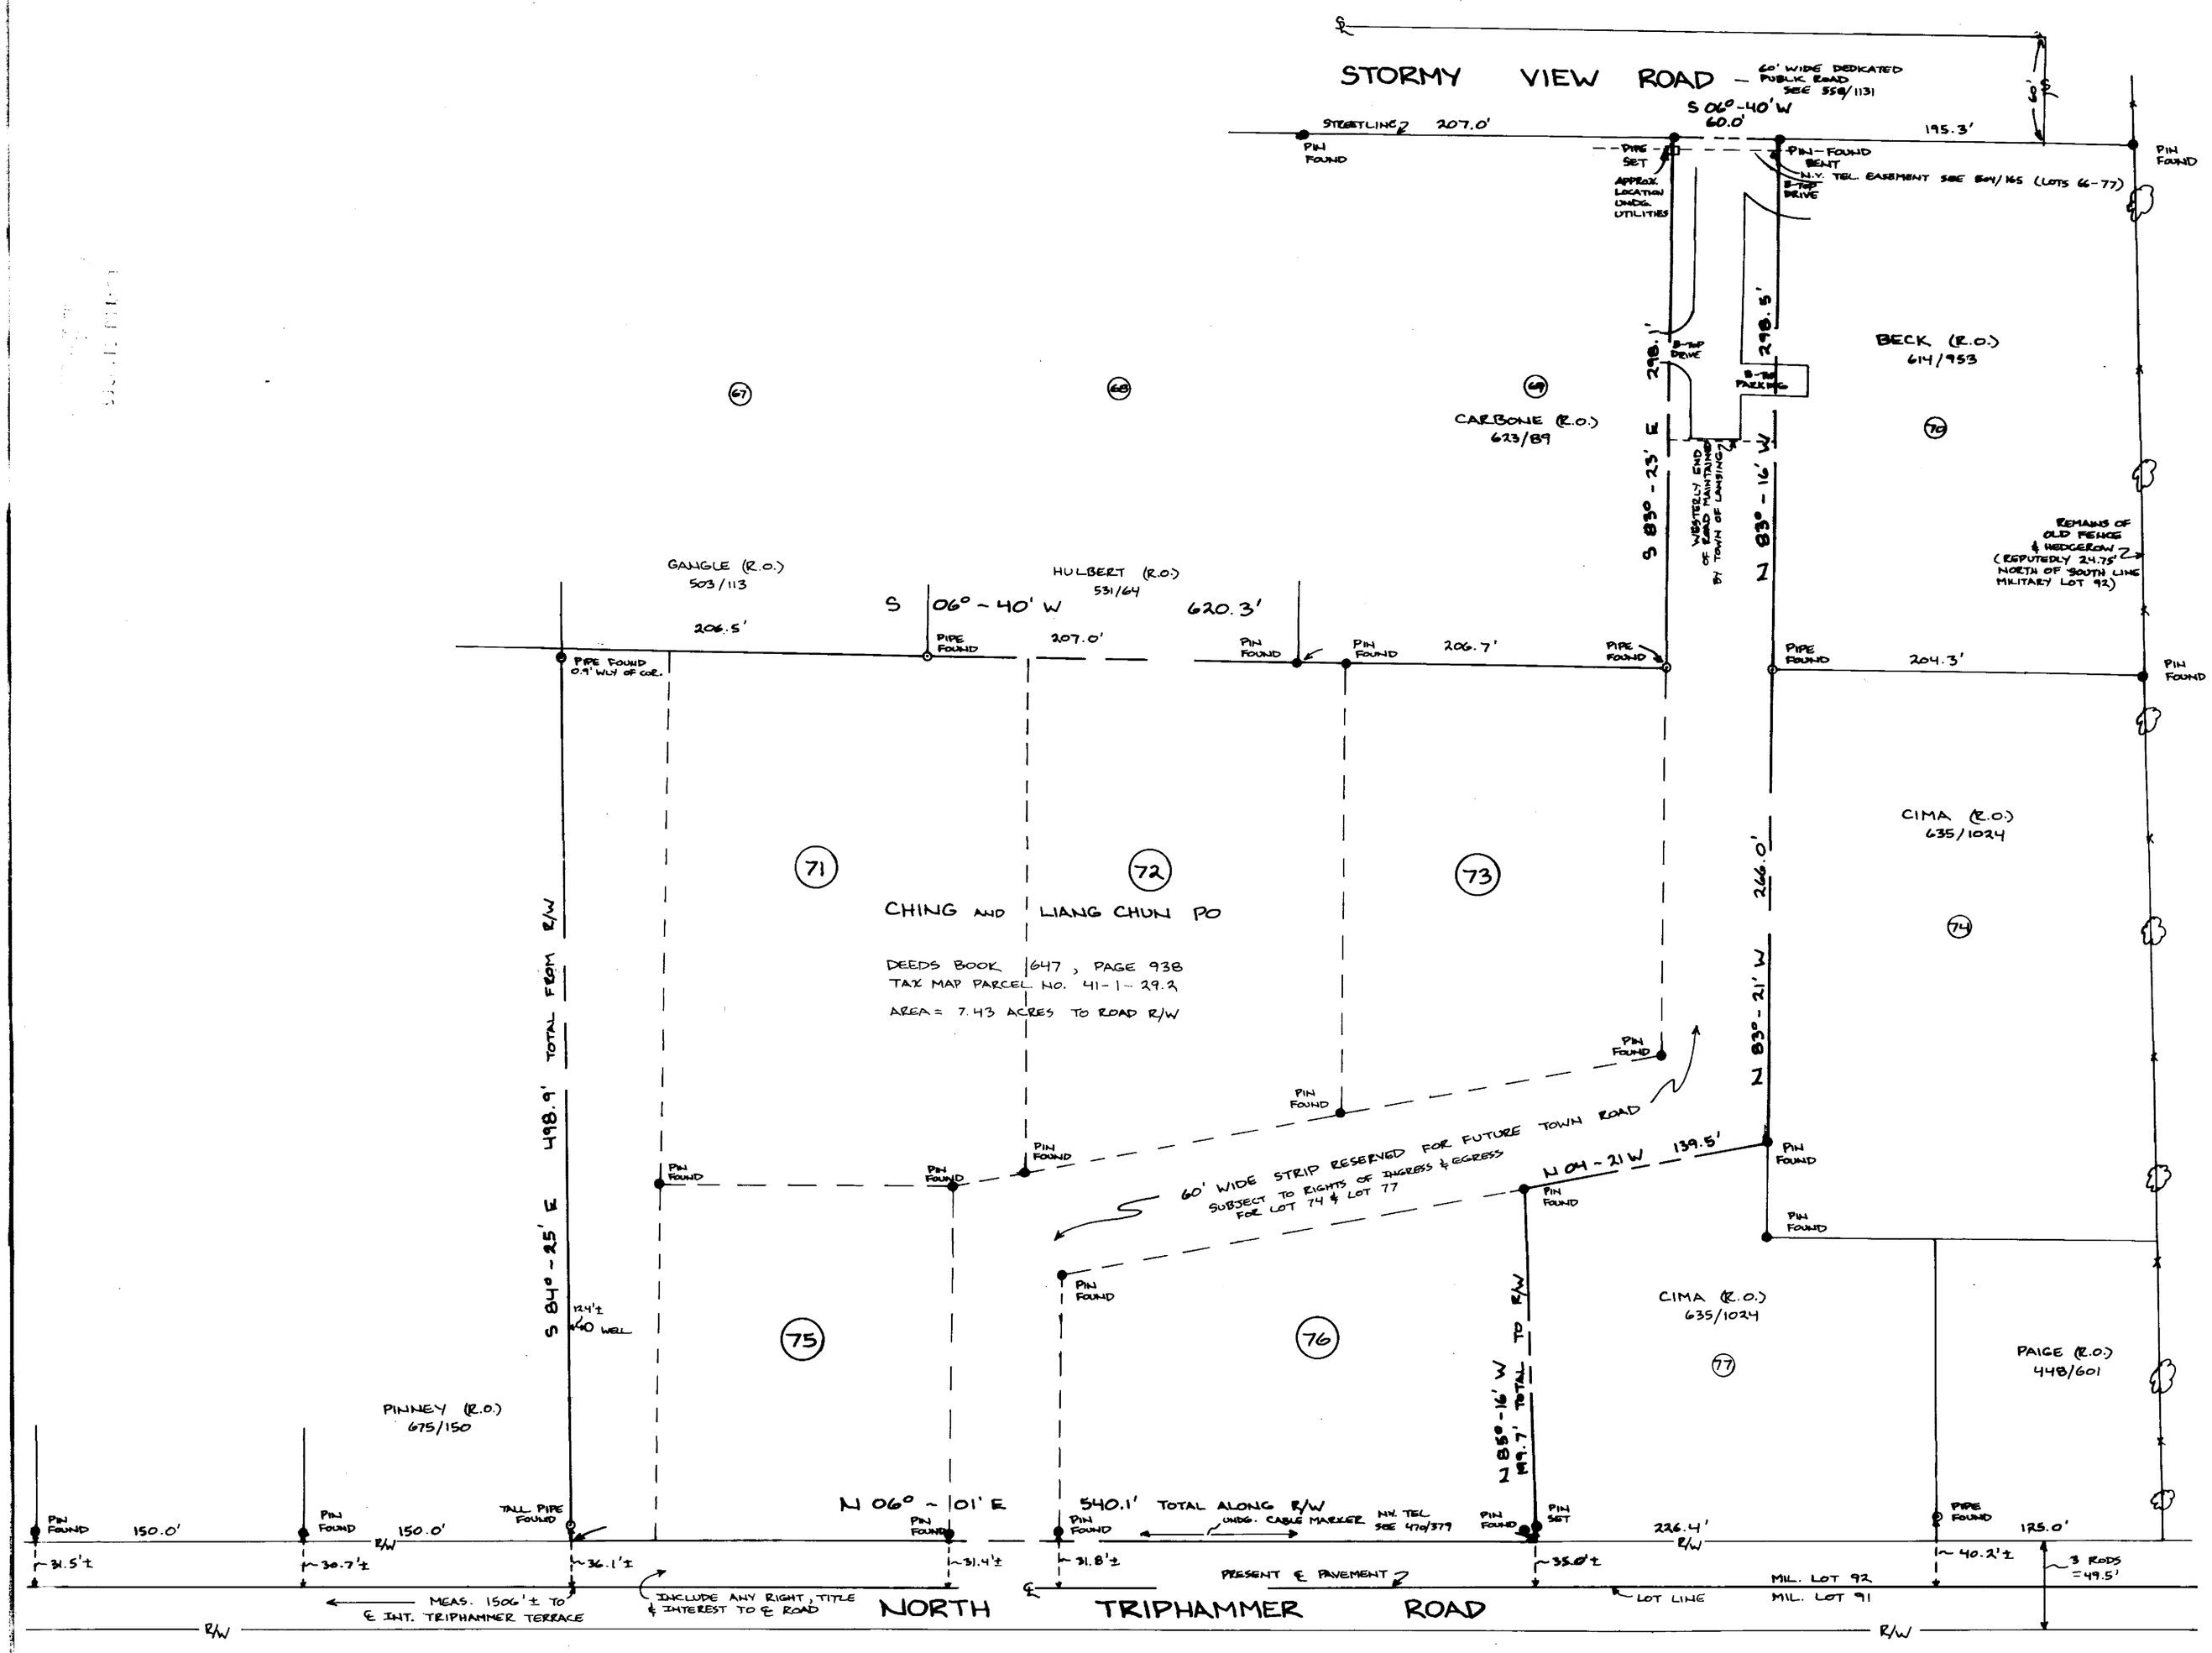

REFERENCE SURVEYS

1.) SUBDIVISION MAP ENTITLED "SKY ACRES DEVELOPER AND BUILDER ALEX CIMA", MAP AND MEASUREMENTS BY KENNETH L. JONES, APPROVED BY HOWARD L. SCHLEIDER, L.S., FILED IN THE TOMPKINS COUNTY CLERKS OFFICE ON OCTOBER 21, 1970 IN TOWN OF LANSING 1970 MAP BOOK AT PAGE 11-14.

2.) SURVEY MAP ENTITLED "No. 25 STORMY VIEW ROAD" DATED DECEMBER 10, 1985, BY CLARENCE W. BRASHEAR JR., L.S., AND FILED IN THE TOMPKINS COUNTY CLERKS OFFICE.

3.) SURVEY MAP ENTITLED "LANDS OF WHEELER DEVELOPMENT OF ITHACA INC." DATED NOVEMBER 13, 1991, BY GARY BRUCE DAVISON, L.S., AND FILED IN THE TOMPKINS COUNTY CLERKS OFFICE.

NOTES

1) DASHED LINES REPRESENT ORIGINAL LOT CONFIGURATIONS PER MAP REFERENCE #1.

2) SUBJECT TO ALL EXISTING UTILITY EASEMENTS OF RECORD.

SURVEY MAP

SHOWING LANDS OF

CHING AND LIANG CHUN PO

NORTH TRIPHAMMER ROAD, TOWN OF LANSING

TOMPKINS COUNTY, NEW YORK

APRIL 5, 1993 SCALE 1" = 50'

T.G. MILLER P.C. ENGINEERS AND SURVEYORS, ITHACA, N.Y.

Drawer LL, 16