


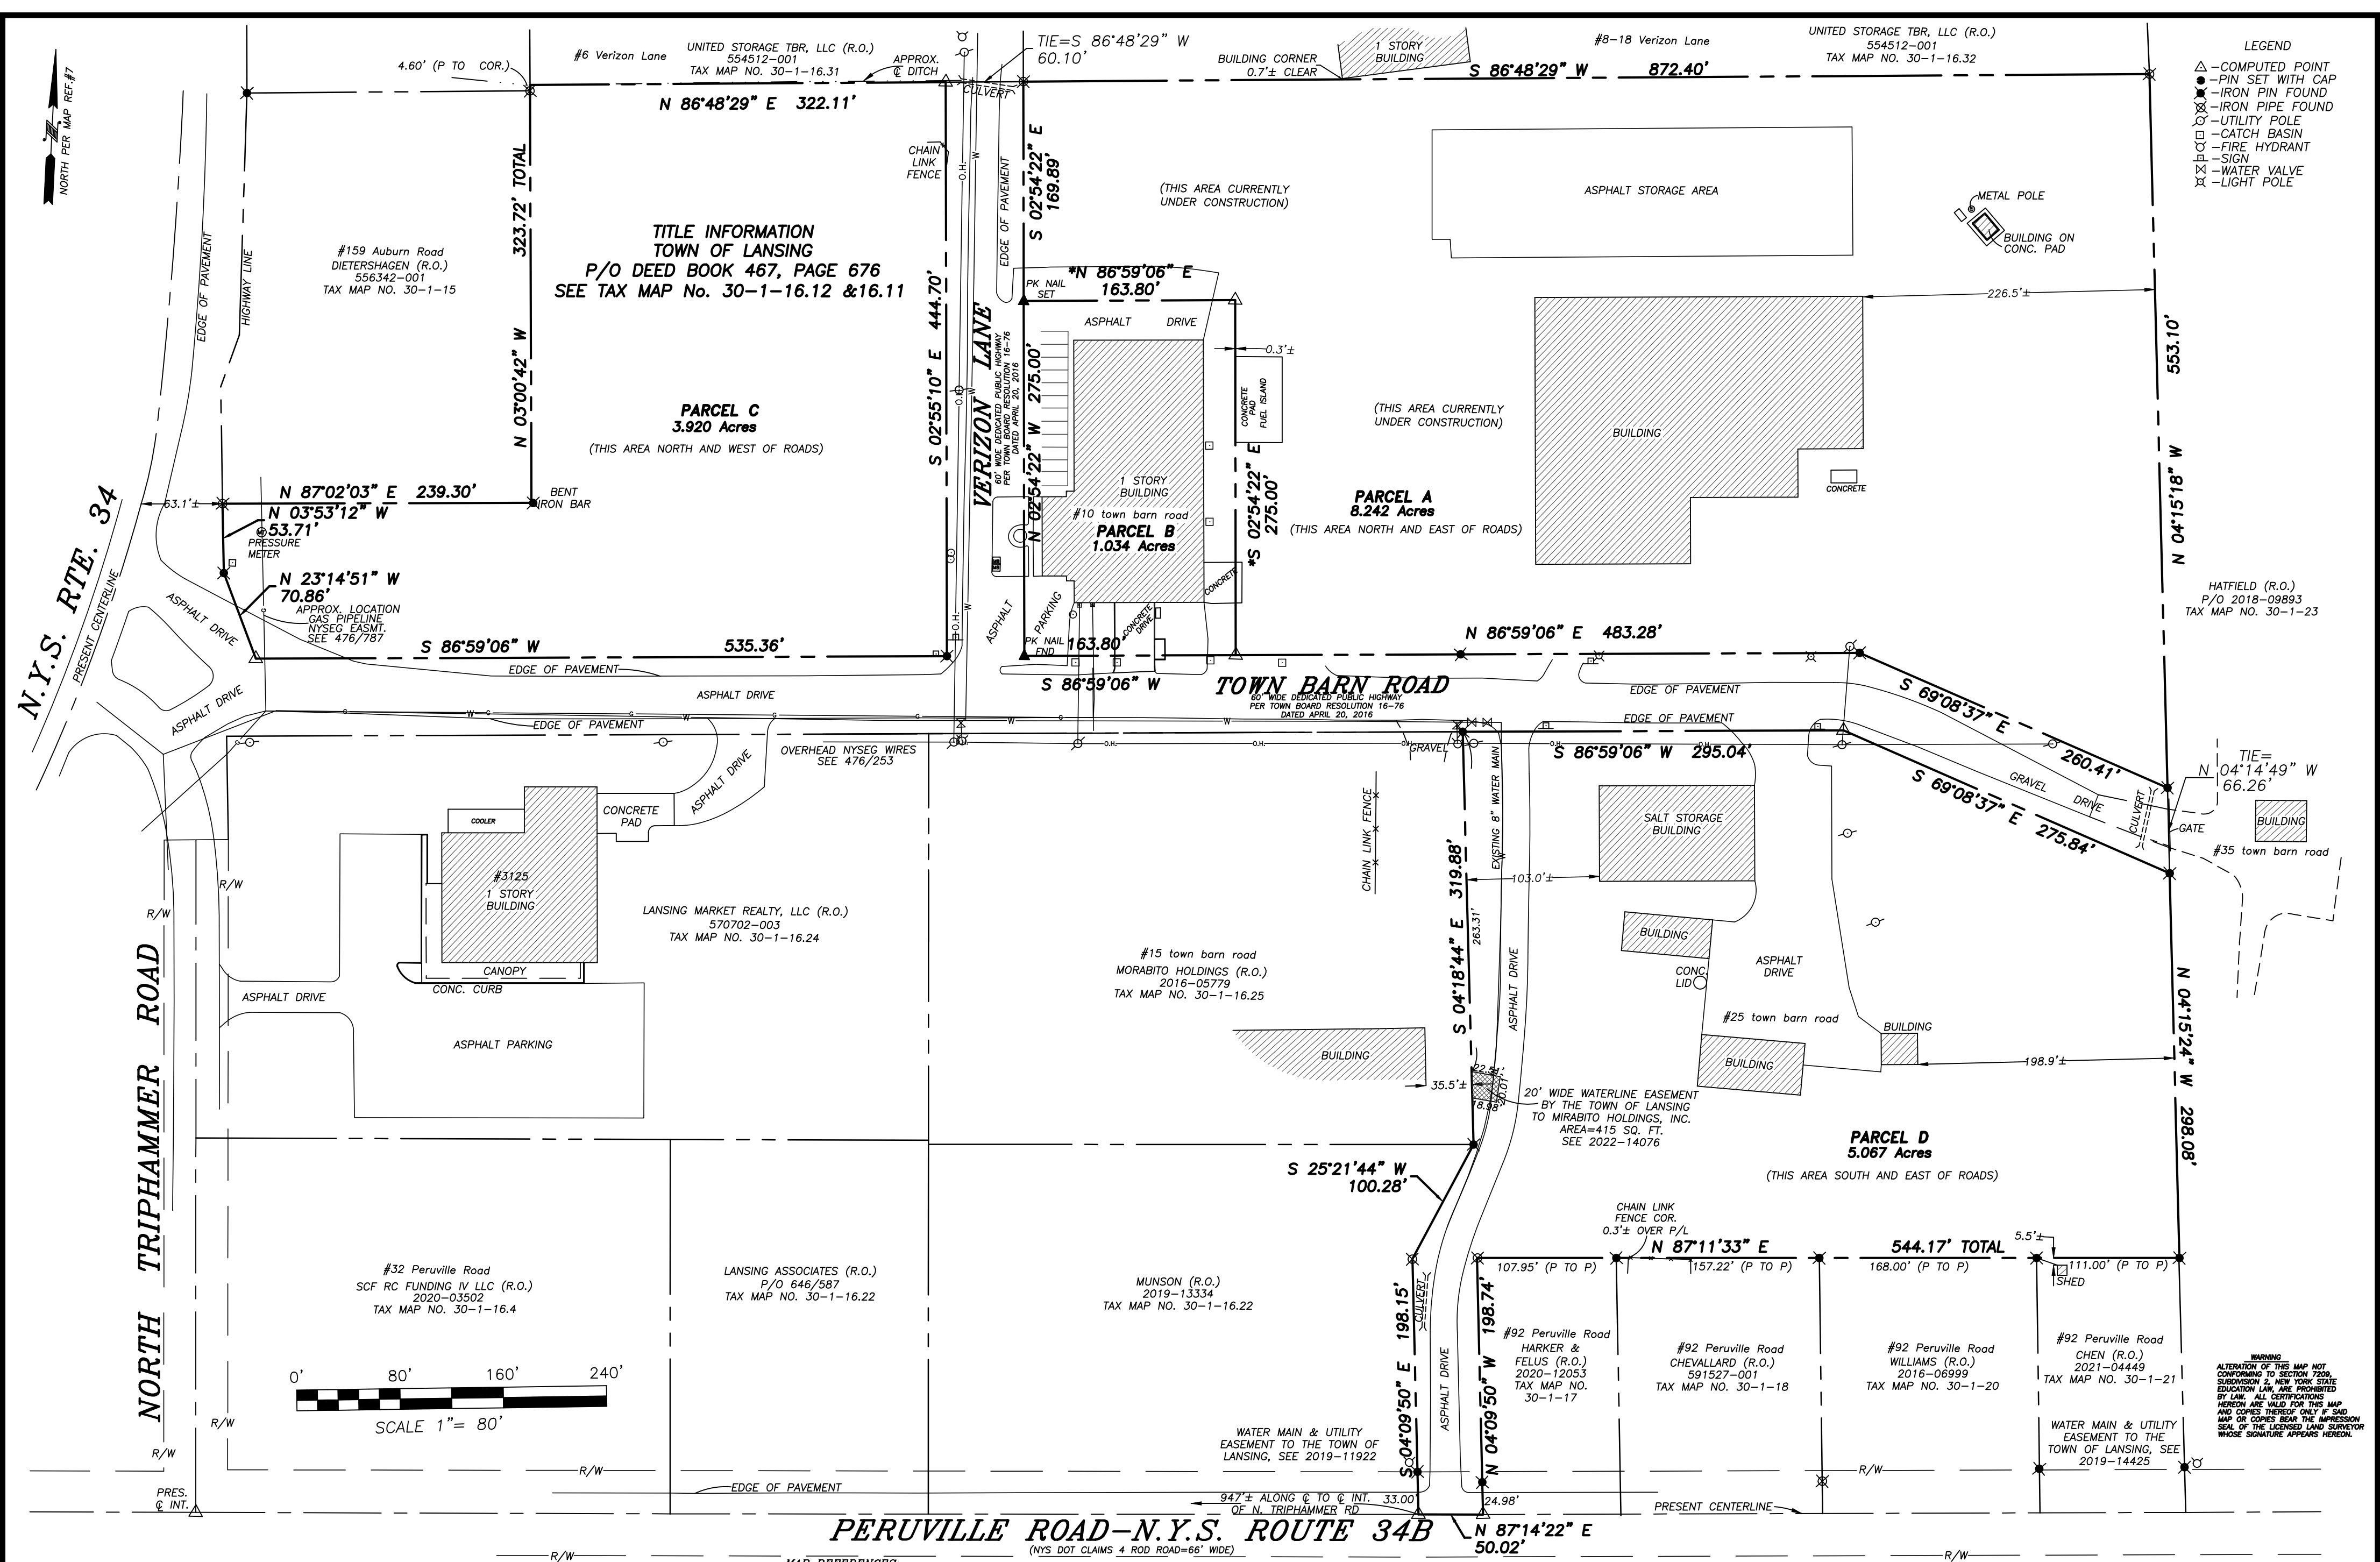


CERTIFICATION

I hereby certify to that I am a licensed land surveyor, New York State License No.050096, and that this map correctly delineates an actual survey on the ground made by me or under my direct supervision and that I found no visible encroachments either way across property lines except as shown hereon.

SIGNED: _____ DATED: 7/27/2026

TOWN OF LANSING

NOTE:
THIS SURVEY MAP PREPARED WITHOUT BENEFIT OF AN ABSTRACT OF TITLE PROVIDED, SUBJECT TO ANY STATE OF FACT THAT AN UPDATED ABSTRACT OF TITLE MAY SHOW.

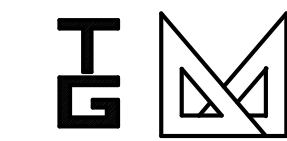

T. G. MILLER P.C.
ENGINEERS AND SURVEYORS
605 WEST STATE STREET, SUITE A
ITHACA, NEW YORK 14850
TEL. (607)272-6477

TITLE:

SURVEY MAP
NO. 10 TOWN BARN ROAD

TOWN OF LANSING, TOMPKINS COUNTY, NEW YORK

DATE:
11/03/2022

E25-01 SUBDIVISION

SCALE:
1"=80'

REVISED

7/27/2026-CREATED PARCEL B
LOCATED NEW IMPROVEMENTS