


WARNING
ALTERATION OF THIS MAP NOT CONFORMING TO SECTION 7209, SUBDIVISION 2, NEW YORK STATE EDUCATION LAW, ARE PROHIBITED BY LAW. ALL CERTIFICATIONS HEREON ARE VALID FOR THIS MAP AND COPIES THEREOF ONLY IF SAID MAP OR COPIES BEAR THE IMPRESSION SEAL OF THE LICENSED LAND SURVEYOR WHOSE SIGNATURE APPEARS HEREON.

NOTE:
THIS SURVEY MAP PREPARED WITHOUT BENEFIT OF AN ABSTRACT OF TITLE PROVIDED, SUBJECT TO ANY STATE OF FACT THAT AN UPDATED ABSTRACT OF TITLE MAY SHOW.

**MAP REFERENCES:**


1.) "BOUNDARY & TOPOGRAPHIC MAP SHOWING LANDS OF LANSING ASSOCIATES LOCATED ON PERUVILLE & NORTH TRIPHAMMER ROAD..." DATED 11/14/2008 LAST REVISED 7/15/2015 BY T.G. MILLER P.C.
2.) "RESURVEY FOR JESSE A. AND NANCY K. SCHNEIDER..." DATED 7/29/1998 BY MICHAEL JOHN REAGAN
3.) "SURVEY MAP NO. 92 PERUVILLE ROAD..." DATED 4/24/2009 LAST REVISED 2/19/2021 BY T.G. MILLER P.C.
4.) "SURVEY MAP LANDS OF MANUFACTURES AND TRADERS TRUST COMPANY..." DATED 8/1999 BY MICHAEL JOHN REAGAN
5.) "SURVEY MAP NO. 3125 NORTH TRIPHAMMER ROAD..." DATED 9/15/2011 BY T.G. MILLER P.C.
6.) "SURVEY MAP NO. 96 & 100 PERUVILLE ROAD..." DATED 4/25/2008 BY T.G. MILLER P.C.
7.) "BOUNDARY & TOPOGRAPHIC MAP PORTION OF LANDS OF TOWN OF LANSING 10 TOWN BARN ROAD..." DATED 3/09/2021 BY T.G. MILLER P.C.

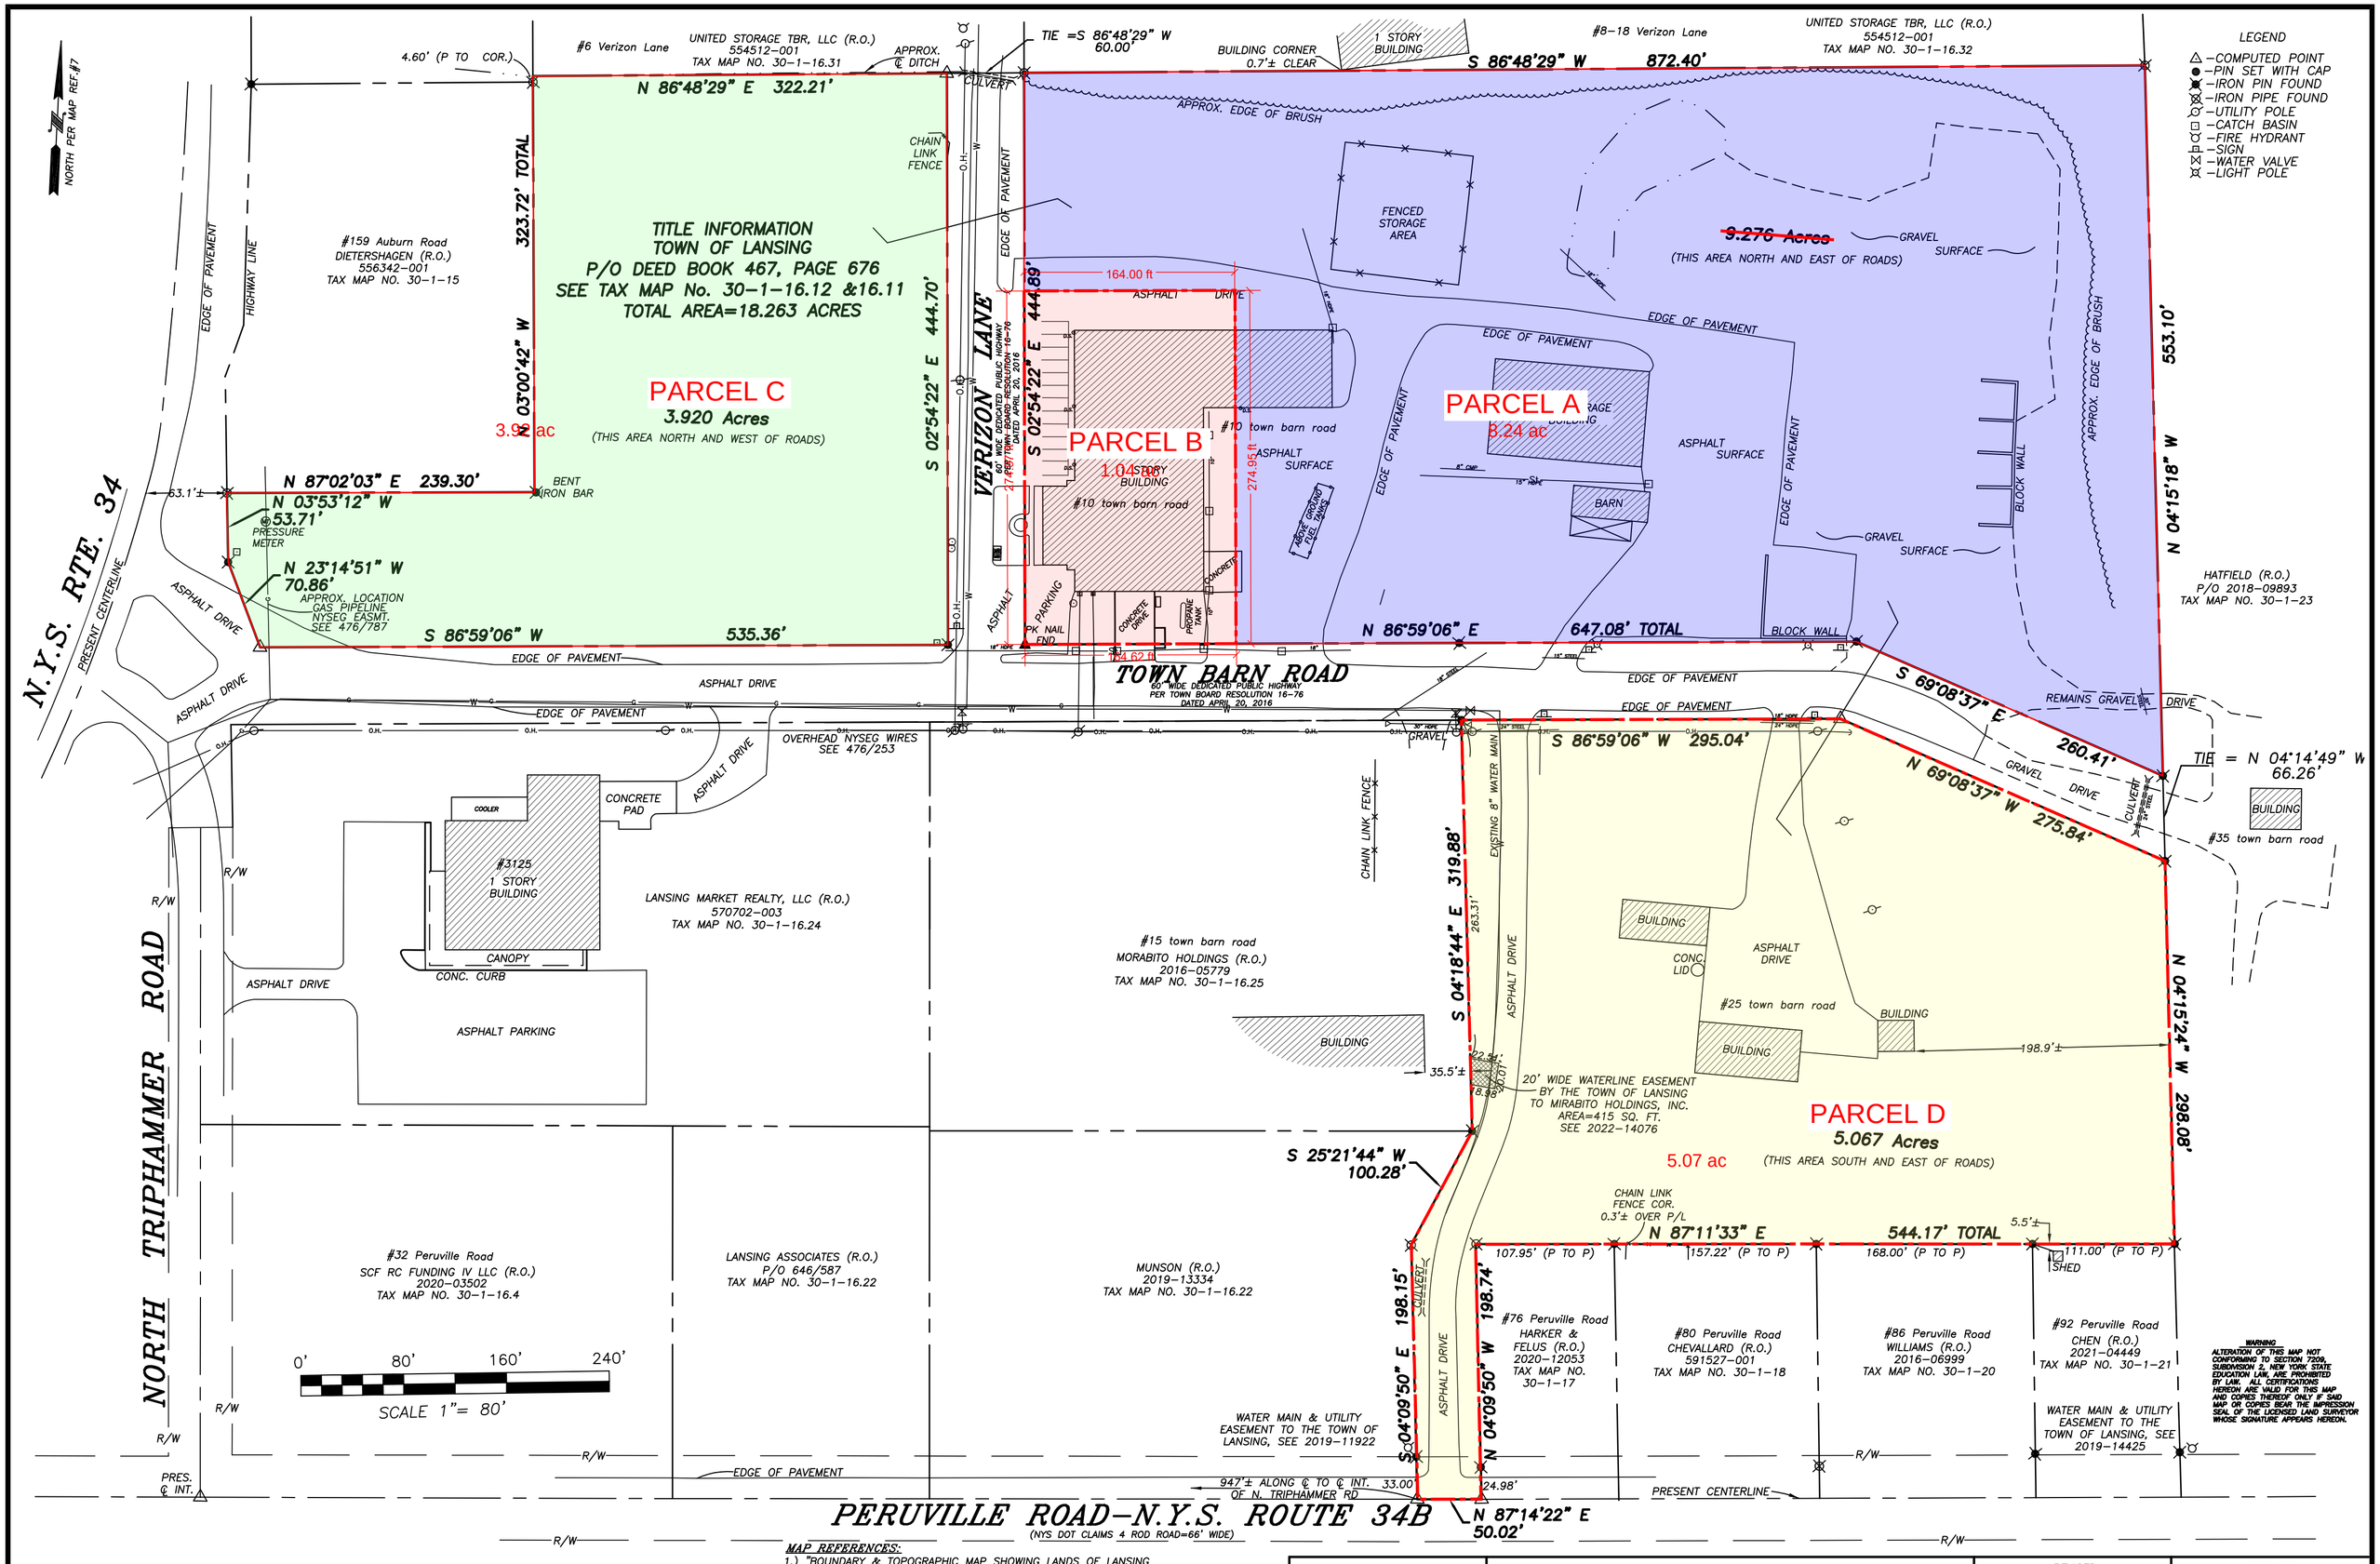

T. G. MILLER P.C.
ENGINEERS AND SURVEYORS
605 WEST STATE STREET, SUITE A
ITHACA, NEW YORK 14850
TEL. (607)272-6477


TITLE:

# SURVEY MAP
## NO. 10 TOWN BARN ROAD

TOWN OF LANSING, TOMPKINS COUNTY, NEW YORK

DATE: 11/03/2022

S22639

SCALE: 1"=80'

REVISED