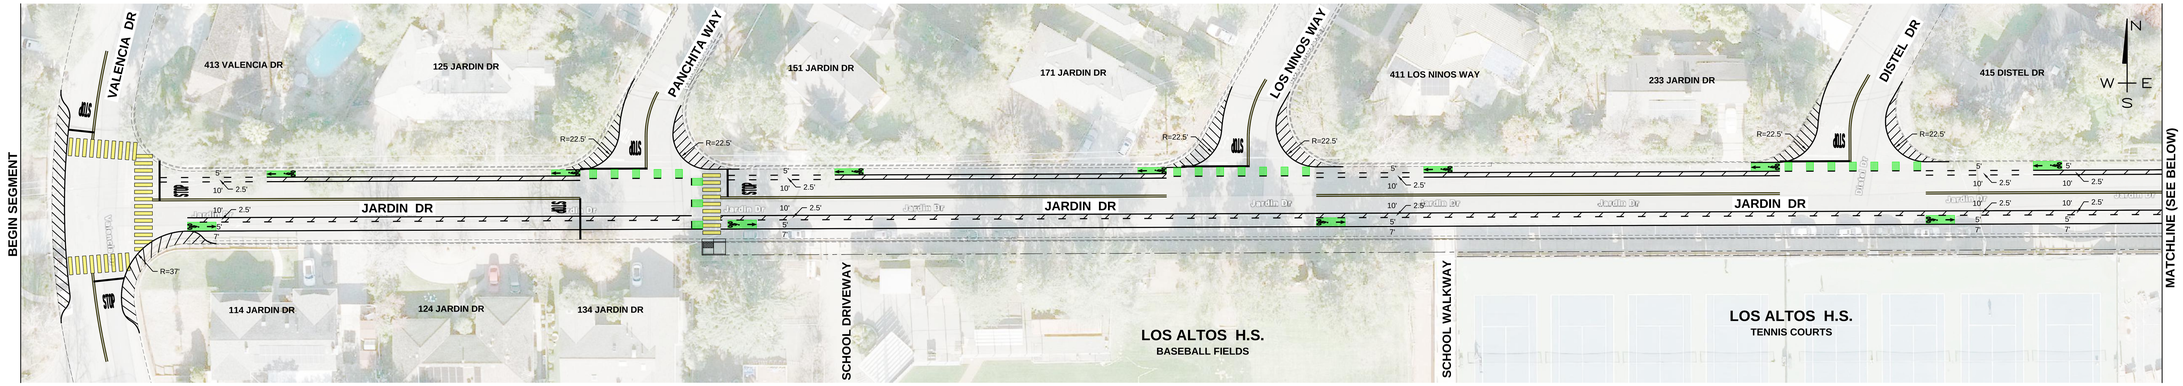

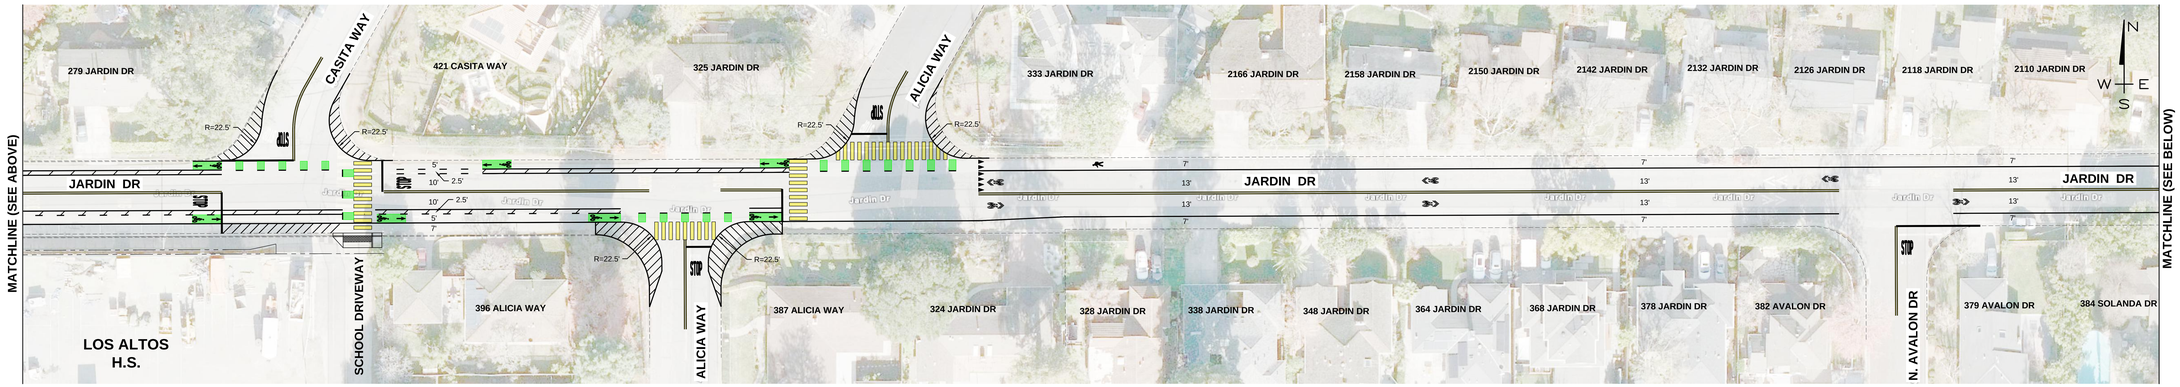

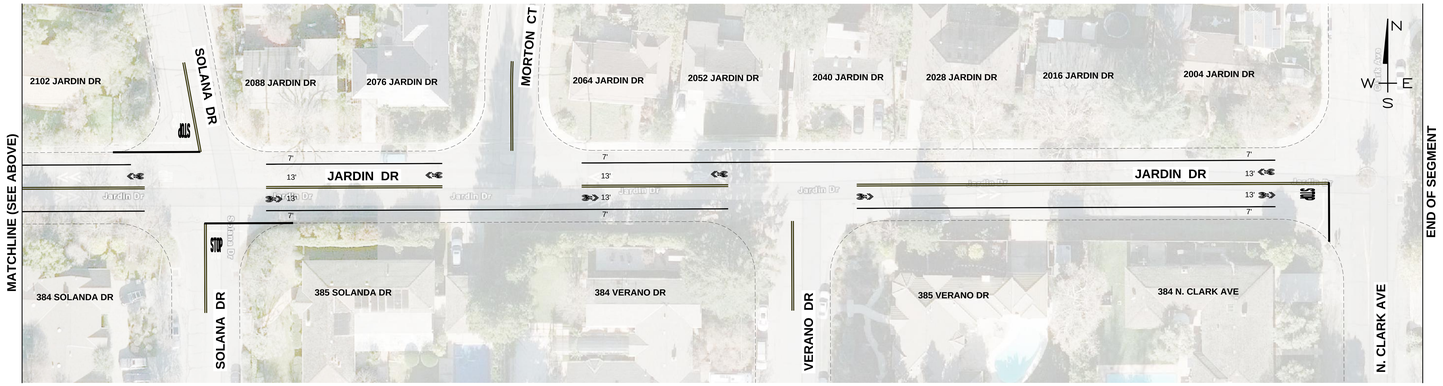

GRAPHIC SCALE

20 0 10 20 40

(IN FEET)

LOS ALTOS COMPLETE STREETS
JARDIN DRIVE - CONCEPT PLAN 1

SANTA CLARA COUNTY

CALIFORNIA

LOS ALTOS

REVISIONS

No. | Date | Description

BENSON ENGINEERING SERVICES CORPORATION

DESIGNED
DRAWN
CHECKED
APPROVED
DATE
SCALE

Drawing Number

2 OF 3