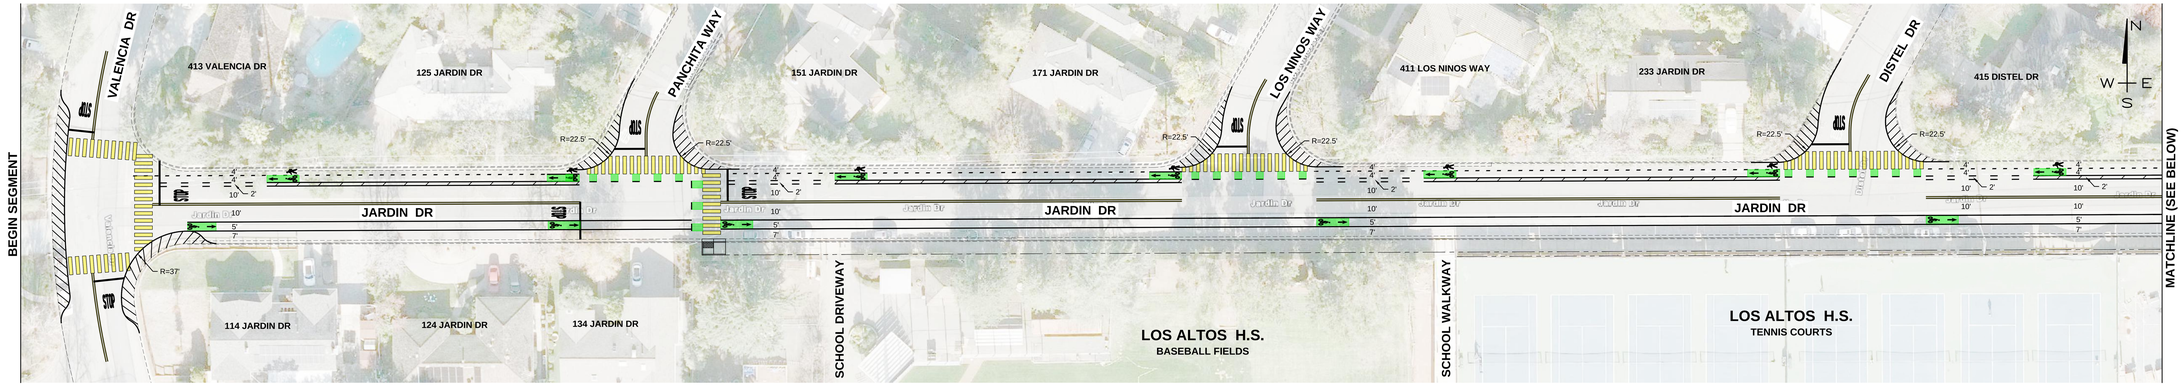

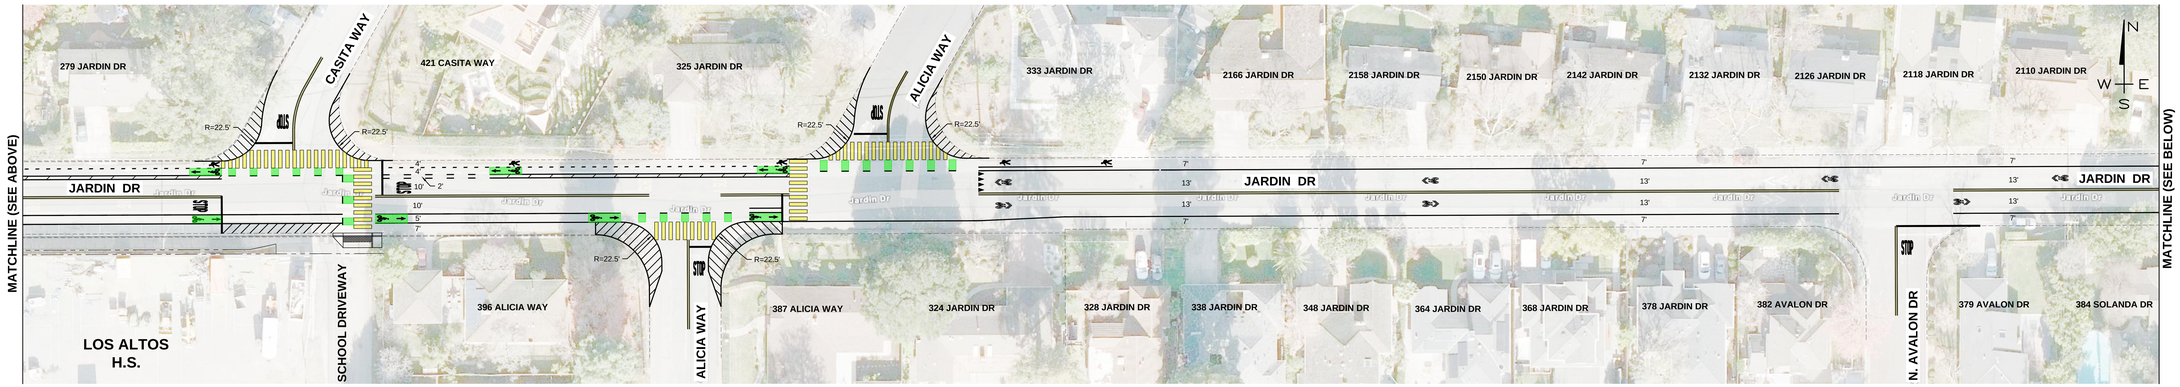

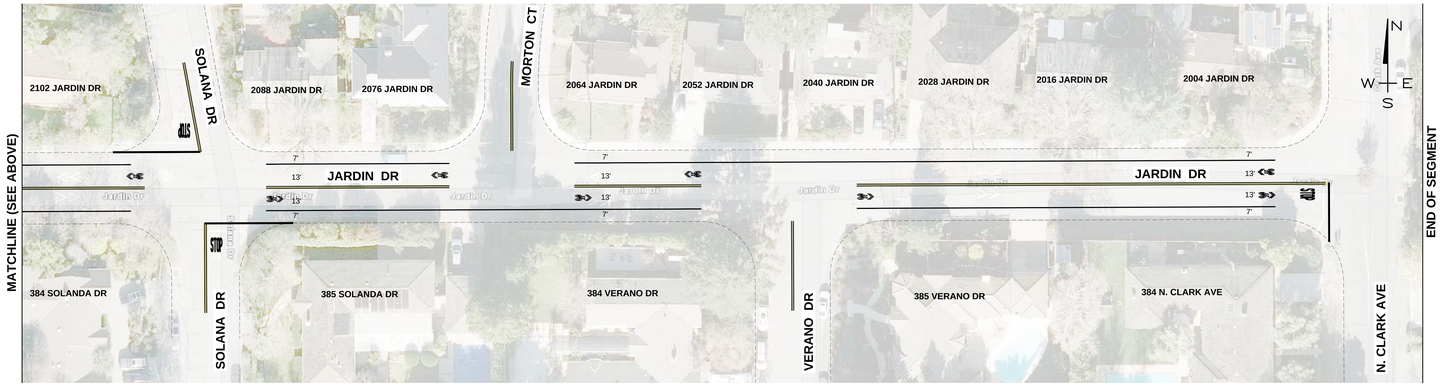

GRAPHIC SCALE

20 0 10 20 40

(IN FEET)

LOS ALTOS COMPLETE STREETS
JARDIN DRIVE - CONCEPT PLAN 2

SANTA CLARA COUNTY

CALIFORNIA

LOS ALTOS

ENGINEERING SERVICES DEPARTMENT
DRAWN:
CHECKED:
APPROVED:
DATE:
SCALE:

Drawing Number

2 OF 3