ABBREVIATIONS

(REFER TO CONSULTANT DRAWINGS FOR ADDITIONAL ABBREVIATIONS)

AC. TILE	ACOUSTIC TILE	LAV.	LAVATORY
ADJ.	ADJUSTABLE	LAM.	LAM NATE
ALUM.	ALUMINUM		
A B.	ANCHOR BOLT	M.B.	MACHINE BOLT
APPROX.	APPROX.MATELY	M.H.	MANHOLE
A.C.	ASPHALTIC CONCRETE	MFG.	MANUFACTURER
A F.F.	ABOVE F NISHED FLOOR	M.O.	MASONRY OPENING
@	AT	MATL.	MATERIAL
BLKG.	BLOCKING	MAX.	MAXIMUM
BD.	BOARD	MECH.	MECHANICAL
BOT.	BOTTOM	MTL.	METAL
BLDG.	BUILDING	MIN.	MINIMUM
		MISC.	MISCELLANEOUS
CAB.	CABINET	MTD.	MOUNTED
C.I.	CAST IRON	(N)	NEW
C.B.	CATCH BASIN	N.I.C.	NOT `N CONTRACT
		N.T.S.	NOT TO SCALE
CLG.	CEILING	NO. or #	NUMBER
CEM.	CEMENT		
C.C or O.C.	CENTER TO CENTER	OBS.	OBSCURE
CL	CENTERLI NE	O.C.	ON CENTER
CER. TILE	CERAMIC T LE	OPNG.	OPENING
C.O.	CLEANOUT	OPP.	OPPOSITE
C.O.T.G.	CLEANOUT TO GRADE	O.H.	OPPOSITE HAND
CLR.	CLEAR	O.F.O.S.	OUTSIDE FACE OF STUD
RDW	REDWOOD	O.D.	OVERFLOW DRAIN and/or
C.W.	COLD WATER		OUTSIDE DIAMETER
COL.	COLUMN	O.F.C.I.	OWNER FURNISHED and
CONC.	CONCRETE		CONTRACTOR INSTALLED
C.P.	CONCRETE PIPE		
CONST.	CONSTRUCTION	PART.	PARTITION
C.H.	CONSTRUCTION HEART	P.A.F.	POWDER ACTUATED
C.J.	CONSTRUCTION JOINT		FASTENER
CONT.	CONT NUOUS	PL.	PLATE
CTR.	COUNTER	PLAS.	PLASTER
CTSK.	COUNTER SUNK	PW/PLYWD.	PLYWOOD
		PR.	PAIR
D.A.	DISABLED ACCESS	P.L.	PROPERTY LINE
DTL.	DETA L	d	PENNY (NAILS)
DIA. or Ø	DIAMETER	P.V.C.	POLY VINYL CHLORIDE
DIM.	DIMENSION		
DW	DISHWASHER	Q	
DISP.	DISPOSAL		
DO	DITTO	R. or RAD.	RADIUS
DR.	DOOR	R.W.L.	RA N WATER LEADER
D.S.	DOWNSPOUT	RWD./R.W.	REDWOOD
DWG.	DRAWING	R.C.P.	RE NFORCED CONCRETE
D.F.	DRINKING FOUNTAIN and/or DOUGLAS FIR		PIPE
		RE NF.	RE NFORC NG
EA.	EACH	REQ'D	REQUI RED
E.W.	EACH WAY	R.D.	ROOF DRAIN
ELECT.	ELECTRIC or ELECTRICAL	RM.	ROOM
E.W.C.	ELECTRIC WATER COOLER	R.O.	ROUGH OPENING
		RND. or Ø	ROUND
EL. or ELEV.	ELEVATION	R H.M.S.	ROUND HEAD METAL SCREW
ENCL.	ENCLOSE and/or ENCLOSURE	R H.W.S.	ROUND HEAD WOOD SCREW
EQ.	EQUAL	S.T.S.M.S.	SELF TAPP NG SHEET METAL SCREW
EQU P.	EQUI PMENT		
(E)	EXISTING	SHEATH.	SHEATH NG
EX.	EXPANSION	SHT.	SHEET
E.J.	EXPANSION JOINT	S.M.S.	SHEET METAL SCREW
EXP.	EXPOSED	S.O.V.	SHUT OFF VALVE
EXT.	EXTERIOR	SIM.	SIMILAR
		S.C.	SOLID CORE
F.O.C.	FACE OF CONCRETE	SPEC.	SPEC FICATIONS
F.O.M.	FACE OF MASONRY	SQ. or Ø	SQUARE
F.O.S.	FACE OF STUD	S.S.	STAINLESS STEEL
FIN.	FINISH	STD.	STANDARD
F.E.	FIRE EXT NGUISHER	STL.	STEEL
F.E.C.	FIRE EXT NGUISHER CABINET	STRUCT.	STRUCTURAL
F.H.C.	FIRE HOSE CABINET	TEL.	TELEPHONE
F.H.M.S.	FLAT HEAD METAL SCREW	T.T.B.	TELEPHONE TERMINAL BOARD
F.H.W.S.	FLAT HEAD WOOD SCREW	TERR.	TERRAZZO
FL. or FLR.	FLOOR	T.&G.	TONGUE & GROOVE
F.D.	FLOOR DRA N	T.J.	TOOLED JOINT
FTG.	FOOTING	T.O.B.	TOP OF BEAM
FND.	FOUNDATION	T.O.C.	TOP OF CURB or CONCRETE
GALV.	GALVANIZED	T.O.S.	TOP OF STEEL or SHEATH NG
G.I.	GALVANIZED IRON		
GA.	GAUGE	T.O.W.	TOP OF WALK
GL.	GLASS	TYP.	TYPICAL
GLU-LAM	GLUE-LAMINATED		
GRD.	GRADE	U.O.N.	UNLESS OTHERWISE
GYP. BD.	GYPSUM BOARD		NOTED
HDW.	HARDWARE	V.T.R.	VENT THROUGH ROOF
HT.	HEIGHT	VERT.	VERTICAL
H.C.	HOLLOW CORE	V.G.	VERTICAL GRAIN
H.M.	HOLLOW METAL	V.C.T.	VINYL COMPOSITION TILE
HORIZ.	HORIZONTAL	V.C.P.	VITRIFIED CLAY PIPE
H.B.	HOSE BIBB	V.W.C.	VINYL WALL COVER NG
HR.	HOUR		
INSUL.	NSULATION	W.C.	WATER CLOSET
INT.	NTERIOR	W.H.	WATER HEATER
INV.	NVERT	WP.	WATERPROOF
		W/	WITH
		W/O	WITHOUT
JT	JOINT	WD.	WOOD
		W.W.M.	WELDED WIRE MESH

SYMBOLS

REFER TO ARCHITECTURAL FLOOR PLAN SHEETS AND CONSULTANT DRAWINGS FOR ADDITIONAL SYMBOLS AND REFERENCE DESIGNATIONS

DIMENSION REFERENCE

FACE OF OBJECT

CENTERLINE OF OBJECT

SECTION REFERENCE

01 / A9.1 — SECTION NUMBER; SHEET WHERE APPEARS

DETAIL REFERENCE

01 / A9.1 — DETAIL NUMBER; SHEET WHERE APPEARS

SCHEDULE REFERENCE

A — PLAN REF. GRID

10 — DOOR ID

A — WINDOW ID

1 — REVISION MARKER

01 — PLAN KEY NOTES

MATERIALS REFERENCE

EARTH

GRAVEL / ROCK

CONCRETE

CONCRETE BLOCK

SAND, GROUT OR PLASTER

STEEL

WOOD, FINISH GRADE


PLY-WOOD

WOOD, CONTINUOUS MEMBER

WOOD, BLOCKING

DEFERRED APPROVAL ITEMS

DEFERRED SUBMITTAL ITEMS: STAIRS AND HANDRAILS AND GUARDRAILS

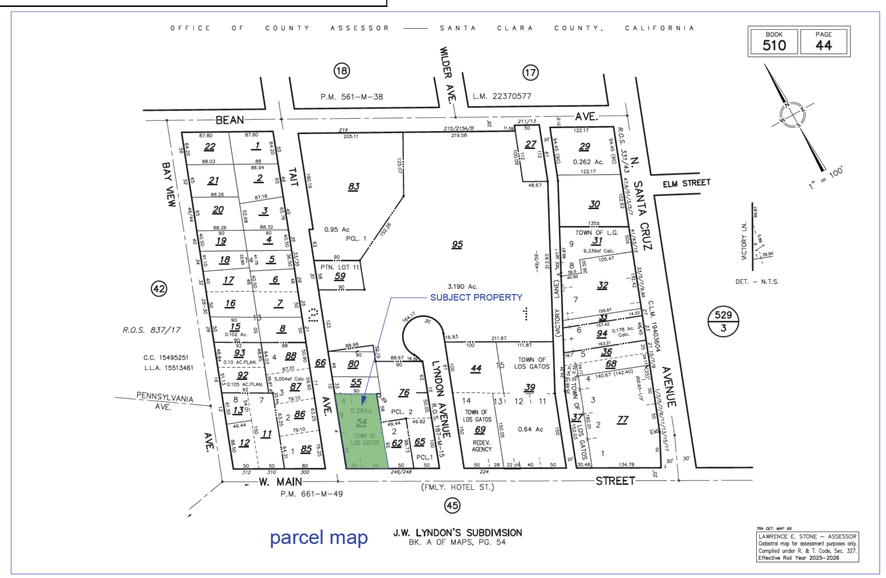

parcel map

PROJECT TEAM

OWNER

Branislav Vajdic
4 Tait Ave, Los Gatos, CA 95030
T [redacted]

ENERGY COMPLIANCE

NICK BIGNARDI CEPE
408-866-1620
Nick@FRIconsulting.com
21 N. Harrison Ave, Suite 210
Campbell CA 95008

STRUCTURAL ENGINEER

EFE SOZKEEN MS. PE.
4X ENGINEERING INC.
4340 STEVENS CREEK BLVD
SUITE # 240
SAN JOSE CA, 95129
T: (408) 642-5464

SURVEYOR

Ken Wilson
Professional Land Surveyor
Wilson Land Surveys Inc.
805.703.0273
kenw@wilsonlandsurveys.com

SOIL REPORT

CIVIL ENGINEER

DRAWINGS INDEX

	ARCHITECTURAL
A-1 0	PROJECT INFORMATION
1	TOPOGRAPHIC SURVEY
A 1.P	EXTERIOR PHOTOS
A-1.1	PROPOSED SITE PLAN
A-2 0	EXISTING AND DEMOLITION FLOOR PLAN
A-2.1	PROPOSED FLOOR PLAN
A-2 2	EXISTING AND NEW ROOF PLANS
A-2 3	EXTERIOR DESIGN ANALYSIS
A-3 0	EXISTING EXTERIOR ELEVATIONS AND DEMOLITION CALCULATION
A-3.1	PROPOSED EXTERIOR ELEVATIONS
A-3 2	PROPOSED EXTERIOR ELEVATIONS
A-3 3	WINDOWS TYPE
A-3.4	WINDOWS DETAILS
3D-1	3D VIEWS / MATERIALS

APN: 510-44-054
COUNTY: SANTA CLARA
ZONING DISTRICT: R-1D:LHP

FAR= 0.35- (LOT AREA IN THOUSANDS-5) X 0.20 / 25

LOT AREA: 6,239 (6,239:1,000) = 6.239

FAR= 0.35- (6,239-5) X 0.20 / 25

FAR= 0.35- 1,239 X 0.20= 0.35-0.0099 = 0.3401 / 25

Maximum Allowable Gross Floor Area (GFA): 2,121 sq. ft. (calculated as 6,239 sq.ft. × 0.3401)

Garage FAR = 0.10 − ((A − 5) × 0.07) / 25

Garage FAR= 0.10- (6,239-5) X 0.07 / 25

Garage FAR= 0.10- 1,239 X 0.07 / 25 = 0.10-3.4692= 0.096531
(0.097 rounded to 3 decimal places)

Maximum Allowable Gross Garage Area (GFA): 605 sq.ft. (calculated as 6,239 sq.ft. × 0.097)

LOCATION MAP



SCOPE OF WORK

Conversion of 412 sq.ft. into a Junior ADU.

Rear Addition for a new bedroom and bathroom suite of 412 sq.ft.

New Gable roof to replace existing flat roof.

No Removal Of Trees

APPLICABLE CODES

2025 California Building Code
2025 California Residential Building Code
2025 California Mechanical Code
2025 California Plumbing Code
2025 California Electrical Code
2025 California Energy Code
2025 Calgreen
2025 California Fire Code
& Local Ordinance

Los Gatos Current Ordinances

Existing first floor= 2,574 s.f. (With garage)

Existing Livable area = 2,574- 1,006= 1,568 s.f.

Proposed first floor= 2,574 + 412 (JADU) =2,986 s.f. (With garage)

Proposed Livable area main house= 2,574- 412 (Jadu) - 556.6 (garage)= 1,605.4 s.f.

Maximum allowable s.f. House= ___2,121 s.f.

Existing Garage= __1,006_____s.f.

Proposed Garage= __556.6_____s.f.

Maximum allowable s.f. Garage= ____605__s.f.

Existing Lot Coverage= House with porch 2,345 + garage 446.9+shed 259.03= 3,050.93 sq.ft. 3,050.93 / 10,310 = 29.6%

Proposed Lot Coverage= House with porch 2,596 + garage 446.9+shed 259.03= 3,050.93 sq.ft. 3,301.93 / 10,310 = 32%

Maximum Allowable Lot Coverage = 40%



VAJDIC Residence Addition

4 Tait Ave Los Gatos
CA 95030

CITY STAMPS

Revision	Revision	Revision	Revision

Vajdic Residence
4 TAIT AVENUE LOS GATOS CA 95030

PROJECT INFO

Sheet Scale : AS NOTED	Drawn By DG	Reviewed By DG	10/6/2026

Davide Giannella

acadia architecture

644 N. Santa Cruz Ave. Suite 6
Los Gatos, California 95030
T. 408-219-0601
dg@acadia-architecture.com

ACADIA-ARCHITECTURE
ALL RIGHTS RESERVED

All DRAW NGS and WRITTEN MATERIAL APPEAR NG HERE IN CONSTITUTE THE ORIGINAL, UNPUBLISHED WORK OF ACADIA-ARCHITECTURE AND THE SAME MAY NOT BE DUPLICATED, USED, OR DISCLOSED WITHOUT THE WRITTEN CONSENT OF ACADIA-ARCHITECTURE

LICENSED ARCHITECT — DAVIDE GIANNELLA — C-31293 — REN.12-31-27 — STATE OF CALIFORNIA

A 1.0

SURVEYOR'S NOTE

THIS MAP CORRECTLY REPRESENTS A SURVEY DONE BY ME OR UNDER MY DIRECTION IN CONFORMANCE WITH THE REQUIREMENTS OF THE LAND SURVEYORS ACT. THE BOUNDARY LINES SHOWN HEREON ARE BASED ON A BOUNDARY SURVEY DONE BY WILSON LAND SURVEYS.

SITE BENCHMARK

THE BENCHMARK FOR THIS SURVEY IS CITY OF LOS GATOS BENCHMARK, A BRASS DISC LS34, HAVING AN ELEVATION OF 418.37' NAVD88. LOCATED IN MONUMNET WELL STAMPED "LG#34" IN CUL DE SAC OF LYNDON AVENUE.

GENERAL NOTES

1. TREE SIZES ARE MEASURED AT CHEST HEIGHT BUT MAY NOT MATCH THE MEASUREMENTS MADE BY A CERTIFIED ARBORIST. DRIP LINES ARE AVERAGES OF THE TOTAL CANOPY TO A PRECISION OF 5 FEET. LOCATIONS OF TREES ARE WHERE THE BASE OF THE TREE ENTERS THE GROUND.

2. FINISH FLOOR ELEVATIONS ARE TAKEN AT DOOR THRESHOLDS.

3. BUILDING WALLS WERE LOCATED AT FINISH SURFACES (STUCCO, BRICK OR WOOD SIDING) AS IT EXISTS IN THE FIELD.

4. LOCATIONS OF ALL EXISTING ONSITE FEATURES (WITH THE EXCEPTION OF THE EXISTING BUILDING) SHOULD NOT BE USED AS A REFERENCE WHEN LAYING OUT NEW CONSTRUCTION.

5. ALL DISTANCES SHOWN IN FEET AND DECIMALS THEREOF.

6. LINES ON LAYER "X-BOUNDARY" SHOULD BE USED AS BASIS OF DESIGN FOR BOUNDARY.

7. LINES ON LAYER "X-BLDG" SHOULD BE USED AS BASIS OF DESIGN FOR BUILDING LOCATION (SEE GENERAL NOTE 3).

UNDERGROUND UTILITY NOTE

UNDERGROUND UTILITY LINES, IF SHOWN, DEPICT OUR ESTIMATION OF WHERE THE ACTUAL LINES MAY BE LOCATED. THE LINES WERE DETERMINED BY CONNECTING VISIBLE UTILITY APPURTENANCES AND ALSO BY USING PAINTED MARKINGS PLACED BY OTHERS. THE UNDERGROUND UTILITIES MAY OR MAY NOT BE AS DEPICTED ON THIS SURVEY. NO LIABILITY IS ACCEPTED FOR ANY DISCREPANCIES, OMISSIONS OR ERRORS WITH REGARD TO SAID UNDERGROUND UTILITY DEPICTIONS ON THIS SURVEY.

EASEMENT NOTE

A TITLE REPORT WAS PROVIDED BY THE CLIENT. THE REPORT WAS PREPARED BY CHICAGO TITLE INSURANCE COMPANY AND IS DATED FEBRUARY 5, 2026 WITH AN ORDER NUMBER OF FBSC26013277. ALL ITEMS LISTED IN THAT REPORT HAVE BEEN ADDRESSED.

SETBACK LINES NOTE


BUILDING SETBACK LINES WERE NOT SHOWN ON THIS MAP (EVEN IF THEY ARE SHOWN ON THE ORIGINAL TRACT MAP). THE DESIGNER SHOULD CHECK WITH THE APPROPRIATE AUTHORITY TO DETERMINE BUILDING SETBACK LINES.

FLOOD NOTE

THIS PARCEL IS LOCATED IN SPECIAL FLOOD HAZARD ZONE X AS SHOWN ON THE CURRENT FEMA FLOOD INSURANCE RATE MAP NUMBER 06085C0237H DATED MAY 18, 2009. 0.2% ANNUAL CHANCE FLOOD HAZARD, AREAS OF 1% ANNUAL CHANCE FLOOD WITH AVERAGE DEPTH LESS THAN ONE FOOT OR WITH DRAINAGE AREAS OF LESS THAN ONE SQUARE MILE.

BASIS OF BEARINGS

THE BASIS OF BEARINGS FOR THIS MAP IS N61°14'07"W BEING THE CENTERLINE OF MAIN STREET PER AN UNRECORDED RECORD OF SURVEY BY WILSON LAND SURVEYS.

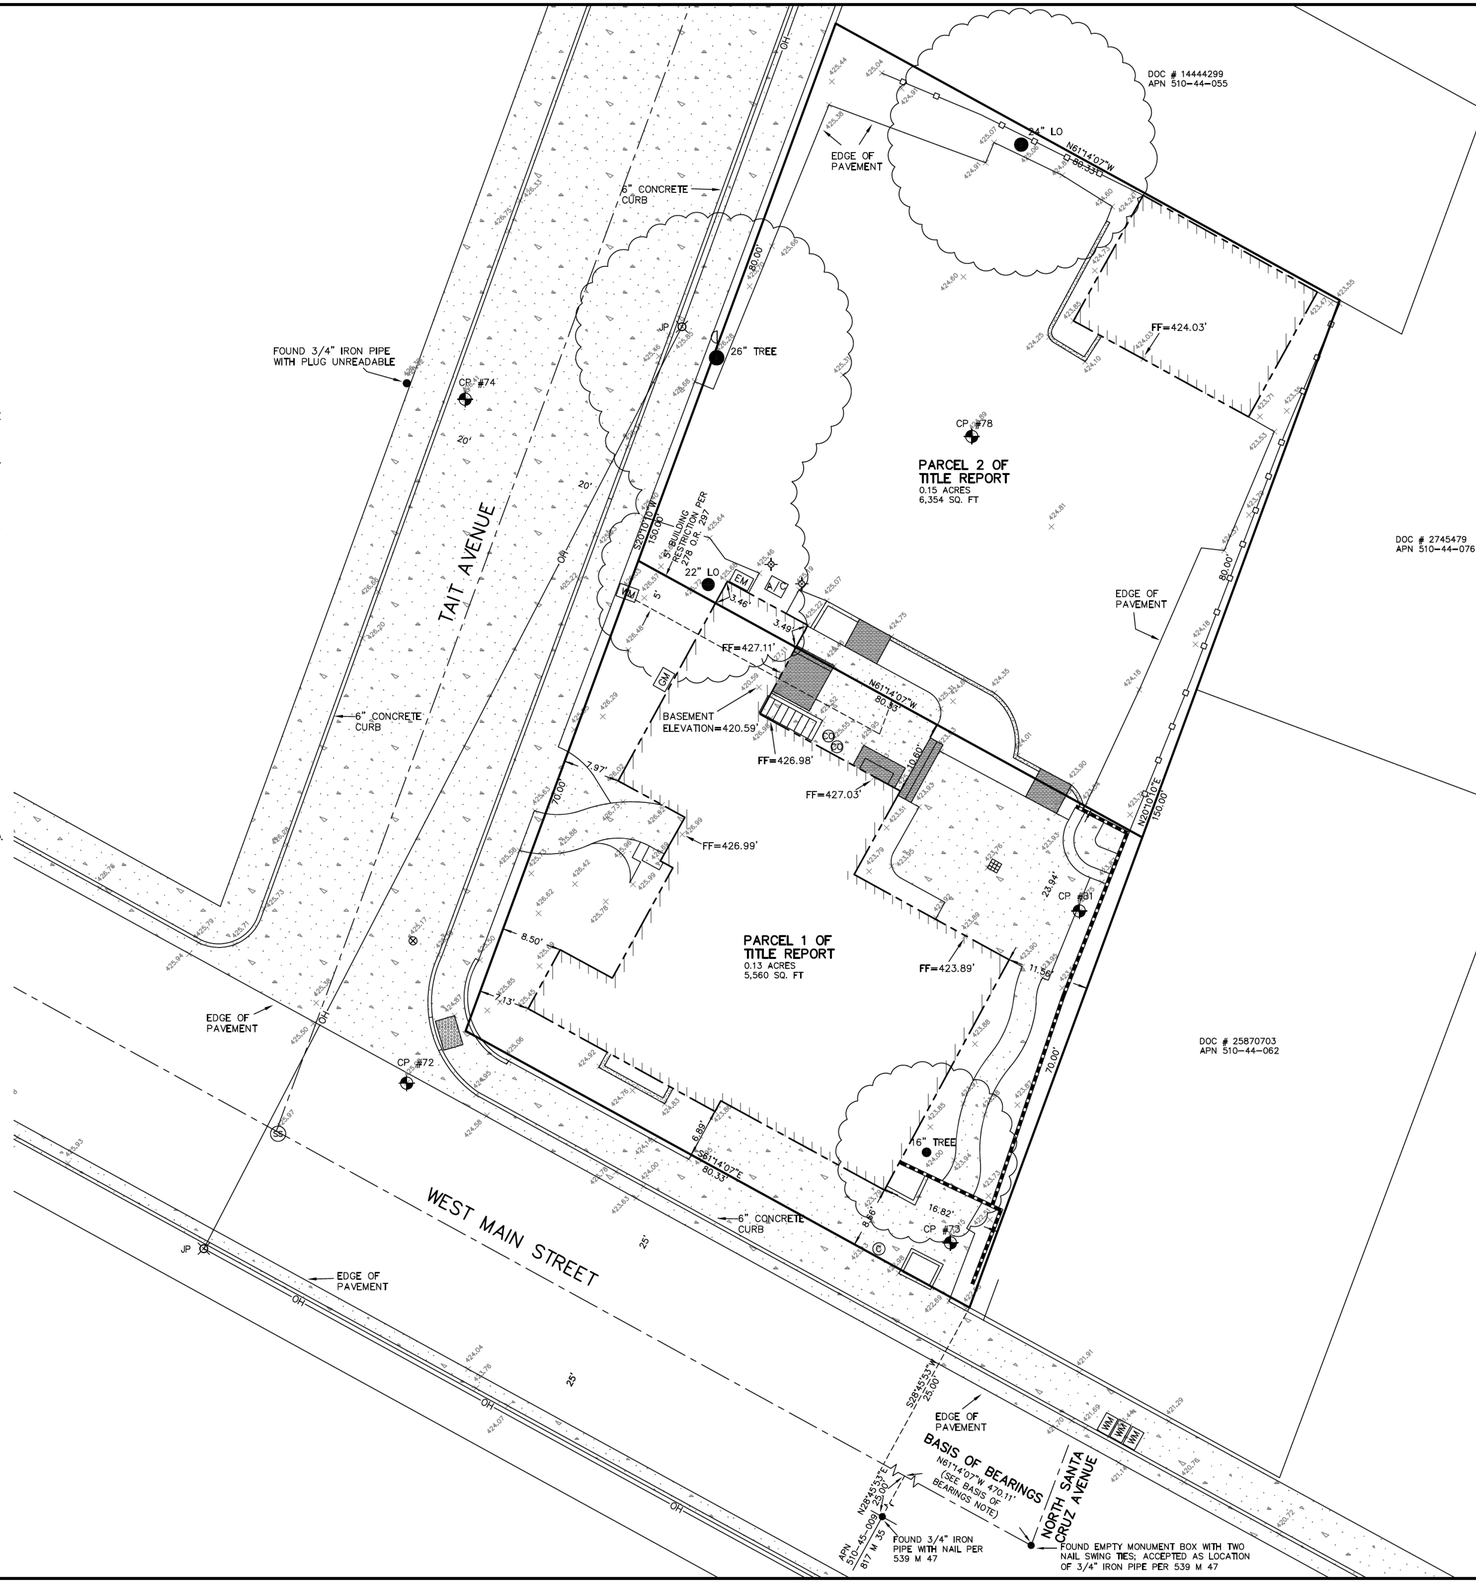

LEGEND

- FOUND AS NOTED
- PROPERTY LINE
- EASEMENT LINE/TIE LINE
- SS — UG SEWER LINE
- W — UG WATER LINE
- G — UG GAS LINE
- PH — UG PHONE LINE
- E — UG ELEC LINE
- OH — OVERHEAD LINE
- LAMP POST
- BUILDING
- CONCRETE
- BRICKS
- PAVERS
- DECK
- DETECTABLE WARNING SURFACE
- SET 5/8" REBAR WITH PLASTIC CAP LS 9440 SET BRASS SCREW AND 1" BRASS TAG LS 5571 IN CONCRETE
- JP JOINT POLE
- PP POWER POLE
- UP UTILITY POLE
- TP TELEPHONE POLE
- BOLLARD
- VALVE
- SIGN
- SANITARY SEWER MANHOLE
- STORM DRAIN MANHOLE
- COMMUNICATION MANHOLE
- FIRE HYDRANT
- SEWER CLEANOUT
- SURVEY CONTROL POINT
- EM ELECTRIC METER
- GM GAS METER
- WM WATER METER
- LIGHT POLE AND LIGHT
- WALL
- DROP INLET
- GUYWIRE
- MB MAILBOX
- E UTILITY BOX
- WOOD FENCE
- CHAIN LINK FENCE

ABBREVIATIONS

LO	LIVE OAK
WO	WHITE OAK
EUC	EUCALYPTUS
RW	REDWOOD
PUE	PUBLIC UTILITY EASEMENT
FF	FINISH FLOOR
OR	OFFICIAL RECORDS

CONTROL POINTS				
Point	Northing	Easting	Elevation	Description
72	5287.154	5328.392	425.048	CP MAG
73	5264.790	5404.365	423.147	CP CHISX
74	5382.707	5336.542	426.410	CP CHISX
78	5377.574	5407.339	424.888	CP MAG
81	5311.158	5422.383	423.753	CP SPIKE

GRAPHIC SCALE

0 5 10 20

(IN FEET)
1 inch = 10 ft.

Email: kenw@wilsonlandsurveys.com
www.wilsonlandsurveys.com

WILSON LAND SURVEYS
261 CARLTON CT.
LOS GATOS, CA 95032
805-703-0273

This map was prepared as an instrument of service for the preparation of plans and specifications for construction on the site shown on the map. The information shown hereon shall not be used in whole or in part for any other project without written authority of Wilson Land Surveys.

Copyright 2026 Kenneth D. Wilson Land Surveys. All rights reserved. Copies of this drawing shall have this notice. Any drawing using the information on this map shall contain the following "Topographic Survey by Wilson Land Surveys, Los Gatos, CA"

LICENSED LAND SURVEYOR KENNETH DOUGLAS WILSON
Kenneth D. Wilson
NO. 5571
July 21, 2026
STATE OF CALIFORNIA

BOUNDARY AND TOPOGRAPHIC SURVEY

AS REQUESTED BY:
BRANISLAV VAJDIC

LEGAL DESCRIPTION: TO BE DETERMINED, IN THE TOWN OF LOS GATOS, COUNTY OF SANTA CLARA, STATE OF CALIFORNIA

APN: 510-44-054
DATE: JULY 2026

SITE ADDRESS: 4 TAIT AVE, LOS GATOS, CA 95030

DRAWN BY:	SCALE:	PROJECT:	JOB NUMBER:	SHEET:
MM	1"=10'	R-143	T-146	1 OF 1

























Revision	Revision	Revision	Revision

Vajdic Residence

4 TAIT AVENUE LOS GATOS CA 95030

EXTERIOR PHOTOS

Sheet Scale : AS NOTED	Drawn By DG	Reviewed By DG	10/6/2026

Davide Giannella

acadia architecture

644 N. Santa Cruz Ave. Suite 6
Los Gatos, California 95030
T. 408-219-0601
dg@acadia-architecture.com

ACADIA-ARCHITECTURE
ALL RIGHTS RESERVED

All draw ngs and written material appear ng here n constitute the original, unpublished work of Acadia-architecture and the same may not be duplicated, used, or disclosed without the written consent of Acadia-architecture

LICENSED ARCHITECT
DAVIDE GIANNELLA
C-31293
REN 12-31-27
STATE OF CALIFORNIA

A 1.P



1 PROPOSED SITE PLAN
Scale: 1/8" = 1'-0"

Revision	Revision	Revision	Revision
11/8/2023 Interior wall changes at first floor			

Vajdic Residence

4 TAIT AVENUE LOS GATOS CA 95030

PROPOSED SITE PLAN

Sheet Scale : AS NOTED	Drawn By DG	Reviewed By DG	10/6/2026

Davide Giannella
acadia architecture

644 N. Santa Cruz Ave. Suite 6
Los Gatos, California 95030
T. 408-219-0601
dg@acadia-architecture.com


ACADIA-ARCHITECTURE
ALL RIGHTS RESERVED

All draw NGS and written material appear NG here N constitute the original, unpublished work of ACADIA-ARCHITECTURE and the same may not be duplicated, used, or disclosed without the written consent of ACADIA-ARCHITECTURE

LICENSED ARCHITECT
DAVIDE GIANNELLA
C-31293
REN 12-31-27
STATE OF CALIFORNIA

A 1.1


AREA THAT WAS ADDED
AFTER 1941

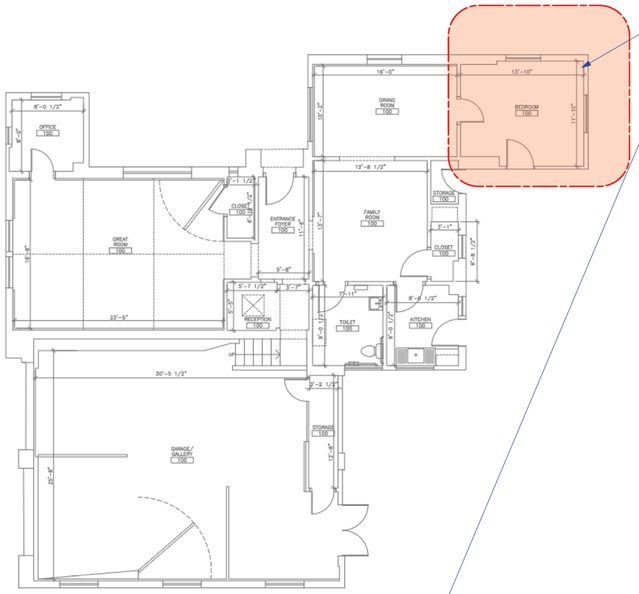


02 EXISTING FLOOR PLAN
Scale: 1/8" = 1'-0"

AREA THAT WAS ADDED
AFTER 1941

ADDITION MISSING
FROM MAP

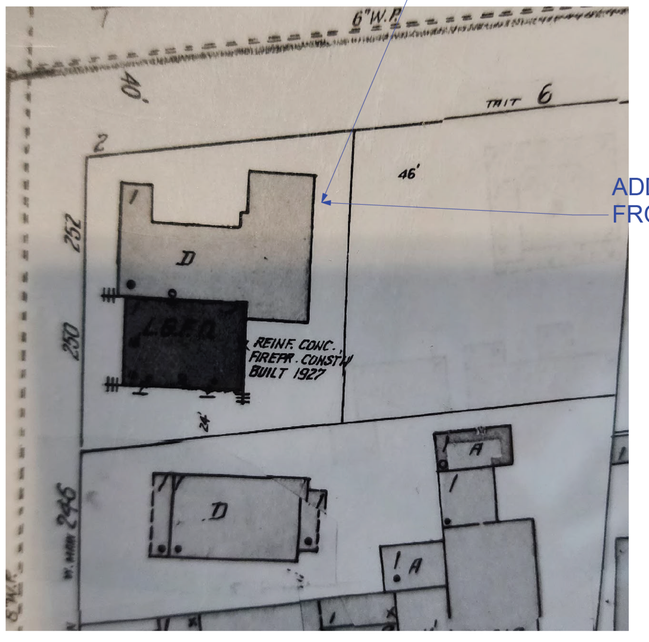

EXTRACT MAP FROM THE SANBORN FIRE
INSURANCE MAPS DATED 1941

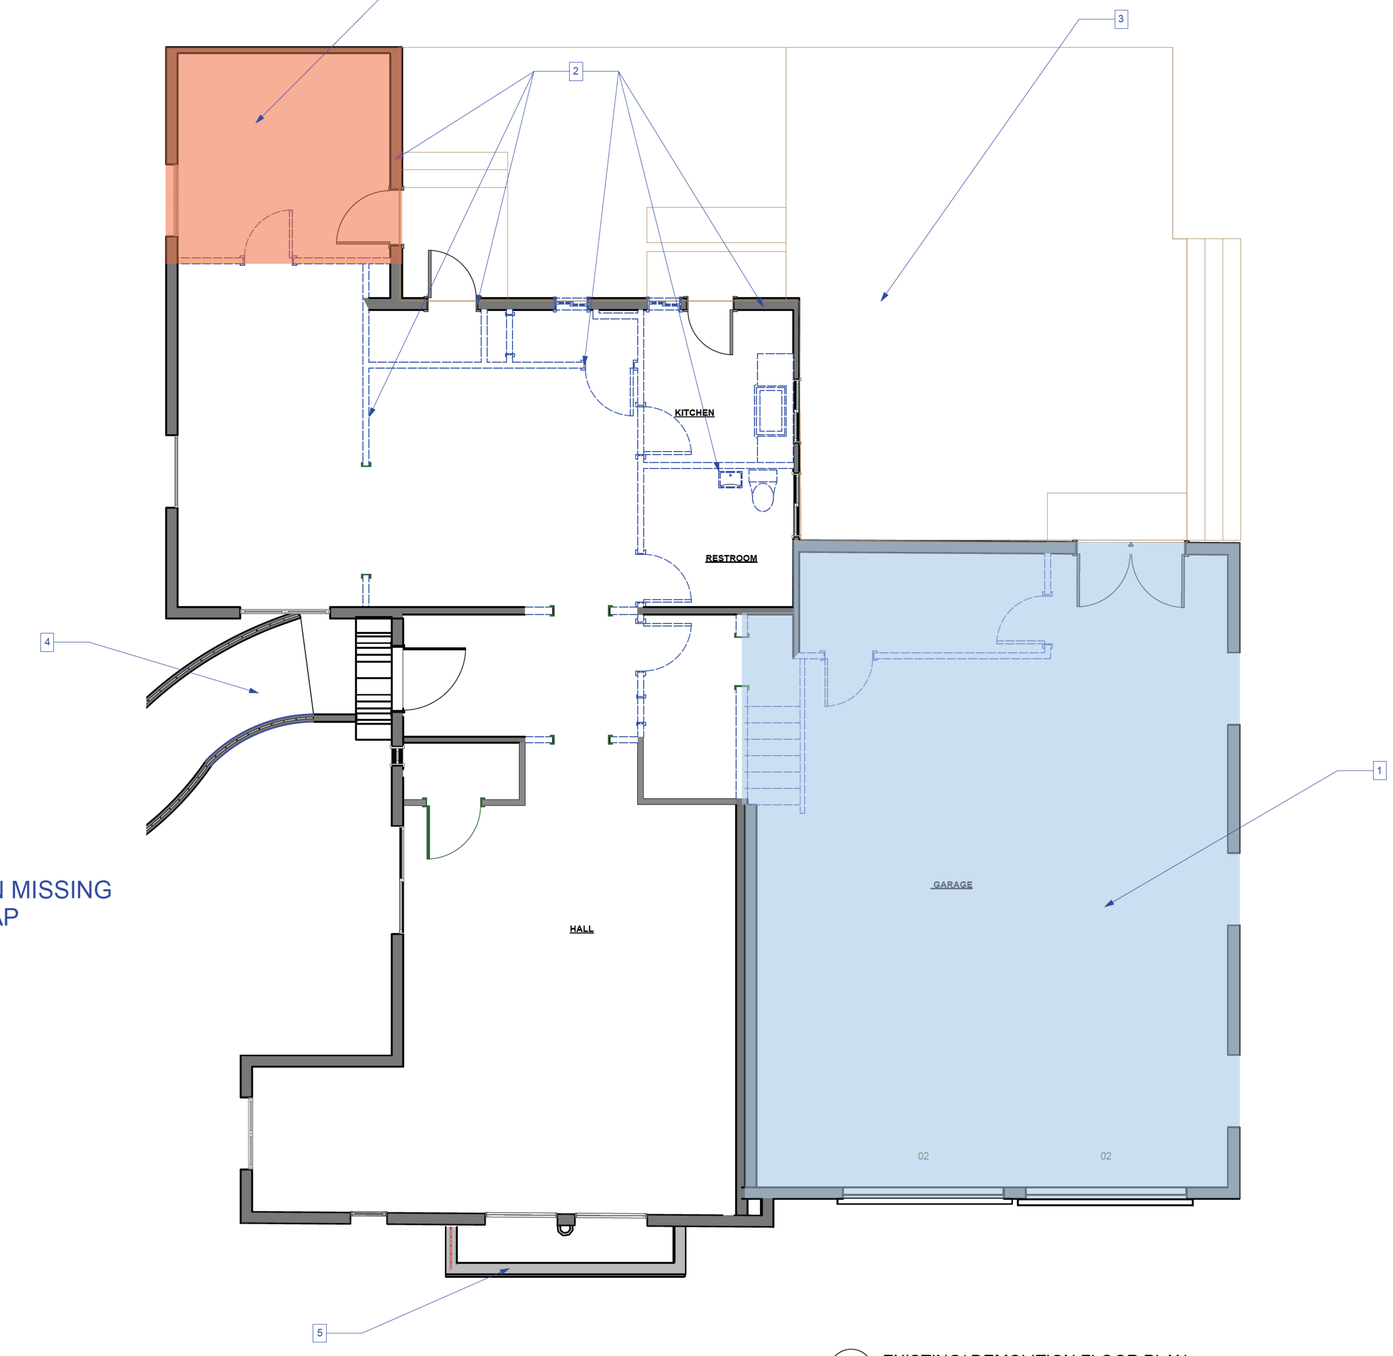

01 EXISTING/ DEMOLITION FLOOR PLAN
Scale: 1/4" = 1'-0"

FLOOR PLAN NOTES

1. EXISTING GARAGE AREA
2. DEMOLISHED WALLS, TYP.
3. EXISTING PATIO
4. EXISTING RAMP TO REMAIN
5. EXISTING PLANTER TO REMAIN

Revision #1 11/8/2023 Interior wall changes at first floor	Revision	Revision	Revision

Vajdic Residence
4 TAIT AVENUE LOS GATOS CA 95030

EXISTING / DEMOLITION FLOOR PLAN

Sheet Scale : AS NOTED	Drawn By DG	Reviewed By DG	10/6/2026

Davide Giannella
acadia architecture


644 N. Santa Cruz Ave. Suite 6
Los Gatos, California 95030
T. 408-219-0601
dg@acadia-architecture.com

ACADIA-ARCHITECTURE
ALL RIGHTS RESERVED

All draw ngs and written material appear ng here n constitute the original, unpublished work of acadia-architecture and the same may not be duplicated, used, or disclosed without the written consent of acadia-architecture

LICENSED ARCHITECT
DAVIDE GIANNELLA
C-31293
REN. 12-31-27
STATE OF CALIFORNIA

A 2.0

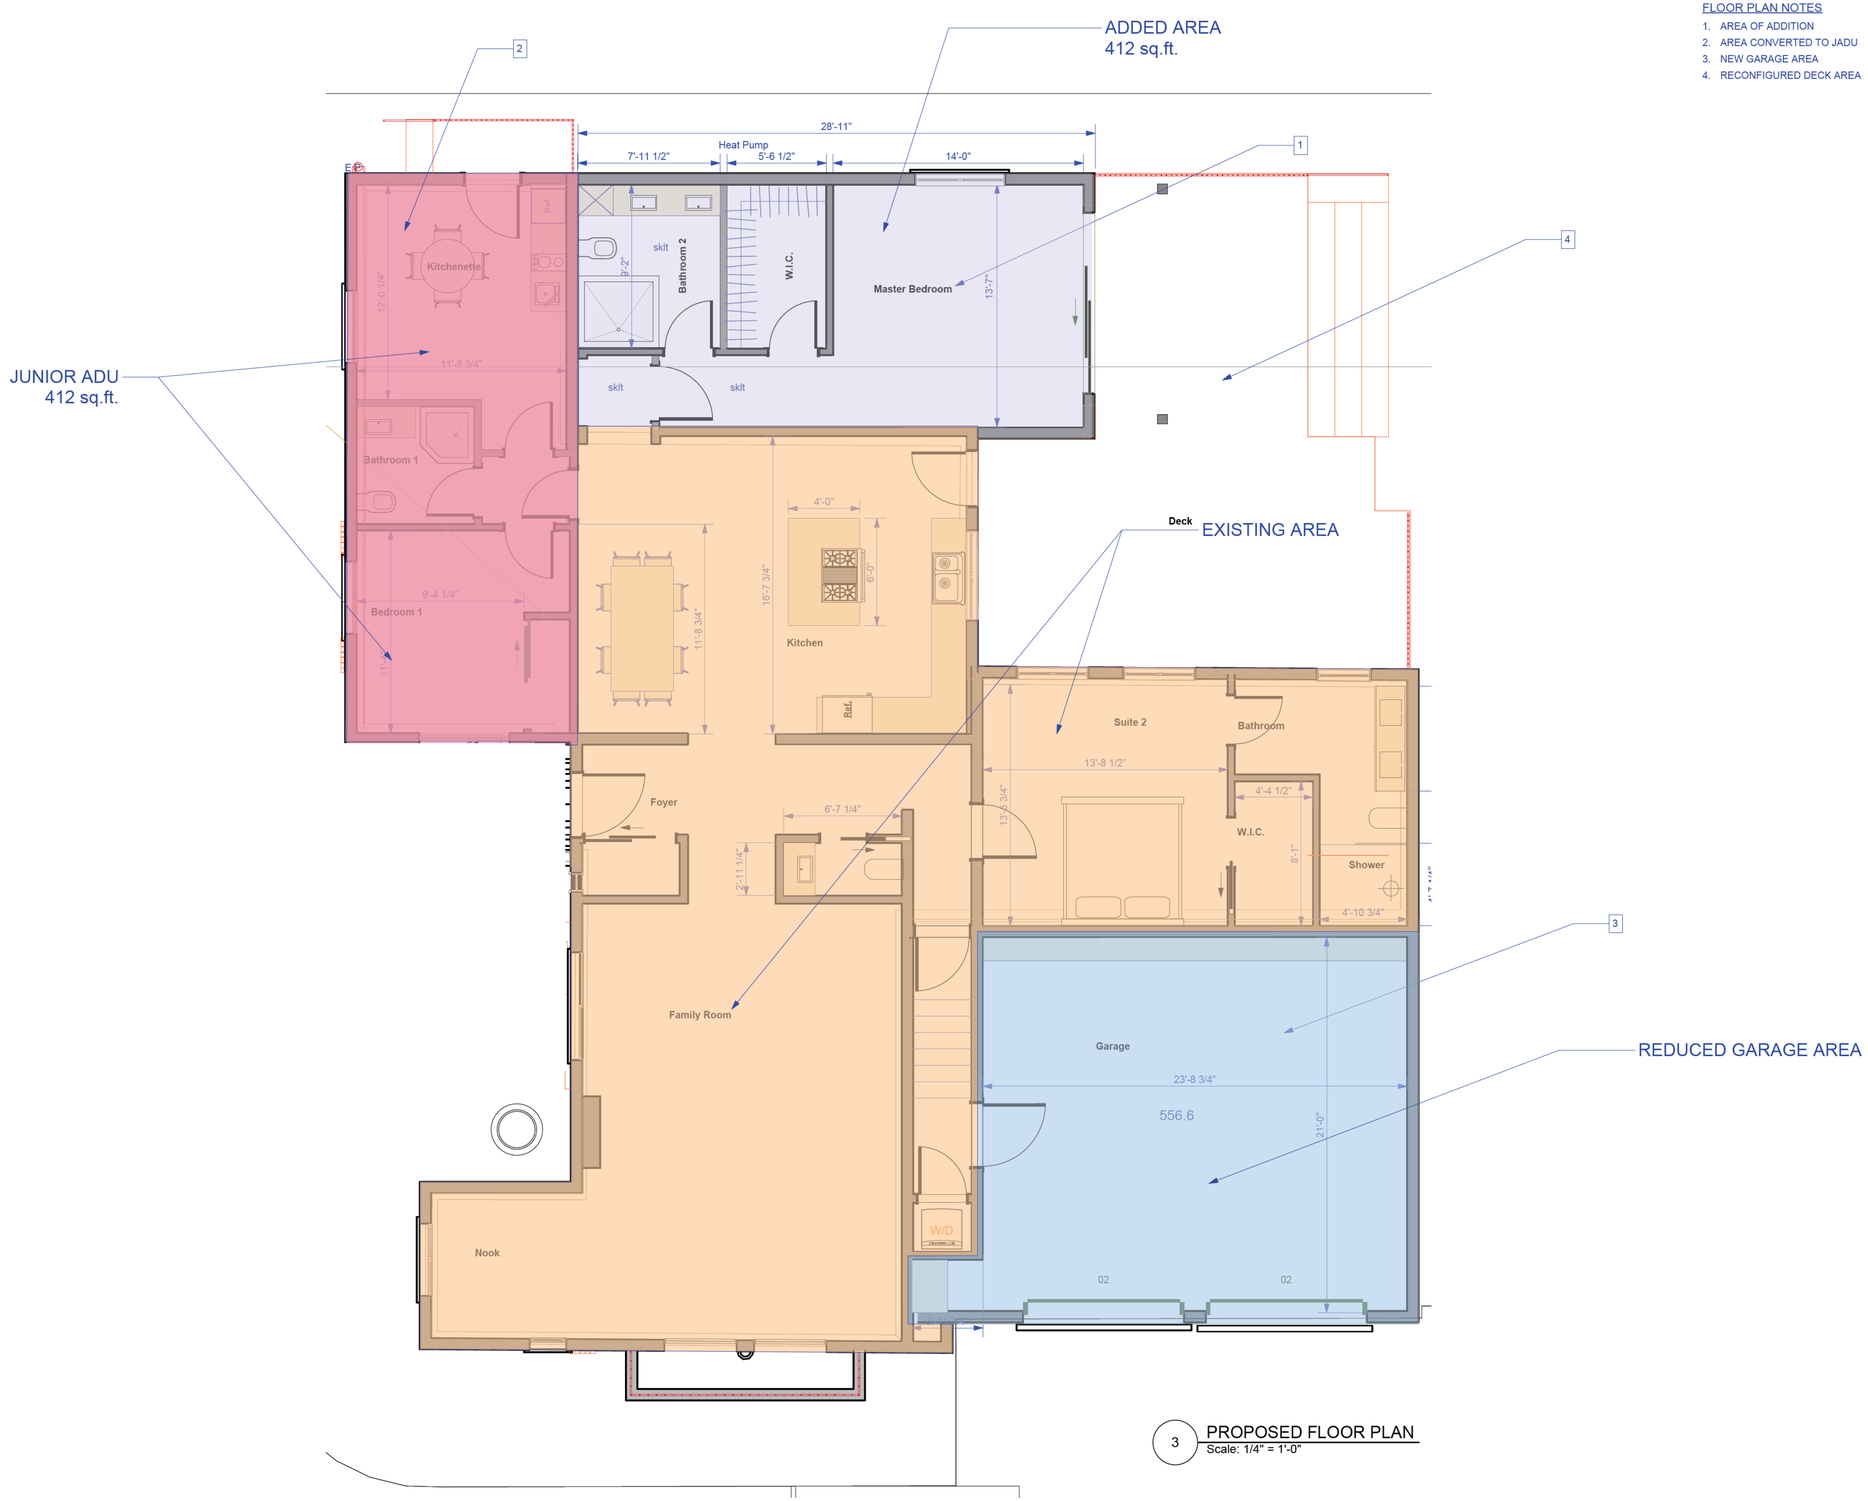

3 PROPOSED FLOOR PLAN
Scale: 1/4" = 1'-0"

FLOOR PLAN NOTES

1. AREA OF ADDITION
2. AREA CONVERTED TO JADU
3. NEW GARAGE AREA
4. RECONFIGURED DECK AREA

Revision	Revision	Revision	Revision

Vajdic Residence
4 TAIT AVENUE LOS GATOS CA 95030

PROPOSED FLOOR PLAN

Sheet Scale : AS NOTED	Drawn By DG	Reviewed By DG	10/6/2026

Davide Giannella
acadia architecture


644 N. Santa Cruz Ave. Suite 6
Los Gatos, California 95030
T. 408-219-0601
dg@acadia-architecture.com

ACADIA-ARCHITECTURE
ALL RIGHTS RESERVED


All DRAWINGS AND WRITTEN MATERIAL APPEARING HEREIN CONSTITUTE THE ORIG NAL, UNPUBLISHED WORK OF ACADIA-ARCHITECTURE AND THE SAME MAY NOT BE DUPLICATED, USED, OR DISCLOSED WITHOUT THE WRITTEN CONSENT OF ACADIA-ARCHITECTURE

LICENSED ARCHITECT
DAVIDE GIANNELLA
C-31293
REN 12-31-27
STATE OF CALIFORNIA

A 2.1

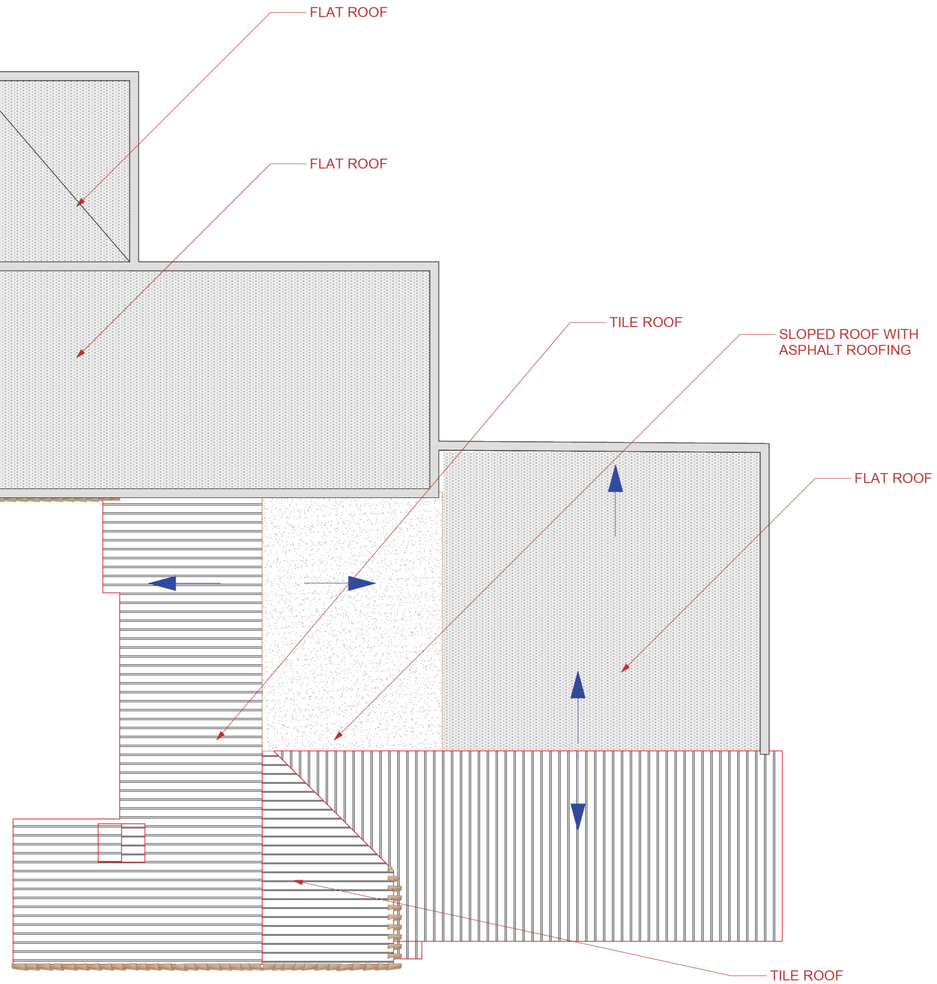

01 EXISTING ROOF PLAN
Scale: 3/16" = 1'-0"

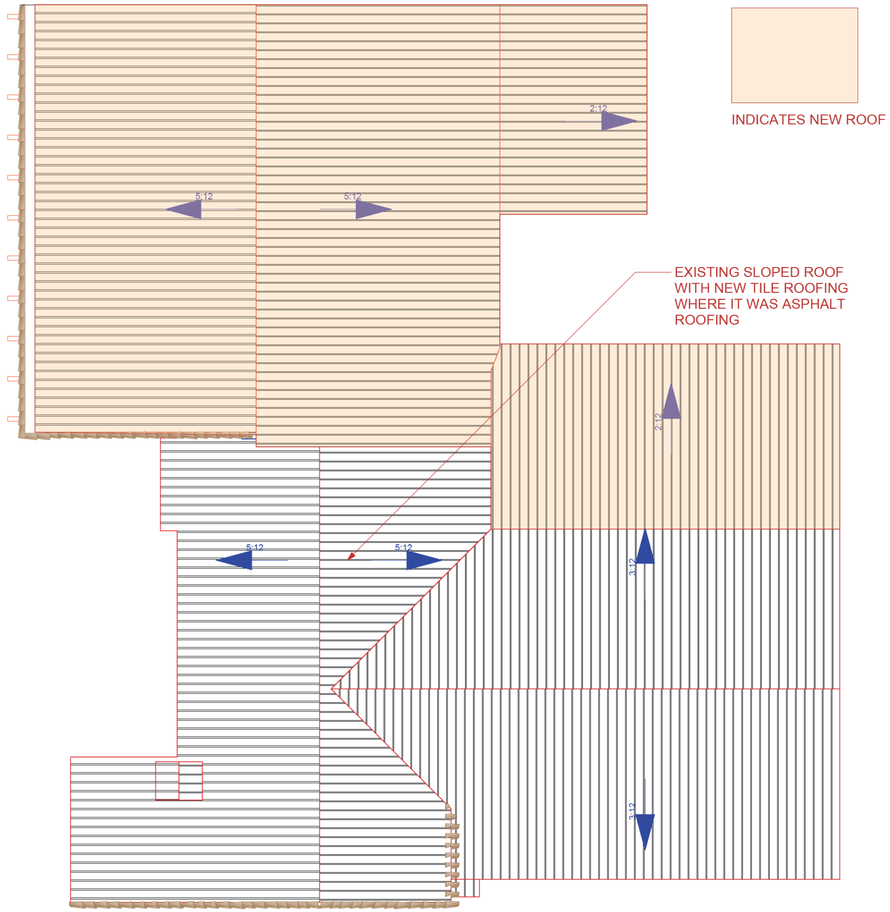

02 PROPOSED ROOF PLAN
Scale: 3/16" = 1'-0"

Revision
Revision
Revision
Revision

Vajdic Residence
4 TAIT AVENUE LOS GATOS CA 95030

EXISTING AND NEW ROOF PLANS

Sheet Scale : AS NOTED
Drawn By DG
Reviewed By DG
10/6/2026

Davide Giannella
acadia architecture

644 N. Santa Cruz Ave. Suite 6
Los Gatos, California 95030
T. 408-219-0601
dg@acadia-architecture.com

ACADIA-ARCHITECTURE
ALL RIGHTS RESERVED

All DRAWINGS AND WRITTEN MATERIAL APPEARING HEREIN CONSTITUTE THE ORIG NAL, UNPUBLISHED WORK OF ACADIA-ARCHITECTURE AND THE SAME MAY NOT BE DUPLICATED, USED, OR DISCLOSED WITHOUT THE WRITTEN CONSENT OF ACADIA-ARCHITECTURE

LICENSED ARCHITECT
DAVIDE GIANNELLA
C-31293
REN 12-31-23
STATE OF CALIFORNIA

A 2.2



RECESSED WINDOWS DETAIL TO BE MATCHED, SEE SHEET A3.4

The building is a textbook example of the Spanish Colonial Revival style, a highly popular historical movement in the American Southwest and California during the early 20th century (primarily the 1910s through the 1930s).

The key defining features of this style:

• Red Clay Tile Roofs: The multi-level gabled and flat roof sections are covered in distinctive semi-cylindrical terracotta tile shingles.

• Stucco Exterior: The thick, textured, sandy-pink stucco walls mimic the traditional adobe construction of early Spanish missions.

• Arched Openings: Notice the prominent arched entryway leading to the front door, as well as the elegant paired arched windows on the right side of the house.


• Wrought Iron Details: The decorative handrails lining the entry walkway are made of dark wrought iron, a classic Mediterranean ornamental feature.

• Asymmetrical Massing: The house is built with varying roof heights, projecting wings, and asymmetrical shapes to give it an organic, evolved-over-time look.

Proposed new gable roof, same slope as existing, same materials, recessed compared to tile coping

Existing gable lines. New gable to match existing geometry

Cornice clay tile coping, its horizontality defines the facade

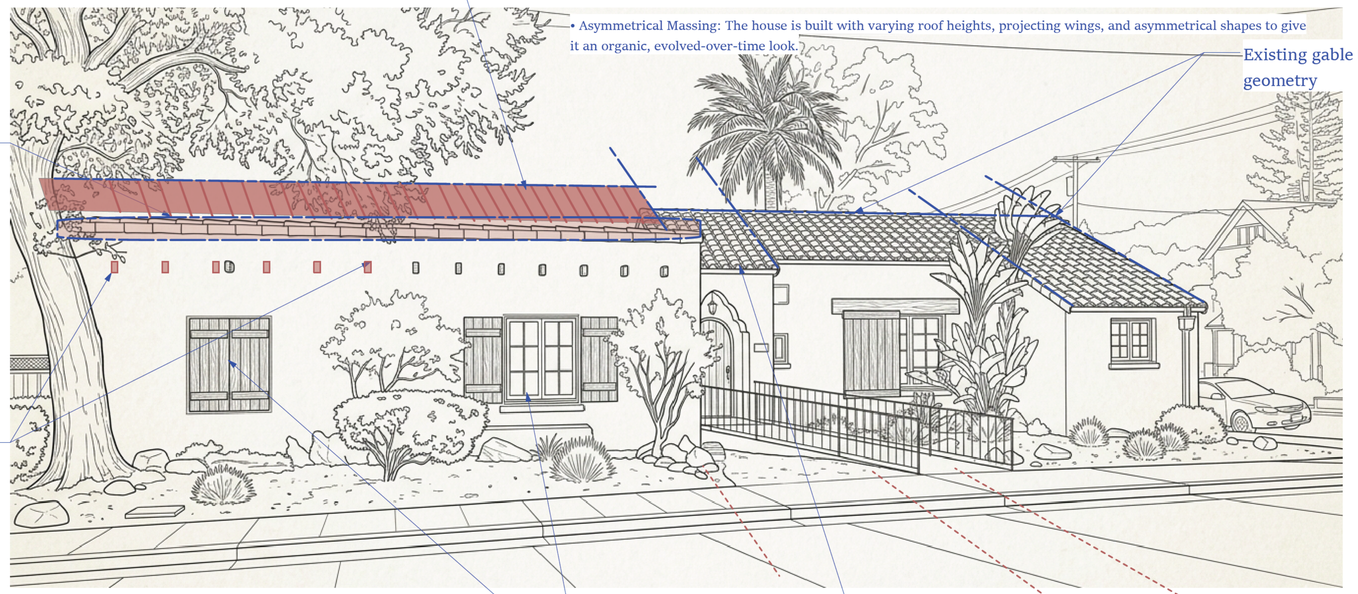

Proposed continuation of vigas pattern for uniformity

Proposed new gable roof, same slope as existing, same materials, recessed before tile coping with a new hidden gutter behind existing horizontal coping

Porch over main exterior doors


Existing recessed windows with +- 4:3 ratio




PROPOSED REAR GABLE ROOF WITH TROUGH DETAIL BEHIND COPING

EXISTING FRONT GABLE DETAIL




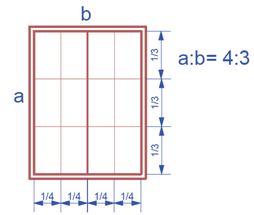

New Recessed windows with +- 4:3 ratio

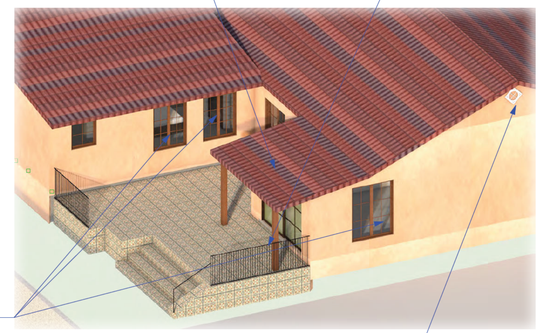

PROPOSED REAR ADDITION

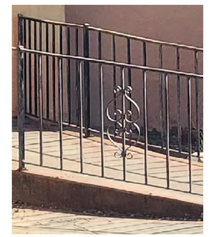

EXISTING WROUGHT IRON RAILING

NEW RAILINGS TO MATCH IT

Existing cast stone gable vent decorative medallion to be replicated at new gables

Revision	Revision	Revision	Revision
11/8/2023 Interior wall changes at first floor	#1		

Vajdic Residence

4 TAIT AVENUE LOS GATOS CA 95030

EXTERIOR DESIGN ANALYSIS

Sheet Scale : AS NOTED	Drawn By DG	Reviewed By DG	10/6/2026

Davide Giannella

acadia architecture

644 N. Santa Cruz Ave. Suite 6
Los Gatos, California 95030
T. 408-219-0601
dg@acadia-architecture.com

ACADIA-ARCHITECTURE
ALL RIGHTS RESERVED

All drawings and written material appearing herein constitute the original, unpublished work of acadia-architecture and the same may not be duplicated, used, or disclosed without the written consent of acadia-architecture.

LICENSED ARCHITECT
DAVIDE GIANNELLA
C-31293
REN. 12-31-27
STATE OF CALIFORNIA


A 2.3




02 EAST ELEVATION
Scale: 1/4" = 1'-0"



01 SOUTH ELEVATION
Scale: 1/4" = 1'-0"

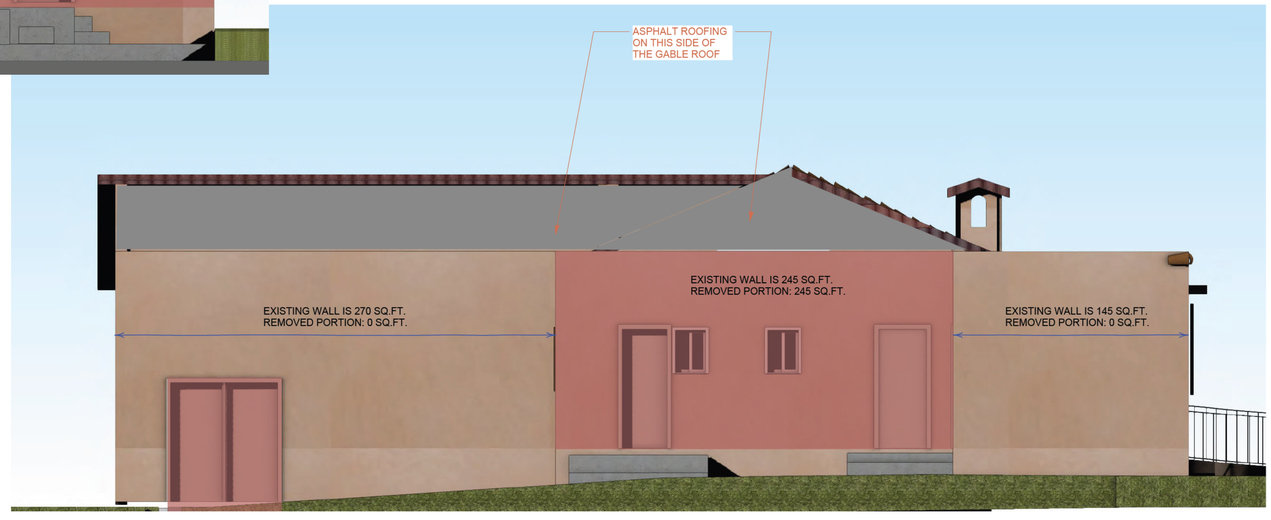

03 NORTH ELEVATION
Scale: 1/4" = 1'-0"

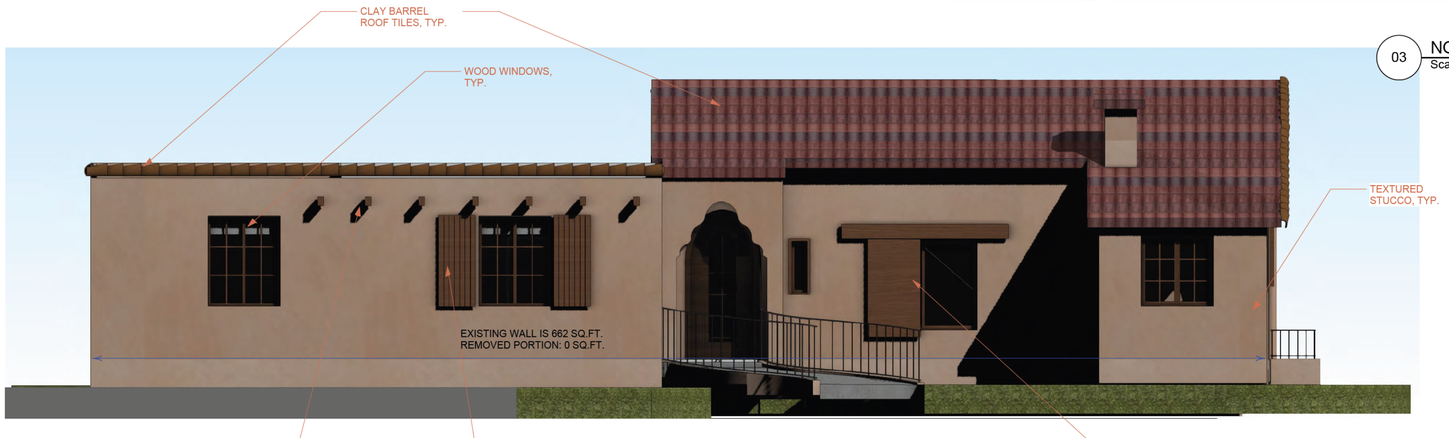

04 WEST ELEVATION
Scale: 1/4" = 1'-0"

INDICATES REMOVED WALLS OR DOORS/WINDOWS

TOTAL EXISTING EXTERIOR WALLS SURFACE:

629+ 576 + 157+ 270+245+145+662 = 2,684 Sq.Ft.

REMOVED WALLS: 245+157= 402 Sq.Ft.

402 / 2,684 = 15% Exterior walls removal

1 EXISTING EXTERIOR ELEVATIONS and DEMOLITION CALCULATION
Scale: 1/4" = 1'-0"

Revision	#1 Plan Check Corrections 6/20/2023
Revision	
Revision	
Revision	

Vajdic Residence

4 TAIT AVENUE LOS GATOS CA 95030

EXISTING EXTERIOR ELEVATIONS AND DEMOLITION CALCULATION

Sheet Scale : AS NOTED	
Drawn By DG	
Reviewed By DG	
10/6/2026	

Davide Giannella

acadia architecture


644 N. Santa Cruz Ave. Suite 6
Los Gatos, California 95030
T. 408-219-0601
dg@acadia-architecture.com

ACADIA-ARCHITECTURE
ALL RIGHTS RESERVED

All DRAWINGS AND WRITTEN MATERIAL APPEAR NG HERE N CONSTITUTE THE ORIGINAL, UNPUBLISHED WORK OF ACADIA-ARCHITECTURE AND THE SAME MAY NOT BE DUPLICATED, USED, OR DISCLOSED WITHOUT THE WRITTEN CONSENT OF ACADIA-ARCHITECTURE


LICENSED ARCHITECT
DAVIDE GIANNELLA
C-31293
REN 12-31-25
STATE OF CALIFORNIA

A 3.0

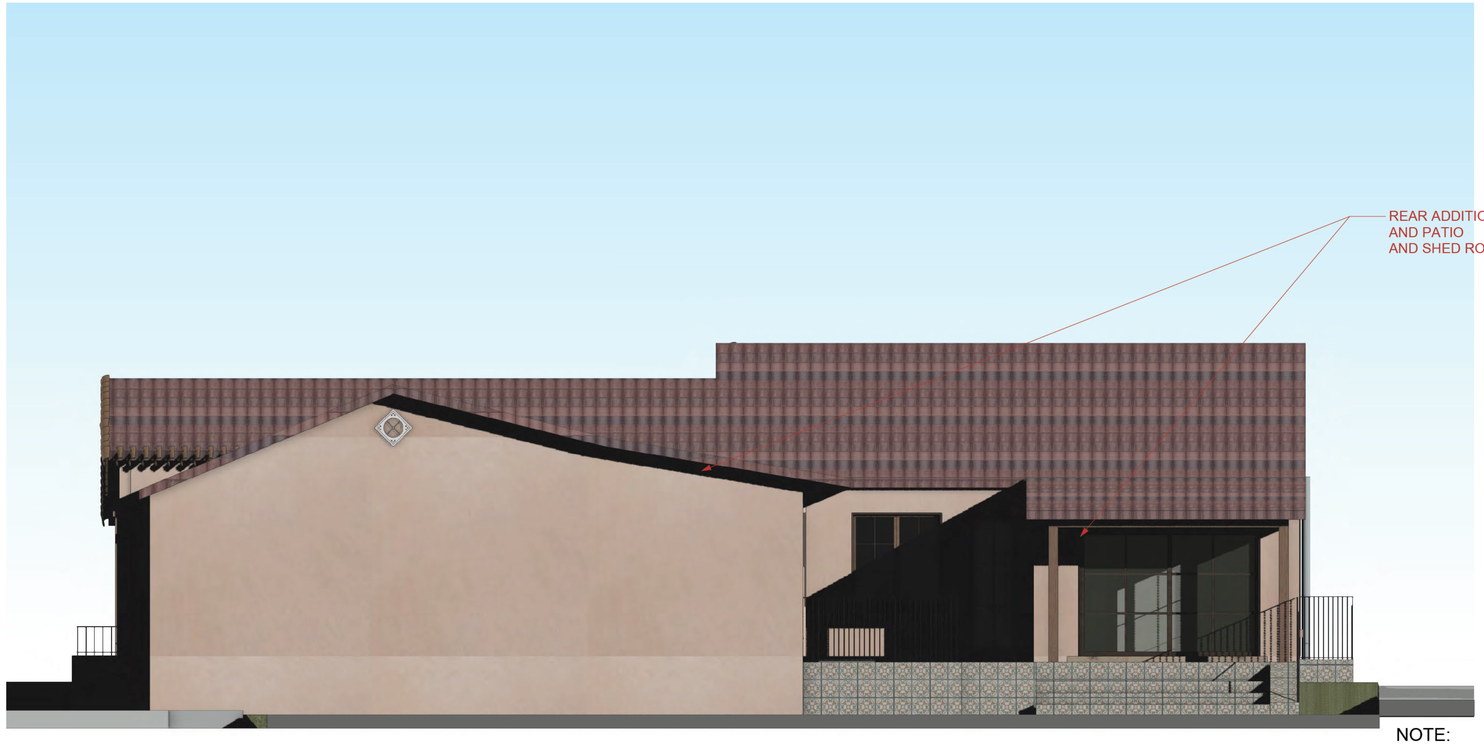

1 EAST ELEVATION
Scale: 1/4" = 1'-0"

NOTE:
ALL COLORS AND TEXTURED TO MATCH EXISTING ONES

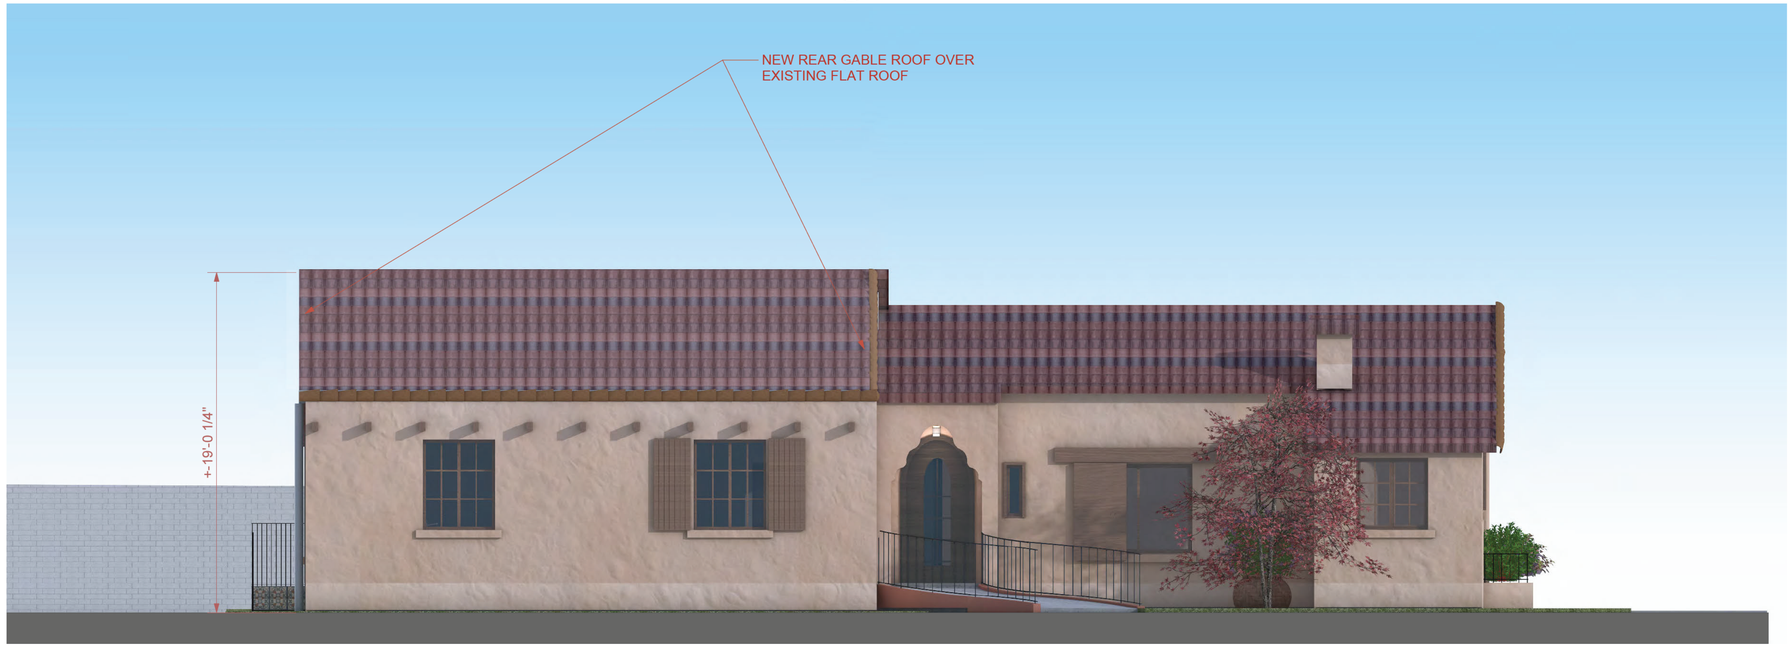

02 WEST ELEVATION
Scale: 1/4" = 1'-0"

Revision	Revision	Revision
	#2 owner requested changes 2/4/2020	

Vajdic Residence
4 TAIT AVENUE LOS GATOS CA 95030

PROPOSED EXTERIOR ELEVATIONS

Sheet Scale : AS NOTED	Drawn By DG	Reviewed By DG	10/6/2026

Davide Giannella A.I.A.

acadia
architecture


644 N. Santa Cruz Ave. Suite 6
Los Gatos, California 95030
T. 408-219-0601
dg@acadia-architecture.com

ACADIA-ARCHITECTURE
ALL RIGHTS RESERVED


All drawngs and written material appear ng here n constitute the original, unpublished work of acadia-architecture and the same may not be duplicated, used, or disclosed without the written consent of acadia-architecture

LICENSED ARCHITECT
DAVIDE GIANNELLA
C-31293
REN 12-31-27
STATE OF CALIFORNIA

A 3.1

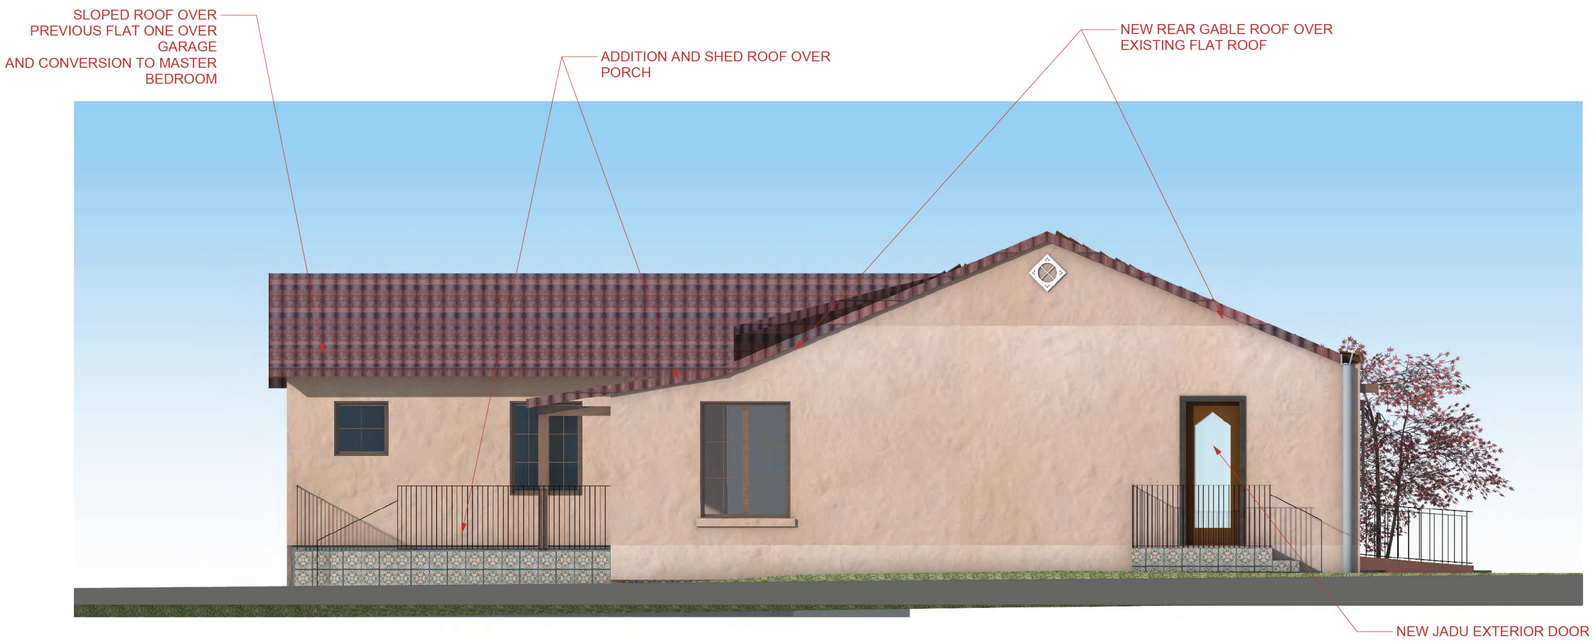

01 NORTH ELEVATION
Scale: 1/4" = 1'-0"

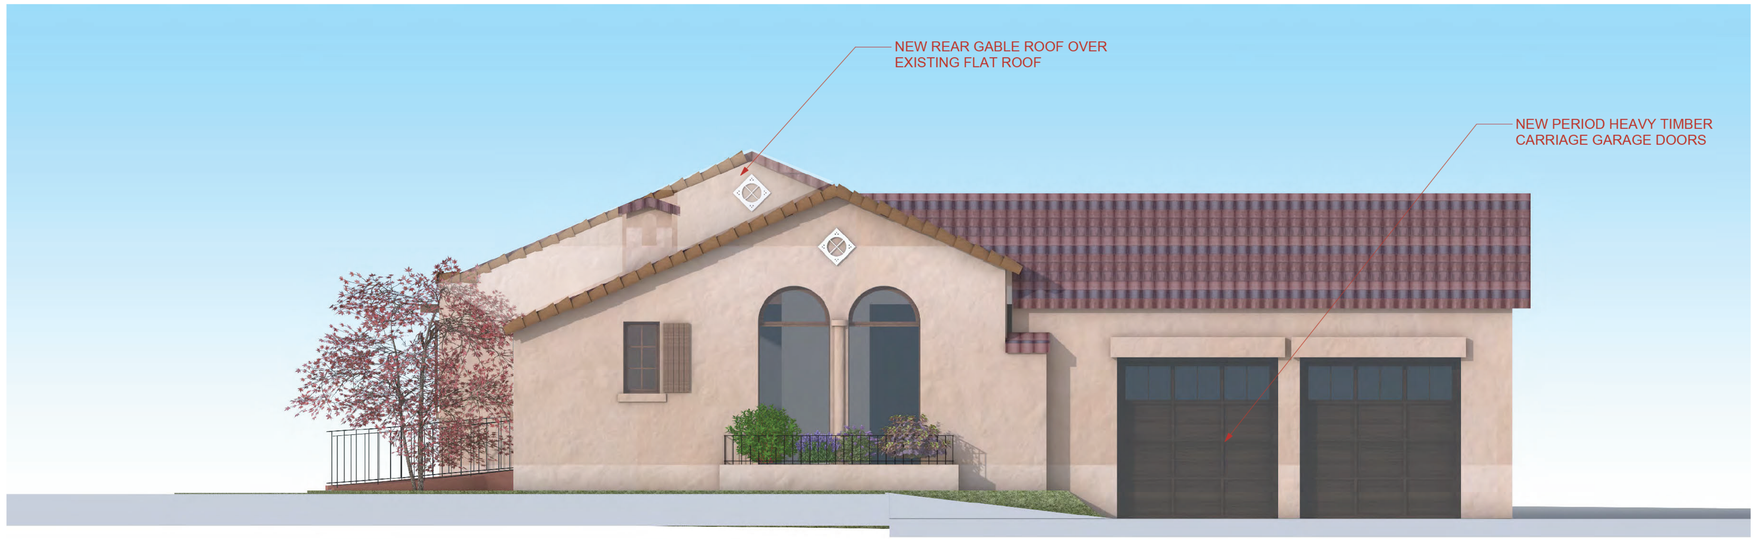

02 SOUTH ELEVATION
Scale: 1/4" = 1'-0"

NOTE:
ALL COLORS AND TEXTURED TO MATCH EXISTING ONES

Revision

Revision #2 owner requested changes 2/4/2020

Revision

Vajdic Residence
4 TAIT AVENUE LOS GATOS CA 95030

PROPOSED EXTERIOR ELEVATIONS

Sheet Scale : AS NOTED
Drawn By DG
Reviewed By DG
10/6/2026

Davide Giannella A.I.A.

acadia
architecture

644 N. Santa Cruz Ave. Suite 6
Los Gatos, California 95030
T. 408-219-0601
dg@acadia-architecture.com

ACADIA-ARCHITECTURE
ALL RIGHTS RESERVED

All DRAWINGS AND WRITTEN MATERIAL APPEARING HEREIN CONSTITUTE THE ORIGINAL, UNPUBLISHED WORK OF ACADIA ARCHITECTURE AND THE SAME MAY NOT BE DUPLICATED, USED, OR DISCLOSED WITHOUT THE WRITTEN CONSENT OF ACADIA-ARCHITECTURE

LICENSED ARCHITECT
DAVIDE GIANNELLA
C-31290
REN 12-31-23
STATE OF CALIFORNIA

A 3.2

Patterns





Traditional

TIPS FOR PROS

Grille Profiles

Integral Light Technology® (ILT) Grilles - Combine the performance. Grilles are adhered to the outside of the with the interior and exterior grilles, replicate the app

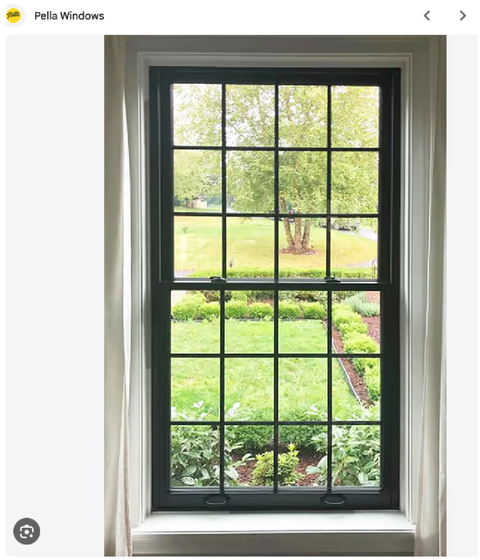

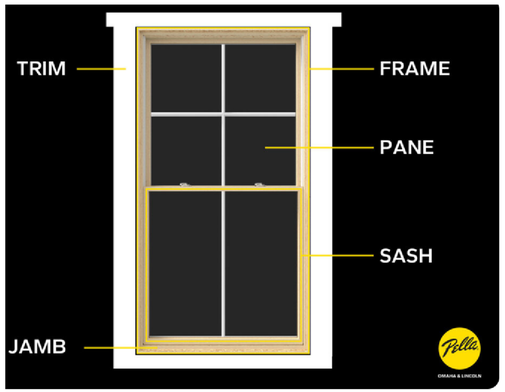

Grilles

Integral Light Technology®

Choose the look of true divided light without sacrificing energy performance.


Putty Glaze Exterior with Ogee Interior[4] 7/8", 1-1/4" or 2"

Putty Glaze Exterior with Ogee Interior[4] 7/8", 1-1/4" or 2"

Ogee Exterior with Ogee Interior[4] 7/8", 1-1/4" or 2"

Cross Sections

Cross Sections

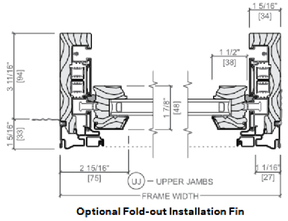


Optional Fold-out Installation Fin

The double-hung cross sections provide visual reference to the historic putty exterior profile and traditional, beveled Ogee interior that add architectural interest to your project.

[1,4] See back cover for disclosures.



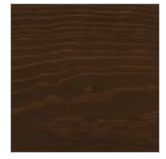

Dark Mahogany

WINDOWS TO BE PELLA HISTORICAL REPLACEMENT WOOD-ALUMINUL MODELS
WITH GRIDS TO MATCH THE EXISTING ONES

Revision
Revision
Revision

Vajdic Residence
4 TAIT AVENUE LOS GATOS CA 95030

WINDOWS TYPE

Sheet Scale : AS NOTED
Drawn By DG
Reviewed By DG
10/6/2026

Davide Giannella A.I.A.

acadia architecture


644 N. Santa Cruz Ave. Suite 6
Los Gatos, California 95030
T. 408-219-0601
dg@acadia-architecture.com


ACADIA-ARCHITECTURE
ALL RIGHTS RESERVED

All draw NGS and written material appear NG here N constitute the original, unpublished work of ACADIA-ARCHITECTURE and the same may not be duplicated, used, or disclosed without the written consent of ACADIA-ARCHITECTURE

LICENSED ARCHITECT
DAVIDE GIANNELLA
C-31293
REN 12-31-23
STATE OF CALIFORNIA

A 3.3

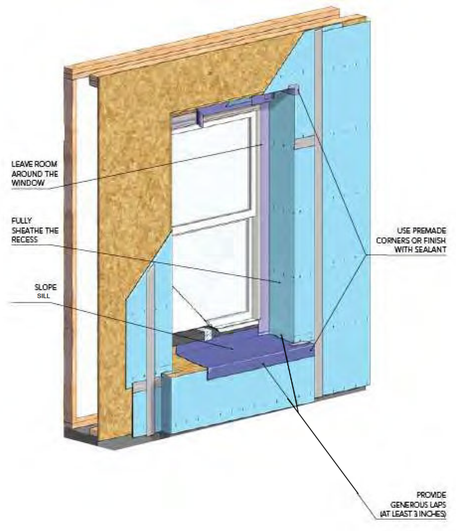

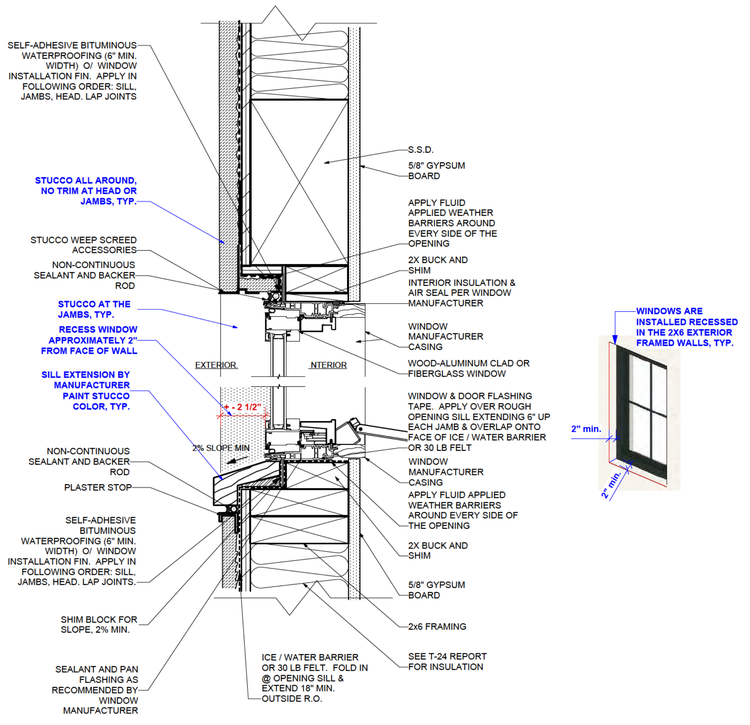

04 WINDOW SILL AND HEAD DETAIL (RECESSED)
Scale: 3" = 1'-0"
JAMB S MILAR TO HEAD

Revision	Revision	Revision

Vajdic Residence
4 TAIT AVENUE LOS GATOS CA 95030

WINDOWS DETAILS

Sheet Scale : AS NOTED	Drawn By DG	Reviewed By DG	10/6/2026

Davide Giannella A.I.A.

acadia architecture

644 N. Santa Cruz Ave. Suite 6
Los Gatos, California 95030
T. 408-219-0601
dg@acadia-architecture.com

ACADIA-ARCHITECTURE
ALL RIGHTS RESERVED

All DRAW NGS AND WRITTEN MATERIAL APPEAR NG HERE N CONSTITUTE THE ORIGINAL, UNPUBLISHED WORK OF ACADIA-ARCHITECTURE AND THE SAME MAY NOT BE DUPLICATED, USED, OR DISCLOSED WITHOUT THE WRITTEN CONSENT OF ACADIA-ARCHITECTURE

LICENSED ARCHITECT
DAVIDE GIANNELLA
C-31293
REN 12-31-23
STATE OF CALIFORNIA

A 3.4



VIEW FROM THE OUTSIDE CORNER



VIEW FROM THE REAR CORNER

Revision	Revision	Revision	Revision

Vajdic Residence
4 TAIT AVENUE LOS GATOS CA 95030

3D VIEWS / MATERIALS

Sheet Scale : AS NOTED	Drawn By DG	Reviewed By DG	10/6/2026

Davide Giannella
acadia
architecture

644 N. Santa Cruz Ave. Suite 6
Los Gatos, California 95030
T. 408-219-0601
dg@acadia-architecture.com

ACADIA-ARCHITECTURE
ALL RIGHTS RESERVED

All DRAWINGS AND WRITTEN MATERIAL APPEAR NG HERE N CONSTITUTE THE ORIGINAL, UNPUBLISHED WORK OF ACADIA-ARCHITECTURE AND THE SAME MAY NOT BE DUPLICATED, USED, OR DISCLOSED WITHOUT THE WRITTEN CONSENT OF ACADIA-ARCHITECTURE

LICENSED ARCHITECT
DAVIDE GIANNELLA
C-31293
REN 12-31-25
STATE OF CALIFORNIA

3D-1