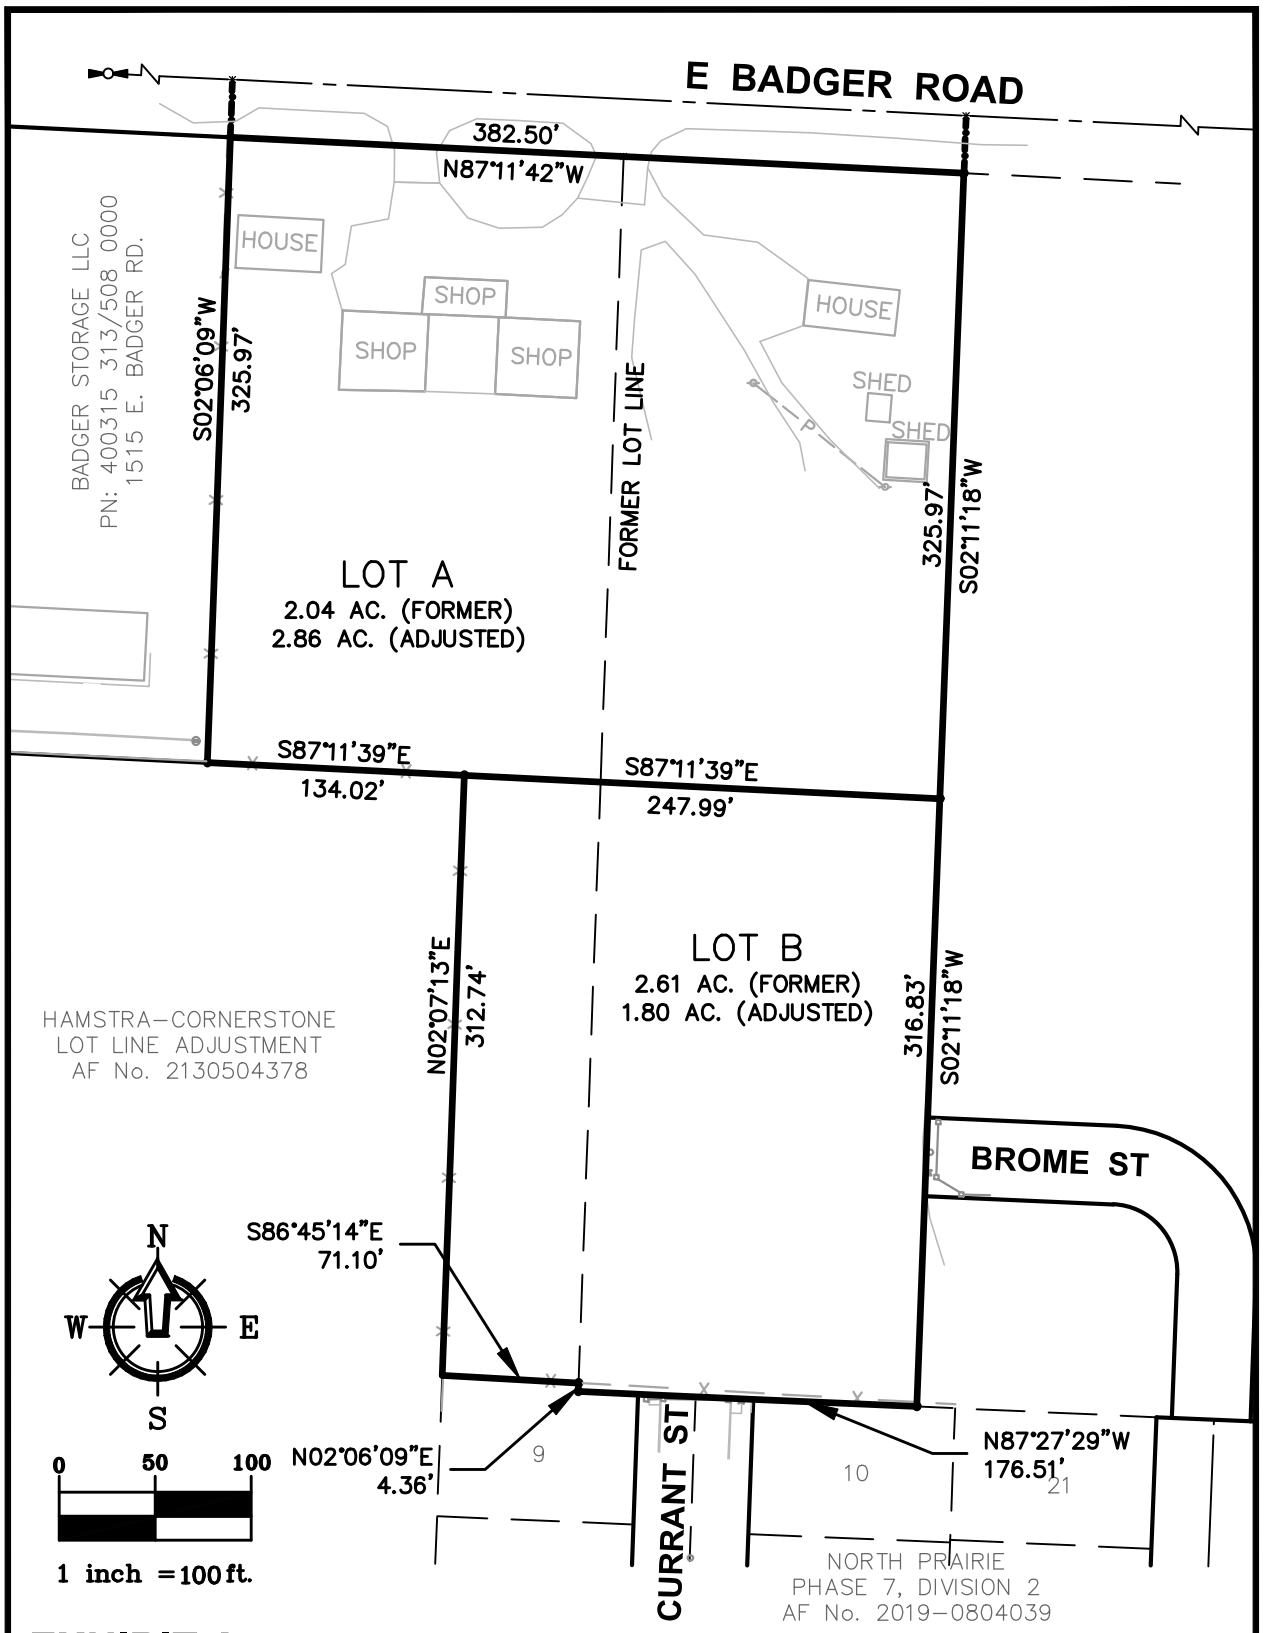

EXHIBIT A
SKYVIEW LOT LINE ADJUSTMENT

7–27–2021

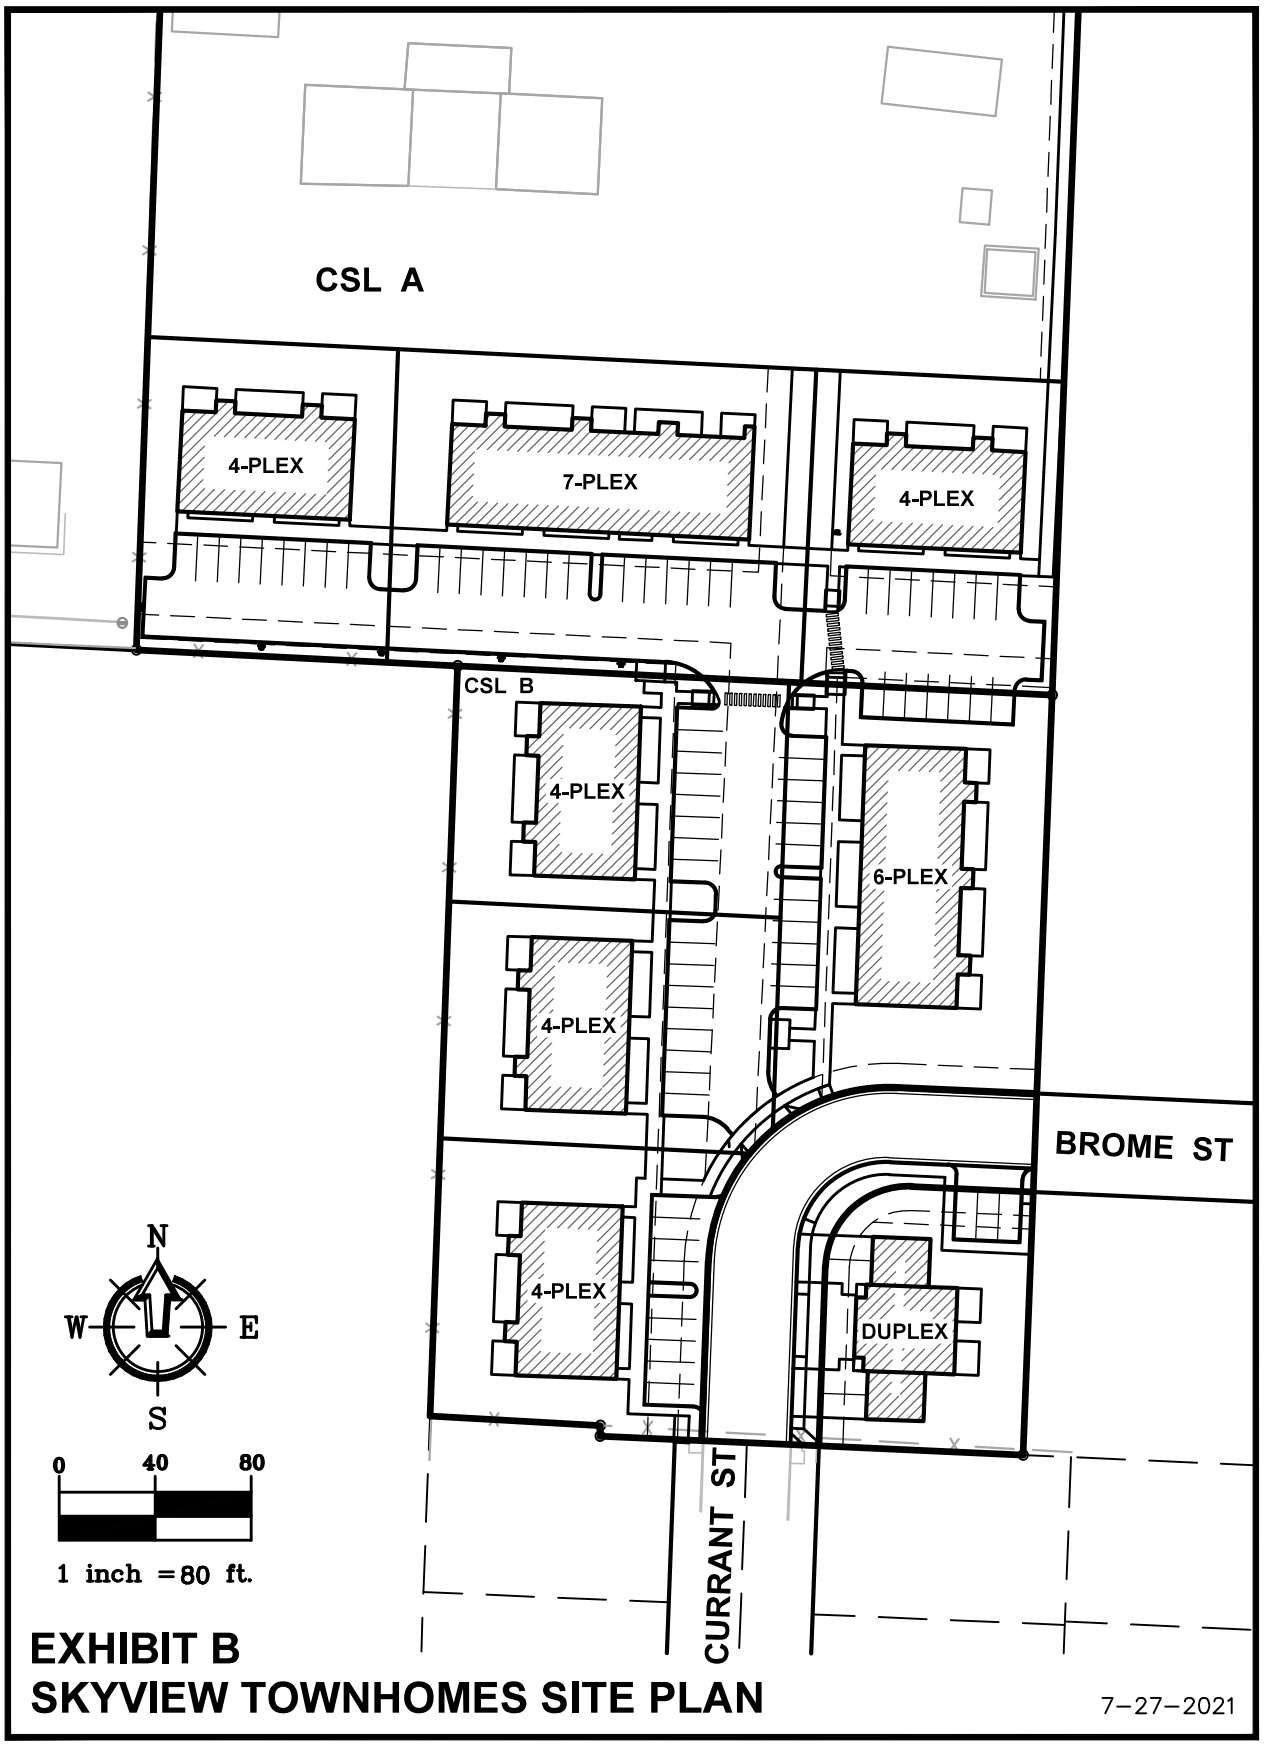

EXHIBIT B
SKYVIEW TOWNHOMES SITE PLAN

7–27–2021