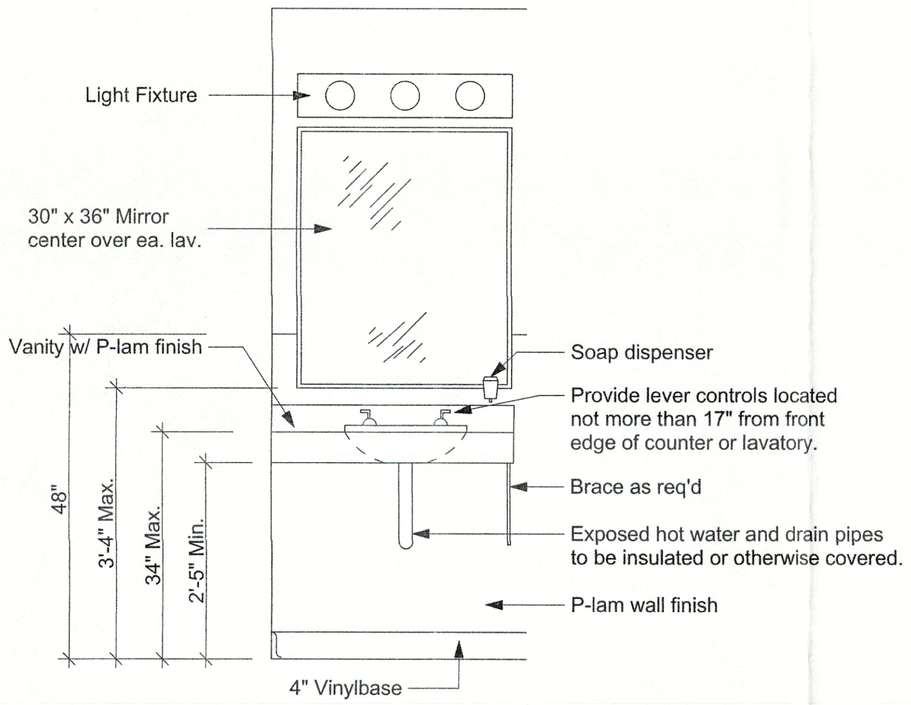

Vanity Counter

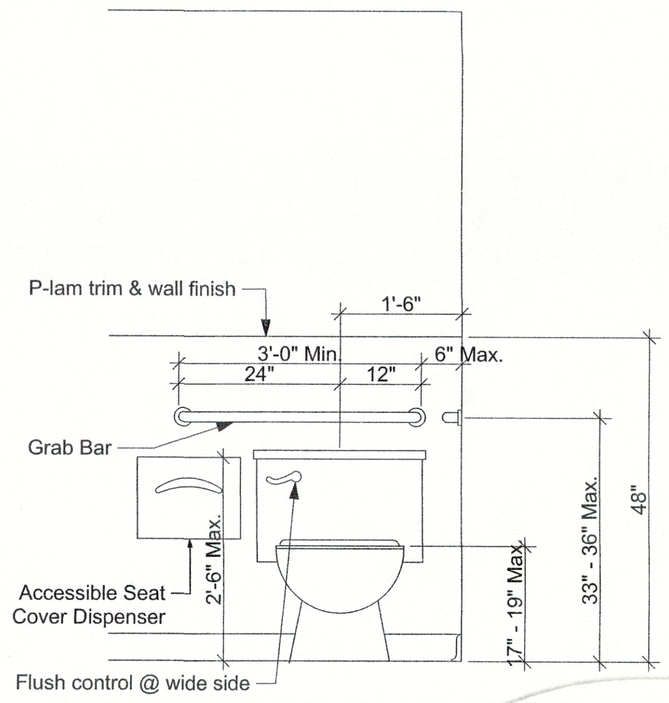

Accessible Toilet

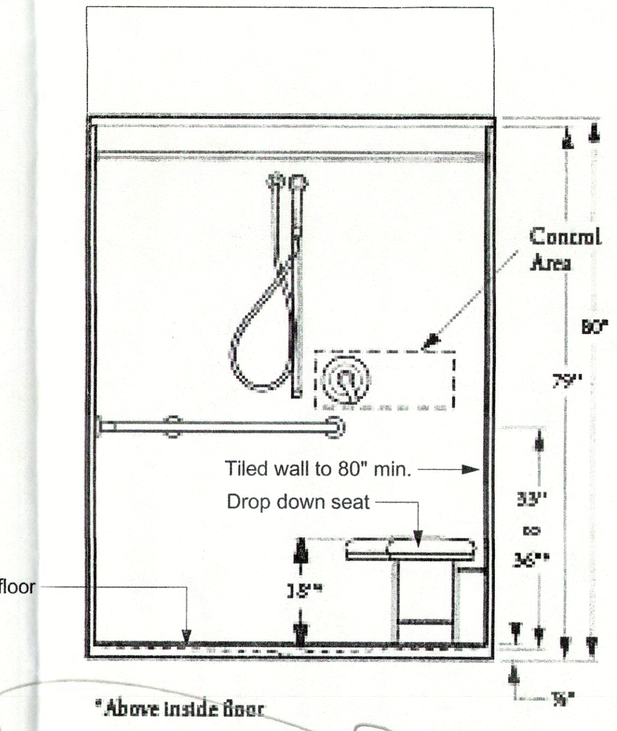

Accessible Shower

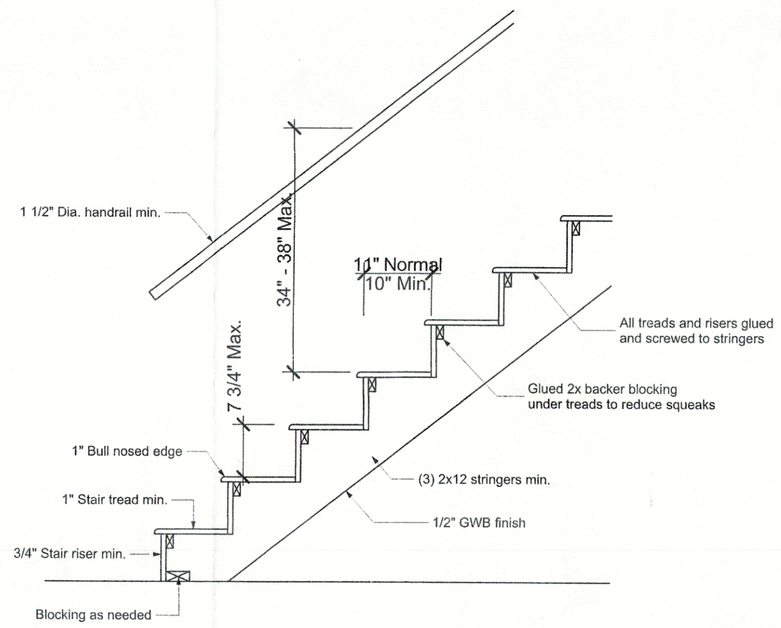

2 TYPICAL R-2 STAIR DETAIL

SCALE: 3/4" = 1'-0"

ADA RESTROOM ELEVATIONS

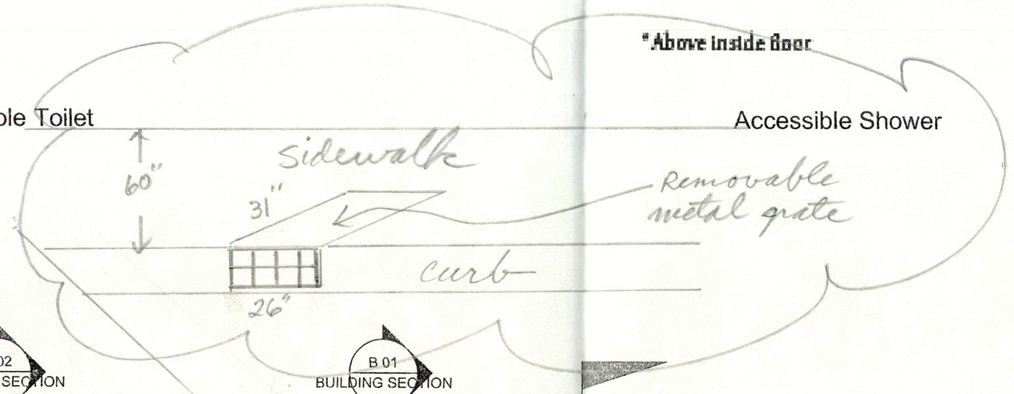

RECEIVED
APR 22 2021
City of Lynden
Planning Department

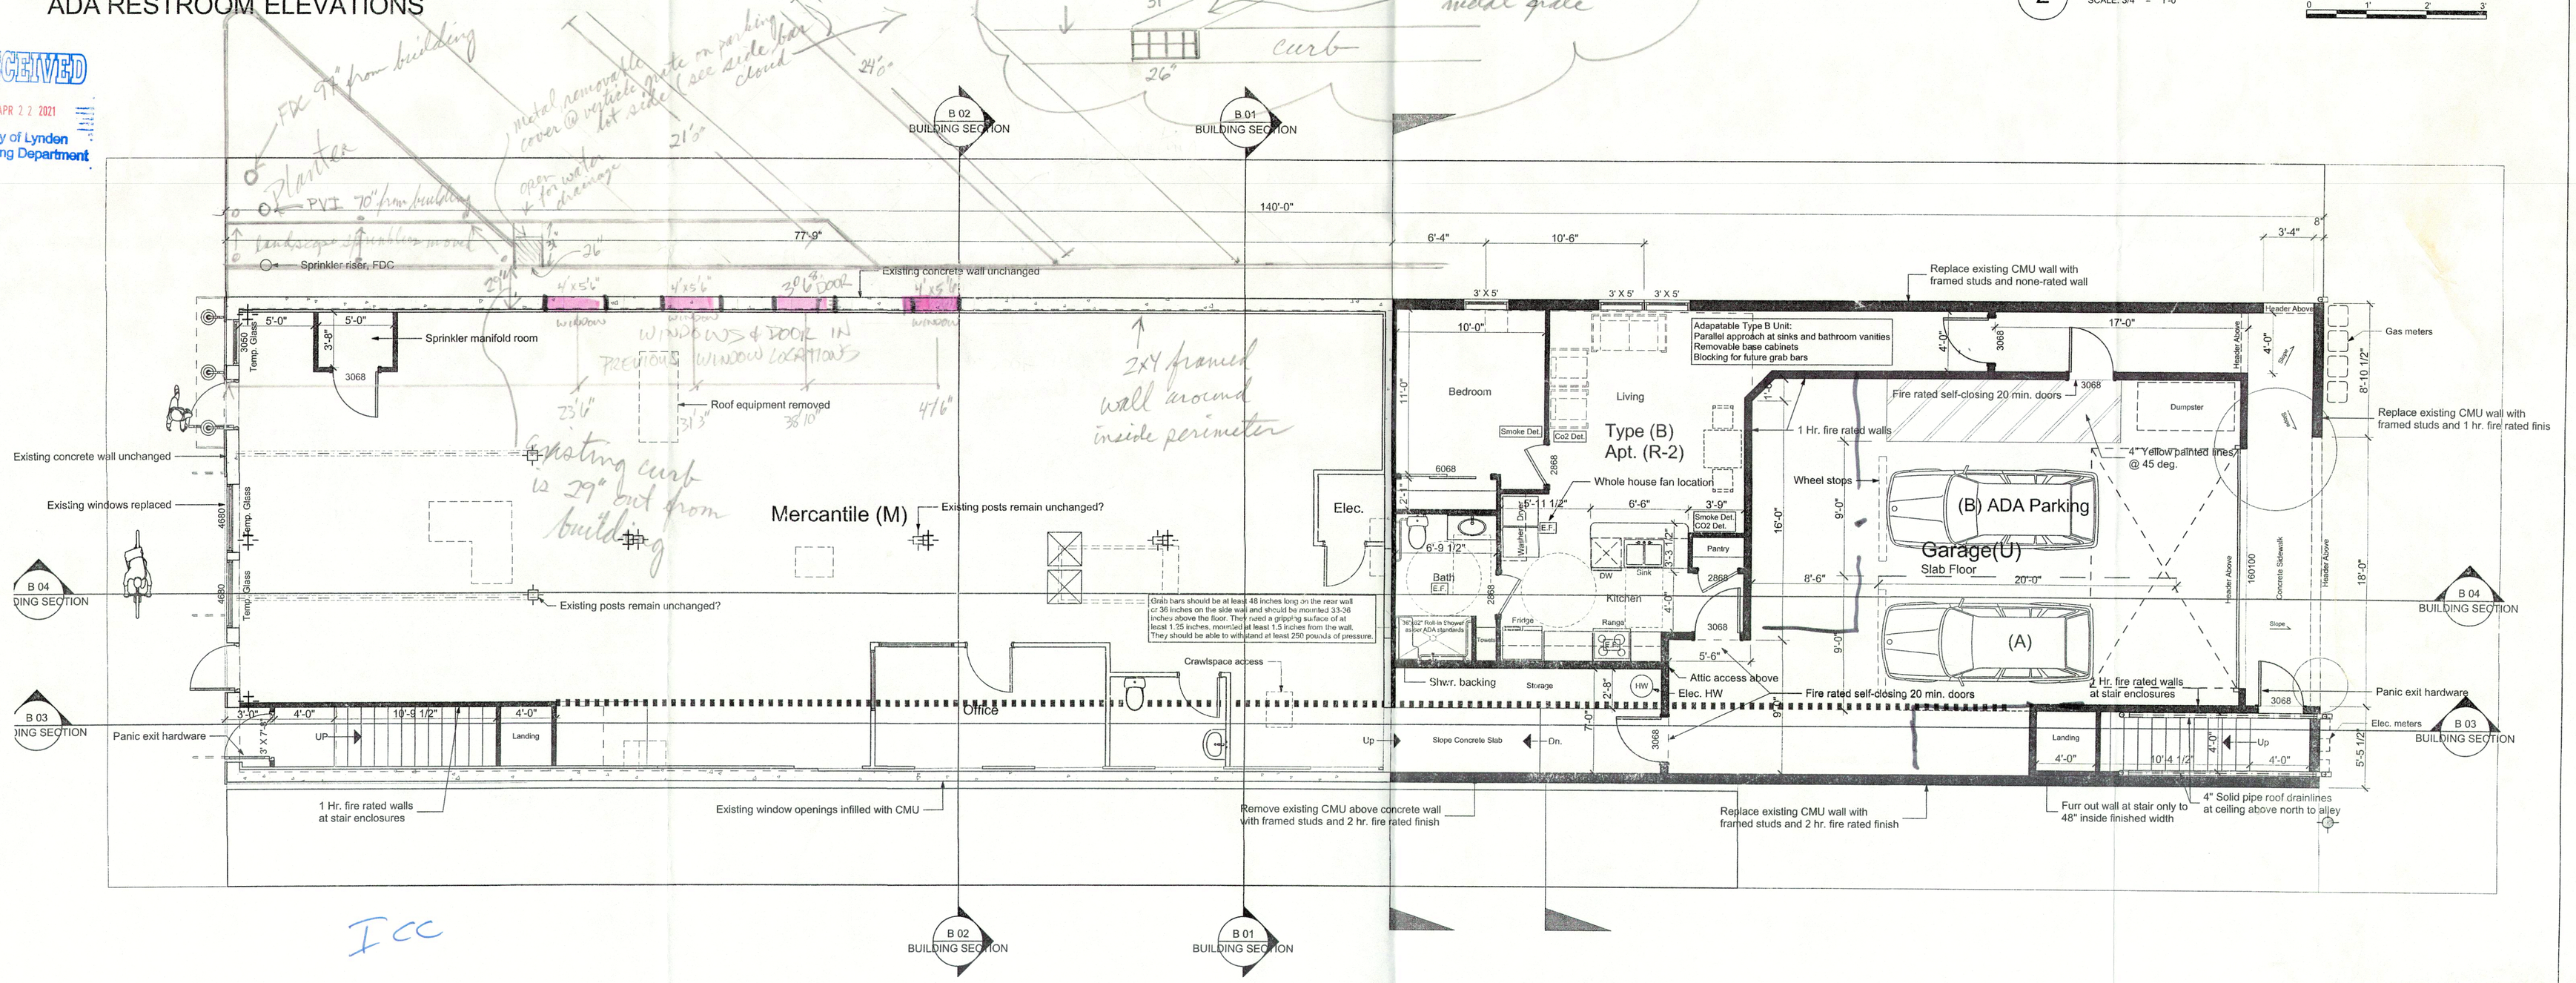

ICC

GROUND FLOOR PLAN

3/16" = 1'-0" 502 SF

0 4' 8' 12'

N

Mark K. Bratt Inc
ARCHITECT
A.I.A.
4162 Sucia Drive
Ferndale, WA 98248
360-354-3926

REVISIONS:

RI REV 2/23/2020

Hanson/Keiper Project
610 Front Street
LYNDEN, WA.

DATE: 6/15/2020
DRAWN BY: MKB inc.

1st FLOOR PLAN

DRAWING NO:

A-102

SHEET OF