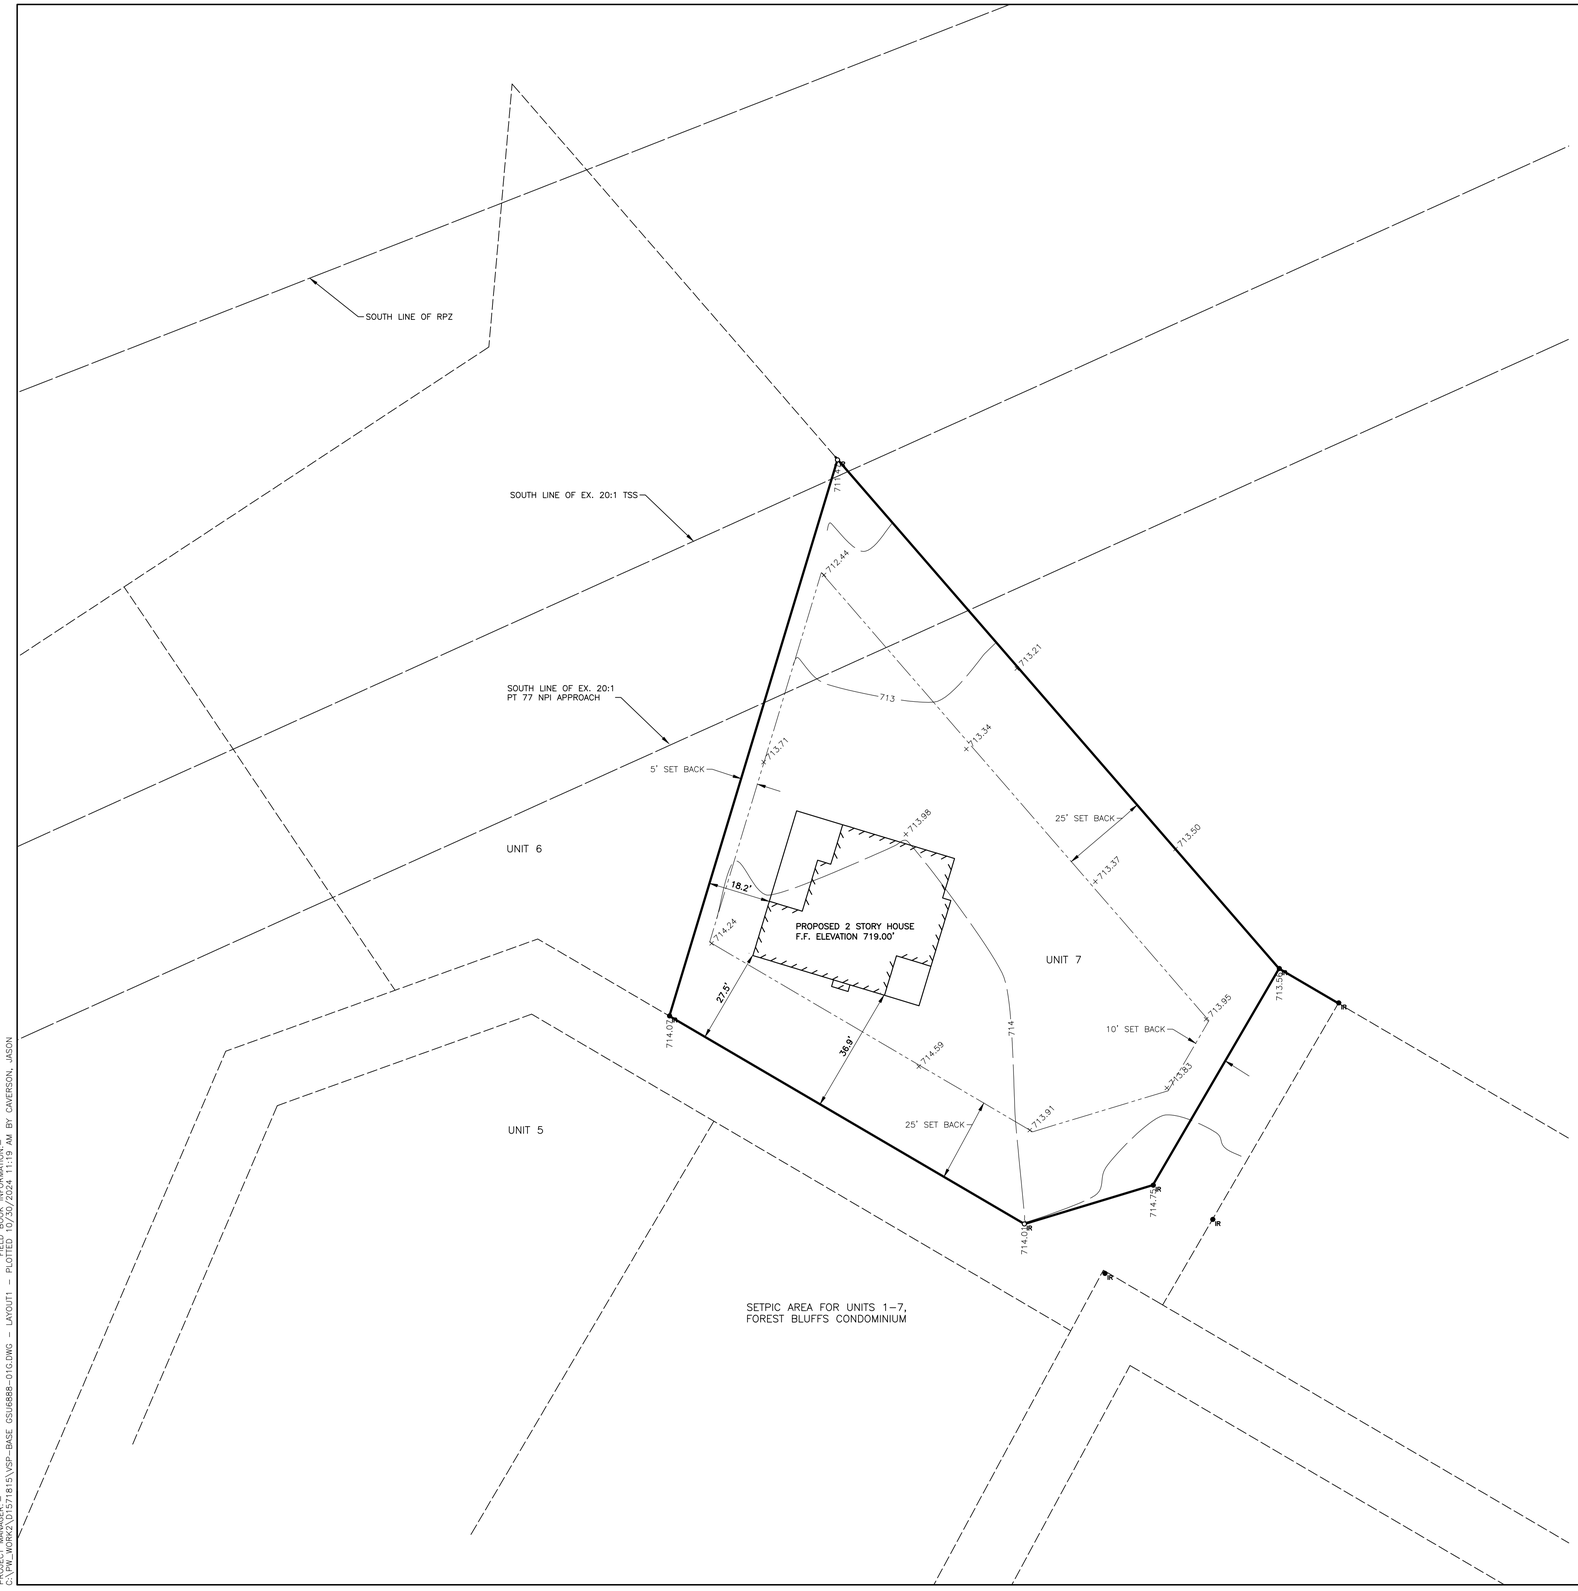

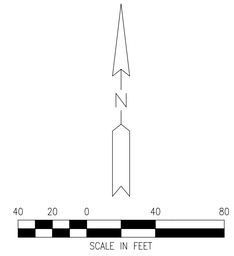

LEGEND

	EXISTING
FOUND 1/2" IRON (AS NOTED)	$\bullet_R$
SET 1/2" IRON WITH CAP 46658	$\circ_R$
CONCRETE MONUMENT	◉
PARCEL BOUNDARY	———
OTHER PARCEL LINES	– – – – –
RUNWAY RESTRICTION LINES	——— ———
BUILDING SETBACK LINES	——— – ———
PROPOSED BUILDING LINE	///////

DATUMS AND BEARING REFERENCE

1. Bearing reference is based on Michigan State Plane Coordinates, North Zone, International Feet.
2. Vertical datum is NAVD88 from GPS observation.

REV#	DATE	DESCRIPTION	BY

WADE TRIM
424 Old US 27 S. Suite 1
PO Box 648
Gaylord, MI 49734
989.732.3584
www.wadetrim.com

JOHNNY PEAVEY

SURVEY AND SITE PLAN
UNIT 7, FOREST BLUFF CONDOMINIUM
PART OF PC NO. 2, MACKINAW ISLAND

ISSUED FOR: DATE: BY:

JOB NO. GSU6888-01G

SHEET 1 OF 1

© Wade Trim Group, Inc.

PROJECT MANAGER:-
C:\PW_WORK2\D1571815\VSP-BASE GSU6888-01G.DWG - LAYOUT1 - FIELD BOOK INFORMATION:- PLOTTED 10/30/2024 11:19 AM BY CAVERSON, JASON