
EXHIBIT 3

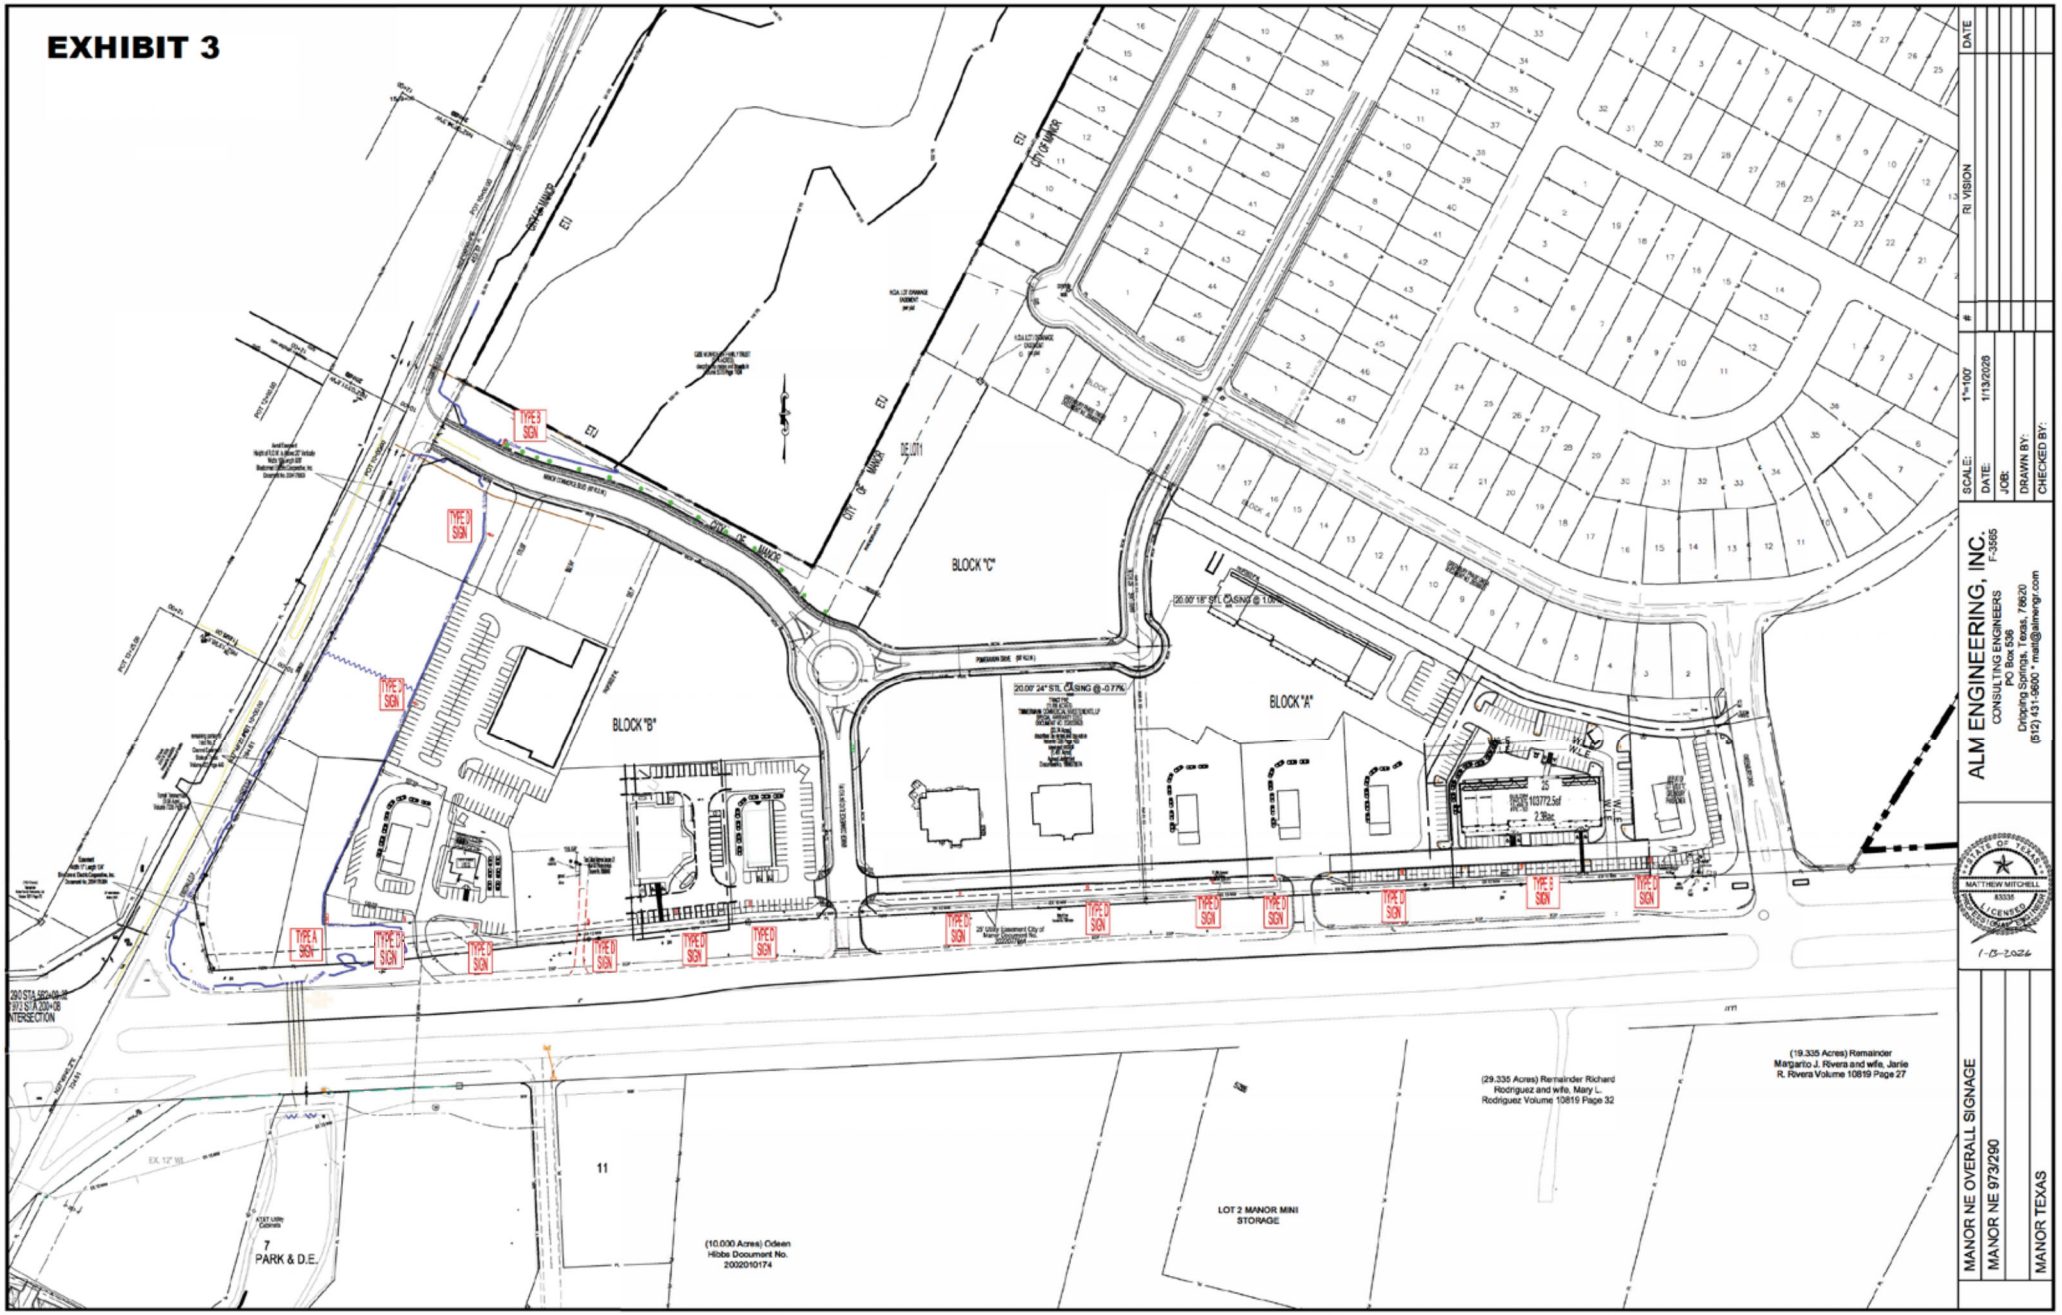

DATE	
#	
REVISION	
SCALE:	1"=100'
DATE:	1/13/2026
JOB:	
DRAWN BY:	
CHECKED BY:	

ALM ENGINEERING, INC.
CONSULTING ENGINEERS
F-3565
PO Box 536
Dripping Springs, Texas, 78620
(512) 431-9600 * mail@almengr.com

STATE OF TEXAS
MATTHEW MITCHELL
83335
LICENSED
PROFESSIONAL ENGINEER
1-13-2026

MANOR NE OVERALL SIGNAGE
MANOR NE 973/290
MANOR TEXAS