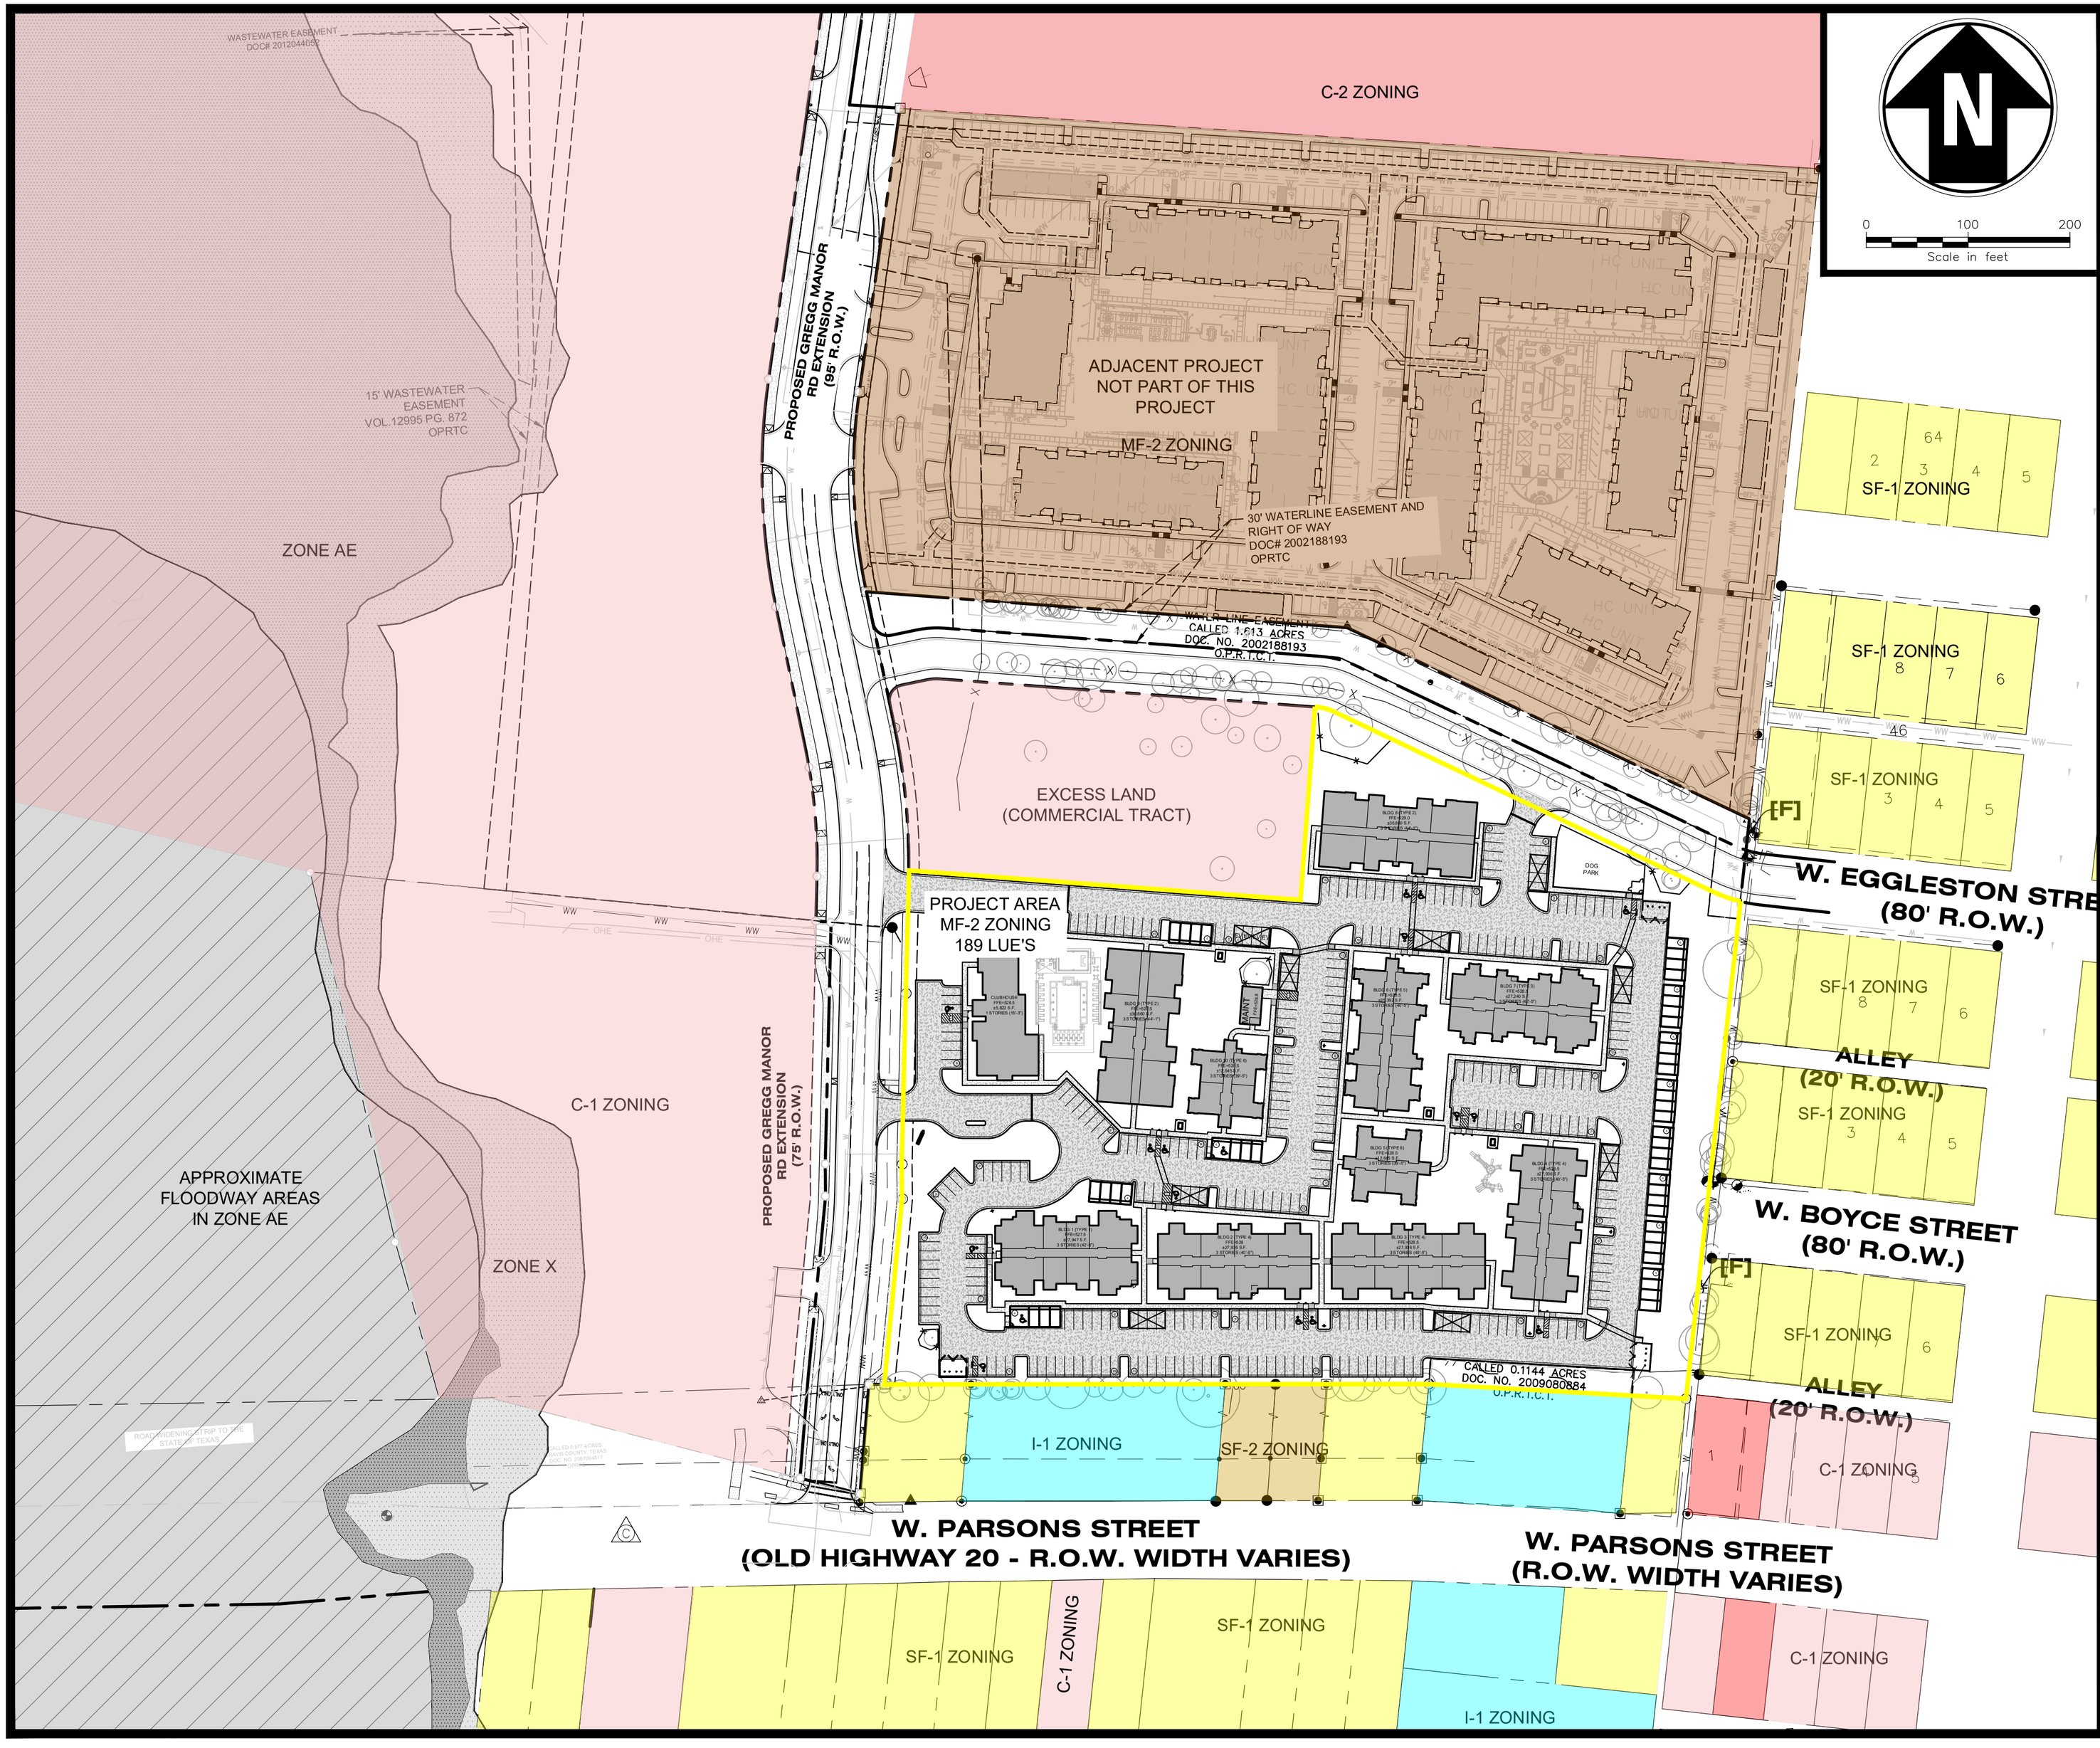

REVISIONS
02/14/2023 GBA CONCEPT PLAN COMMENTS
02/23/2023 MANOR ACKNOWLEDGEMENT

ENTRADA GLEN MANOR
GREGG MANOR ROAD
MANOR, TEXAS

SITE PLAN

ISSUED FOR PERMITTING - 12/12/2022

CARNEY
ENGINEERING, PLLC.
5465 LEGACY DRIVE, SUITE 650
Plano, Texas 75024
PH (469) 443-0861
FAX (469) 443-0863

This document is released for the purpose of Permitting under the authority of Craig Carney, P.E. # 55714 on 12/9/2022.

TBPE FIRM REGISTRATION NO: F-5033

DRAWN BY :	BGH
CHECKED BY :	BFB
START DATE :	08/17/2022
SCALE :	
PROJECT NO. :	

SHEET
CP-3

Filename: V:\Projects\ANY\60078933.000\09_Design\Drawings\01_Sheets\Concept Plan Submittal\60078933_CP-3 Site Plan.dwg Plotted: 2/23/2023 7:42:25 AM Plot Device: _DWG To PDF.pc3 Page Setup: — Plotted by: Hamill, Benjamin