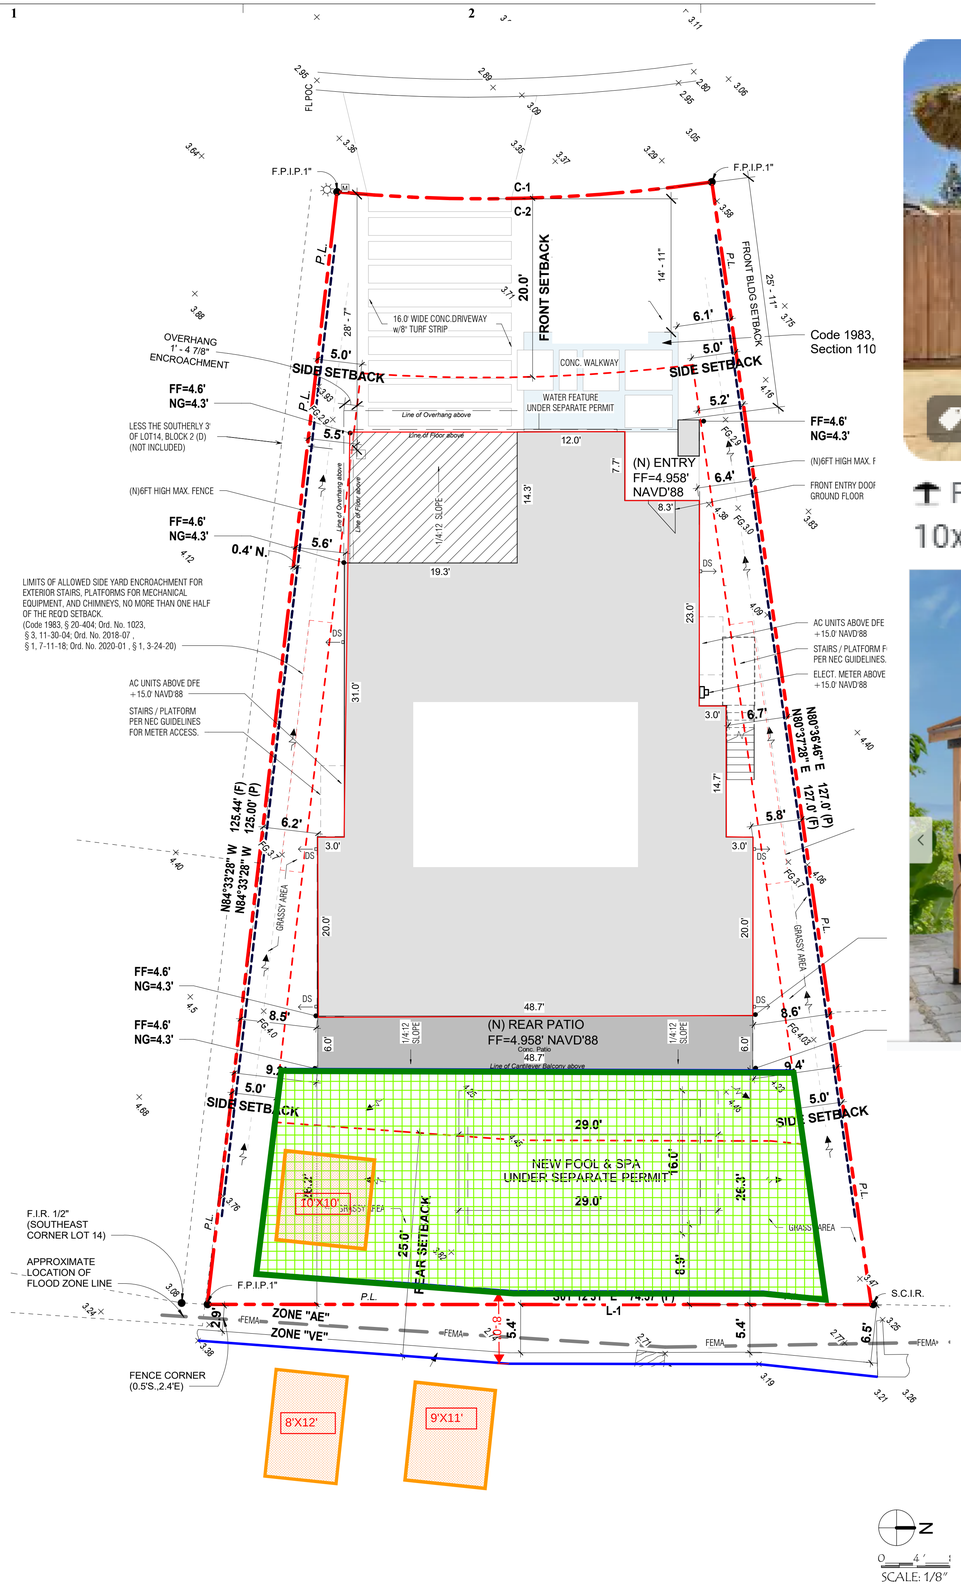


1 PLOT PLAN
1/8" = 1'-0"

BOCA CIEGA BAY

8/14/2023 2:44:13 PM

Palapa Structures

10x10 Foot Tahitian Palm Tiki Hu...

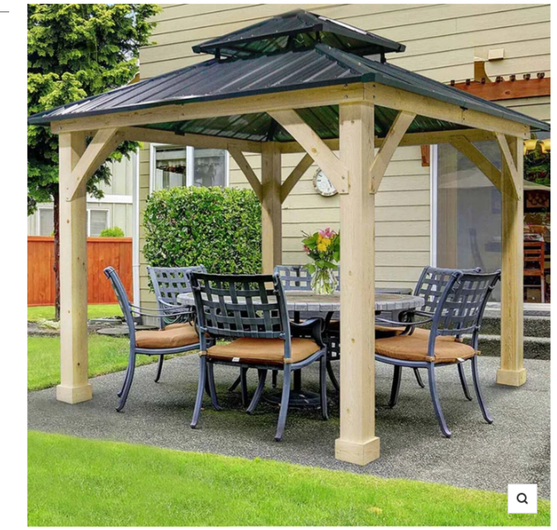

Louvered Roof

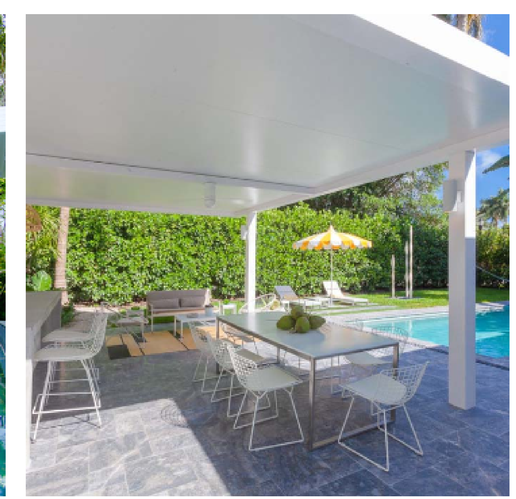

Fixed Roof