EXHIBIT B

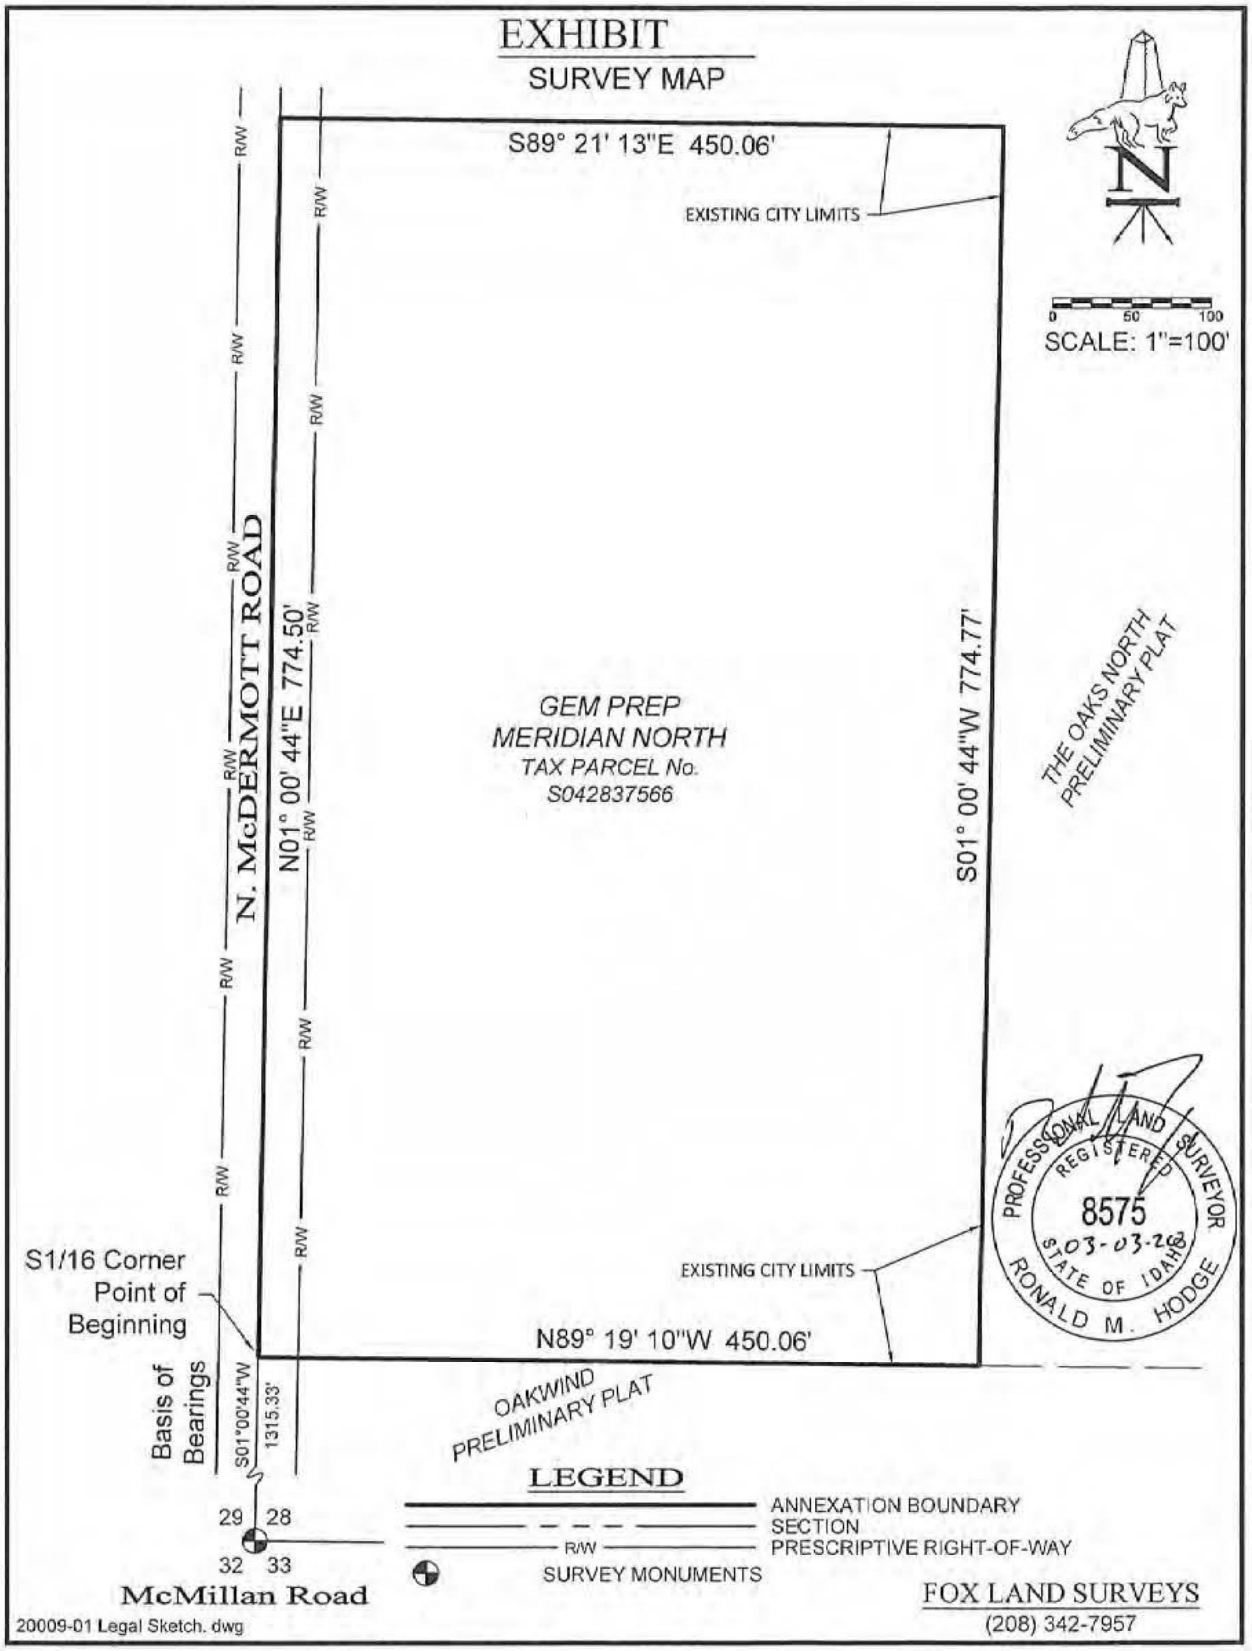
EXHIBIT
SURVEY MAP
S89° 21' 13"E 450.06'
EXISTING CITY LIMITS
SCALE: 1"=100'
N. McDERMOTT ROAD
N01° 00' 44"E 774.50'
S01° 00' 44"W 774.77'
GEM PREP
MERIDIAN NORTH
TAX PARCEL No.
S042837566
THE OAKS NORTH
PRELIMINARY PLAT
PROFESSIONAL LAND SURVEYOR
REGISTERED
8575
03-03-26
STATE OF IDAHO
RONALD M. HODGE
EXISTING CITY LIMITS
N89° 19' 10"W 450.06'
S1/16 Corner
Point of
Beginning
Basis of
Bearings
S01°00'44"W
1315.33'
OAKWIND
PRELIMINARY PLAT
LEGEND
ANNEXATION BOUNDARY
SECTION
PRESCRIPTIVE RIGHT-OF-WAY
SURVEY MONUMENTS
29 28
32 33
McMillan Road
20009-01 Legal Sketch. dwg
FOX LAND SURVEYS
(208) 342-7957