EXHIBIT B

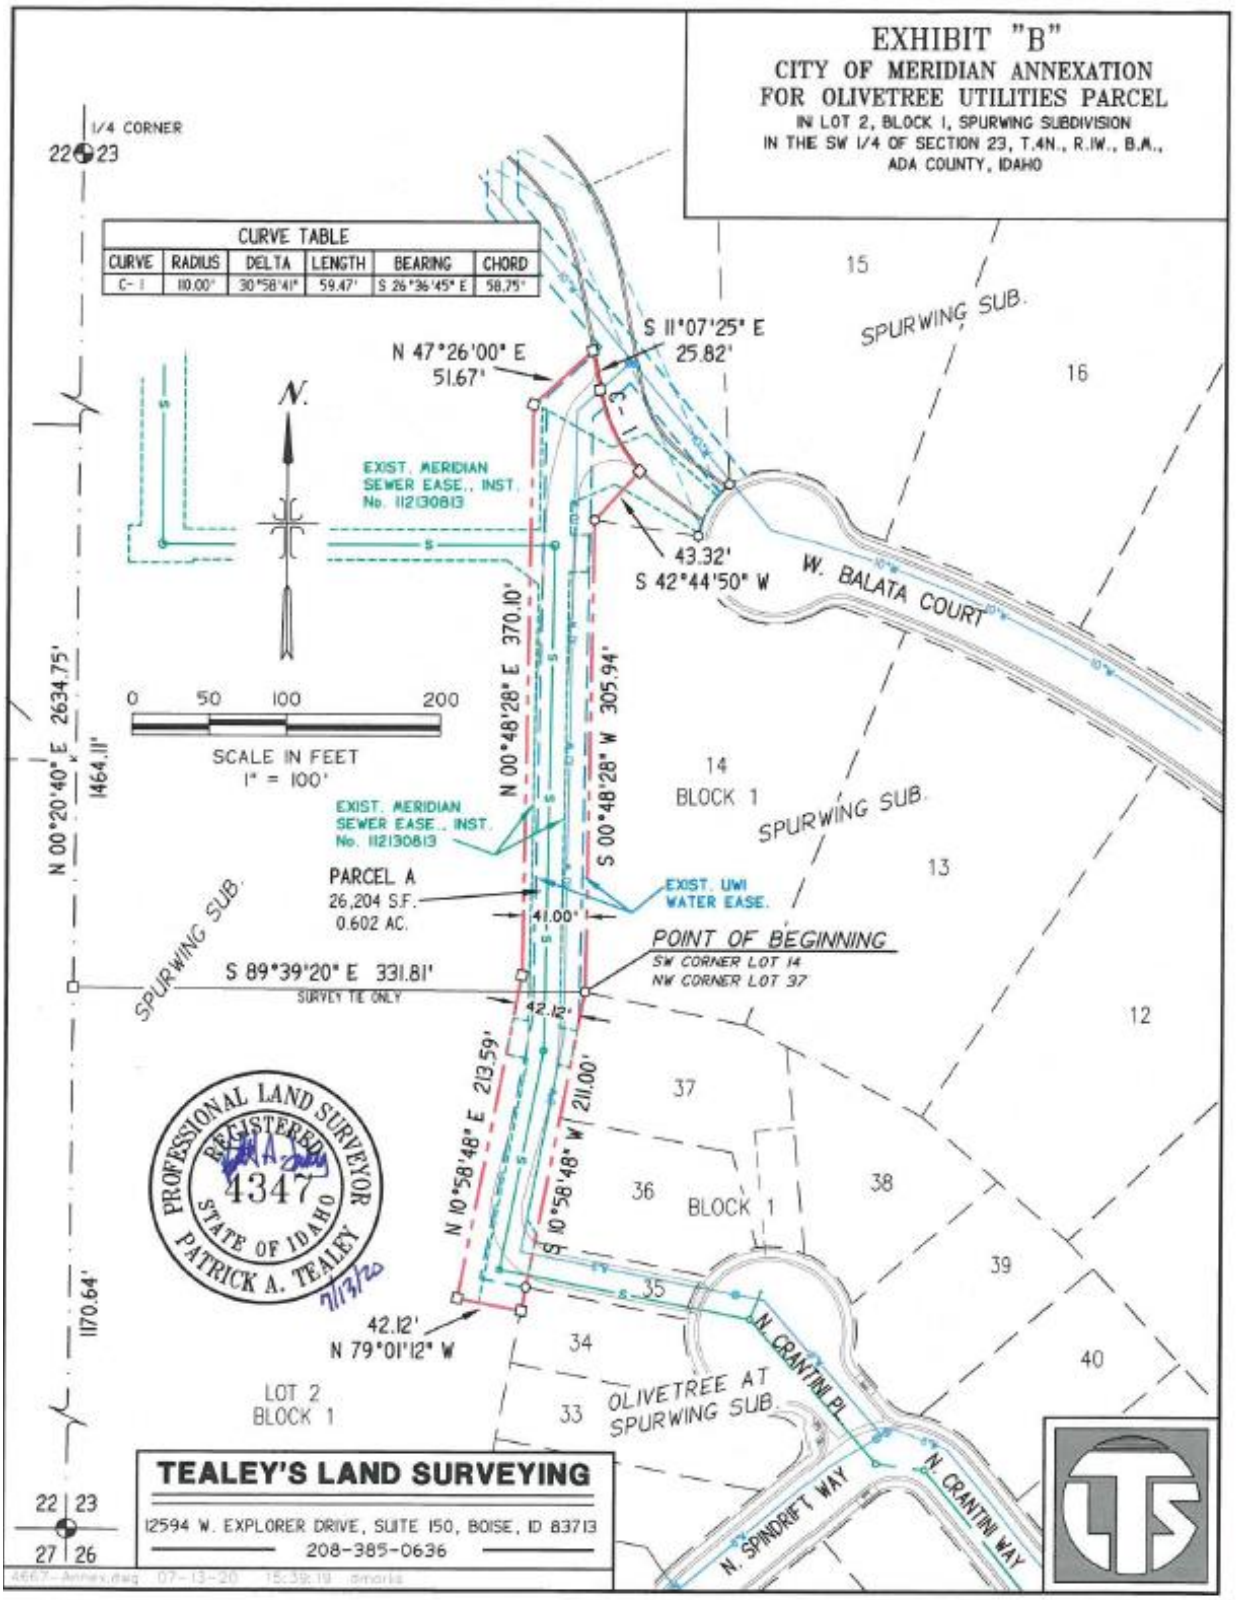
EXHIBIT "B"
CITY OF MERIDIAN ANNEXATION
FOR OLIVETREE UTILITIES PARCEL
IN LOT 2, BLOCK 1, SPURWING SUBDIVISION
IN THE SW 1/4 OF SECTION 23, T.4N., R.1W., B.M.,
ADA COUNTY, IDAHO
1/4 CORNER
22 23
CURVE TABLE
CURVE | RADIUS | DELTA | LENGTH | BEARING | CHORD
C-1 | 110.00' | 30°58'41" | 59.47' | S 26°36'45" E | 58.75'
N 47°26'00" E
51.67'
S 11°07'25" E
25.82'
C-1
43.32'
S 42°44'50" W
W. BALATA COURT
SPURWING SUB.
15
16
14
BLOCK 1
13
12
37
36
38
39
35
34
33
40
N.
EXIST. MERIDIAN
SEWER EASE., INST.
No. 112130813
0 50 100 200
SCALE IN FEET
1" = 100'
N 00°48'28" E 370.10'
S 00°48'28" W 305.94'
N 00°20'40" E 2634.75'
1464.11'
1170.64'
PARCEL A
26,204 S.F.
0.602 AC.
41.00'
EXIST. UWI
WATER EASE.
POINT OF BEGINNING
SW CORNER LOT 14
NW CORNER LOT 37
S 89°39'20" E 331.81'
SURVEY TIE ONLY
42.12'
N 10°58'48" E 213.59'
S 10°58'48" W 211.00'
42.12'
N 79°01'12" W
LOT 2
BLOCK 1
OLIVETREE AT
SPURWING SUB.
N. CRANTINI PL.
N. CRANTINI WAY
N. SPINDRIFT WAY
PROFESSIONAL LAND SURVEYOR
REGISTERED
4347
STATE OF IDAHO
PATRICK A. TEALEY
7/13/20
TEALEY'S LAND SURVEYING
12594 W. EXPLORER DRIVE, SUITE 150, BOISE, ID 83713
208-385-0636
22 23
27 26