EXHIBIT B

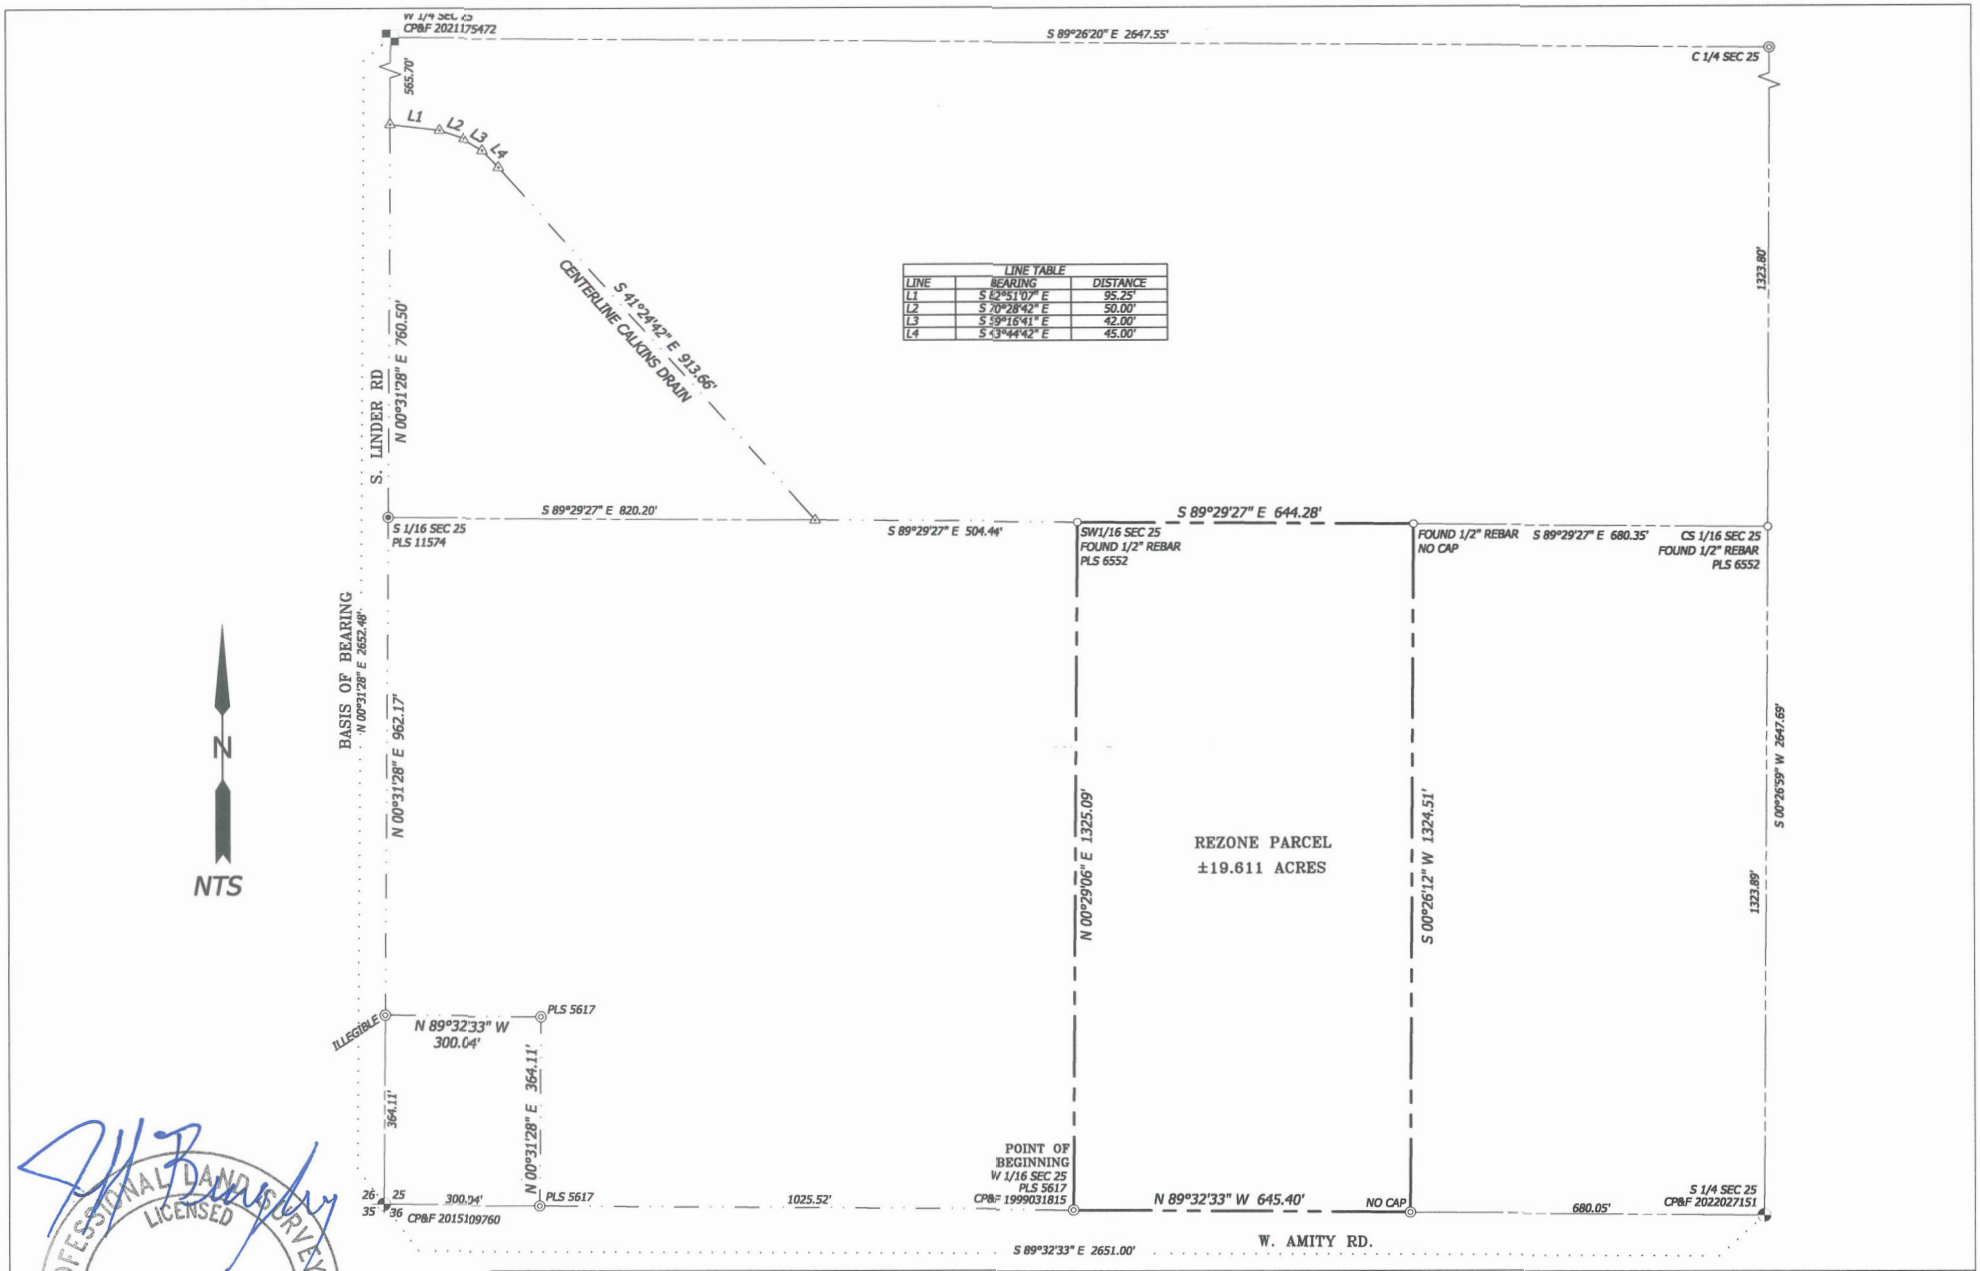

PROFESSIONAL LAND SURVEYOR
LICENSED
11574
8/7/23
STATE OF IDAHO
JEFF BEAGLEY

PROJECT: WINDROW EAST REZONE EXHIBIT SW1/4, SW1/4, SECTION 25 T. 3 N., R. 1 W., B.M. ADA COUNTY, IDAHO	OWNER/DEVELOPER: CONGER MANAGEMENT GROUP	SAWTOOTH Land Surveying, LLC	2030 S. WASHINGTON AVE. EMMETT, ID 83617 P: (208) 398-8104 F: (208) 398-8105 WWW.SAWTOOTHLS.COM	DWG # 123048-EX
	DATE: 8/2023			PROJECT# 123048
				SHEET 1 OF 1