

EXHIBIT B

P:\25-151\SURVEY\CAD\EXHIBITS\25-151 ANNEXATION.DWG, CRAIG DRAPER, 8/6/2025, DWG TO PDF.PC3, 08.5X11 L [PDF]

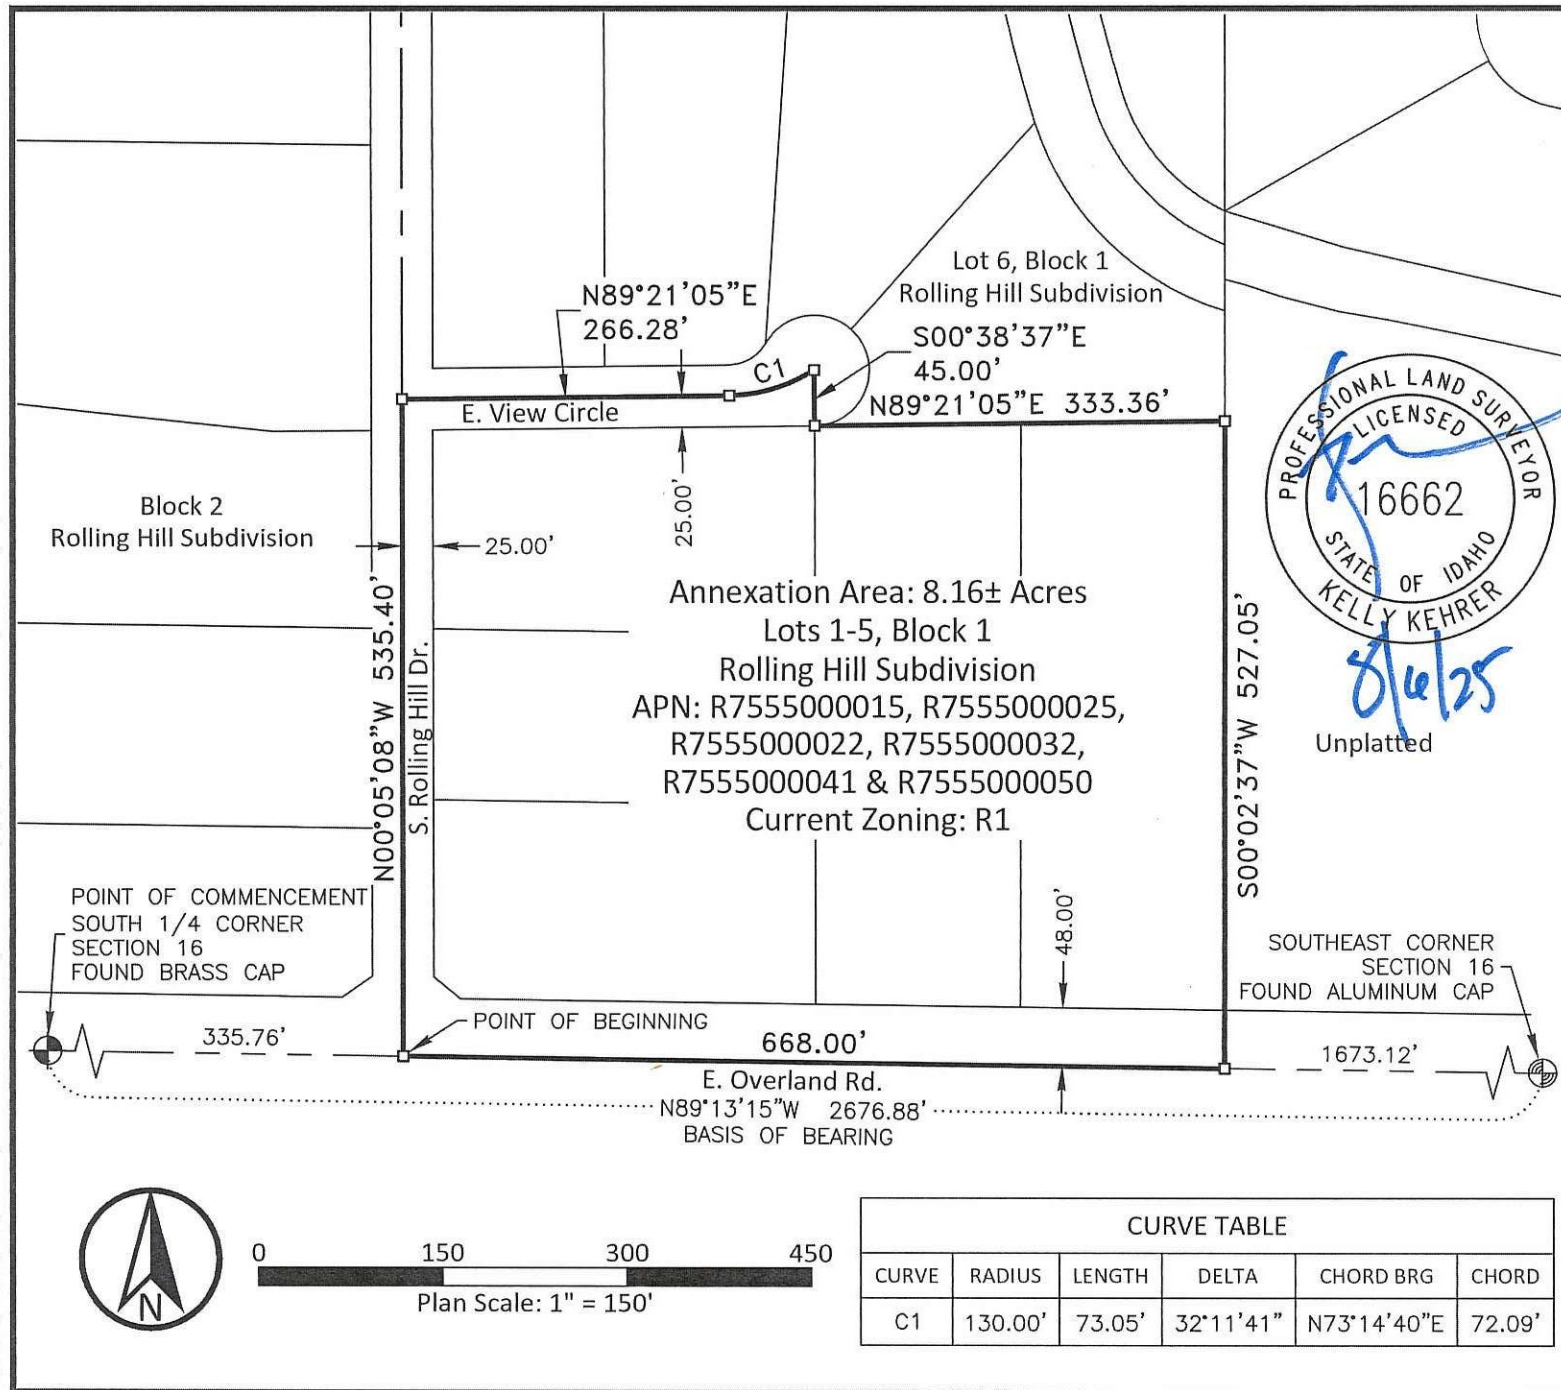


Exhibit B Annexation


Lots 1 through 5, Block 1 of Rolling Hill Subdivision
SW1/4 SE1/4 Section 16, T3N, R1E, BM, Ada County, Idaho

DATE: August 2025

PROJECT: 25-151

SHEET:
1 OF 1

km
ENGINEERING
5725 NORTH DISCOVERY WAY
BOISE, IDAHO 83713
PHONE (208) 639-6939
kmengllp.com

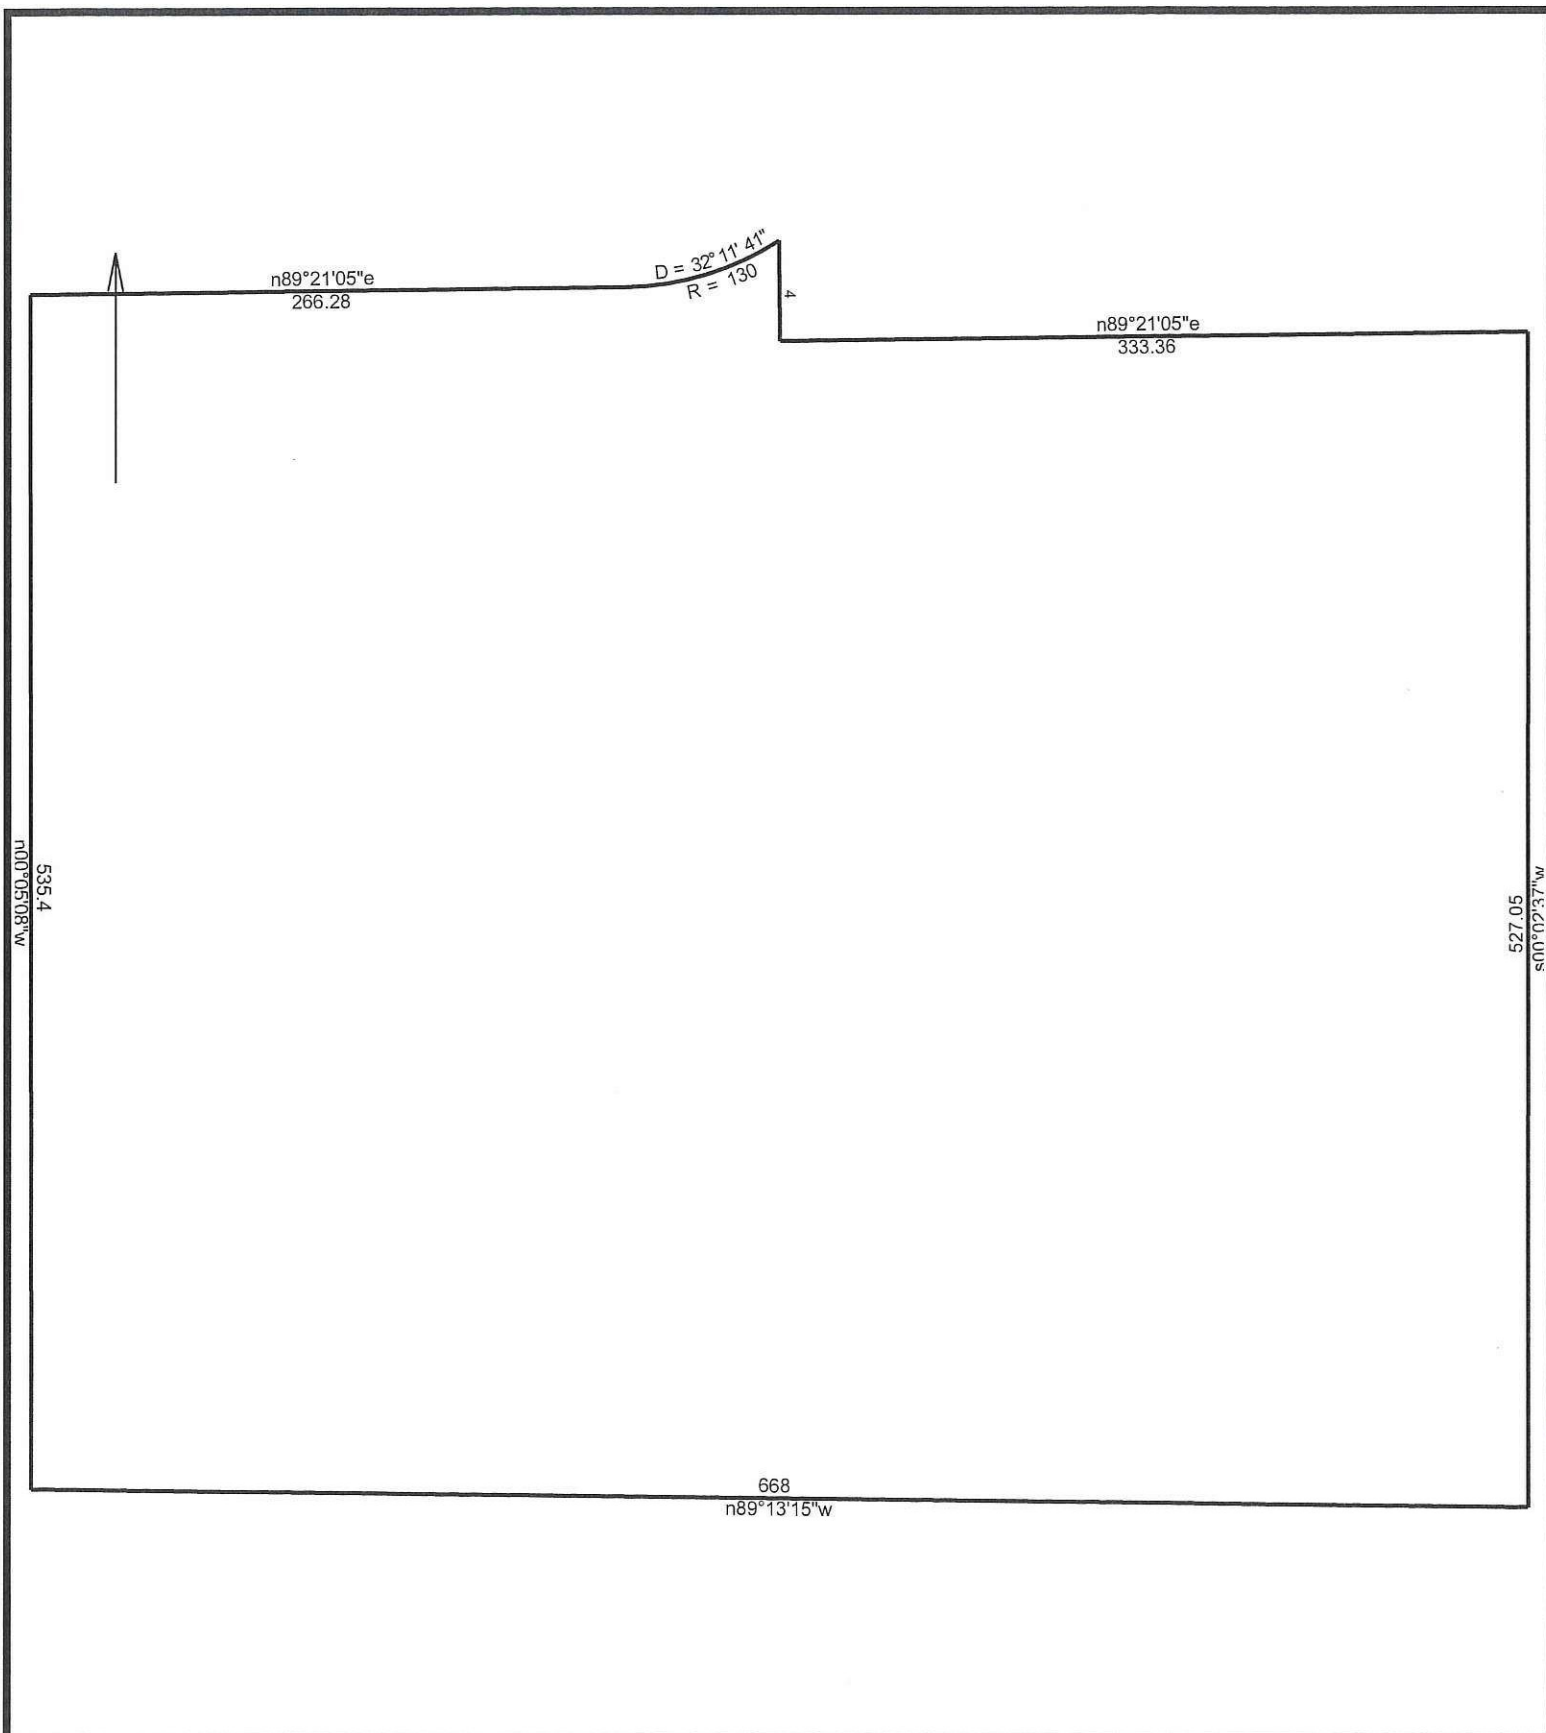

25-151 Annexation

8/4/2025

Scale: 1 inch= 86 feet

File:

Tract 1: 8.1638 Acres (355615 Sq. Feet), Closure: s17.1711e 0.01 ft. (1/327702), Perimeter=2448 ft.

01 n00.0508w 535.4

07 n89.1315w 668

02 n89.2105e 266.28

03 Lt, r=130.00, delta=032.1141, chord=n73.1440e 72.09

04 s00.3837e 45

05 n89.2105e 333.36

06 s00.0237w 527.05