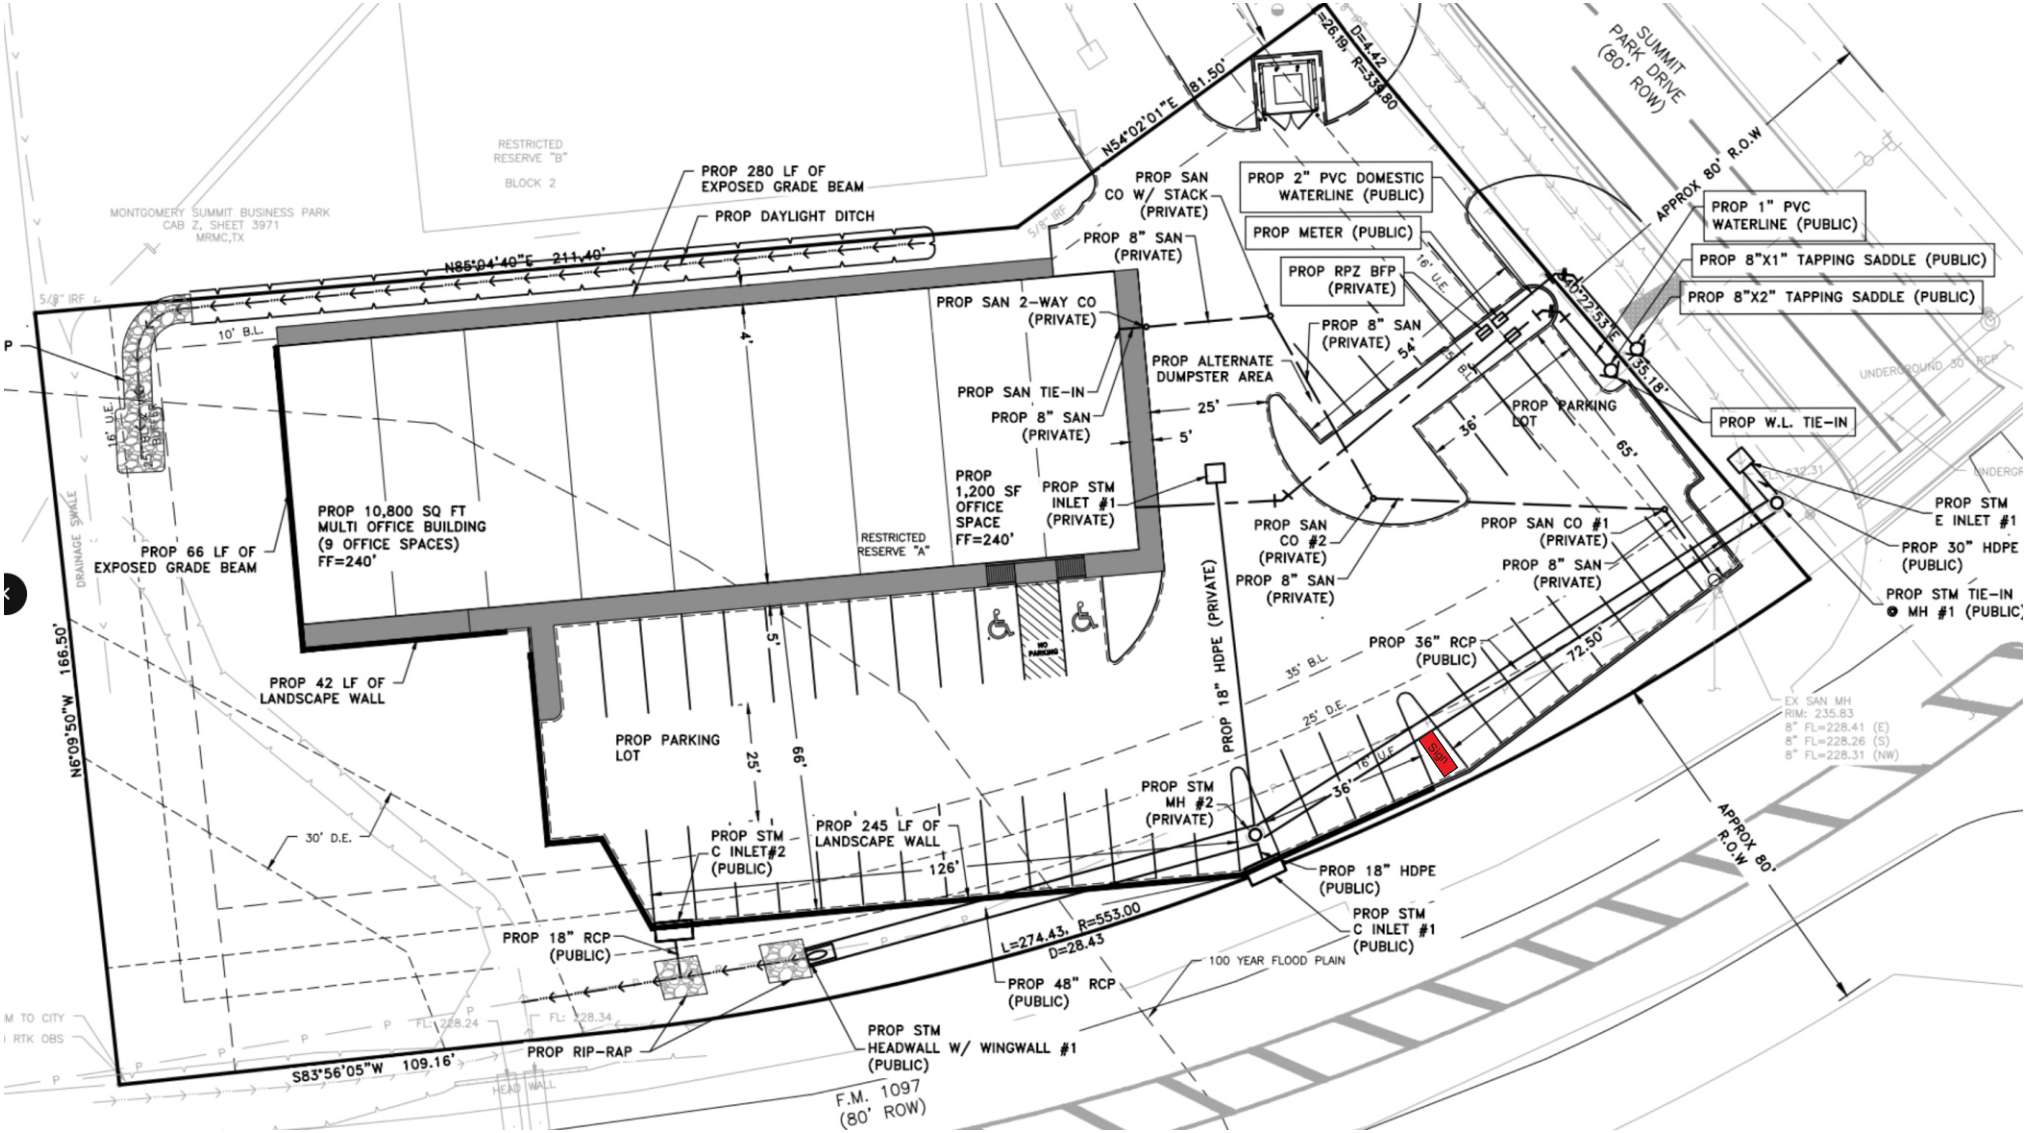

Site Plan
15325 Summit Park Dr.
Montgomery, Tx.