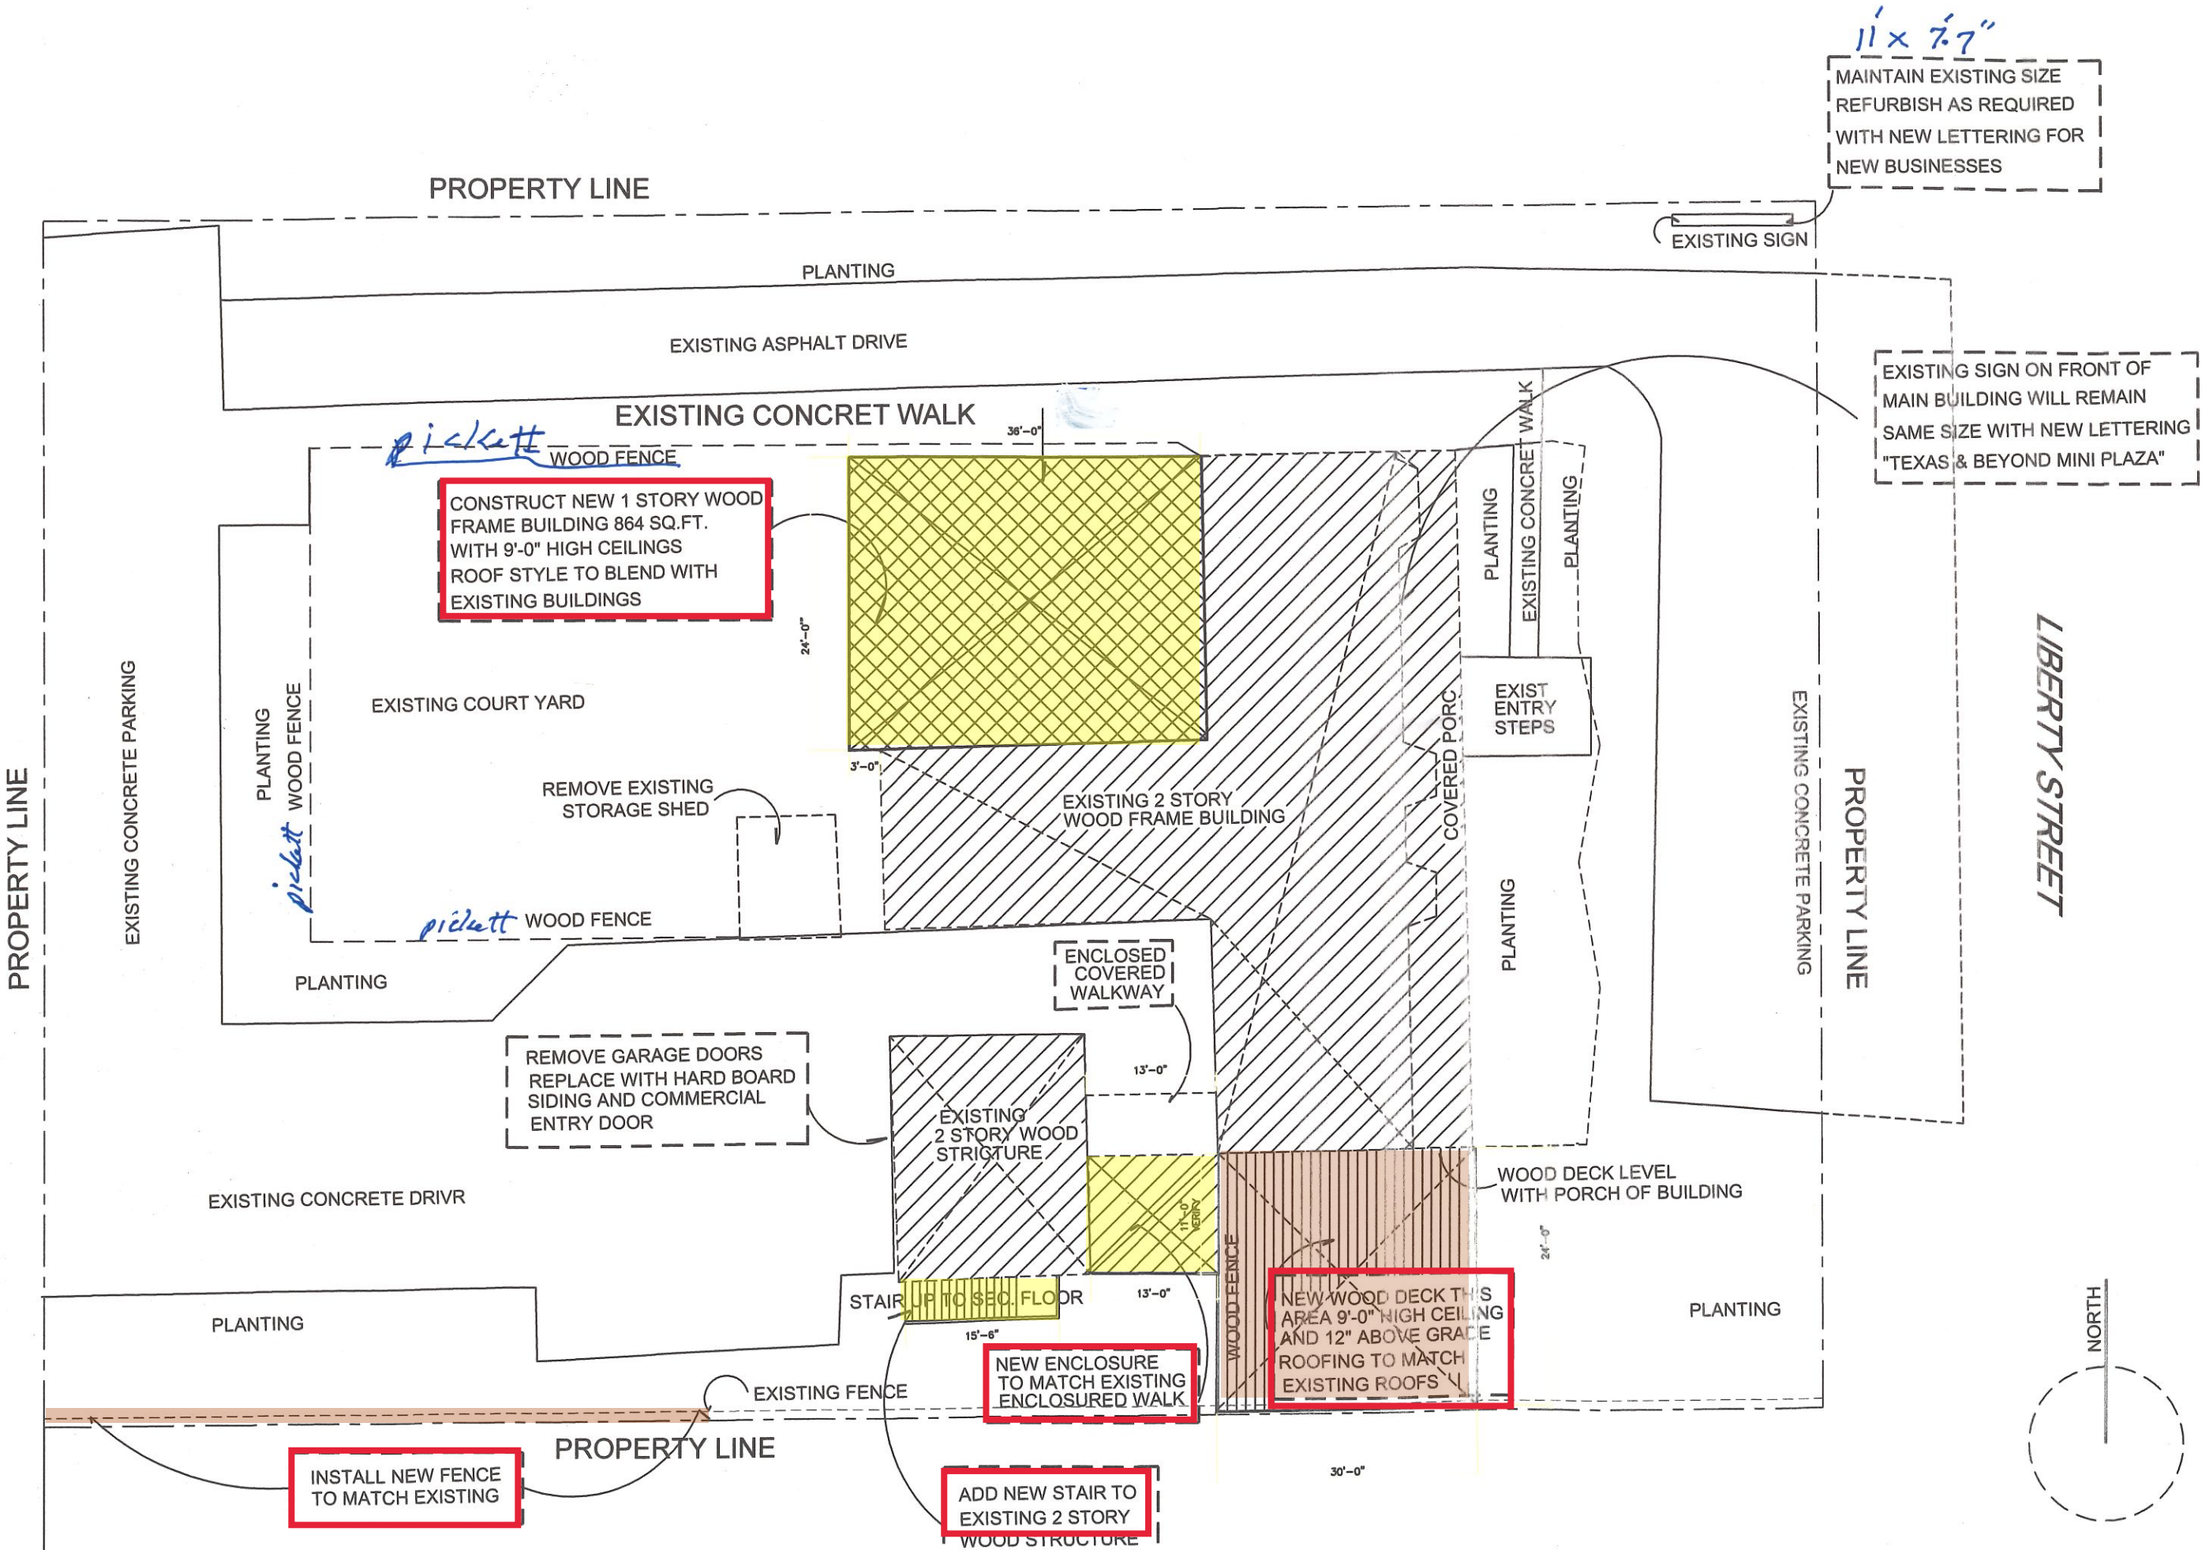

DAVID D FOSTER
ARCHITECT MERITUS

1 Thunderbird Drive
Conroe, TX 77304

phone: 713 . 299.5759

Website: ddfaia . com
E-mail: david@ddfaia.com

APPROVAL

Do not use this document for construction until signed by the following Reference specifications for additional information

OWNER:

CONTRACTOR:

ARCHITECT:

PROJECT
PROPOSED SITE STUDY
TEXAS & BEYOND MINI PLAZA
14259 LIBERTY STREET
MONTGOMERY, TEXAS

Member of American Institute of Architects Texas Society of Architects NCARB

© Copyright 2022

Computer Generated Drawing

REGISTERED ARCHITECT DAVID D. FOSTER 4442 STATE OF TEXAS

TEXAS 4442
NCARB 15273

FOR APPROVAL ONLY

DATE: 11-22-2022
JOB NO: 2022
DWG NO: A-33-2
REVISED: NONE

A-32-1-2