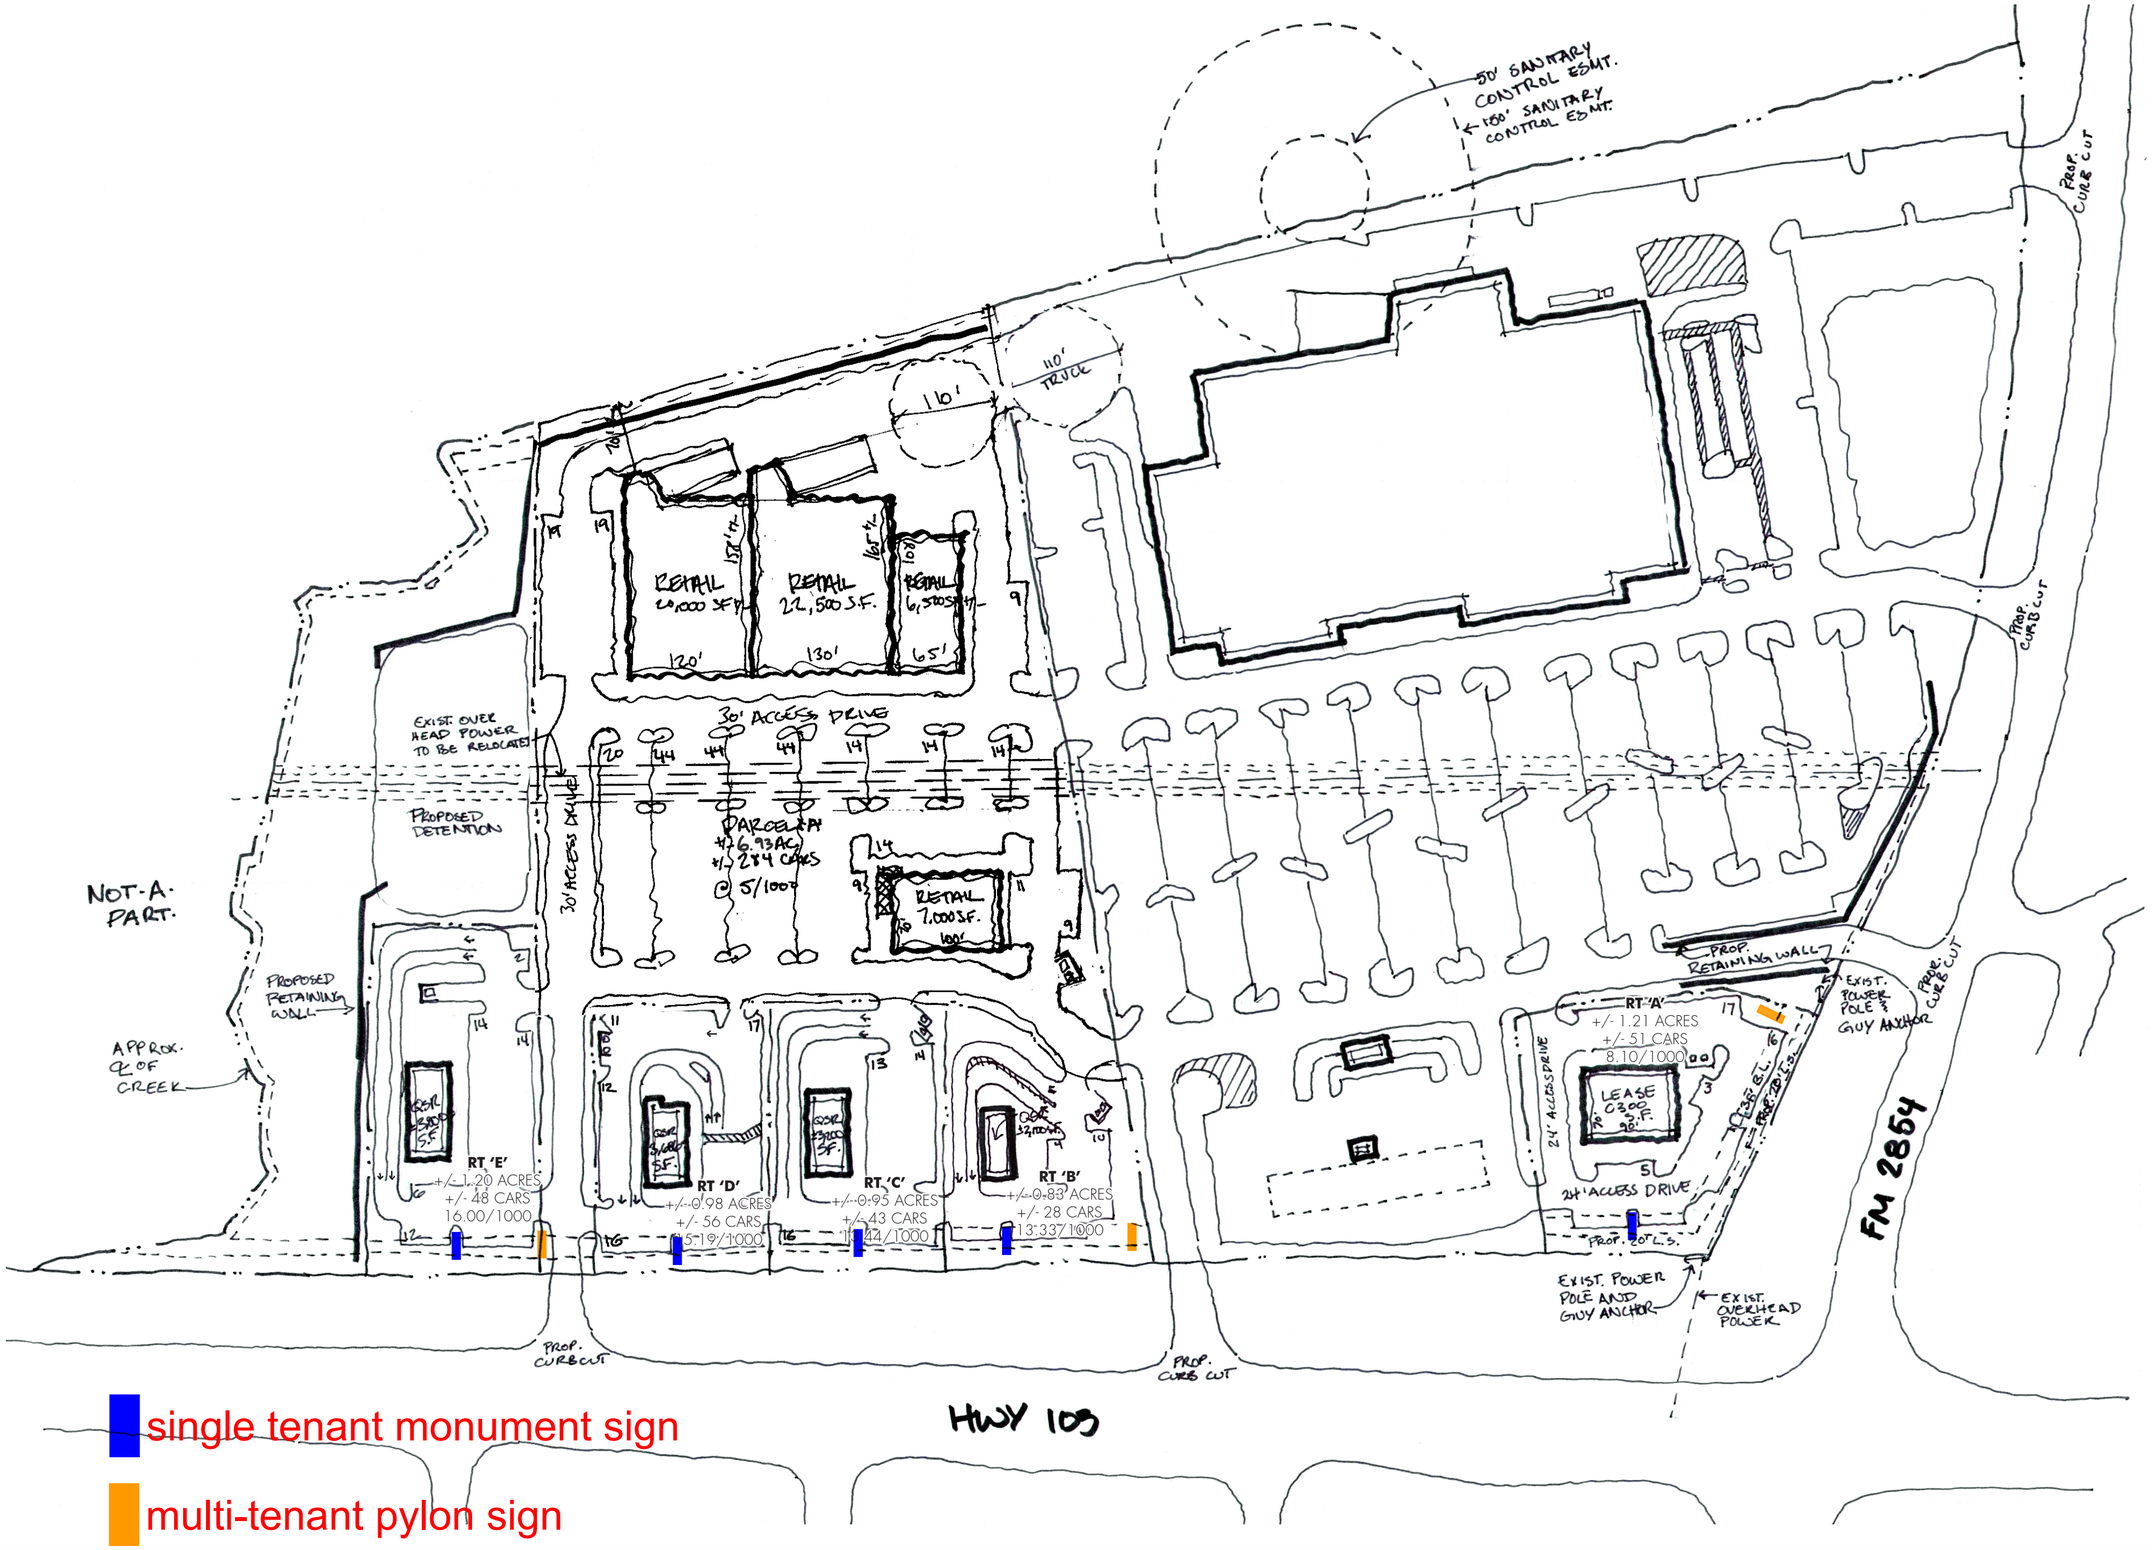

single tenant monument sign

multi-tenant pylon sign

WILLIAMSBURG ENTERPRISES

HWY 105 AND FM 2854

MONTGOMERY, TEXAS

SK-H

SITE PLAN

Do not use for regulatory approval, permit or construction.

0 50 100

PROJECT: 2404300 DATE: 05/29/2025

boucher design group architecture + planning
6802 Mapleridge St., Suite 200 | Bellaire, Texas 77401 | 713.785.3644

© Boucher Design Group LLC 2025