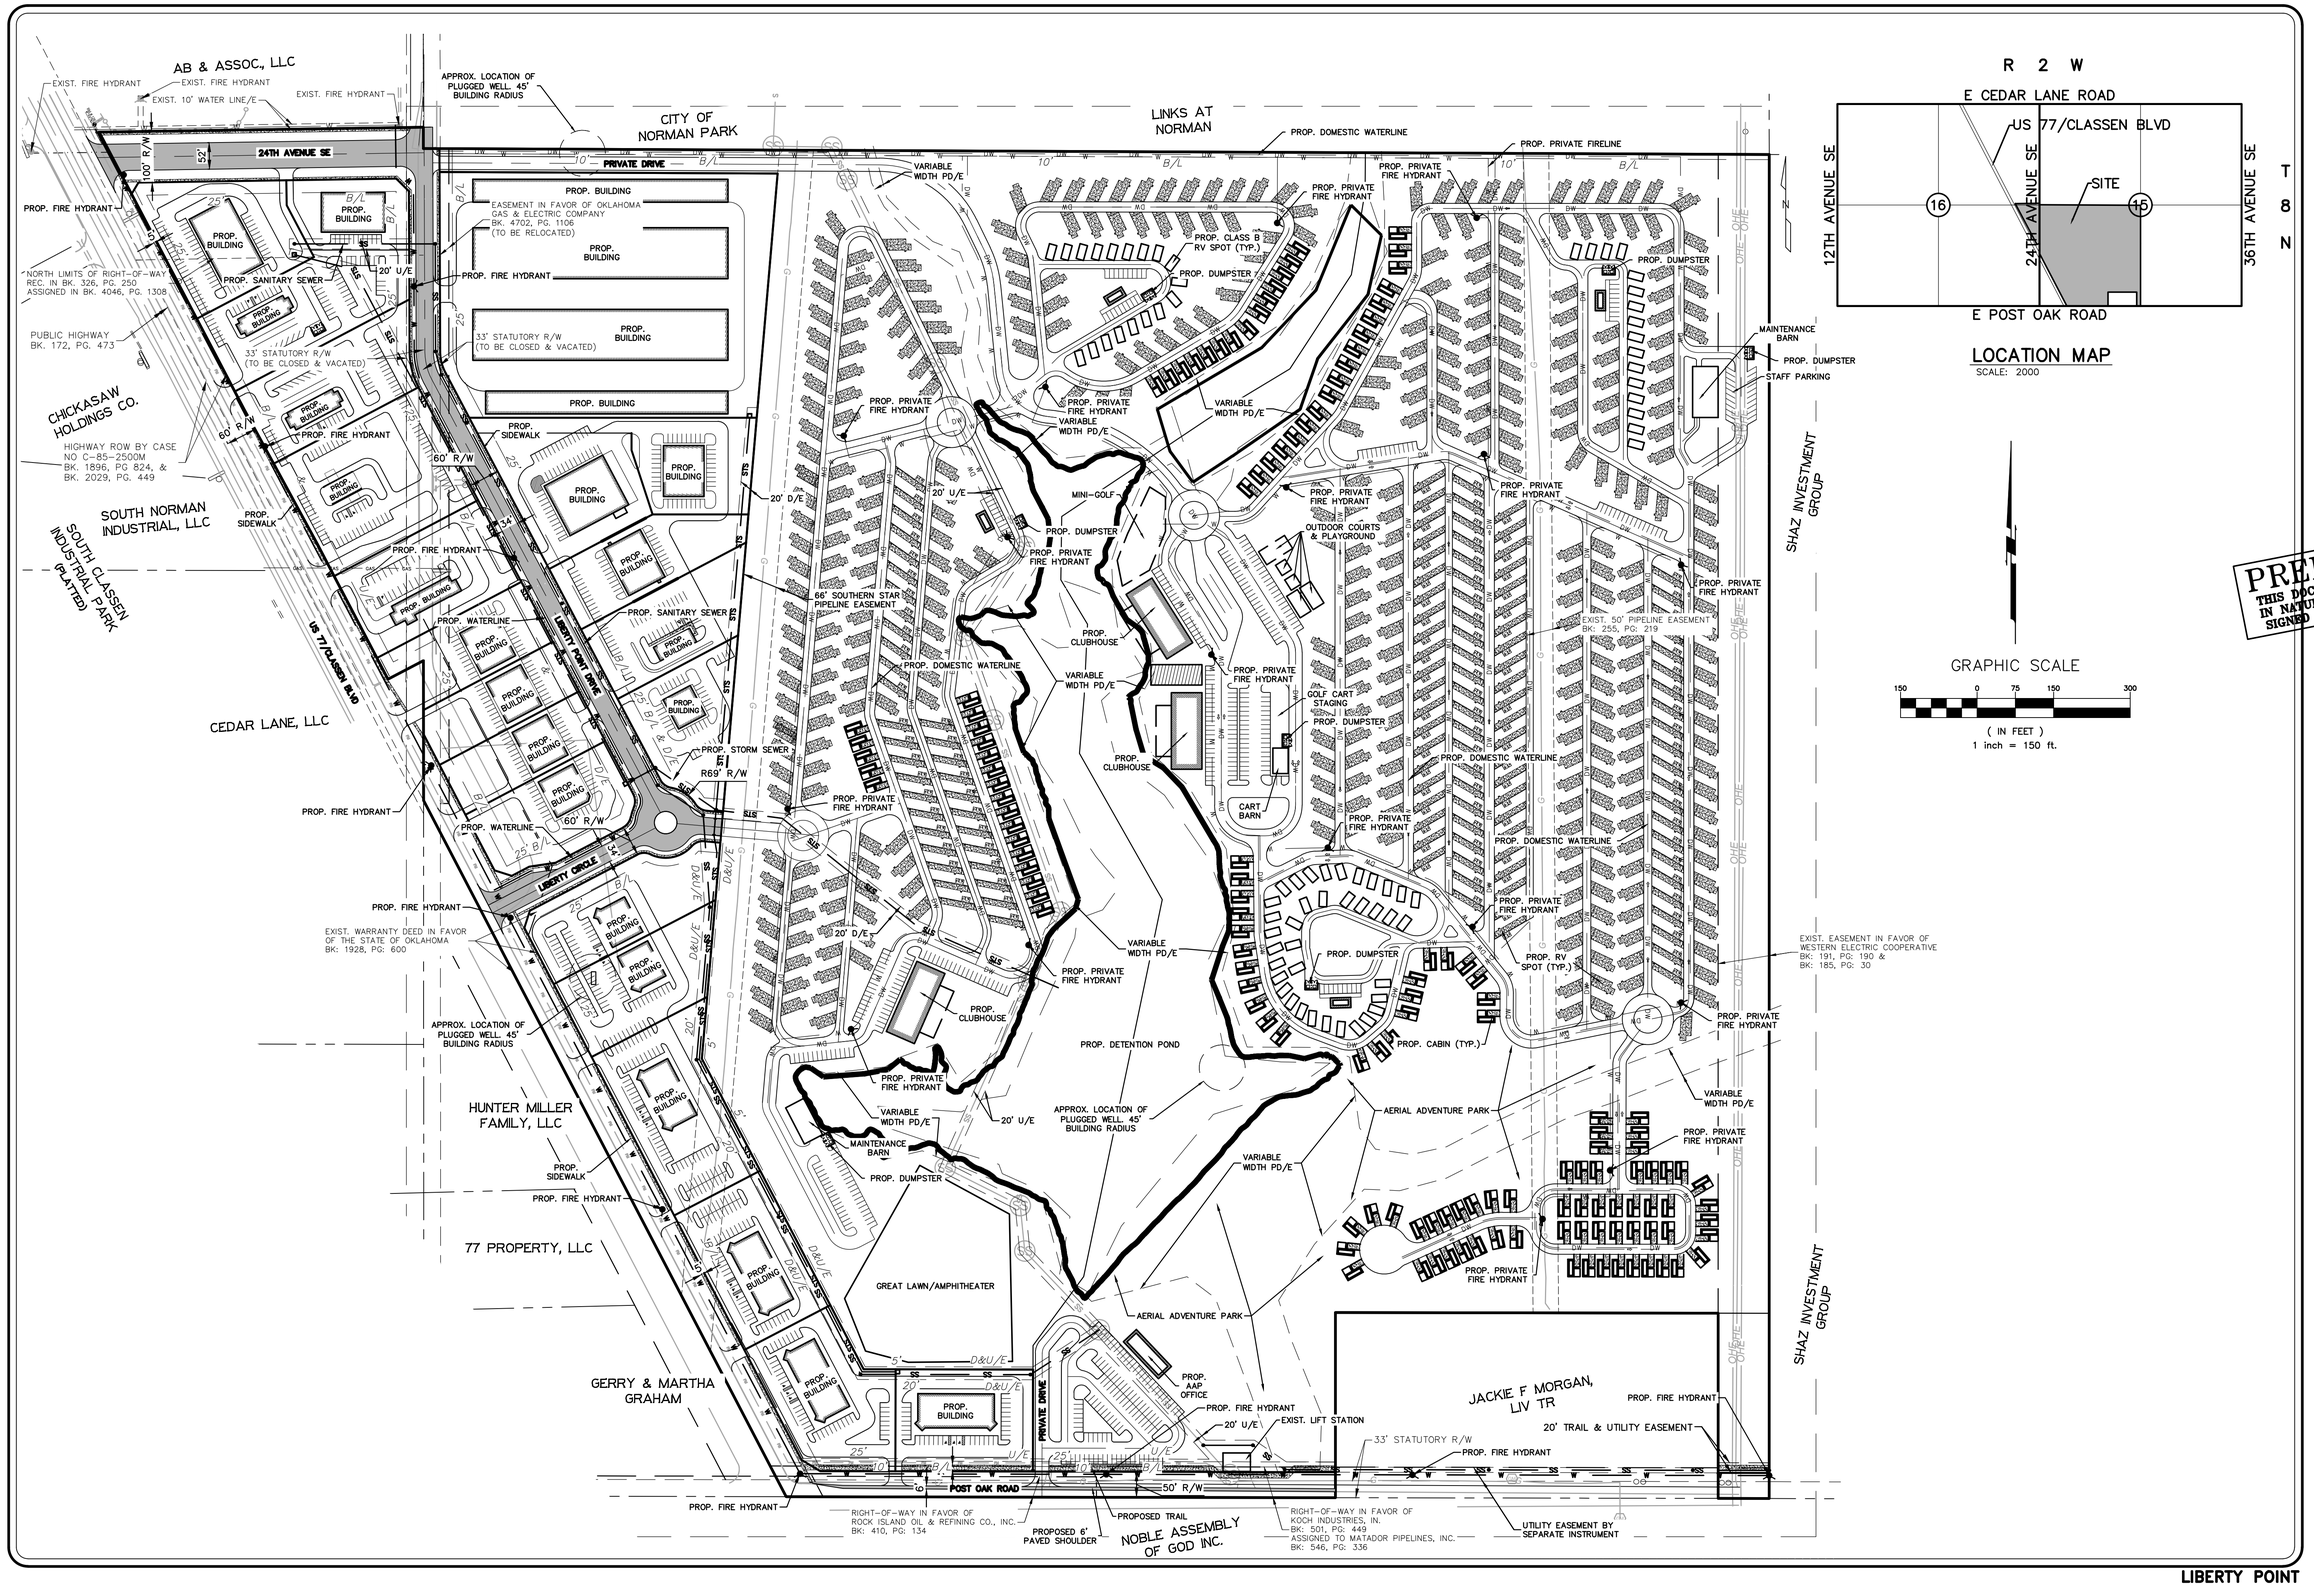

RUBBS CONSULTING, LLC
CIVIL ENGINEERING & LAND PLANNING
1801 S. Eng Road
Yukon, OK 73099
Phone: (405) 265-0641
Fax: (405) 265-0649
GRUBBS CONSULTING, LLC. CERTIFICATE OF AUTHORIZATION NO. CA-5115 EXP. 06/30/24

PRELIMINARY
THIS DOCUMENT IS PRELIMINARY IN NATURE AND IS NOT A FINAL SIGNED AND SEALED DOCUMENT

LIBERTY POINT
CLASSEN & POST OAK ROAD
NORMAN, OKLAHOMA
PRELIMINARY SITE DEVELOPMENT PLAN

REVISIONS

NO.	DESCRIPTION	DATE

Proj. No.: 23-036
Date: 12/4/2023
Scale: (Horiz.) 1"=150'
(Vert.) N/A
Drawn By: HWP
Checked By: GCG
Approved By: MCG

SHEET NUMBER
SP