FORMER NAVAL AIR TECHNICAL TRAINING CENTER

PARTS OF SECTIONS 5, 6, 7, 8, 9 T. 8 N., R. 2 W., I.M.

CLEVELAND COUNTY, OKLAHOMA

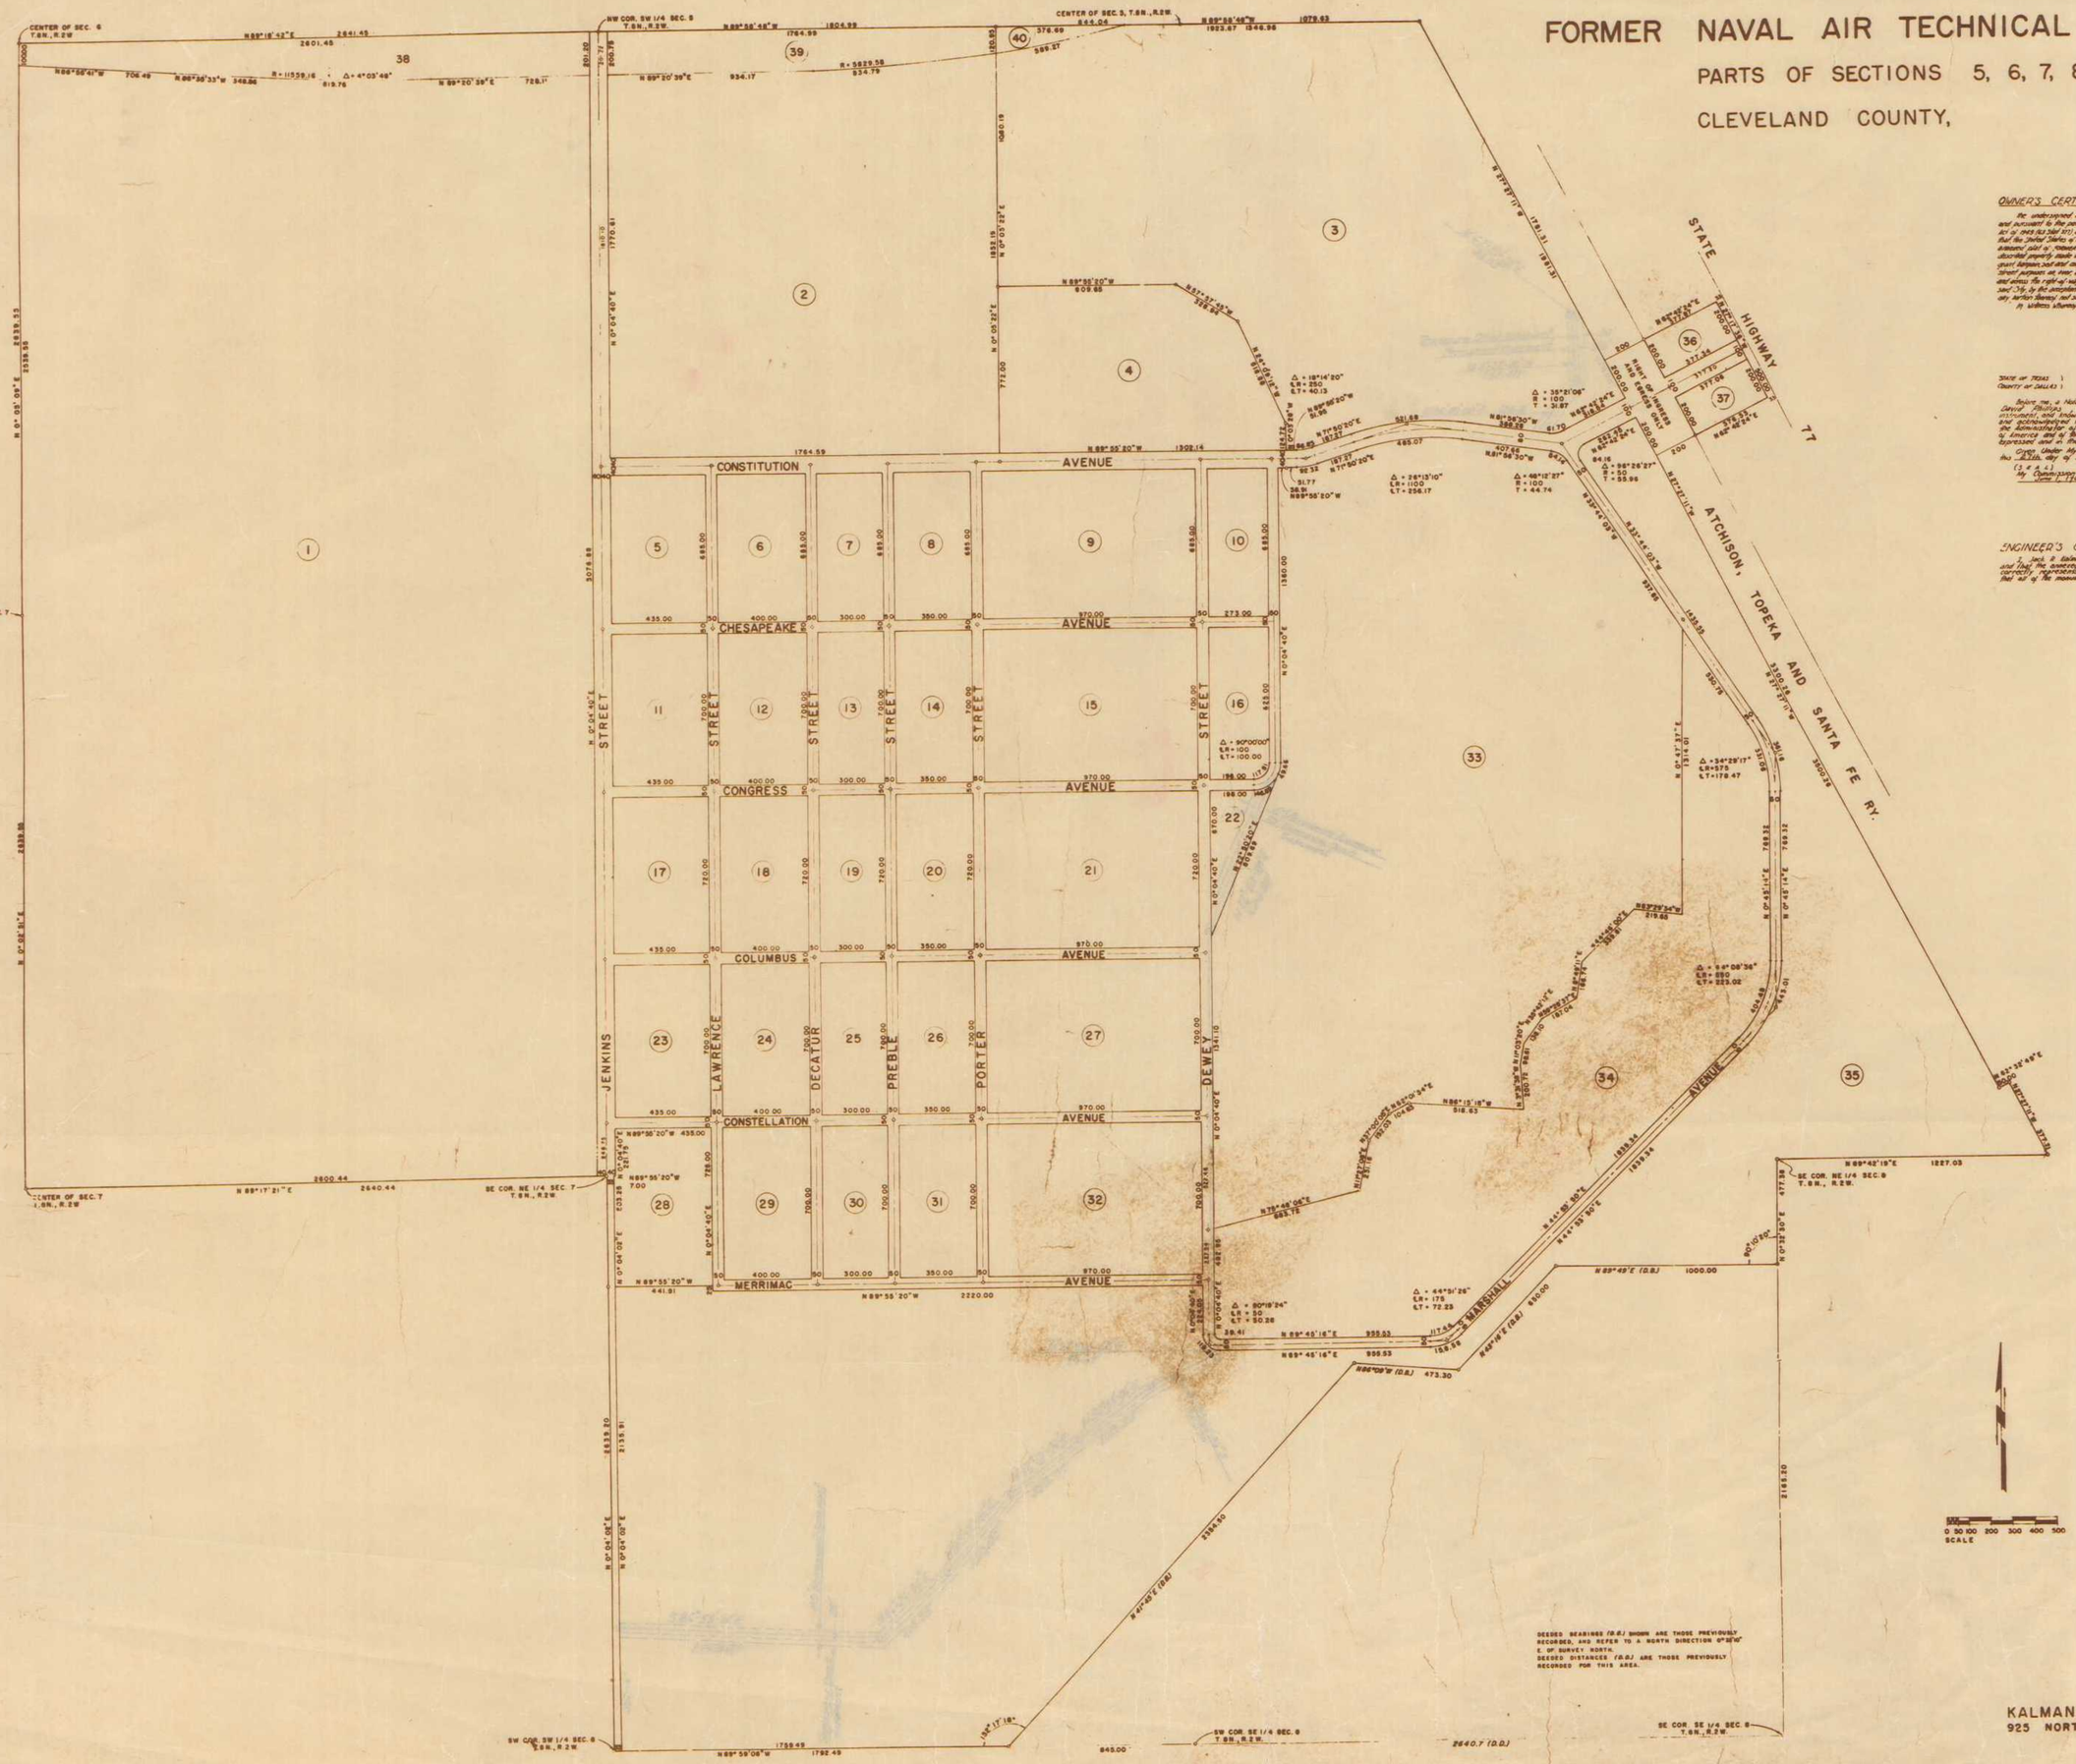

OWNER'S CERTIFICATE

The undersigned United States of America acting by and through the Administrator of General Services under and pursuant to the powers and authority in the provisions of the Federal Property and Administrative Services Act of 1949 (63 Stat 377) as amended, and rules, orders, and regulations issued pursuant thereto, does hereby certify that the United States of America is the owner of and the only person having any interest in the property shown on the annexed plat of Naval Air Technical Training Center and that the plat represents a correct survey of the above described property made with the United States of America's consent and the United States of America does hereby exclude, grant, bargain, sell and convey to the City of Norman, Oklahoma, a municipal corporation, a perpetual easement for public street purposes on over and across all streets shown on said annexed plat, together with right of ingress and egress over and across the right-of-way of the Atchison Topeka, and Santa Fe Railroad Company, also shown on the annexed plat, and the said City, by the acceptance of this grant agrees to maintain said easement for the use and benefit of the public and any portion thereof not so maintained shall cease and determine.

In Witness Whereof the United States of America has executed the Certificate this 27th day of September, 1960.

United States of America
Acting by and through the
Administrator of General Services
By David Phillips
David Phillips
Regional Commissioner, Region 7
General Services Administration

STATE OF TEXAS)
COUNTY OF DALLAS)

Before me, a Notary Public in and for said County and State, this day personally appeared David Phillips known to me to be the person whose name is subscribed to the foregoing instrument, and known to me to be the Regional Commissioner, Region 7, General Services Administration, and acknowledged to me that the same was the act and deed of the United States of America and of the Administrator of General Services, and that he executed the same as the act of the United States of America and of the Administrator of General Services for the purposes and consideration therein expressed and in the capacity therein stated.

Given Under My Hand and Seal of Office at Dallas, Texas, this 27th day of September, 1960.

(S E A L)
My Commission Expires
June 1, 1961

W. L. Storey
W. L. Storey

ENGINEER'S CERTIFICATE

I, Jack R. Kalman, the undersigned do hereby certify that I am by profession a registered engineer and that the annexed plat of Naval Air Technical Training Center, consisting of one (1) sheet correctly represents a survey made under my supervision on the 1st to 30th day of June, 1960, and that all of the monuments shown hereon actually exist and their positions are correctly shown.

Jack R Kalman
Jack R. Kalman
Registered Professional Engineer
State of Oklahoma No. 2186

DEEDED BEARINGS (D.B.) SHOWN ARE THOSE PREVIOUSLY RECORDED, AND REFER TO A NORTH DIRECTION 0°30'10" E. OF SURVEY NORTH.
DEEDED DISTANCES (D.B.) ARE THOSE PREVIOUSLY RECORDED FOR THIS AREA.

KALMAN ENGINEERING
925 NORTH FLOOD AVE. NORMAN, OKLAHOMA