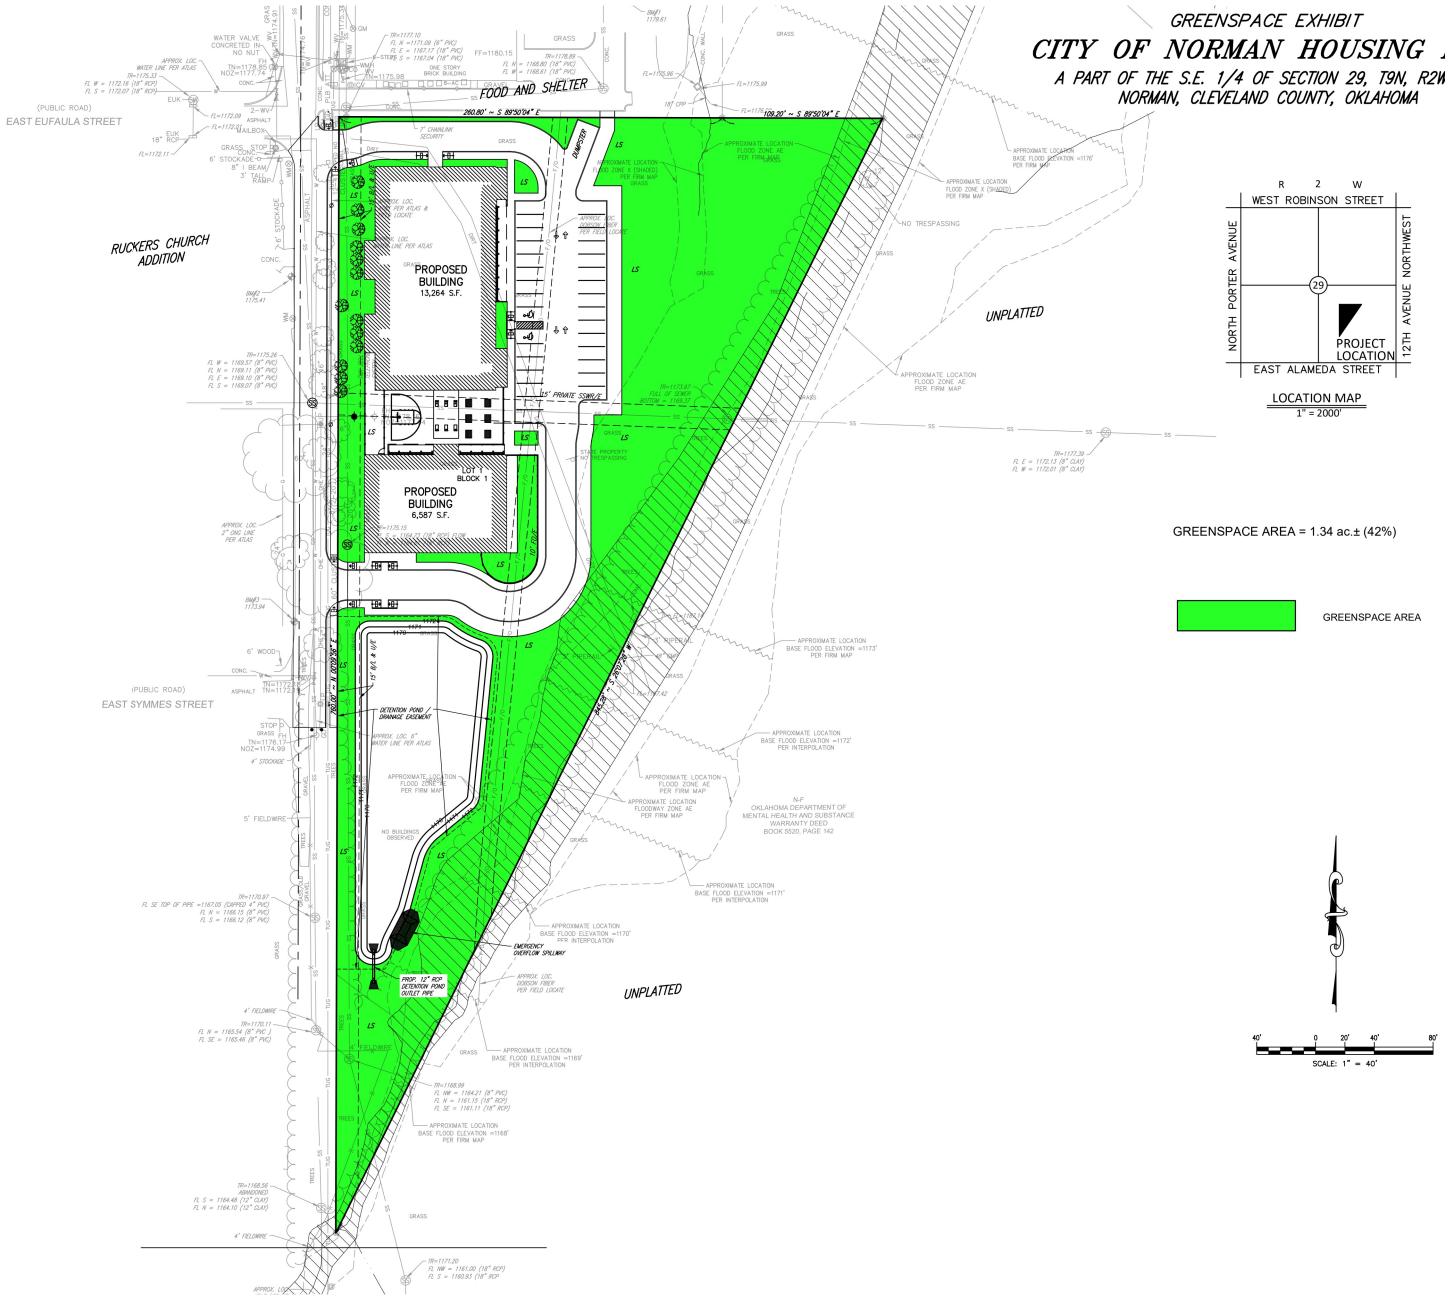

GREENSPACE EXHIBIT

CITY OF NORMAN HOUSING HUB

A PART OF THE S.E. 1/4 OF SECTION 29, T9N, R2W, I.M.
NORMAN, CLEVELAND COUNTY, OKLAHOMA

LOCATION MAP
1" = 2000'

GREENSPACE AREA = 1.34 ac.± (42%)

GREENSPACE AREA

© SMC CONSULTING ENGINEERS, P.C. ALL RIGHTS RESERVED THESE DOCUMENTS MAY NOT BE USED FOR ANY PURPOSES WITHOUT PRIOR WRITTEN PERMISSION FROM SMC CONSULTING ENGINEERS, P.C.

OWNER/ DEVELOPER
CITY OF NORMAN
201 W. GRAY ST.
NORMAN, OK 73069
PH.:(405) 366-5406

PREPARED BY
SMC CONSULTING ENGINEERS, P.C.
815 W. MAIN ST.
OKLAHOMA CITY, OKLAHOMA 73106
(405) 232-7715

CITY OF NORMAN HOUSING HUB

S. REED AVE. & E. EUFAULA ST.
NORMAN, OKLAHOMA

SMC
SMC Consulting Engineers, P.C.
815 West Main – Oklahoma City, OK 73106
PH: 405-232-7715 – FAX: 405-232-7859
Website: www.smcok.com

No.	Revision	By	Date
1	Added sheet per DEP comments	D.G.	5/29/26

OKLAHOMA CERTIFICATE OF AUTHORIZATION NO. CA 444 EXP 06/30/2027

PROJECT NO.: 6650.00
DATE: 04/23/26
SCALE: 1" = 40'
DRAWN BY: D.G.
ENGINEER:
P.E. NUMBER:

GREENSPACE EXHIBIT

SHEET NO.
1

V:\2600\2650.00 - NORMAN HOMELESS SHELTER\PRELIMINARY PLAT\2650 GREENSPACE EXHIBIT.DWG
Plotted by: Danny Griffith @ 5/28/2026 2:01 PM