


MIRACLE ACRES

A NORMAN RURAL CERTIFICATE OF SURVEY SUBDIVISION

THE WEST HALF OF THE SOUTHWEST QUARTER (W1/2-SW1/4) OF SECTION 22, T8N, R1W, I.M.

NORMAN, CLEVELAND COUNTY, OKLAHOMA

COS-20260113

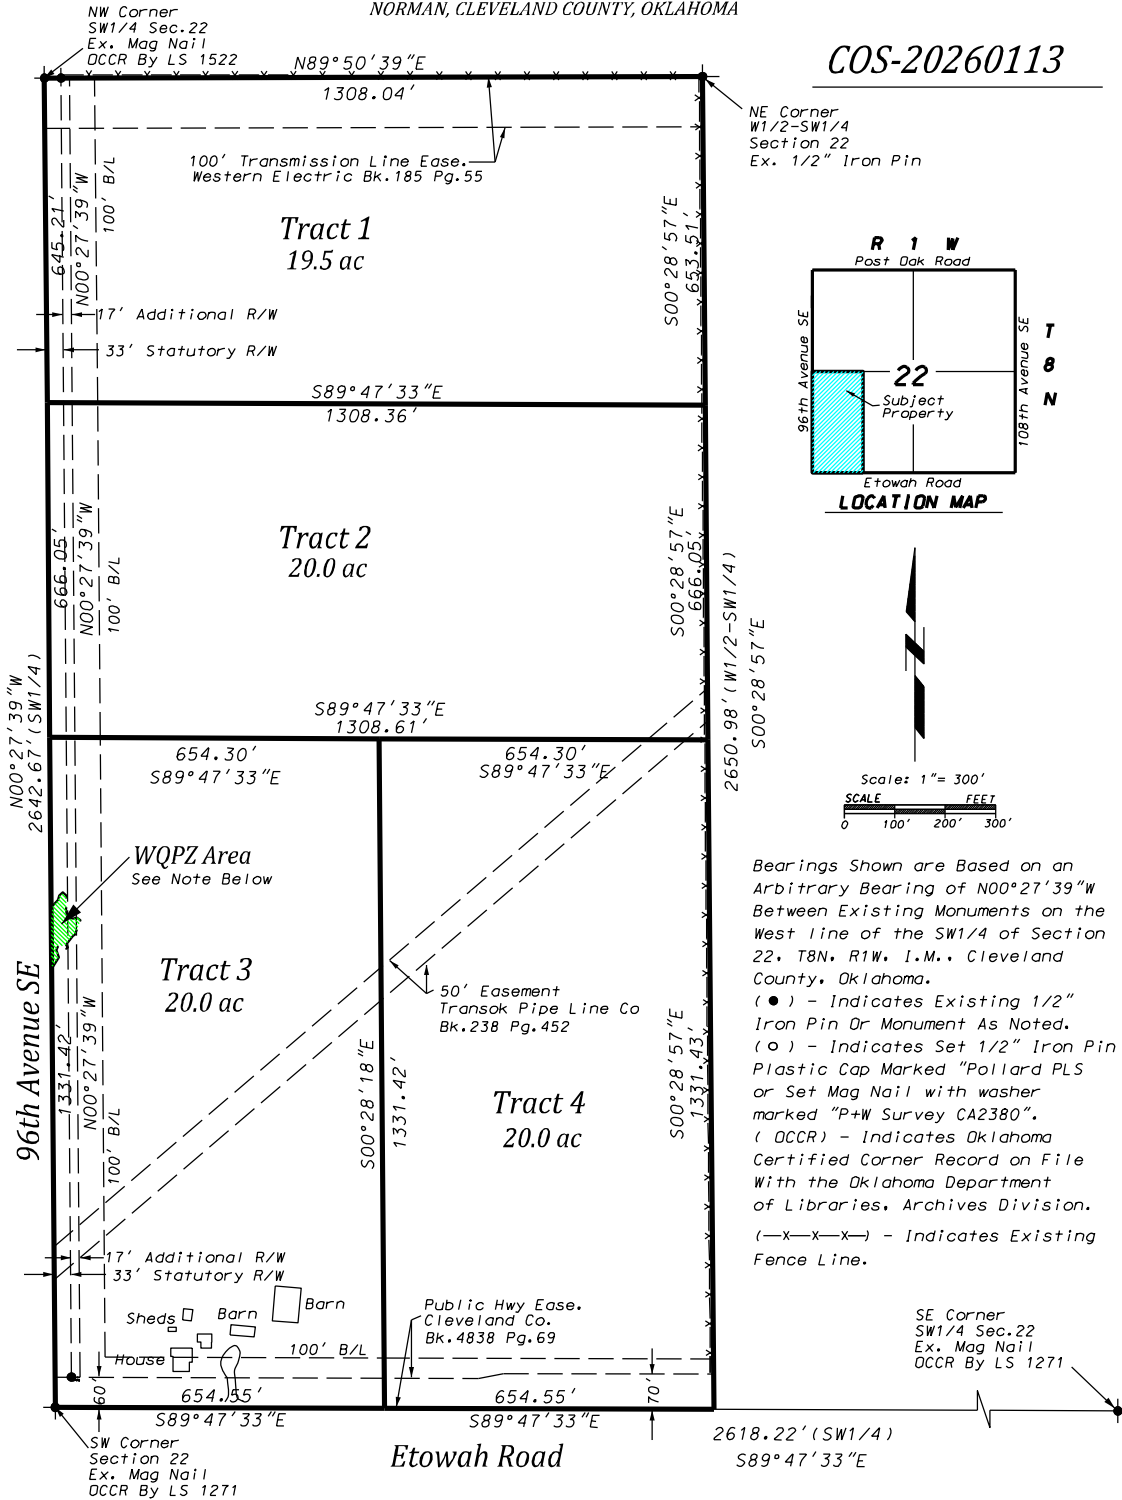

(WQPZ) -Indicates the Water Quality Protective Zone. There shall be no clearing, grading, construction or disturbance of vegetation in this area except as permitted by the Director of Public Works, unless such disturbance is done in accordance with 19-514(E) of the Norman City Code. The WQPZ may be subject to protective covenants that may be found in the Land Records and that may restrict disturbance and use of these areas.

POLLARD & WHITED SURVEYING, INC.

6901 72nd Avenue NE

Norman, OK 73026

405-366-0001

CA 2380 exp.6-30-27

tpollard@pwsurveying.com

Miracle Acres

Norman Rural COS Subdivision

W1/2-SW1/4 of Section 22, T8N, R1W, IM

Norman, Cleveland County, Oklahoma

August 17, 2026

Drawn By: T. Pollard

22-8n1w.dgn

Sheet 1 of 5