FINAL PLAT

SPRINGS AT FLINT HILLS SECTION 1

A PLANNED UNIT DEVELOPMENT

A PART OF THE S.E. 1/4, SECTION 12, T9N, R3W I.M.

NORMAN, CLEVELAND COUNTY, OKLAHOMA

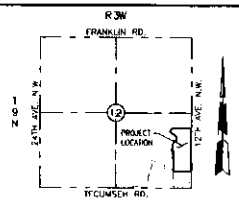

VICINITY MAP
SCALE: 1" = 2000'

SCALE: 1" = 60'

THE BEARING OF S 00°30'10" E ON THE EAST LINE OF THE SOUTHEAST QUARTER OF SECTION 12 WAS USED AS THE BASIS OF BEARING FOR THE PLAT

TOTAL LOTS = 52

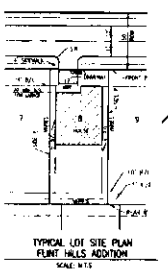

TYPICAL LOT SITE PLAN
FLINT HILLS ADDITION
SCALE: N.T.S.

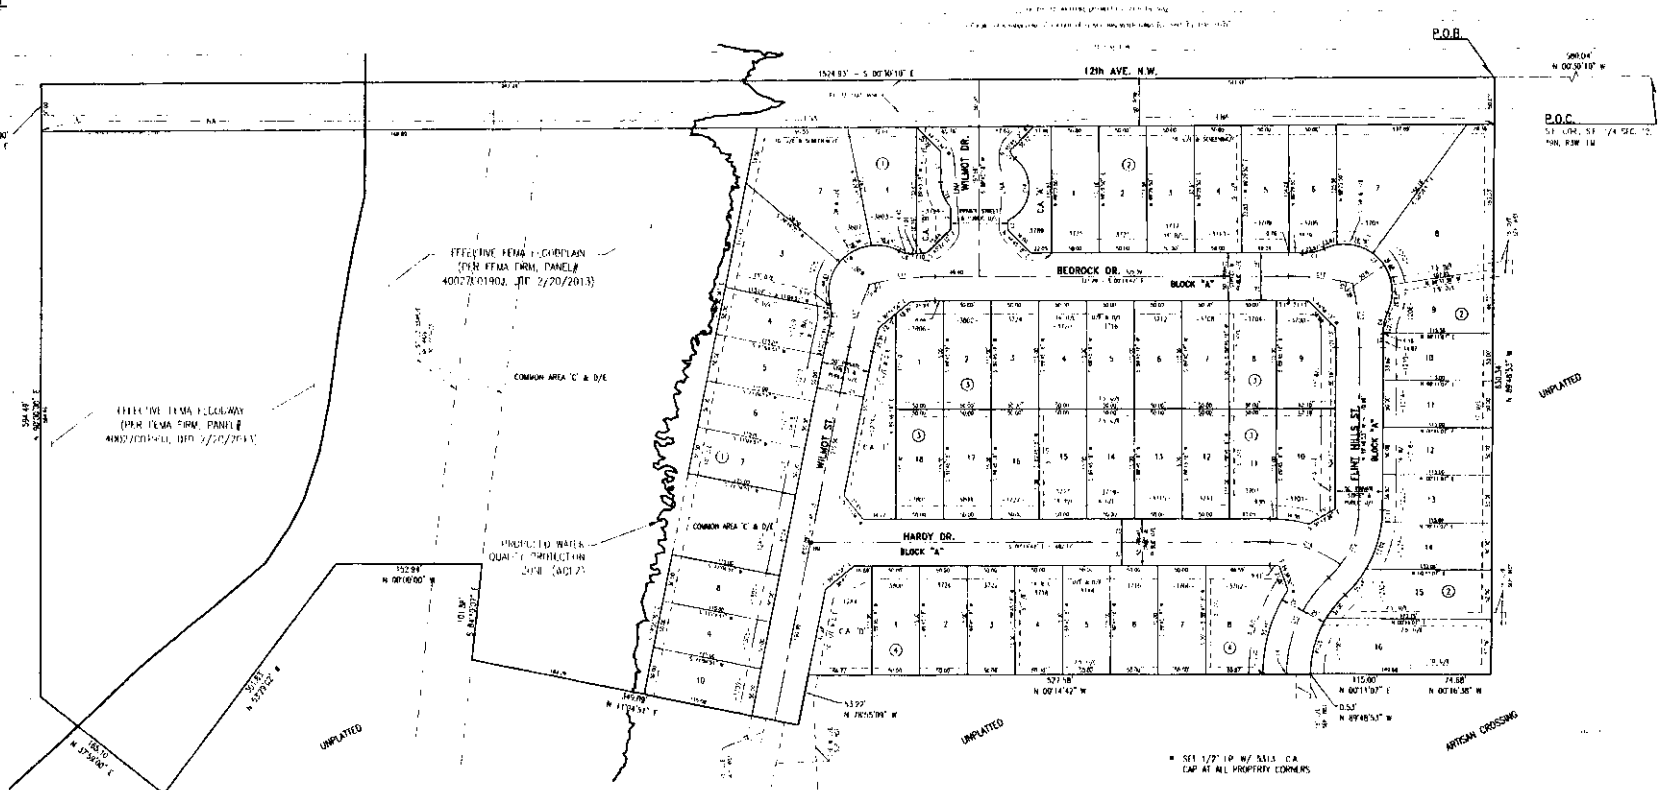

● SET 1/2" I.P. W/ 5313 C.A. CAP AT ALL PROPERTY CORNERS

NOTES:

1. COMMON OPEN SPACE AREAS WILL BE OWNED AND MAINTAINED BY MANDATORY PROPERTY OWNERS' ASSOCIATION.
2. BLOCK "A" IS A PRIVATE STREET & PUBLIC UTILITY EASEMENT

BENCHMARK: SET BRASS CAP IN BURRY CLEANOUT HAVOT ST. & WILLHOT DR.
CITY "C"

C.A. = COMMON AREA
D/E = DRAINAGE EASEMENT
ACCESS/E = ACCESS EASEMENT
LNA = LIMITS OF NO ACCESS
U/E = UTILITY EASEMENT
B/L = BUILDING LINE
-111- = ADDRESS

LINE TABLE

LINE	BEARING	LENGTH
L1	N 89°29'50" E	50.00'
L2	N 00°30'10" W	50.00'
L18	N 00°30'10" W	50.00'
L19	N 89°29'50" E	50.00'
L20	N 00°16'00" W	152.98'
L21	N 37°50'47" E	50.00'
L22	N 37°50'47" E	50.00'
L23	N 17°04'51" E	50.00'
L24	N 28°05'09" W	50.00'
L25	S 00°30'10" E	1524.83'

CURVE TABLE

CURVE	RADIUS	ARC LENGTH	CHORD BEARING	CHORD LENGTH

(WQPZ) WATER QUALITY PROTECTION ZONE

NOTE: THERE SHALL BE NO CLEARING, GRADING, CONSTRUCTION OR DISTURBANCE OF VEGETATION EXCEPT AS PERMITTED BY THE DIRECTOR OF PUBLIC WORKS UNLESS SUCH DISTURBANCE IS DONE IN ACCORDANCE WITH 19-5142(E) OF THE NORMAN CITY CODE

NOTE: THE WQPZ IS SUBJECT TO PROTECTIVE COVENANTS THAT MAY BE FOUND IN THE LAND RECORDS AND THAT RESTRICT DISTURBANCE AND USE OF THESE AREAS.

STORM DRAINAGE DETENTION FACILITY EASEMENT

DRAINAGE DETENTION FACILITY EASEMENTS ARE HEREBY ESTABLISHED AS SHOWN ON PLAT FOR OPTIMUM PLACEMENT OF STORM SURFACE WATER AND CONSTRUCTED AS APPROVED BY THE CITY ENGINEER. AN MAINTENANCE WITHIN THE DRAINAGE DETENTION FACILITY EASEMENT [illegible] OF THE PROPERTY OWNERS ASSOCIATION. IN THE PLAT OF "SPRINGS AT FLINT HILLS SECTION 1" HOWEVER, IF MAINTENANCE IS NEGLECTED OR SUBJECT TO OTHER MATERIAL CIRCUMSTANCES AND IS DETERMINED TO BE A HAZARD OR THREAT TO PUBLIC SAFETY BY THE CITY, CORRECTIVE MAINTENANCE MAY BE PERFORMED BY THE LANDOWNER, ANYONE ELSE WHO OWNS, ACCESSES TO AND BORN UPON SAID PROPERTY OWNERS ASSOCIATION. OFFICIALS REPRESENTING THE PUBLIC WORKS DEPARTMENT SHALL HAVE THE RIGHT TO ENTER UPON THE EASEMENT FOR PURPOSES OF PUBLIC INSPECTION AND/OR CORRECTIVE MAINTENANCE OF THE FACILITY. PRIOR RECEIVING WRITTEN APPROVAL FROM THE PUBLIC WORKS DEPARTMENT, PROPERTY OWNERS ASSOCIATION MAY CONSTRUCT IMPROVEMENTS WITHIN THE EASEMENT, PROVIDED THE IMPROVEMENT DOES NOT INTERFERE WITH THE FUNCTION OF THE DETENTION FACILITY.

NOTE: THE UNIT OF MEASUREMENT SHOWN FOR ALL DIMENSIONS ON THE FINAL PLAT IS U.S. SURVEY FEET.

Date: August 9, 2021
Sisk Consulting Engineers, P.C.
815 W. Main Street
Oklahoma City, OK 73106
Ph.:(405)232-7715
Oklahoma Cert. Exp. 6/30/2023

SPRINGS AT FLINT HILLS SECTION 1
A PLANNED UNIT DEVELOPMENT
FINAL PLAT
SHEET 2 OF 2